





3. Front - Proposed
1:100




4. Rear - Proposed
1:100

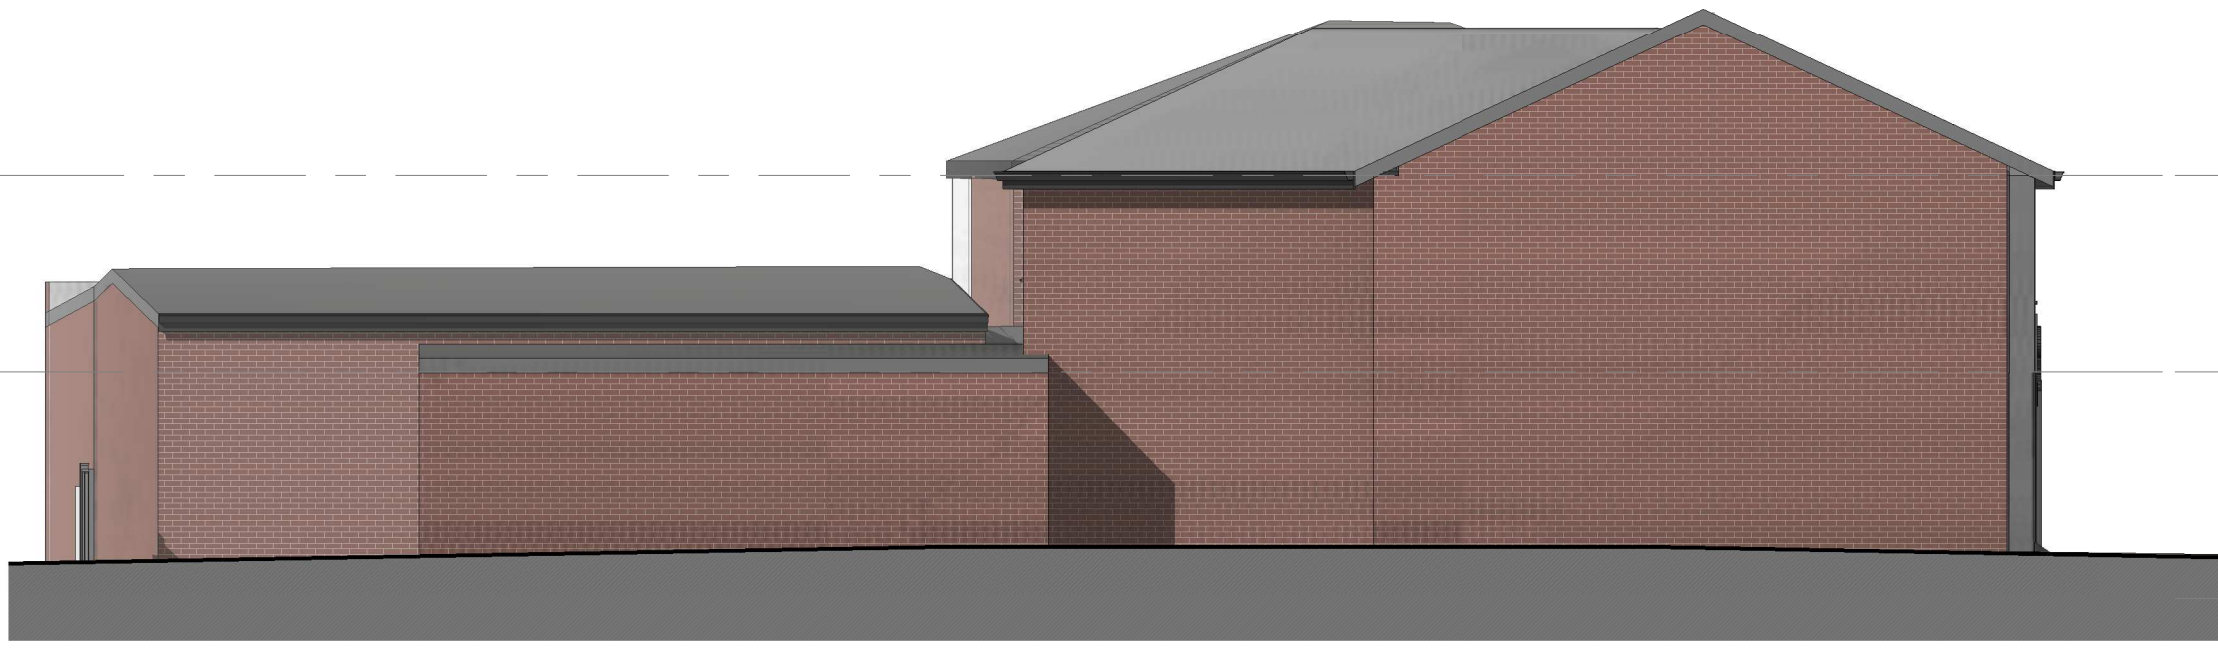


5. Left Side - Proposed
1:100

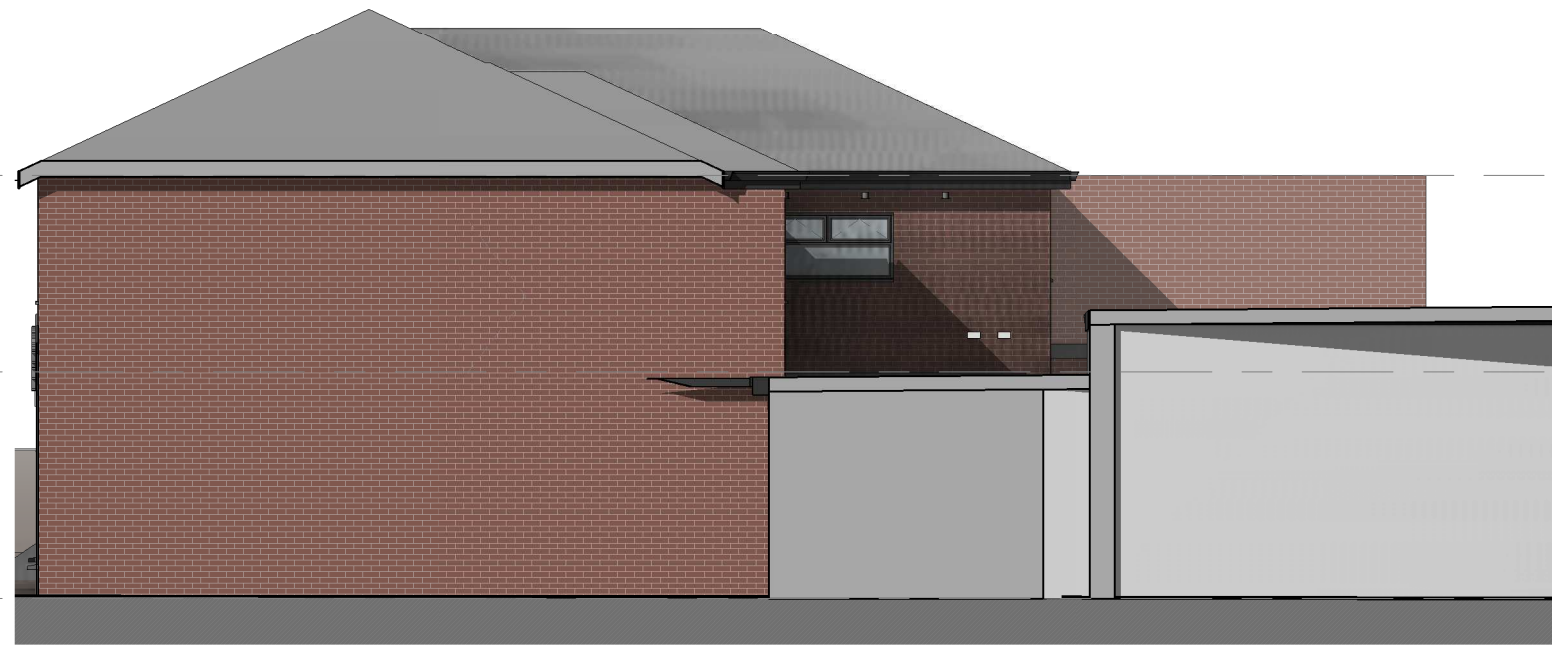


6. Right Side - Proposed
1:100

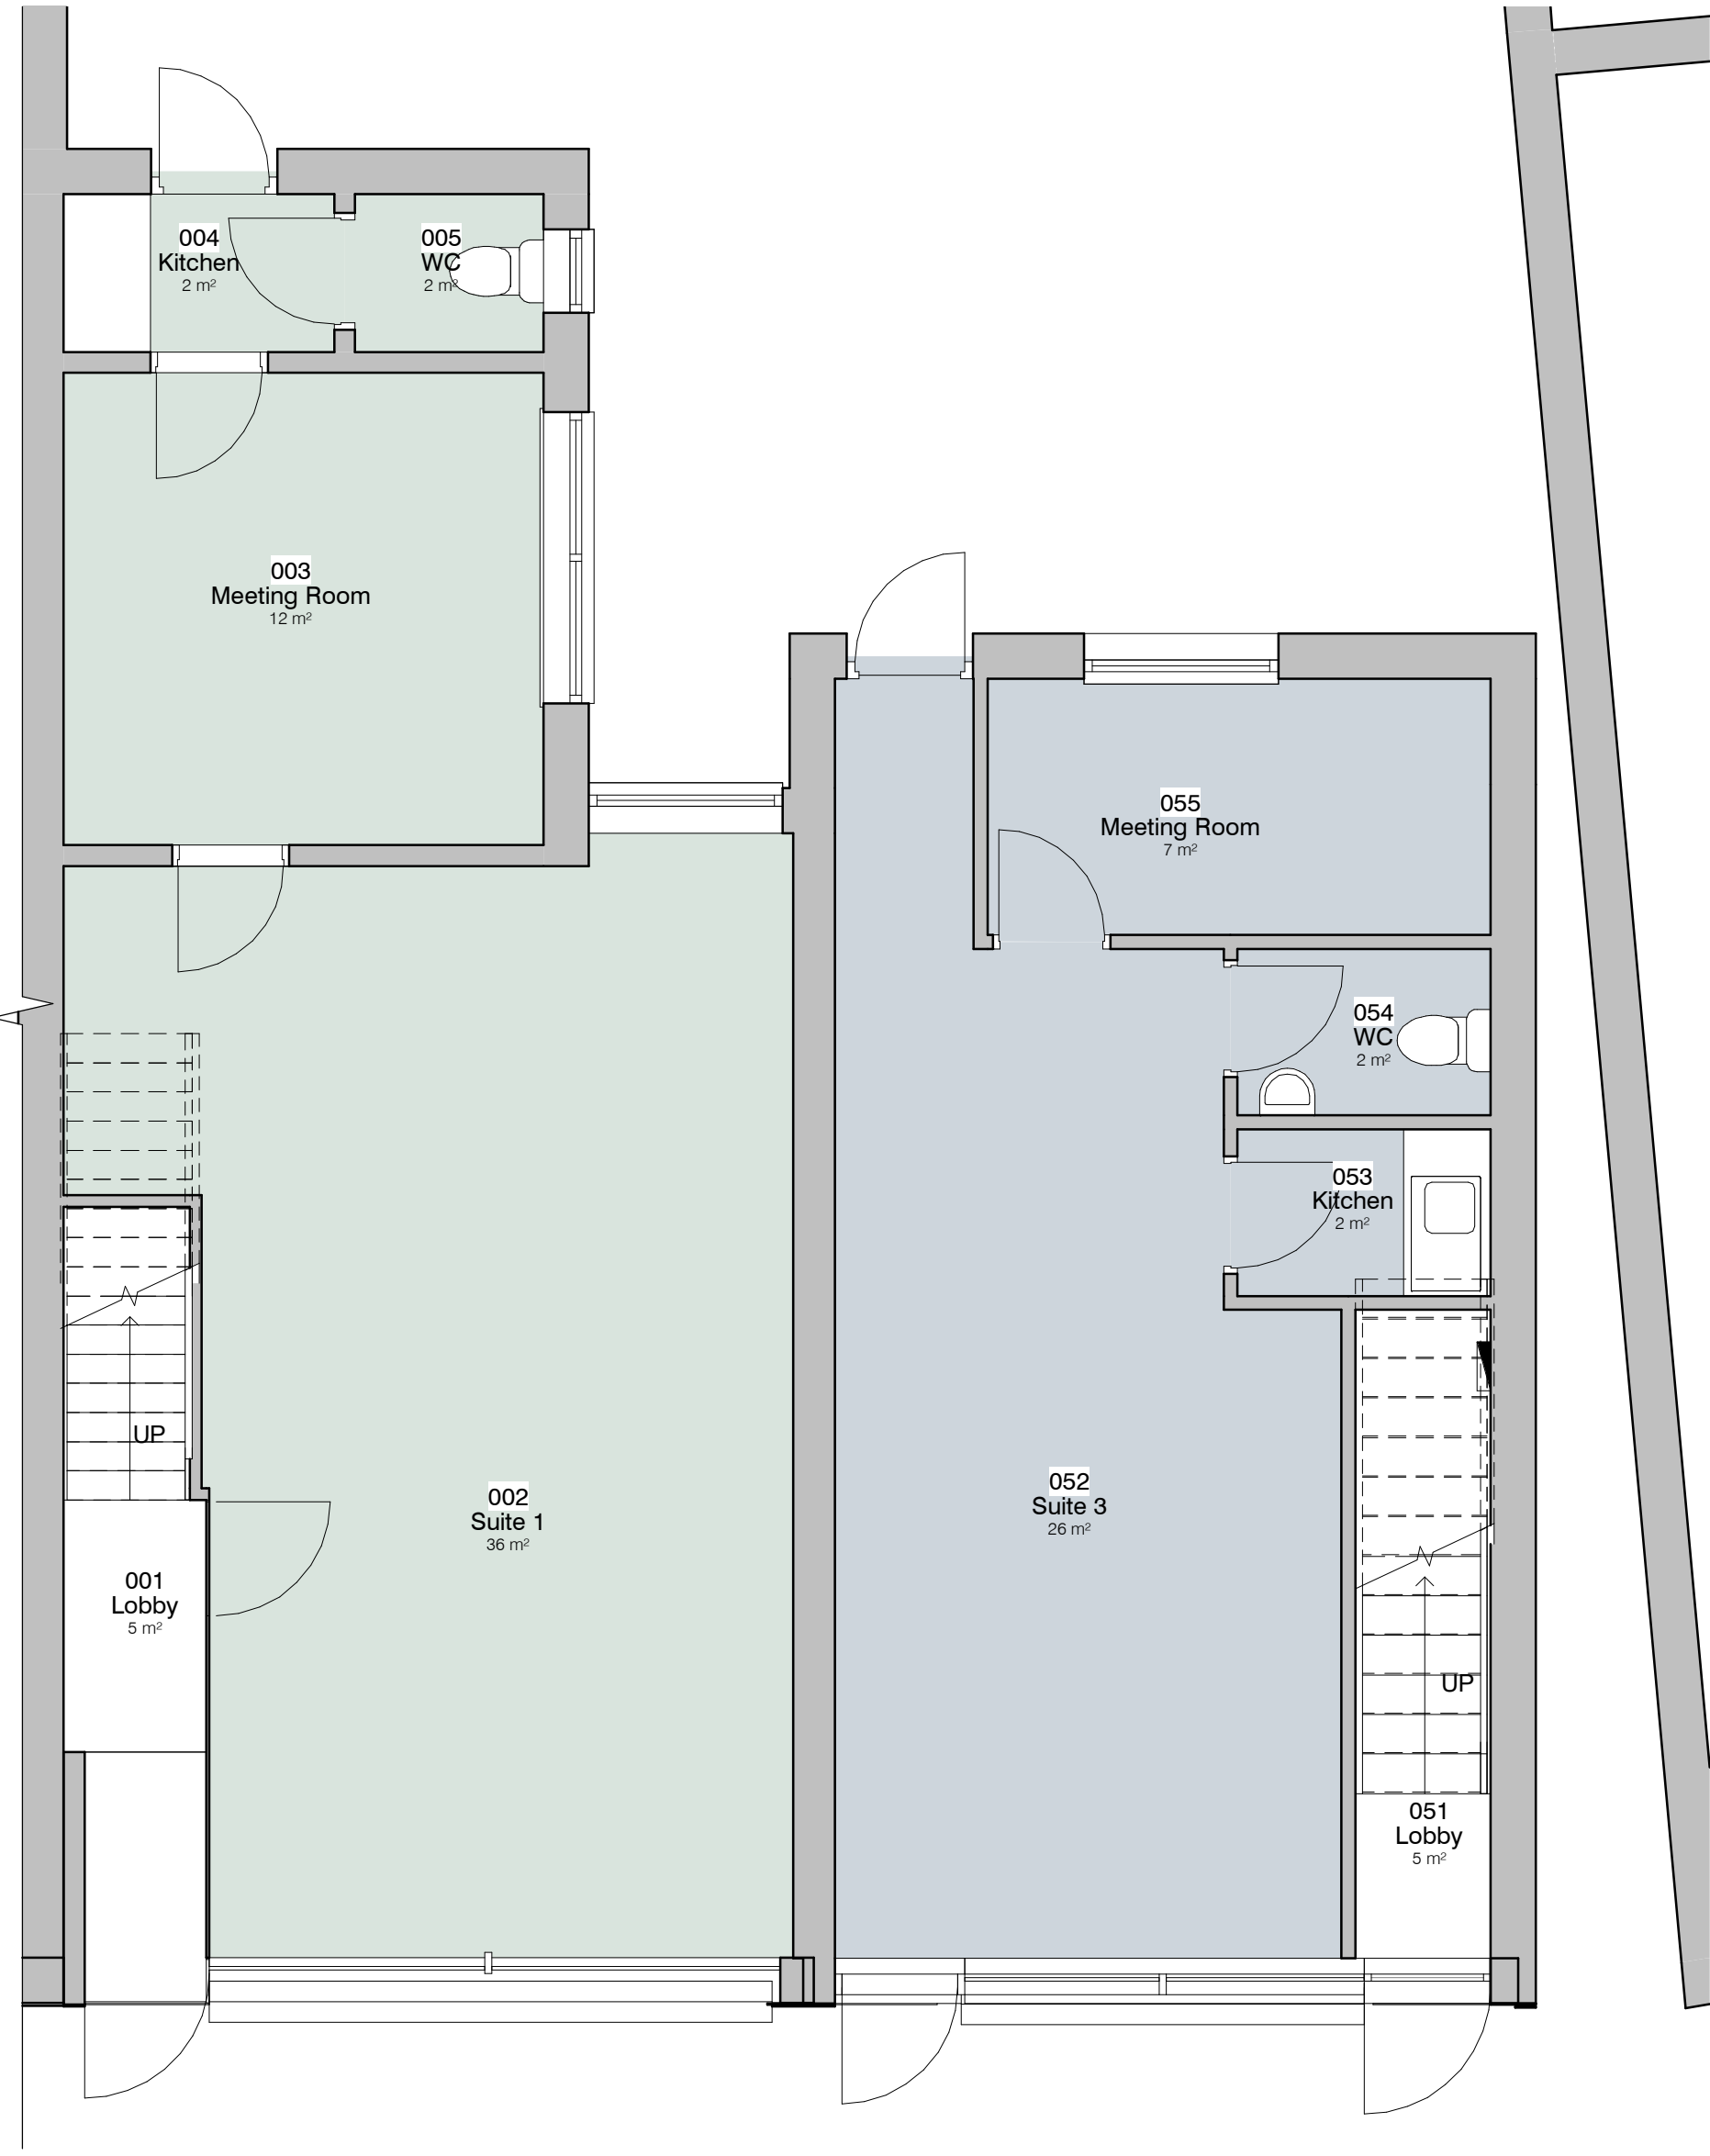

1. Level 0 - GA Proposed
1:50

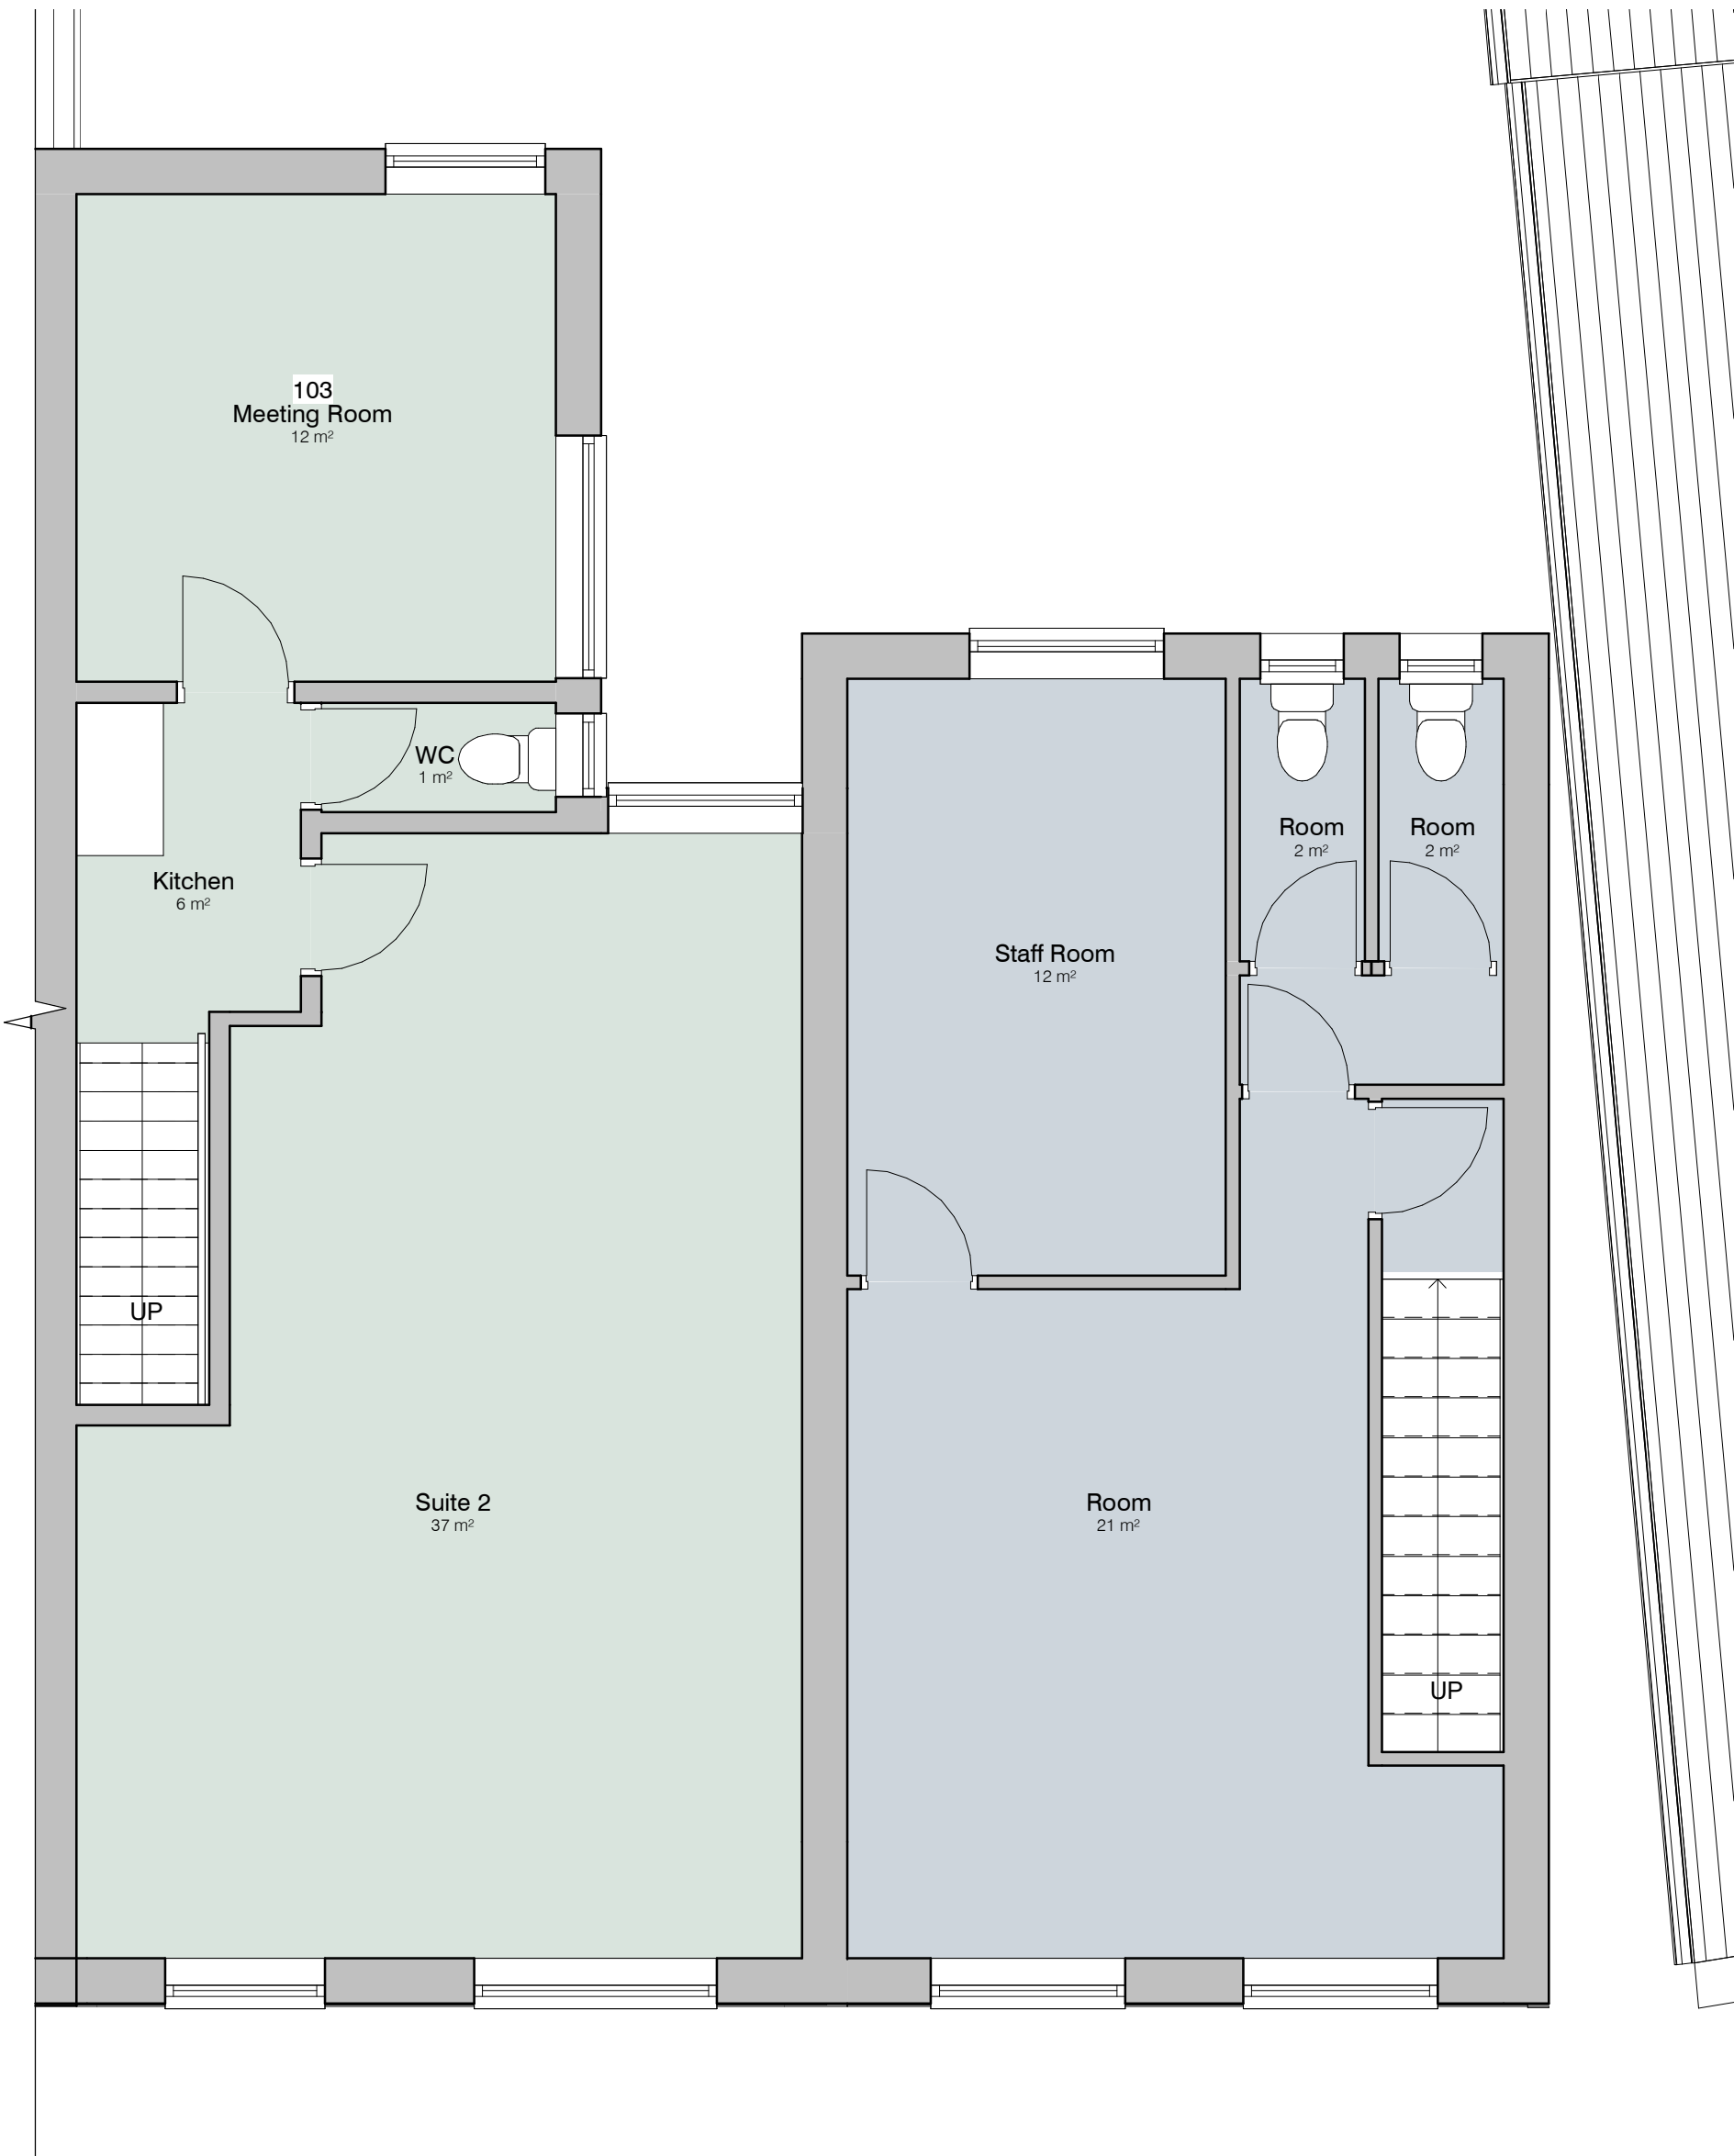

2. Level 1 - GA Proposed
1:50

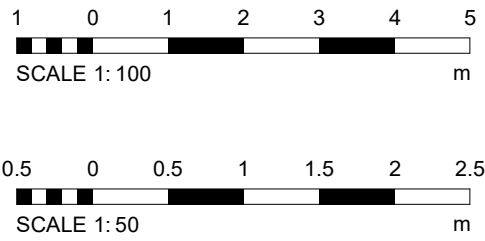

Note Block - Elevations - GA

		1 2 3 4	Review lift between buildings Update floor extension Remove lift Install lift	VS 09/02/21 JS 24/02/21 JS 11/03/21	
PROJECT		REV	DESCRIPTION	BY	DATE
79 Windsor Road		SCALE & A1	DATE	DRAWN BY	JS
CLIENT		STATUS			
Benrob Estates					
TITLE		PROJECT NO.	DRAWING NO.	REV.	
Proposed GA Plans and Elevations		DA21066.	003.	3	
NOTES					
THIS DRAWING MUST NOT BE REPRODUCED WITHOUT WRITTEN CONSENT OF DEBTAL ARCHITECTURE. ALL DIMENSIONS AND MATERIALS SHALL BE CHECKED AND CONFIRMED IN THE FIELD AND CORRECTED TO BE IN ACCORDANCE WITH THE DRAWING. IT IS THE RESPONSIBILITY OF THE CLIENT TO ENSURE THAT THE DRAWING IS IN ACCORDANCE WITH THE CURRENT STATUTORY REGULATION. ALL DIMENSIONS ON THIS DRAWING ARE IN MILLIMETERS UNLESS OTHERWISE STATED.					