




3 Front - Proposed
1:100




4 Left Side - Proposed
1:100




5 Rear - Proposed
1:100

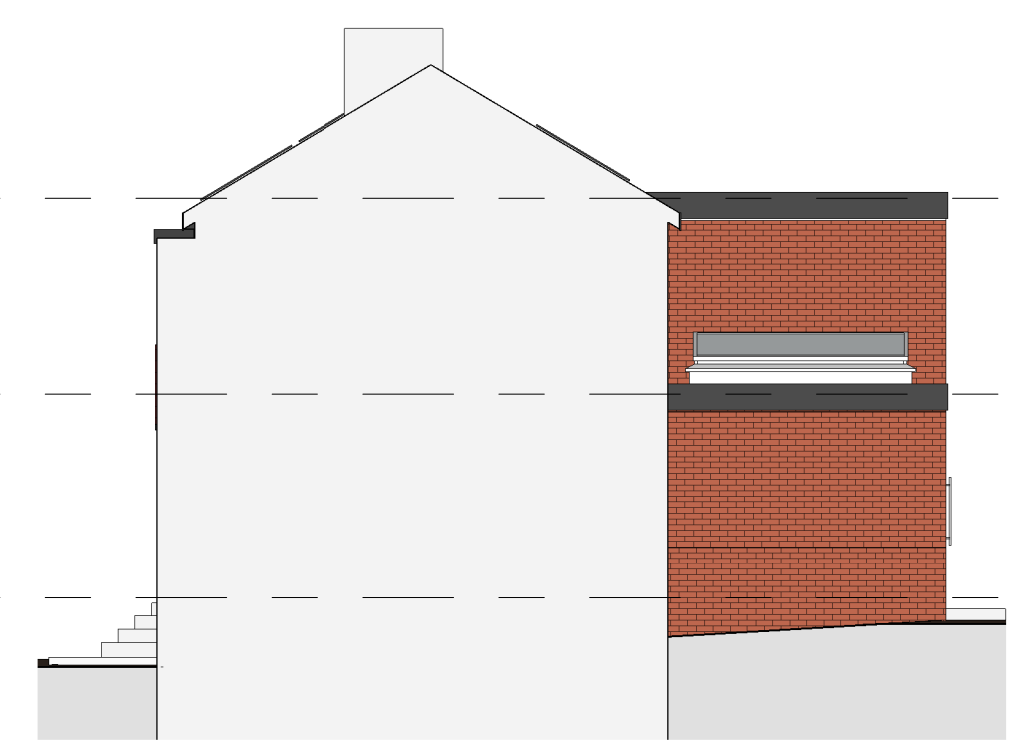


6 Right Side - Proposed
1:100

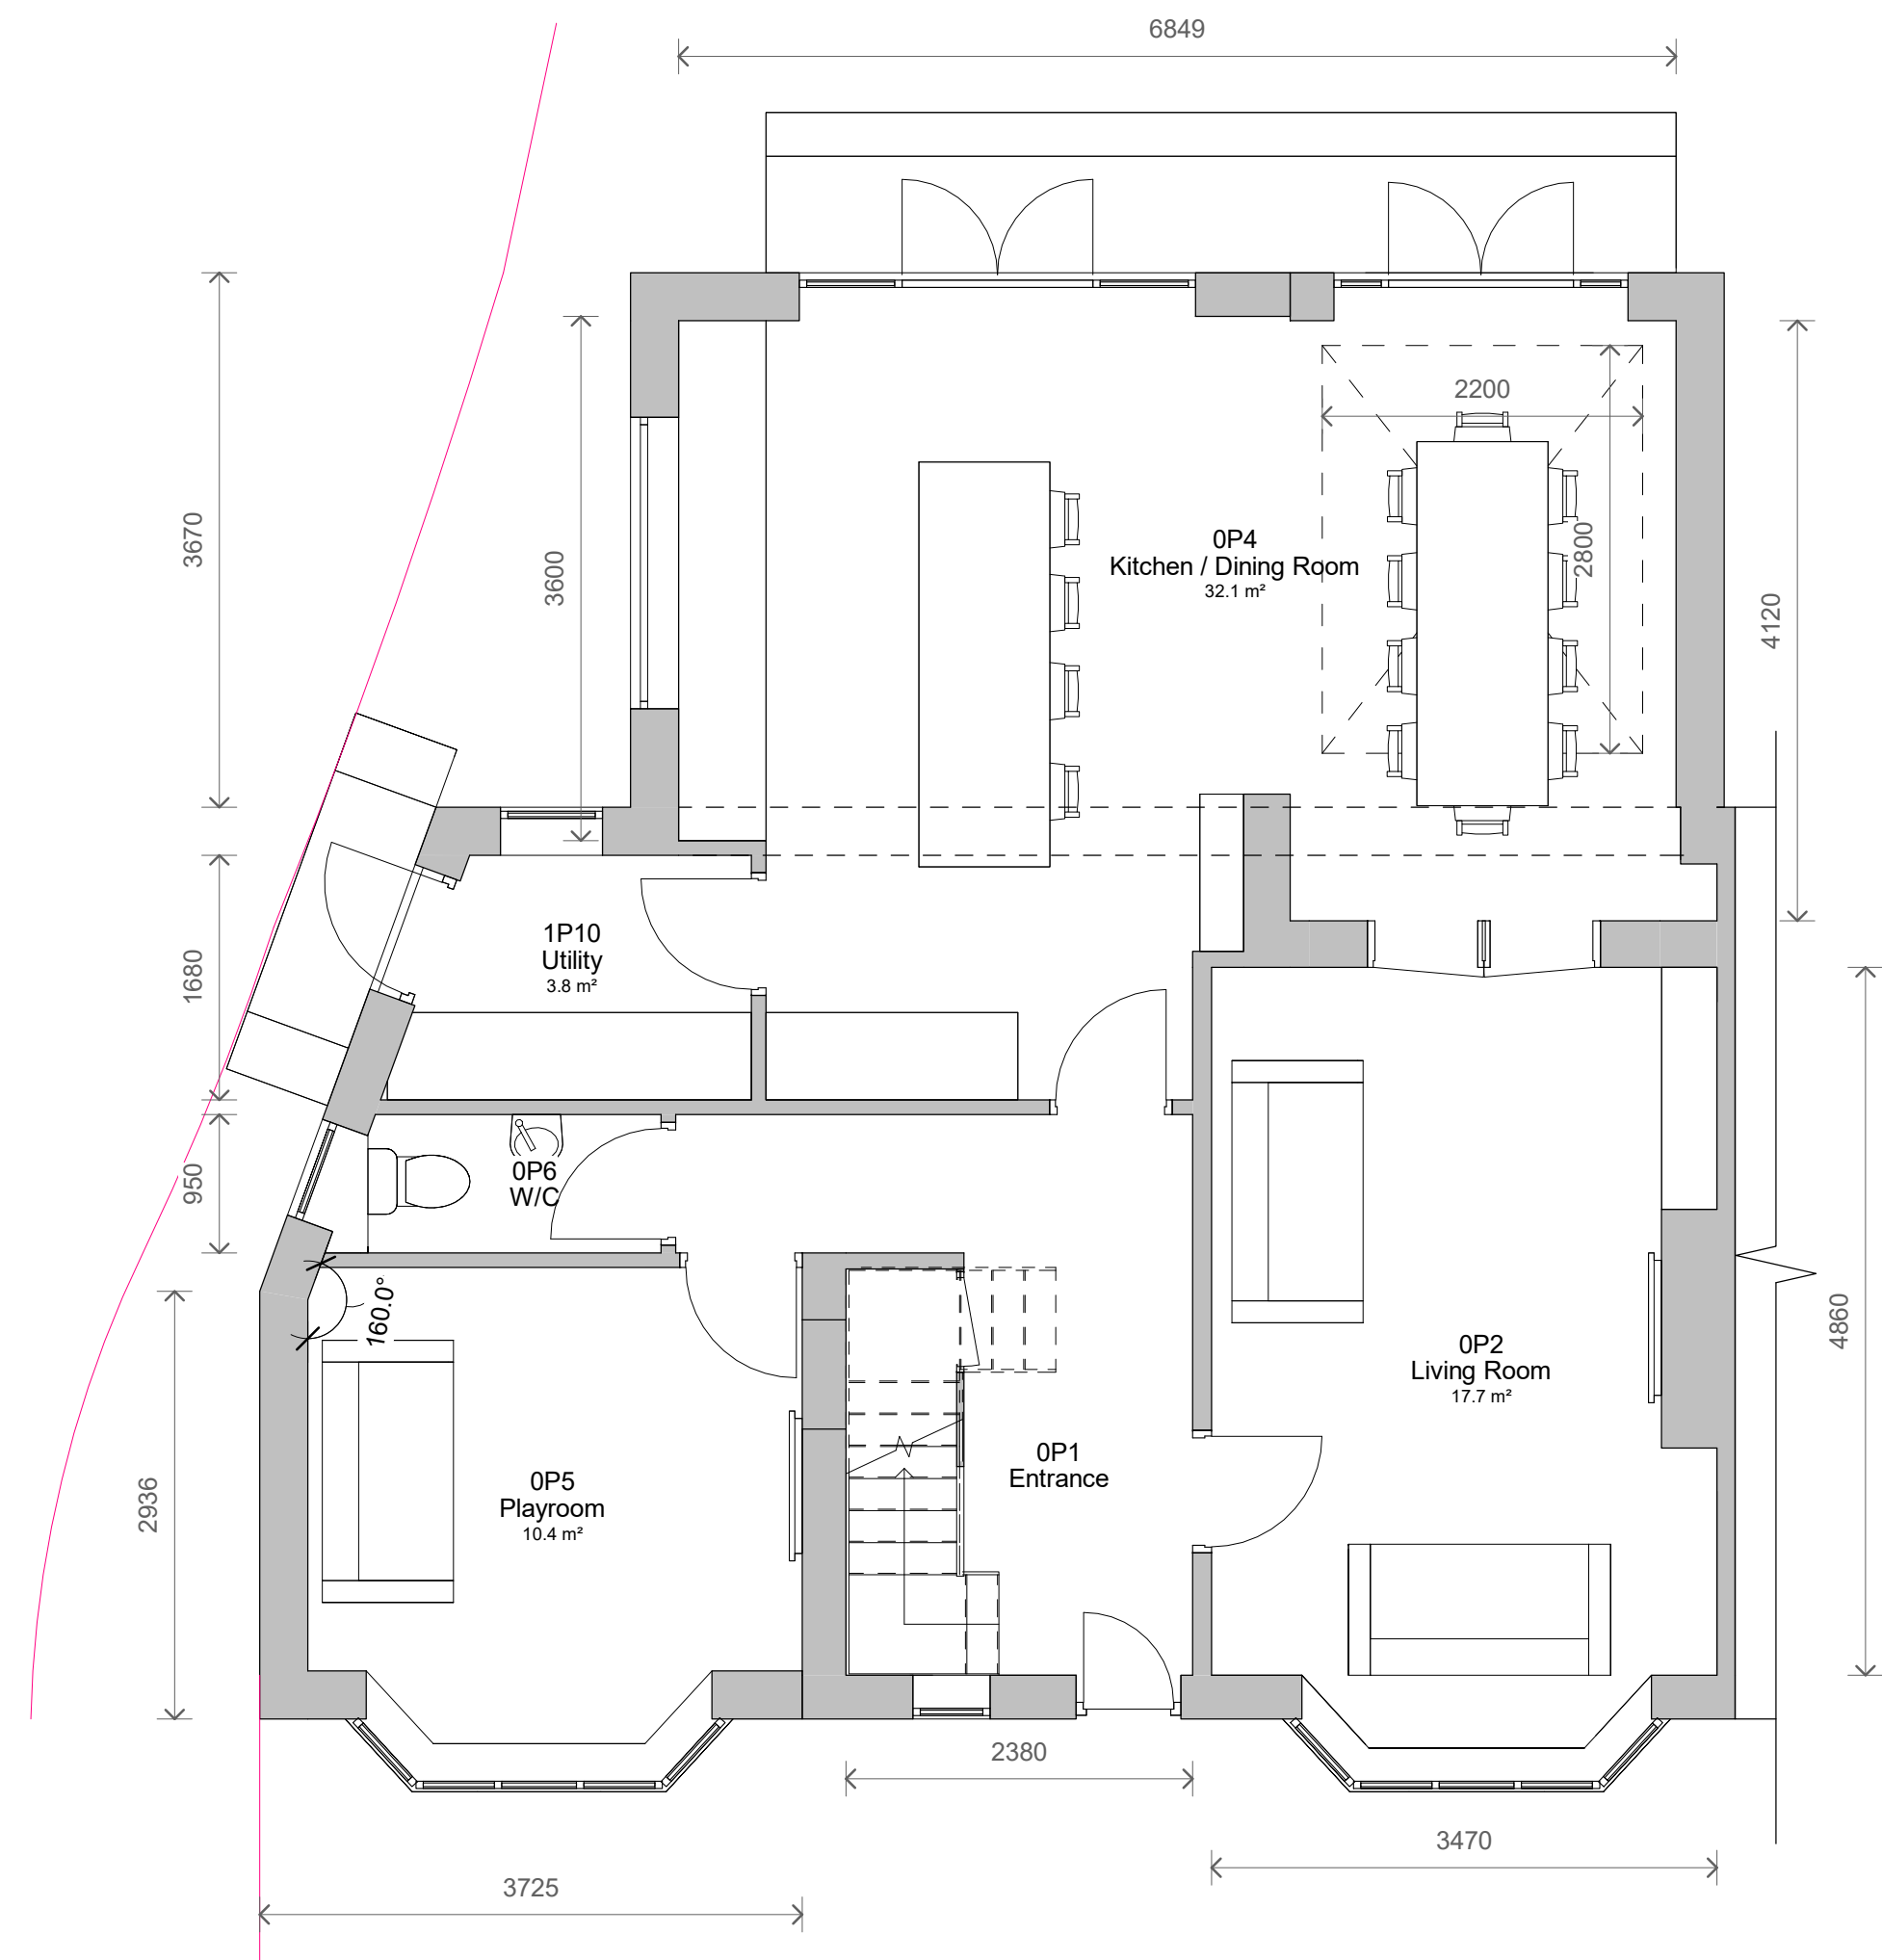

1 Level 0 - Proposed
1:50

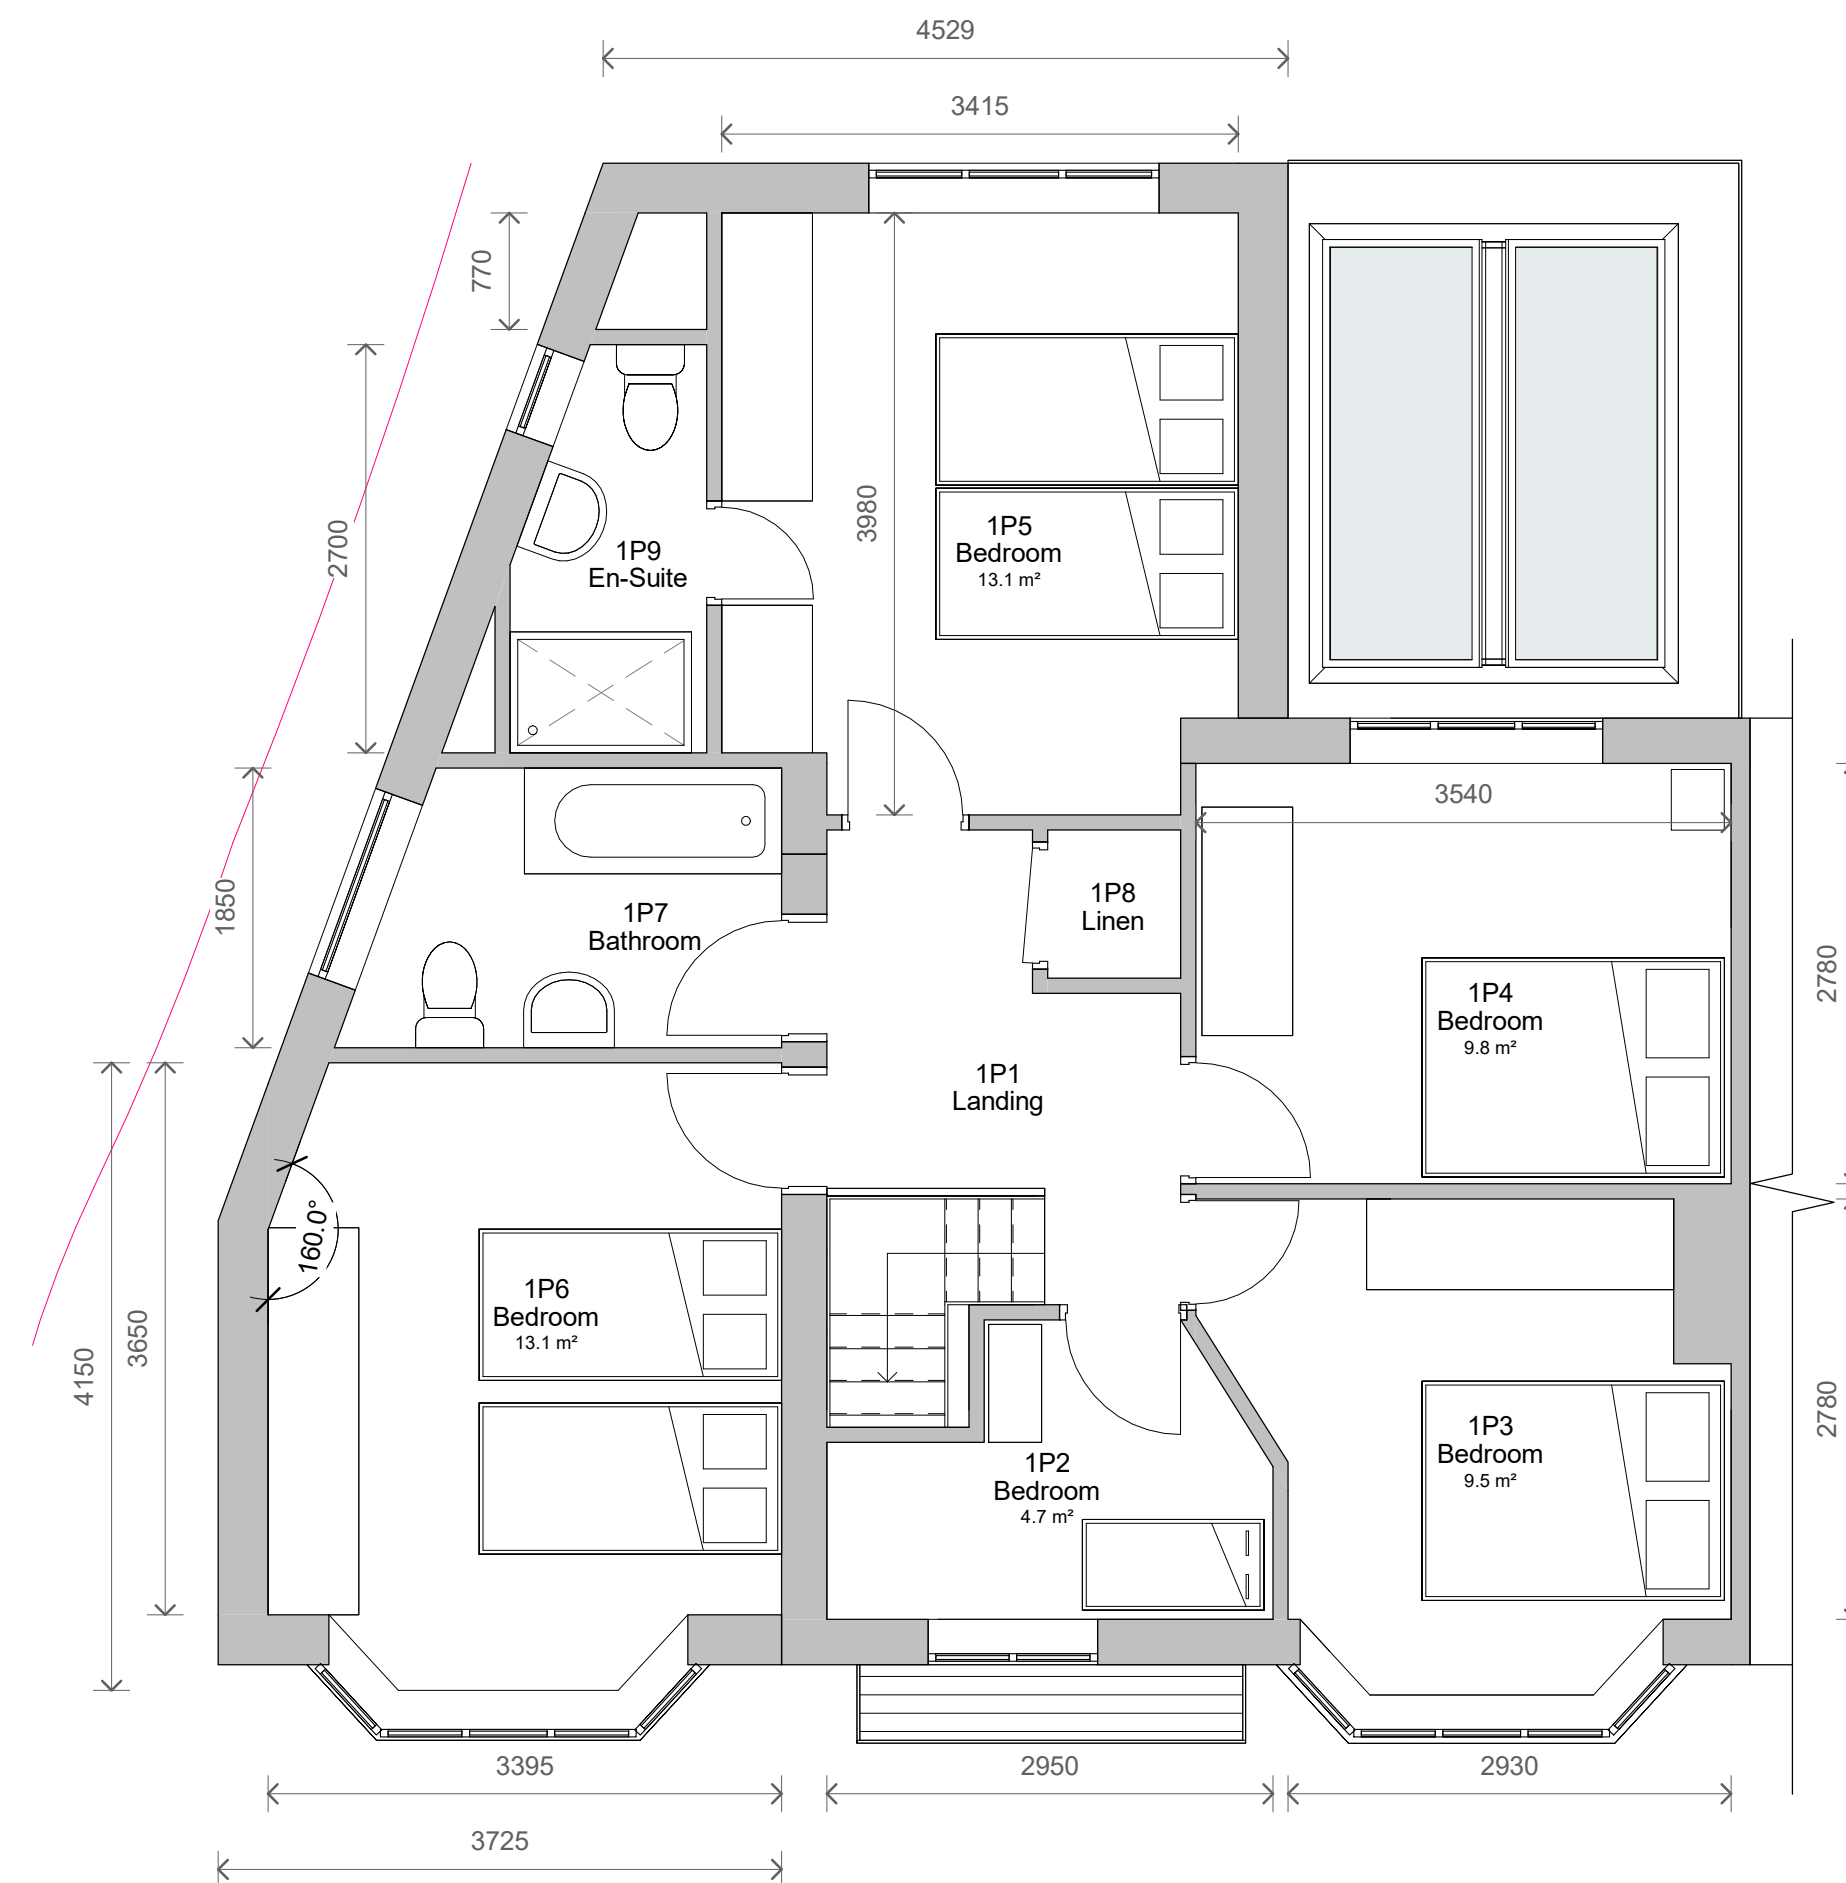

2 Level 1 - Proposed
1:50

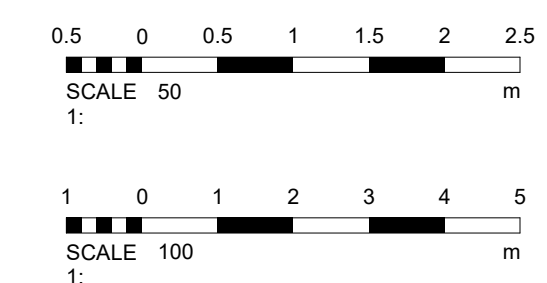

3	PLANNING	28/09/2022
2	Revised Design	20/09/2022
1	Furniture Added	16/09/2022
No.	Description	Date
PROJECT		
68 Agecroft Road West		
TITLE		
Proposed Plans and Elevations		
CLIENT		
Stone		
STATUS		
PLANNING		
DRAWN BY	DATE	SCALE (@ A1)
TP	15/09/2022	As indicated
PROJECT NUMBER	DRAWING NUMBER	REV
GSS22073	003	3
GOLD SKETCH		
www.goldsketch.co.uk info@goldsketch.co.uk 0161 792 9595		
NOTES		
© COPYRIGHT ALL RIGHTS RESERVED. NOT BE REPRODUCED WITHOUT WRITTEN CONSENT. DRAWING TO BE USED FOR THE SITE ONLY. ALL DIMENSIONS AND LEVELS ARE CO-ORDINATED ON SITE. ANY DISCREPANCIES TO BE REPORTED TO THE CLIENT IMMEDIATELY. THE CLIENT SHALL BE RESPONSIBLE FOR ANY WORK. ALL WORK AND MATERIALS TO BE IN ACCORDANCE WITH CURRENT BUILDING REGULATION AND LOCAL CODES OF PRACTICE AND BRITISH STANDARDS. ALL DIMENSIONS ON THIS DRAWING ARE IN METERS (M) UNLESS OTHERWISE STATED.		