



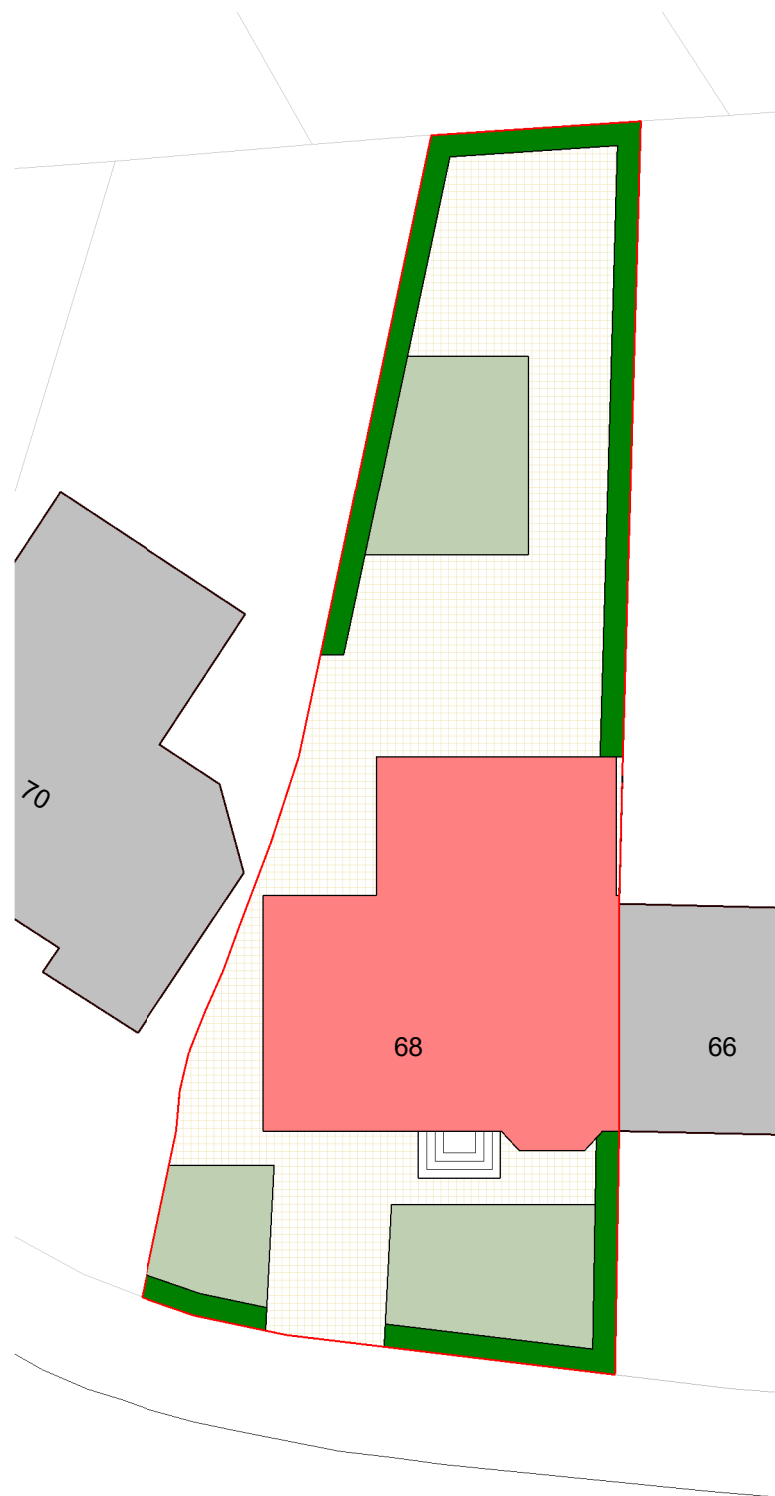

AGECROFT ROAD WEST

1 Site - Existing
1 : 200

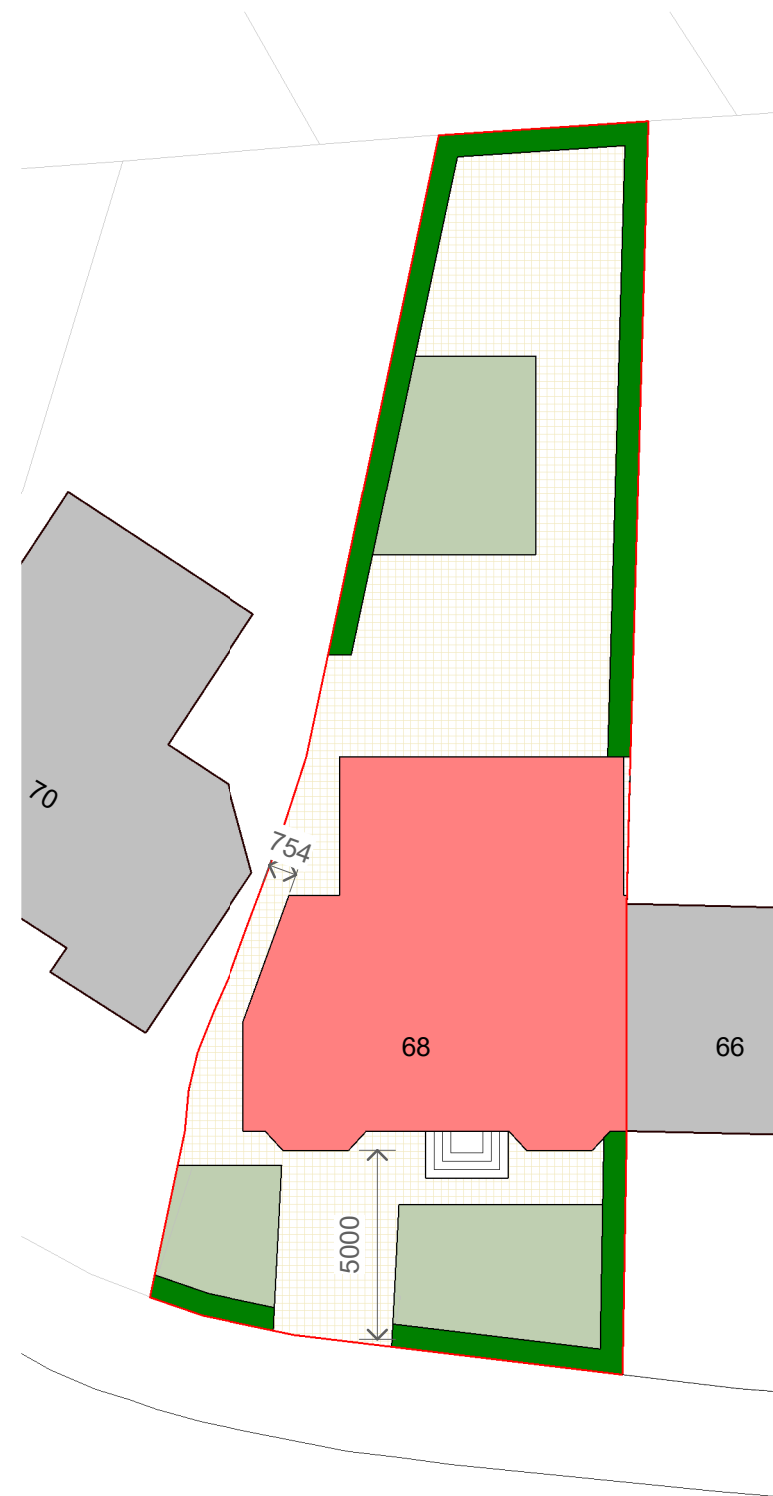

AGECROFT ROAD WEST

2 Site - Proposed
1 : 200

PROJECT	68 Agecroft Road West	PROJECT NUMBER	GSS22073	DRAWING NUMBER	004	REV	1	1	Revised Planning	01/12/2022
TITLE	Site - Existing & Proposed	DRAWN BY	TP	CHECKED BY	SG	DATE	01/12/2022	SCALE (@ A1)	1 : 200	Date
CLIENT	Stone								STATUS	PLANNING

GOLD SKETCH
S T U D I O S
www.goldsketch.co.uk info@goldsketch.co.uk 0161 792 9595

NOTES
© COPYRIGHT : ALL RIGHTS RESERVED.
THIS DRAWING MUST NOT BE REPRODUCED WITHOUT PRIOR WRITTEN CONSENT.
DRAWING TO BE USED FOR THE STATUS INDICATED ONLY.
ALL DIMENSIONS AND SETTING OUT SHALL BE CHECKED AND CONFIRMED ON SITE. ANY DISCREPANCIES TO BE REPORTED TO THE DESIGNER
PRIOR TO THE COMMENCEMENT OF ANY WORK. ALL WORK AND MATERIALS TO BE IN ACCORDANCE WITH CURRENT STATUTORY LEGISLATION.
RELEVANT CODES OF PRACTICE AND BRITISH STANDARDS. ALL DIMENSIONS ON THIS DRAWING ARE IN MILLIMETRES (UNLESS OTHERWISE STATED).