


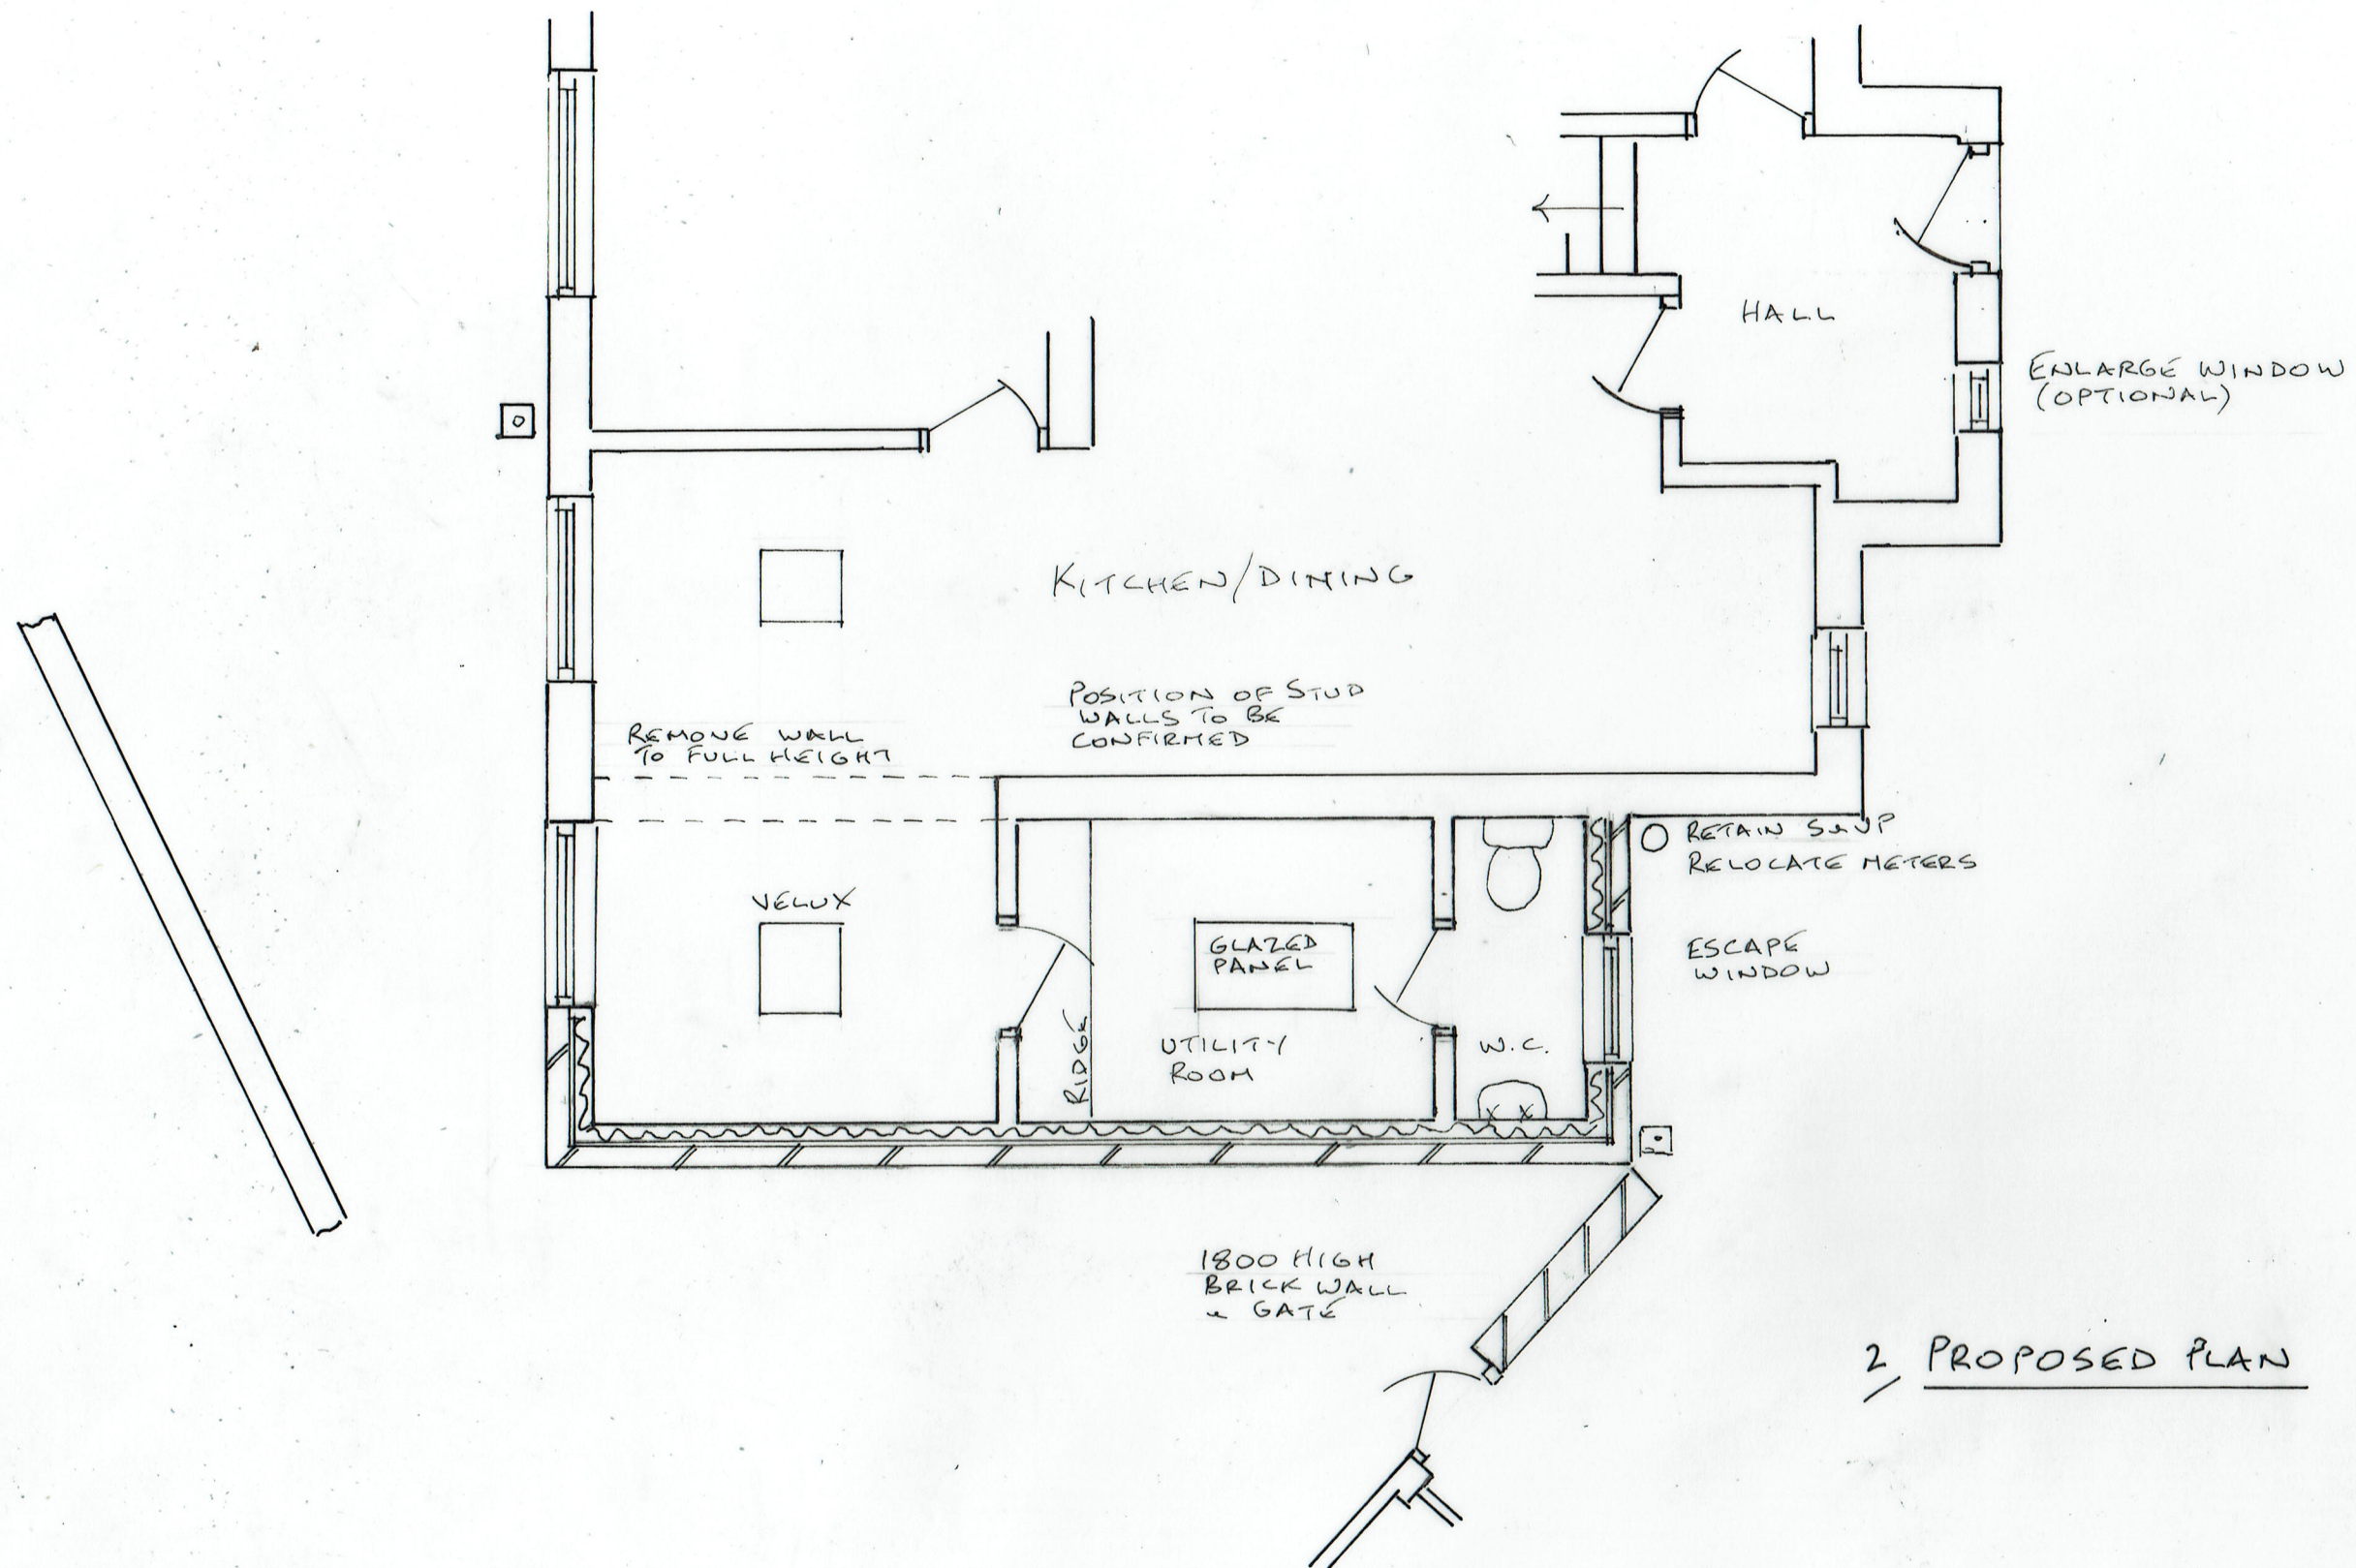

0 METRES 5

SCALE 1:50 @ A3

SINGLE STOREY SIDE EXTENSION
28, CLEVELAND CLOSE, RAMSBOTTOM BLO 9FH