




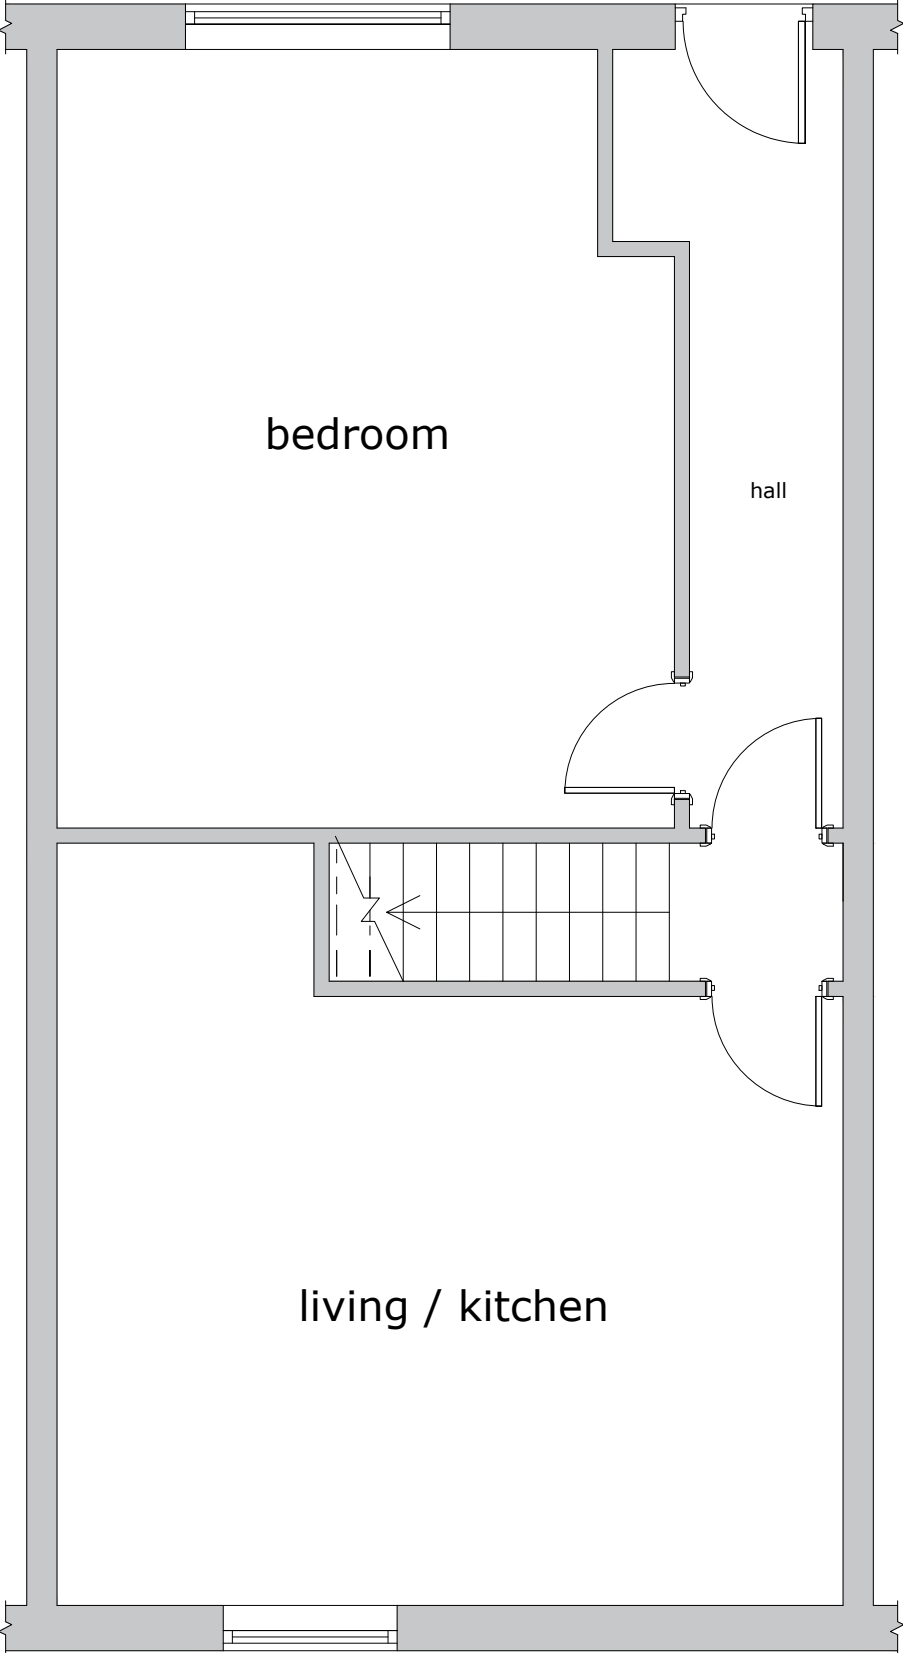


GROUND FLOOR PLAN

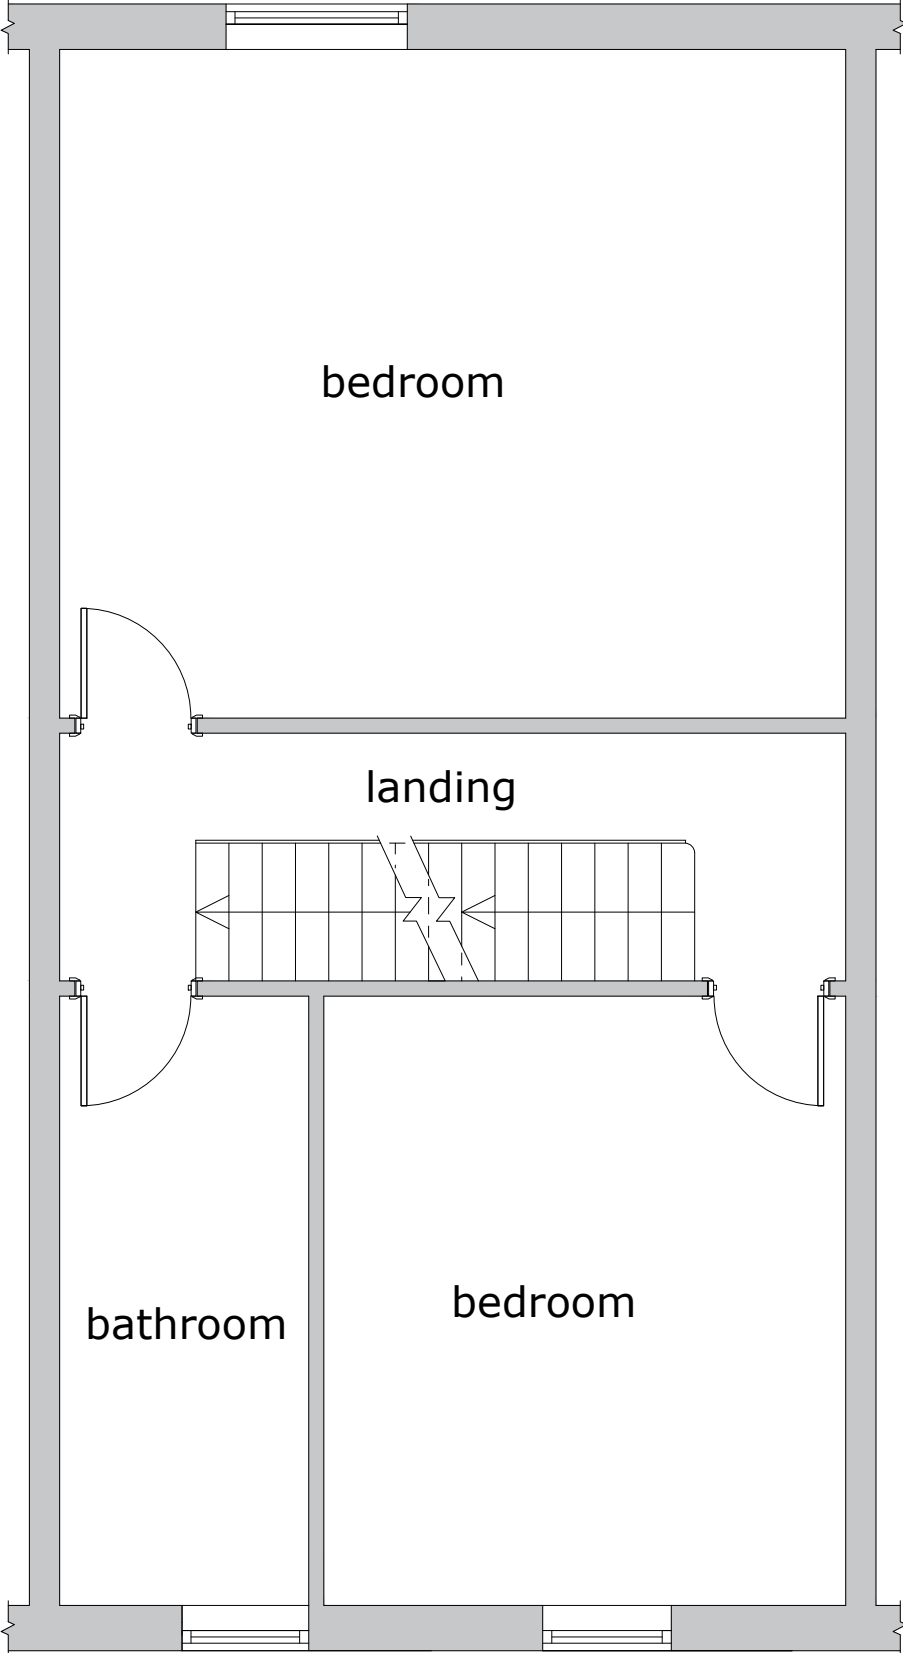


FIRST FLOOR PLAN

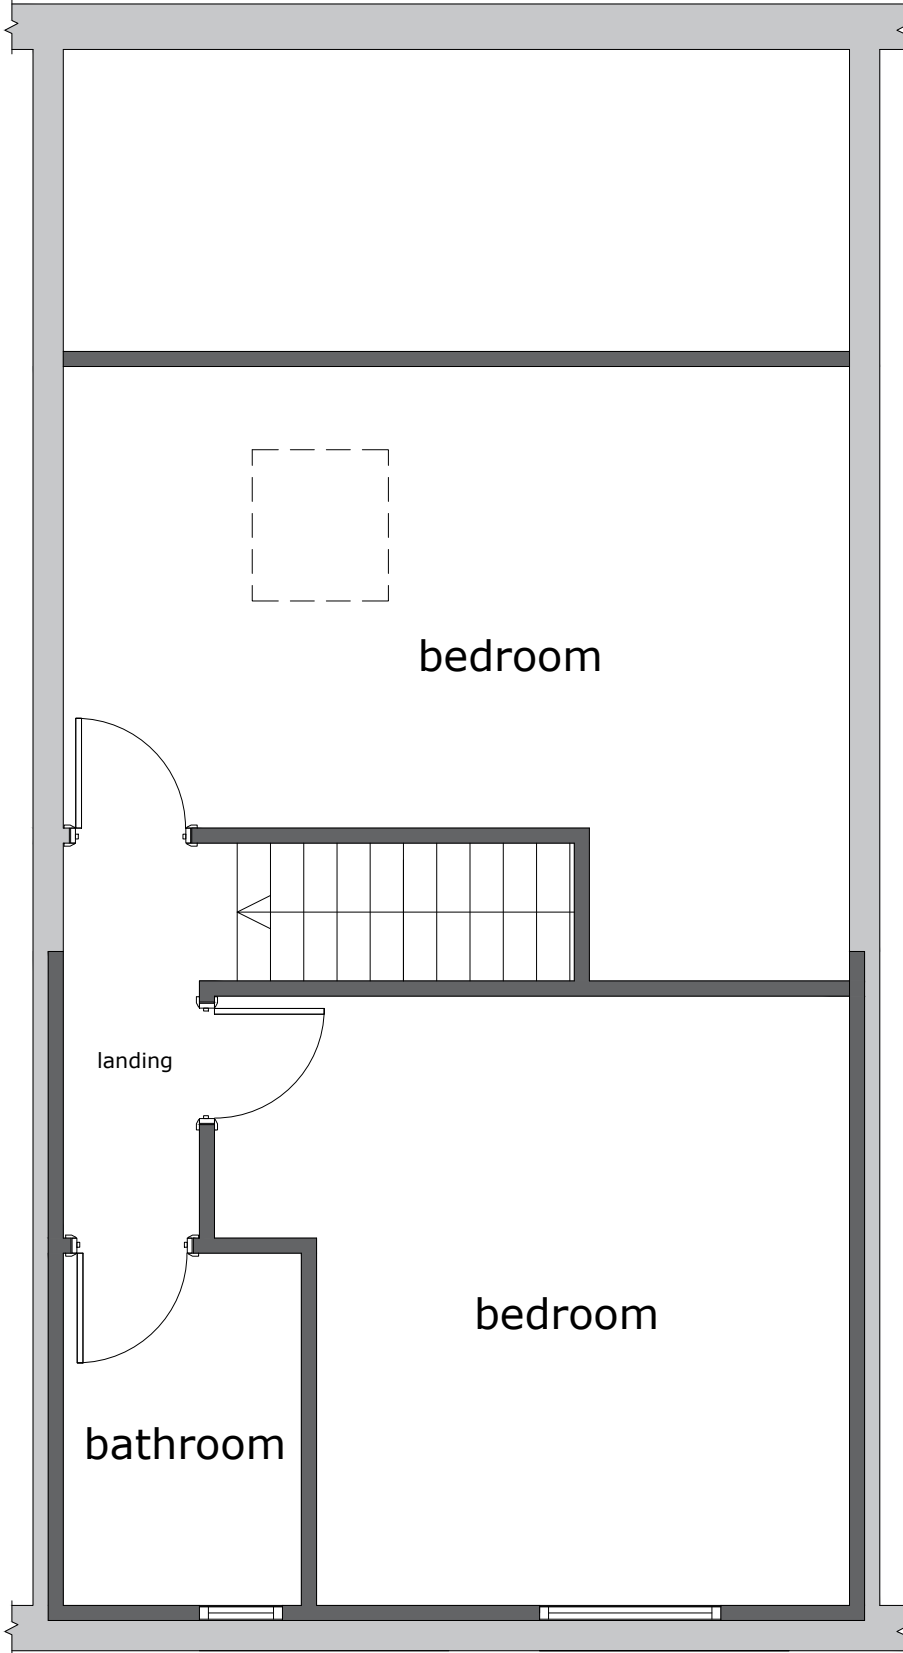


SECOND FLOOR PLAN

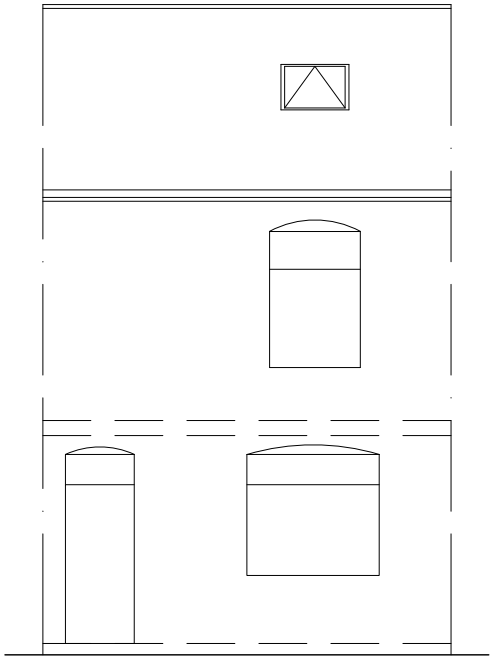

FRONT ELEVATION

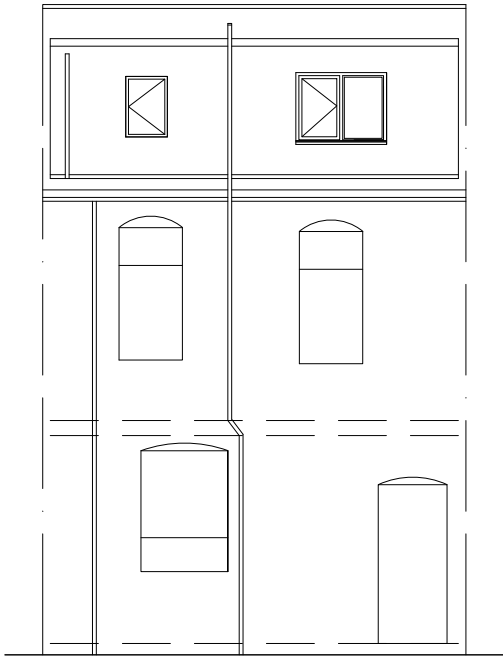

REAR ELEVATION

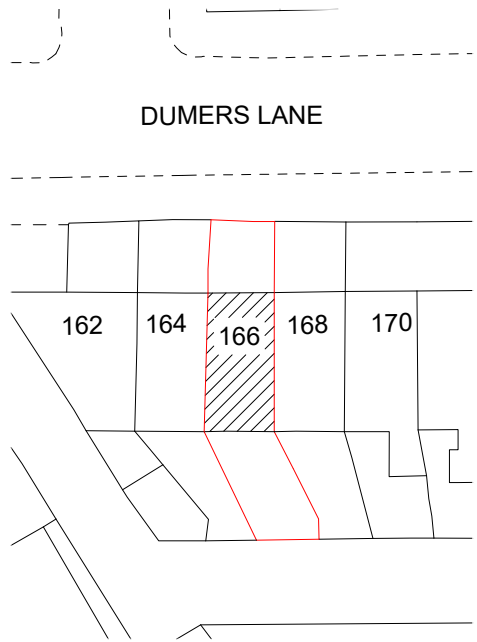

SITE PLAN

Building Design Services M.FAROOQ 6 Stock Close Rochdale OL12 6BB 01706 712231 0796 7605 763 bds	<u>For:</u>	<u>Scale:</u>
	MRS NAILA BUTT	1:100 @ A3
	PROPOSED CHANGE OF USE FROM DWELLING INTO HMO AT	(Site Plan) 1:500 @ A3
	166 Dumers Lane Radcliffe M26 2GF	Job No. & Sheet 1601A/2 Elevation