
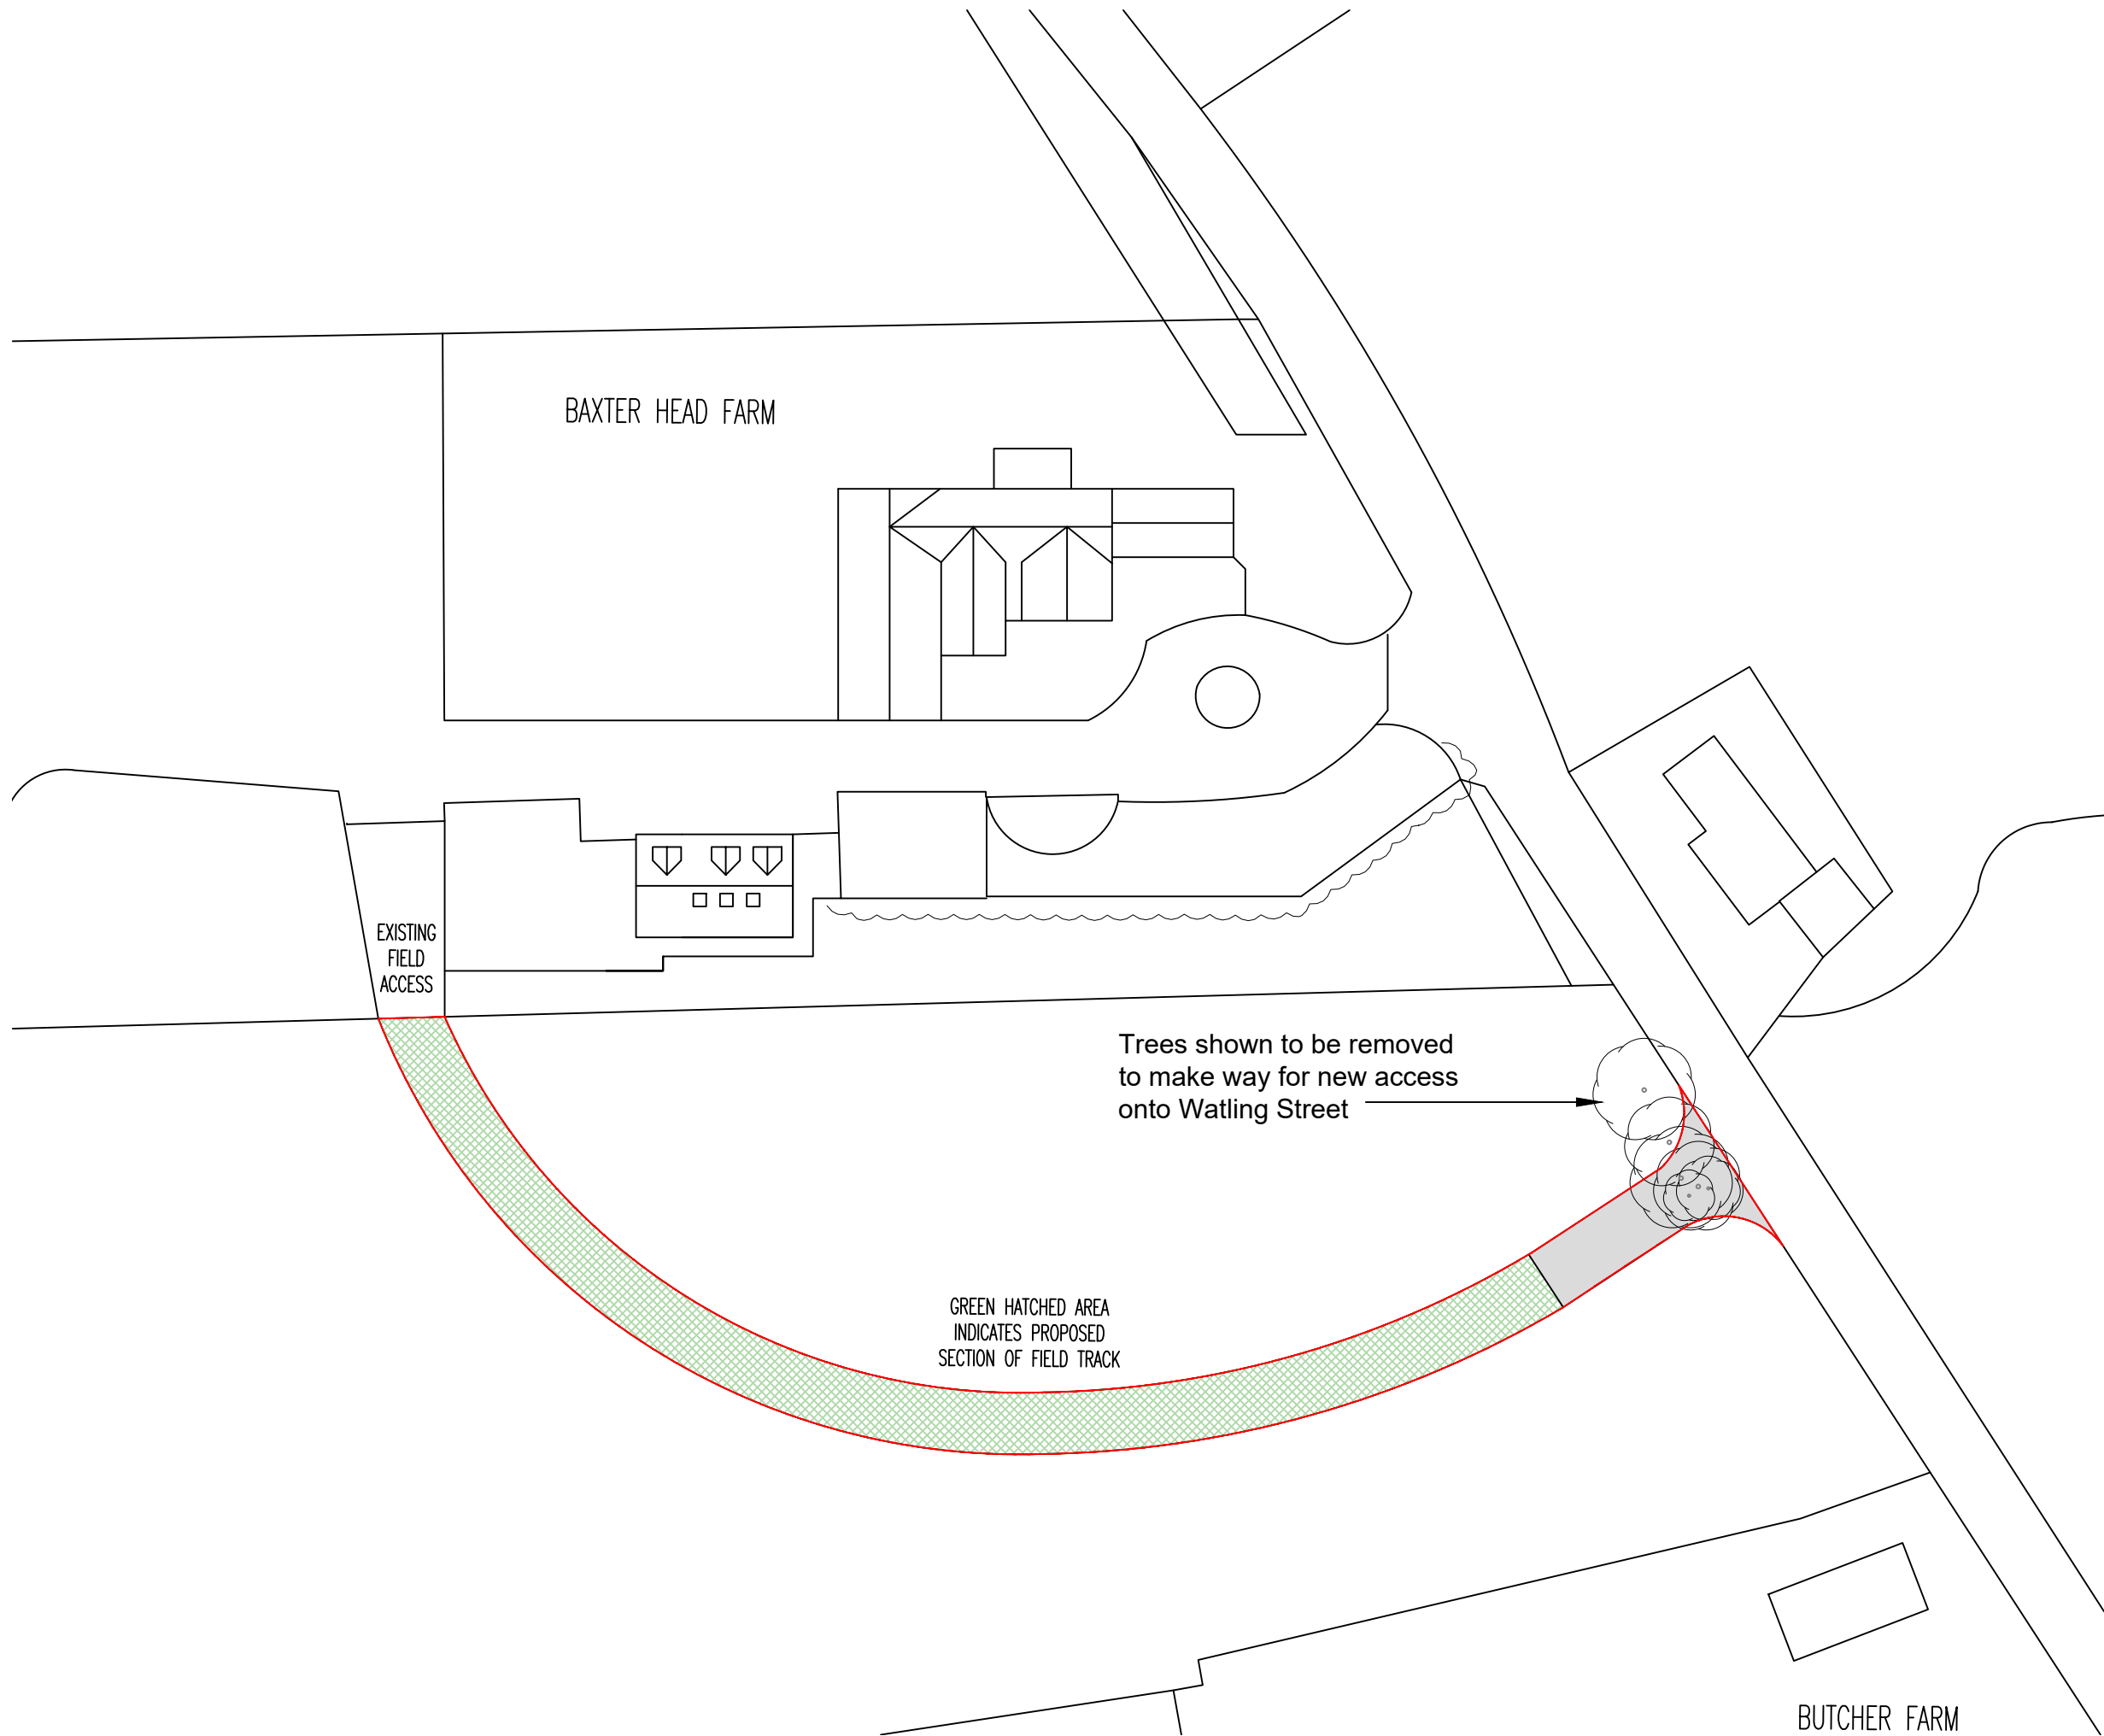


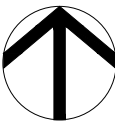

Rev	Revision History		By	Date
Client:				
Mr and Mrs Jefferson				
Site:				
Baxter Head Farm, Affetside				
Drawing:				
Tree Removal Plan				
Drawing Number:				
ZT23-196-30				
Scale:		Size:	Date:	
1 : 500		A3	26/07/2024	
Drawn:		Checked:	Rev:	
Status:				
Planning		■		