



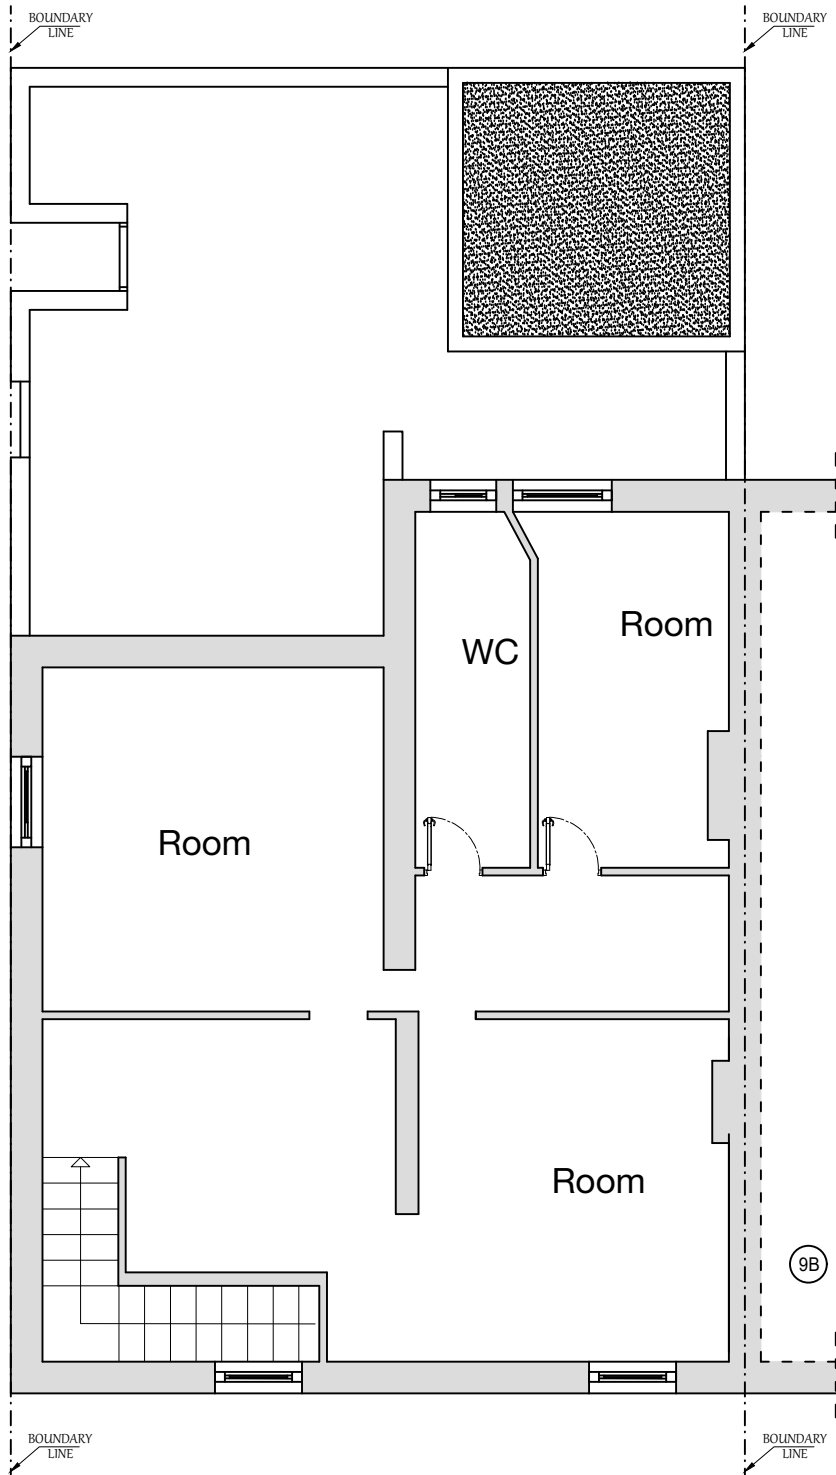

EXISTING FIRST FLOOR PLAN
SCALE: 1/100 @A3

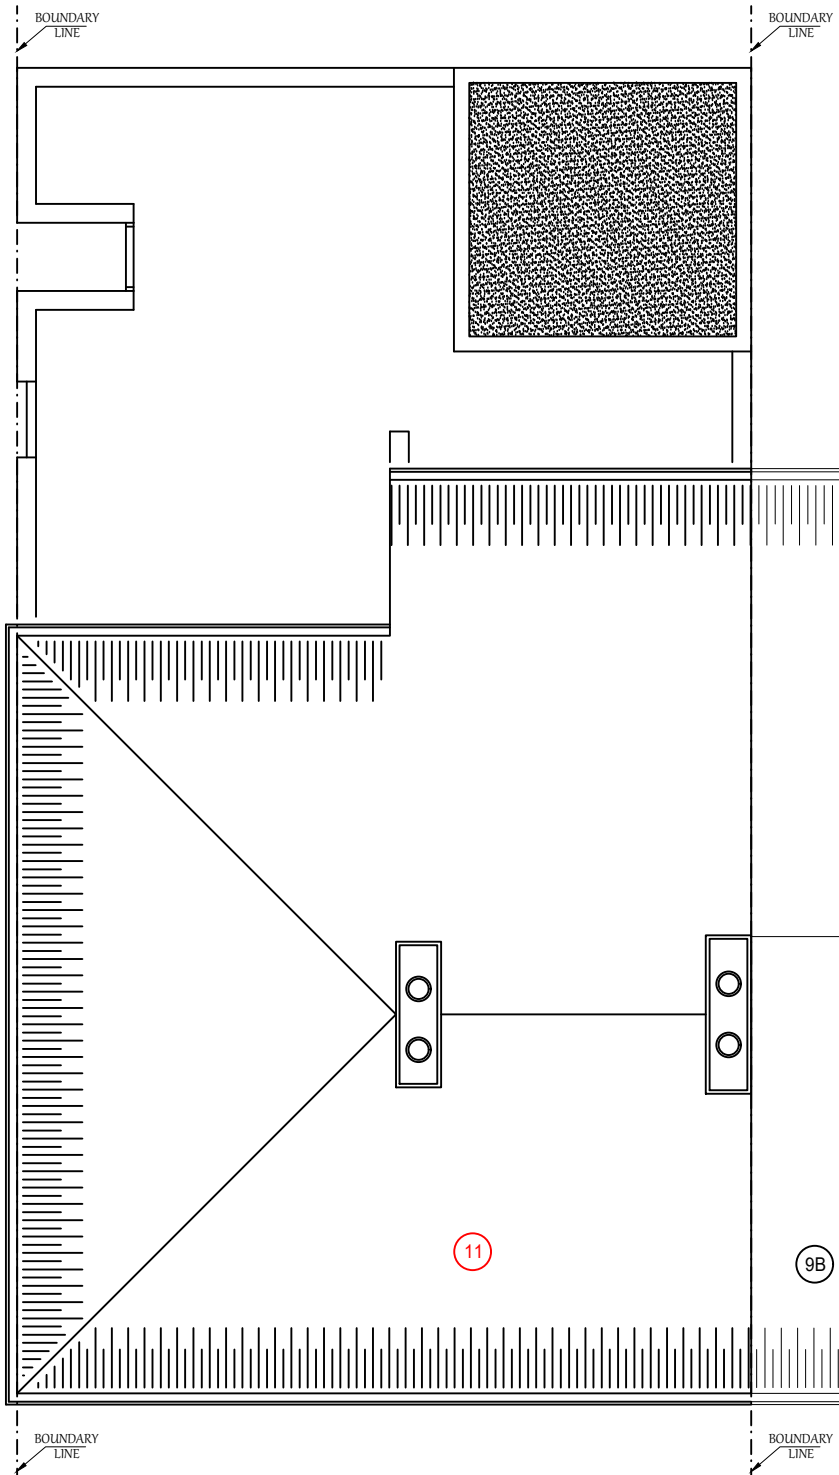

EXISTING ROOF PLAN
SCALE: 1/100 @A3

FRONT VIEW



SIDE VIEW



SIDE VIEW



REAR VIEW



REAR VIEW



EXISTING FIRST FLOOR AREA : 107.15 m²