
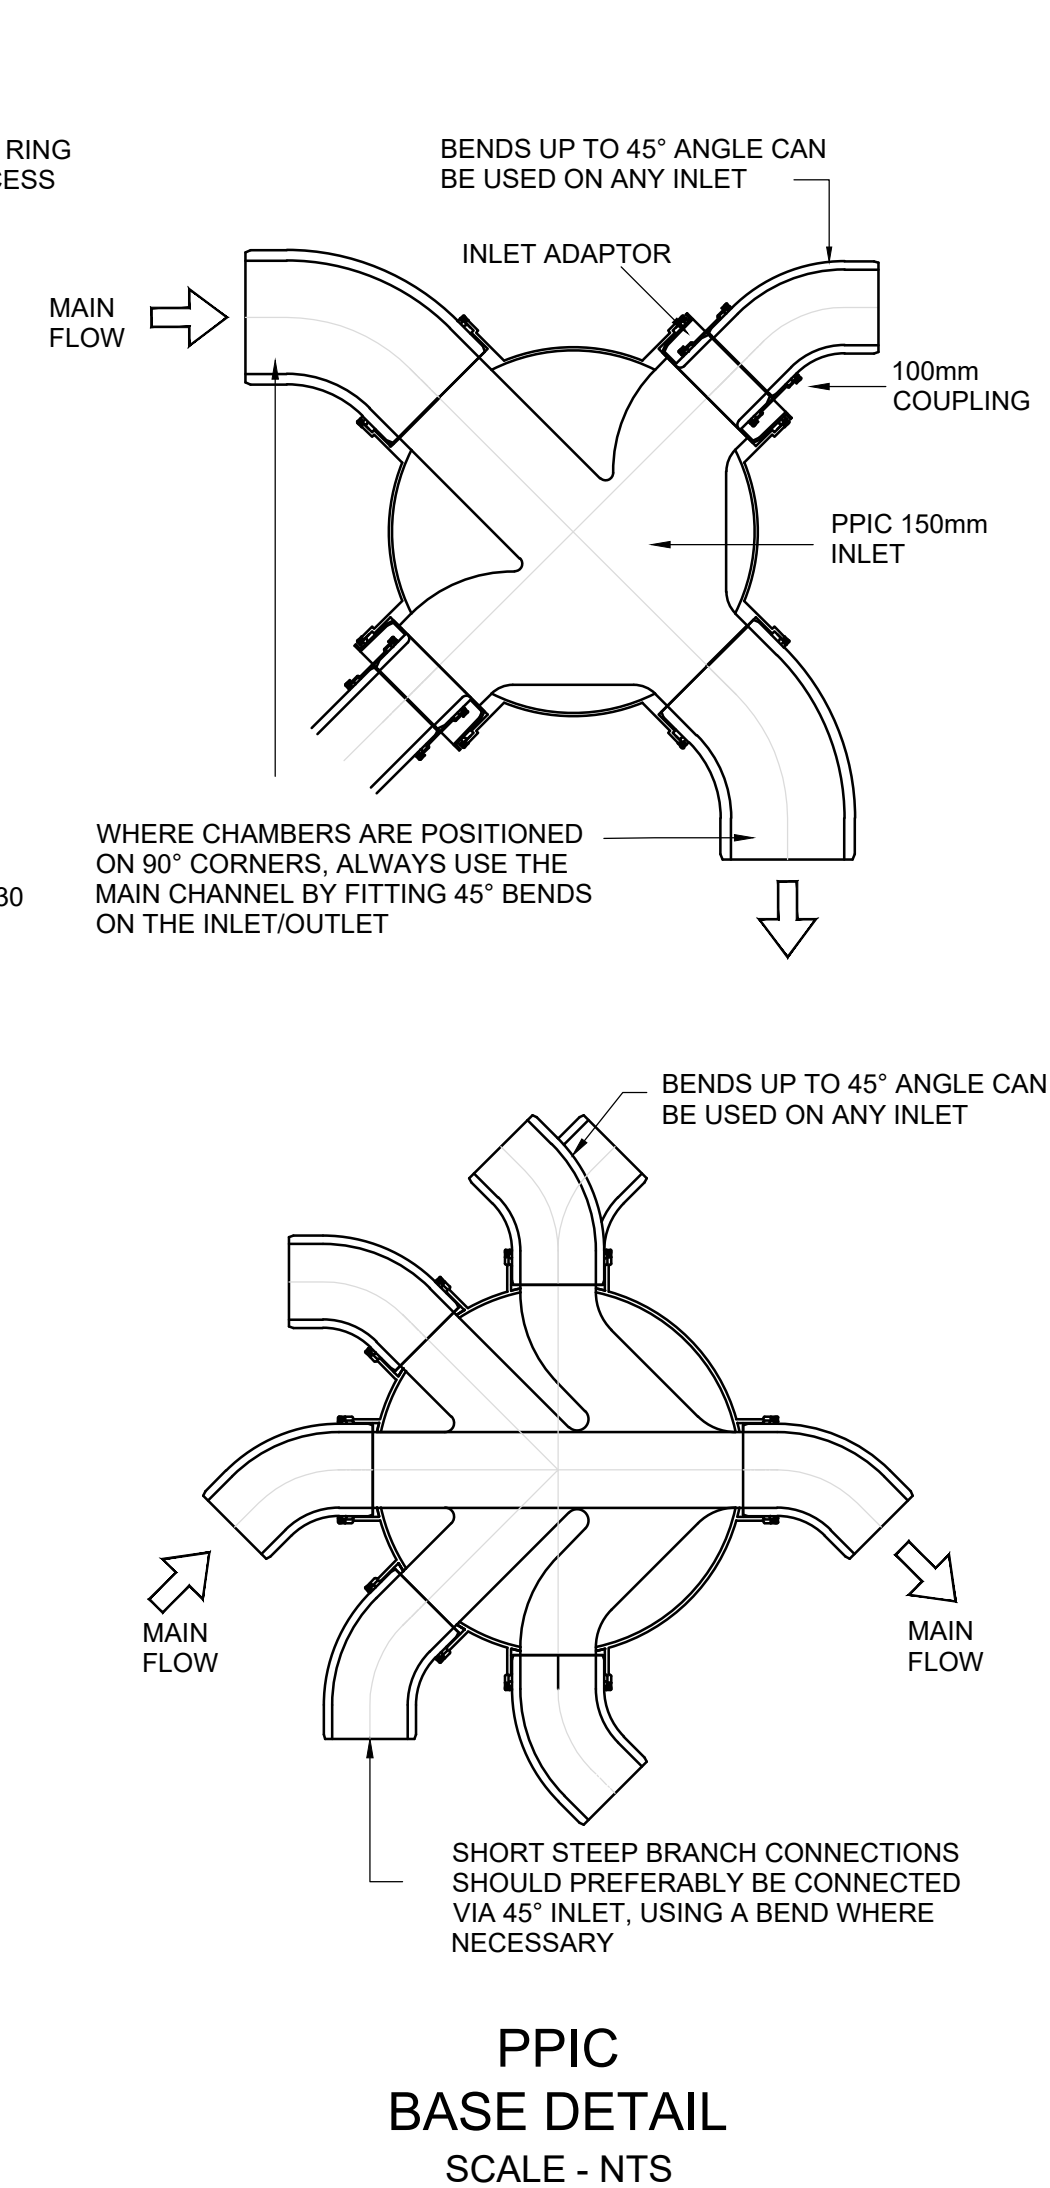
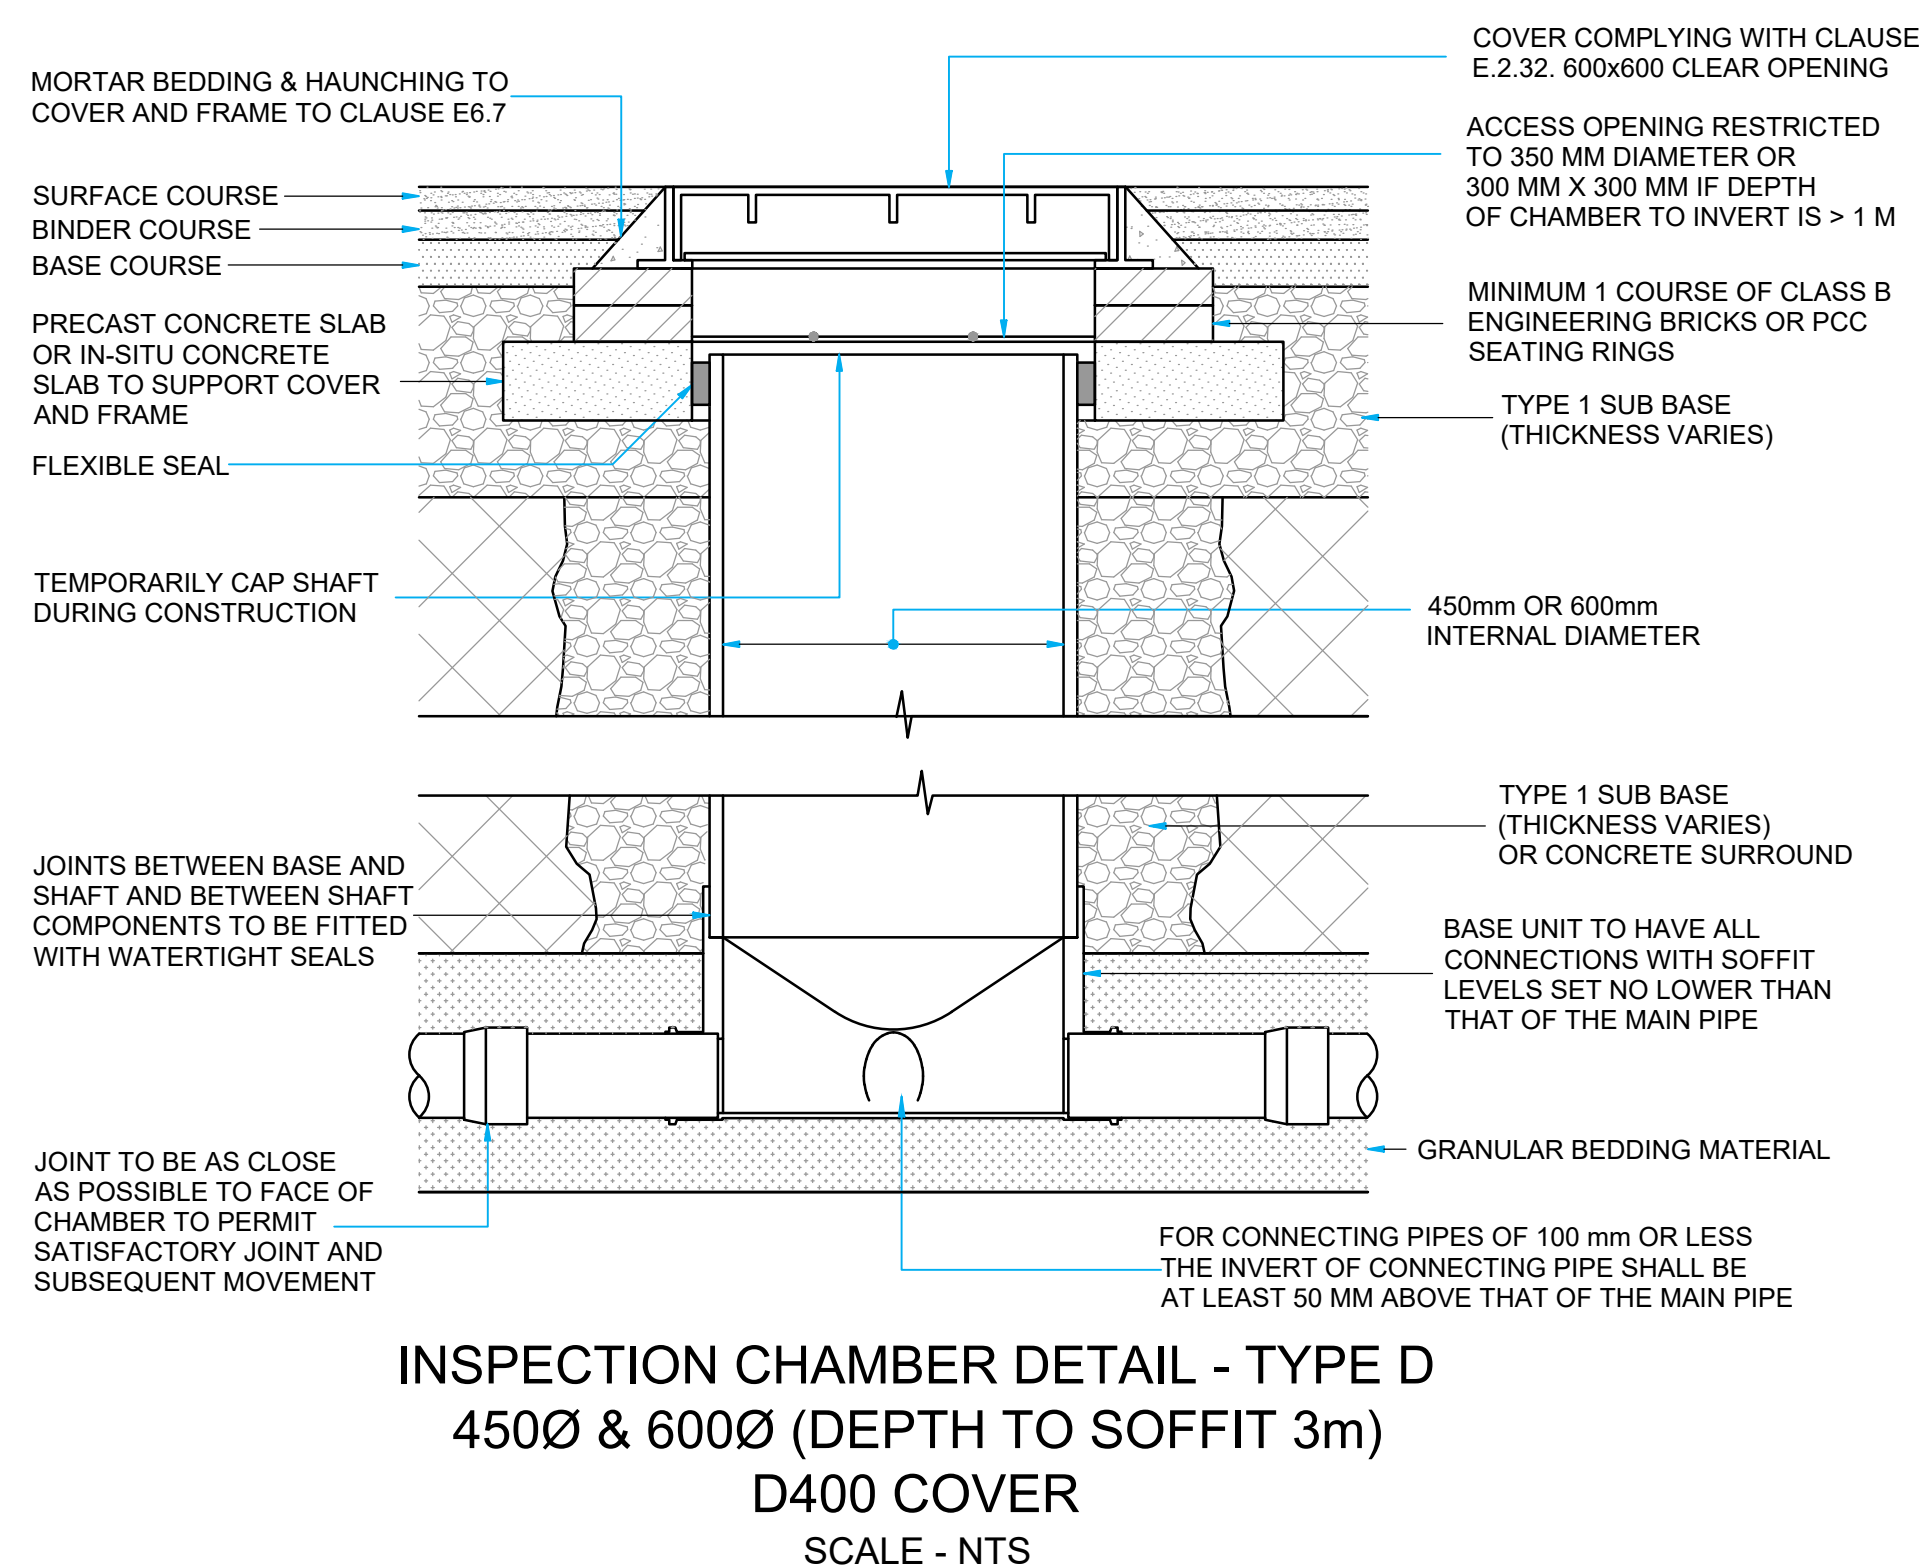
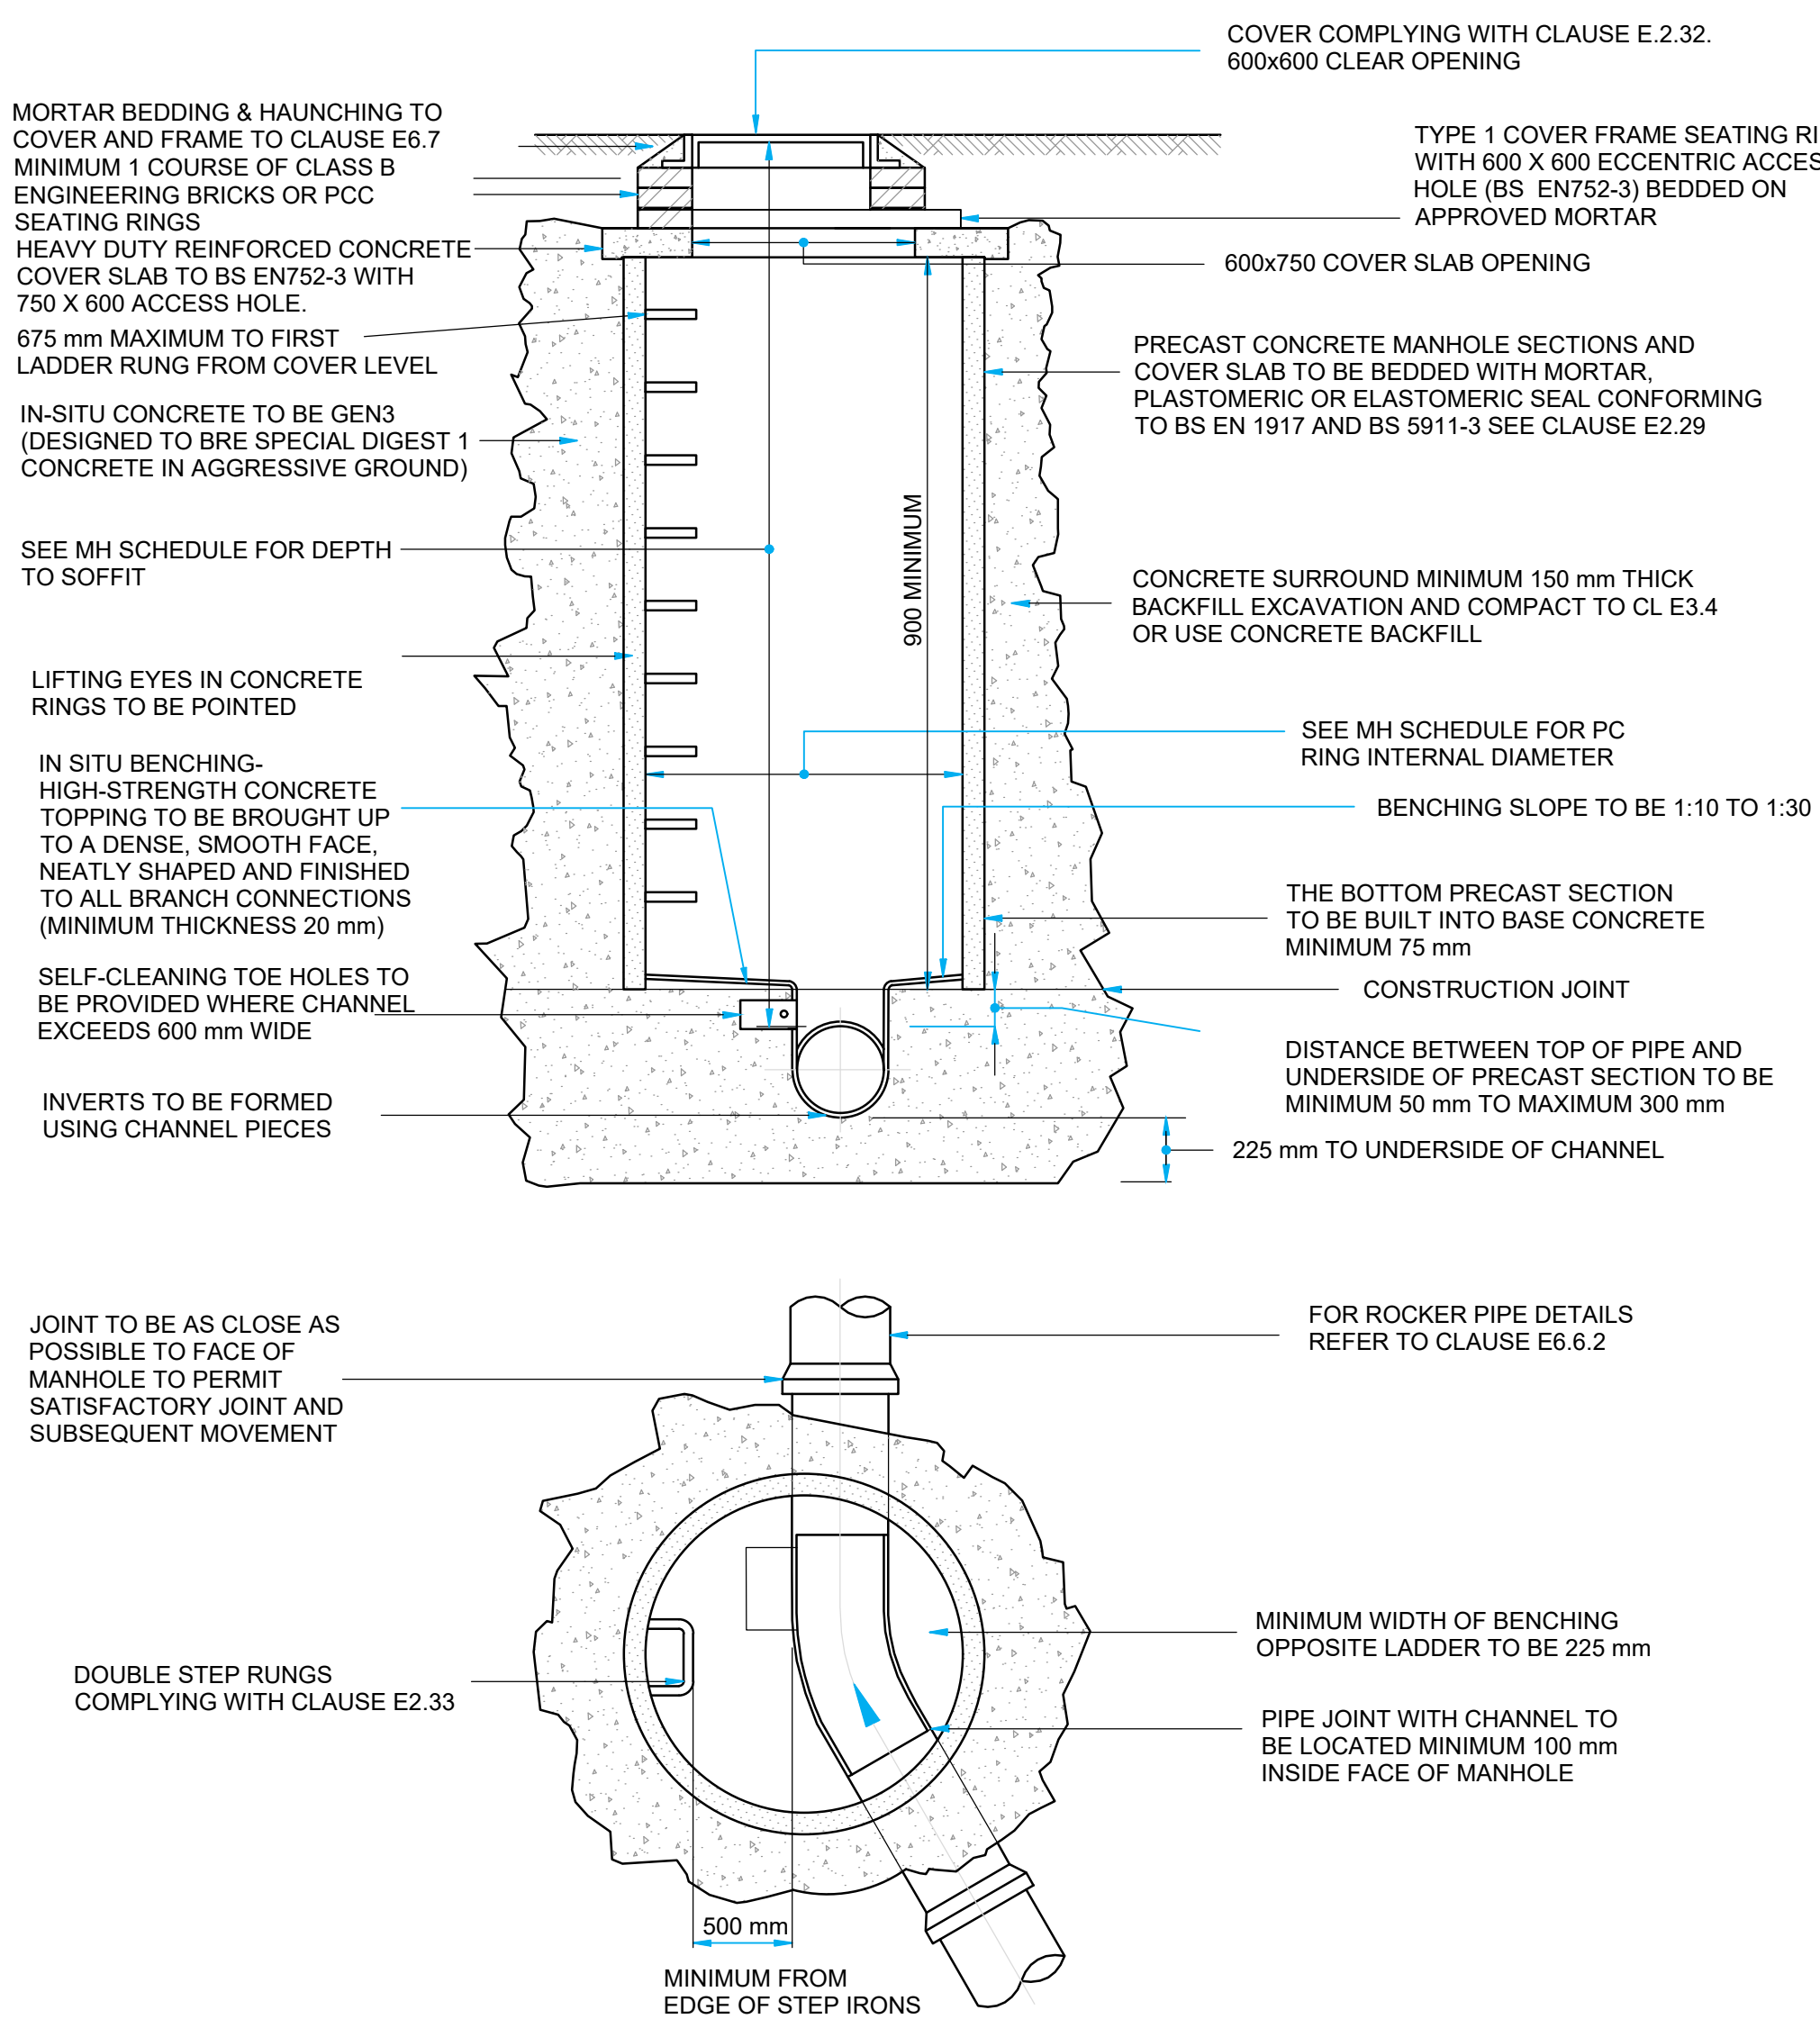
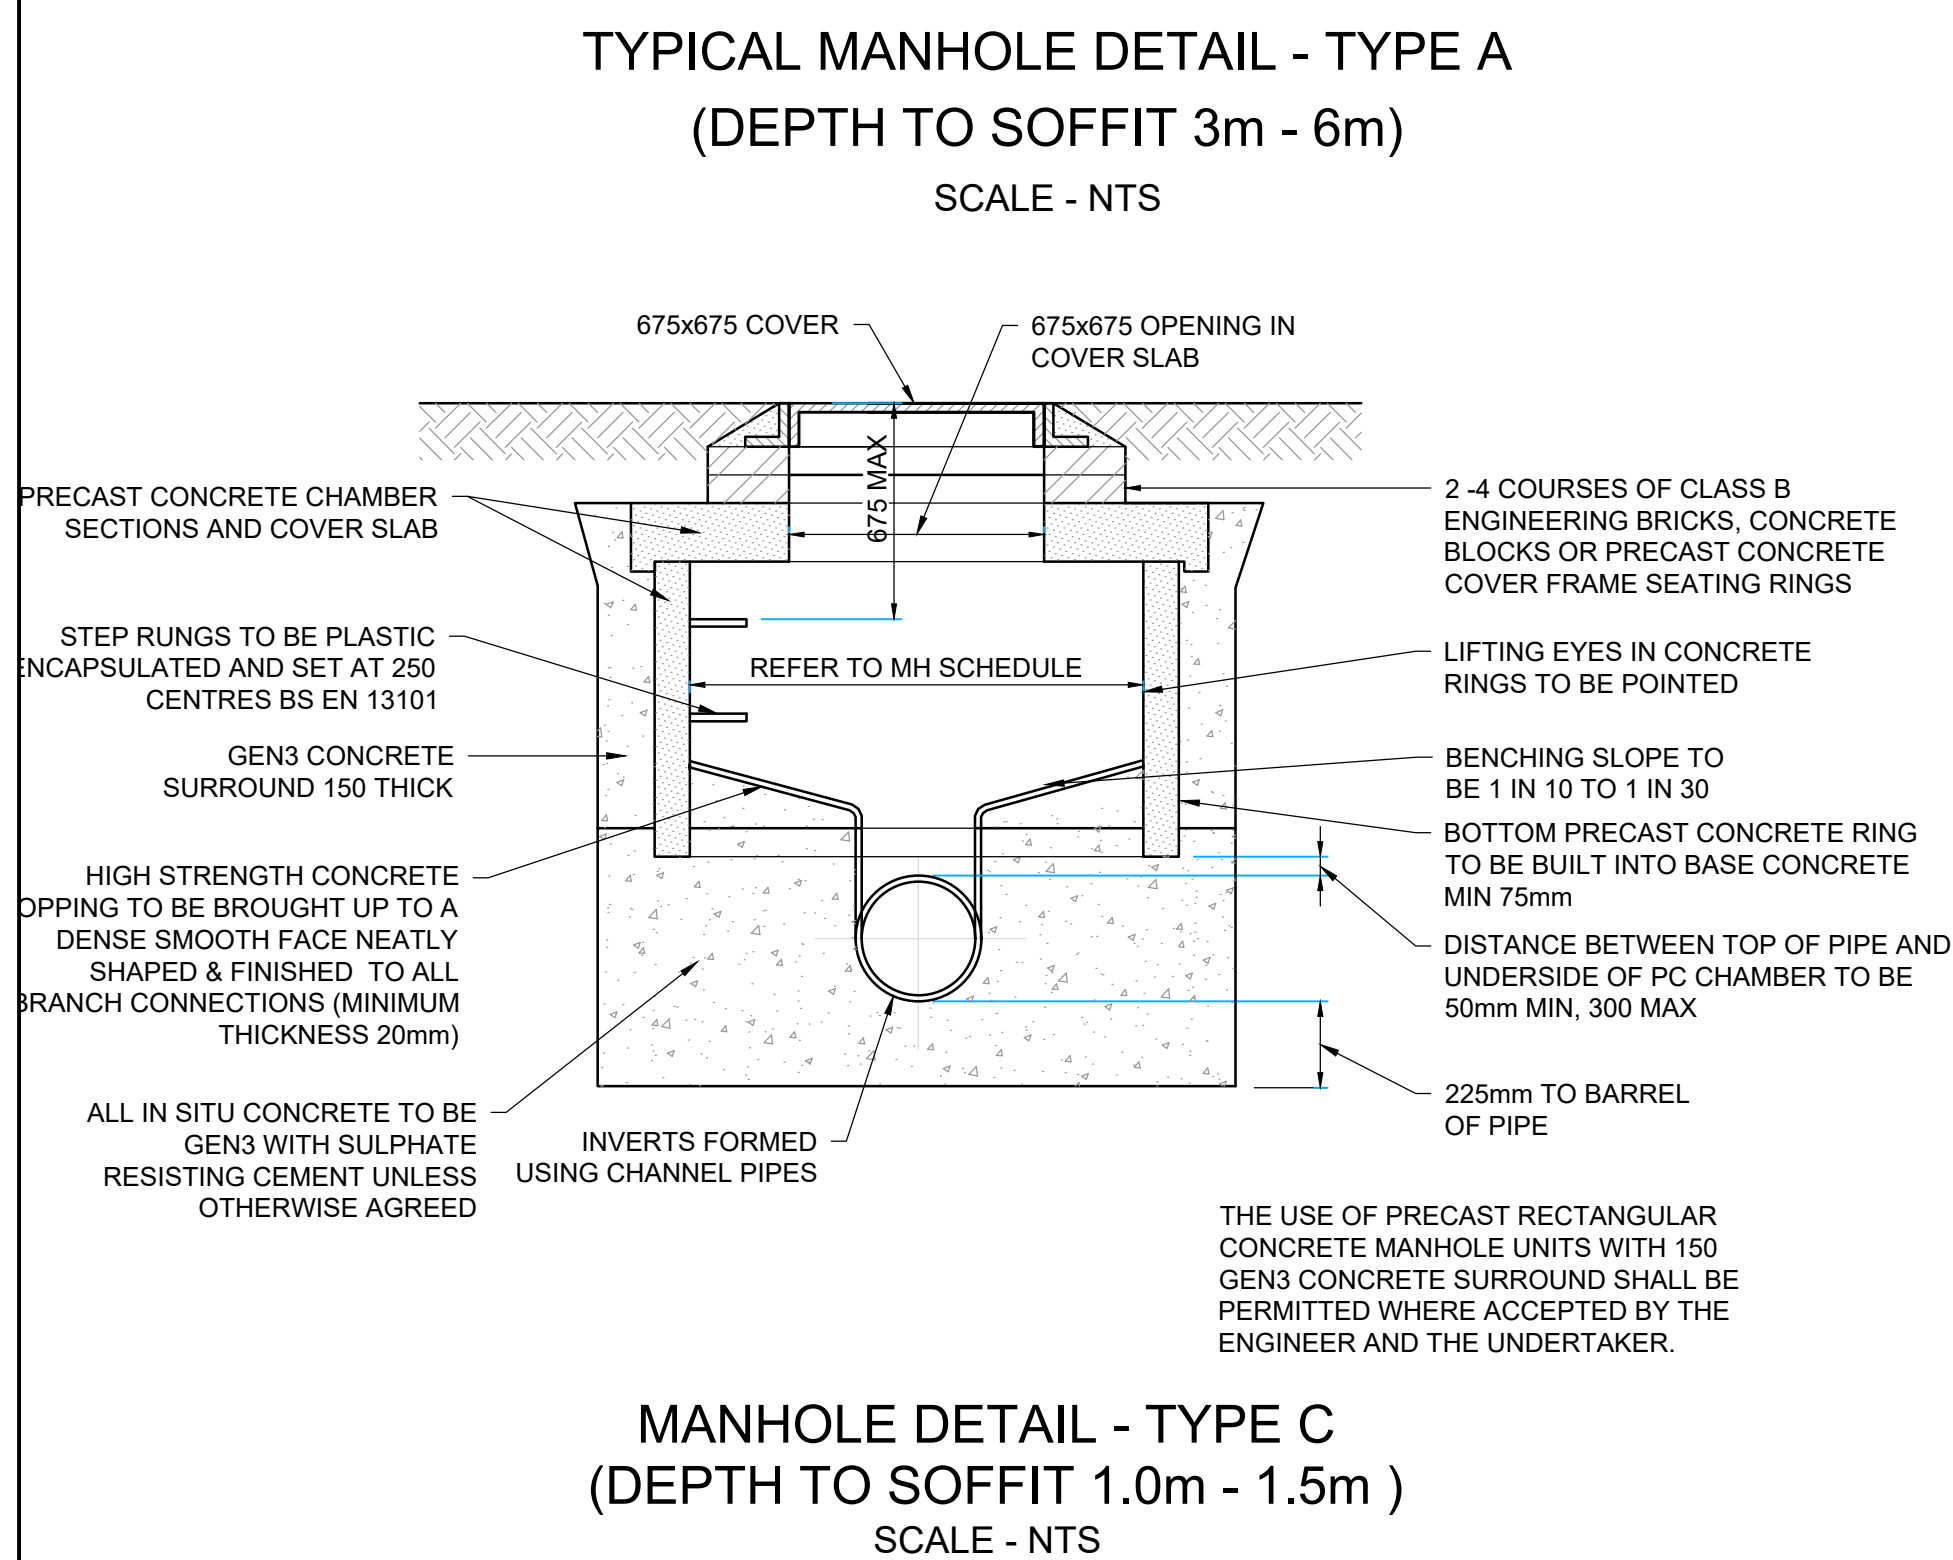


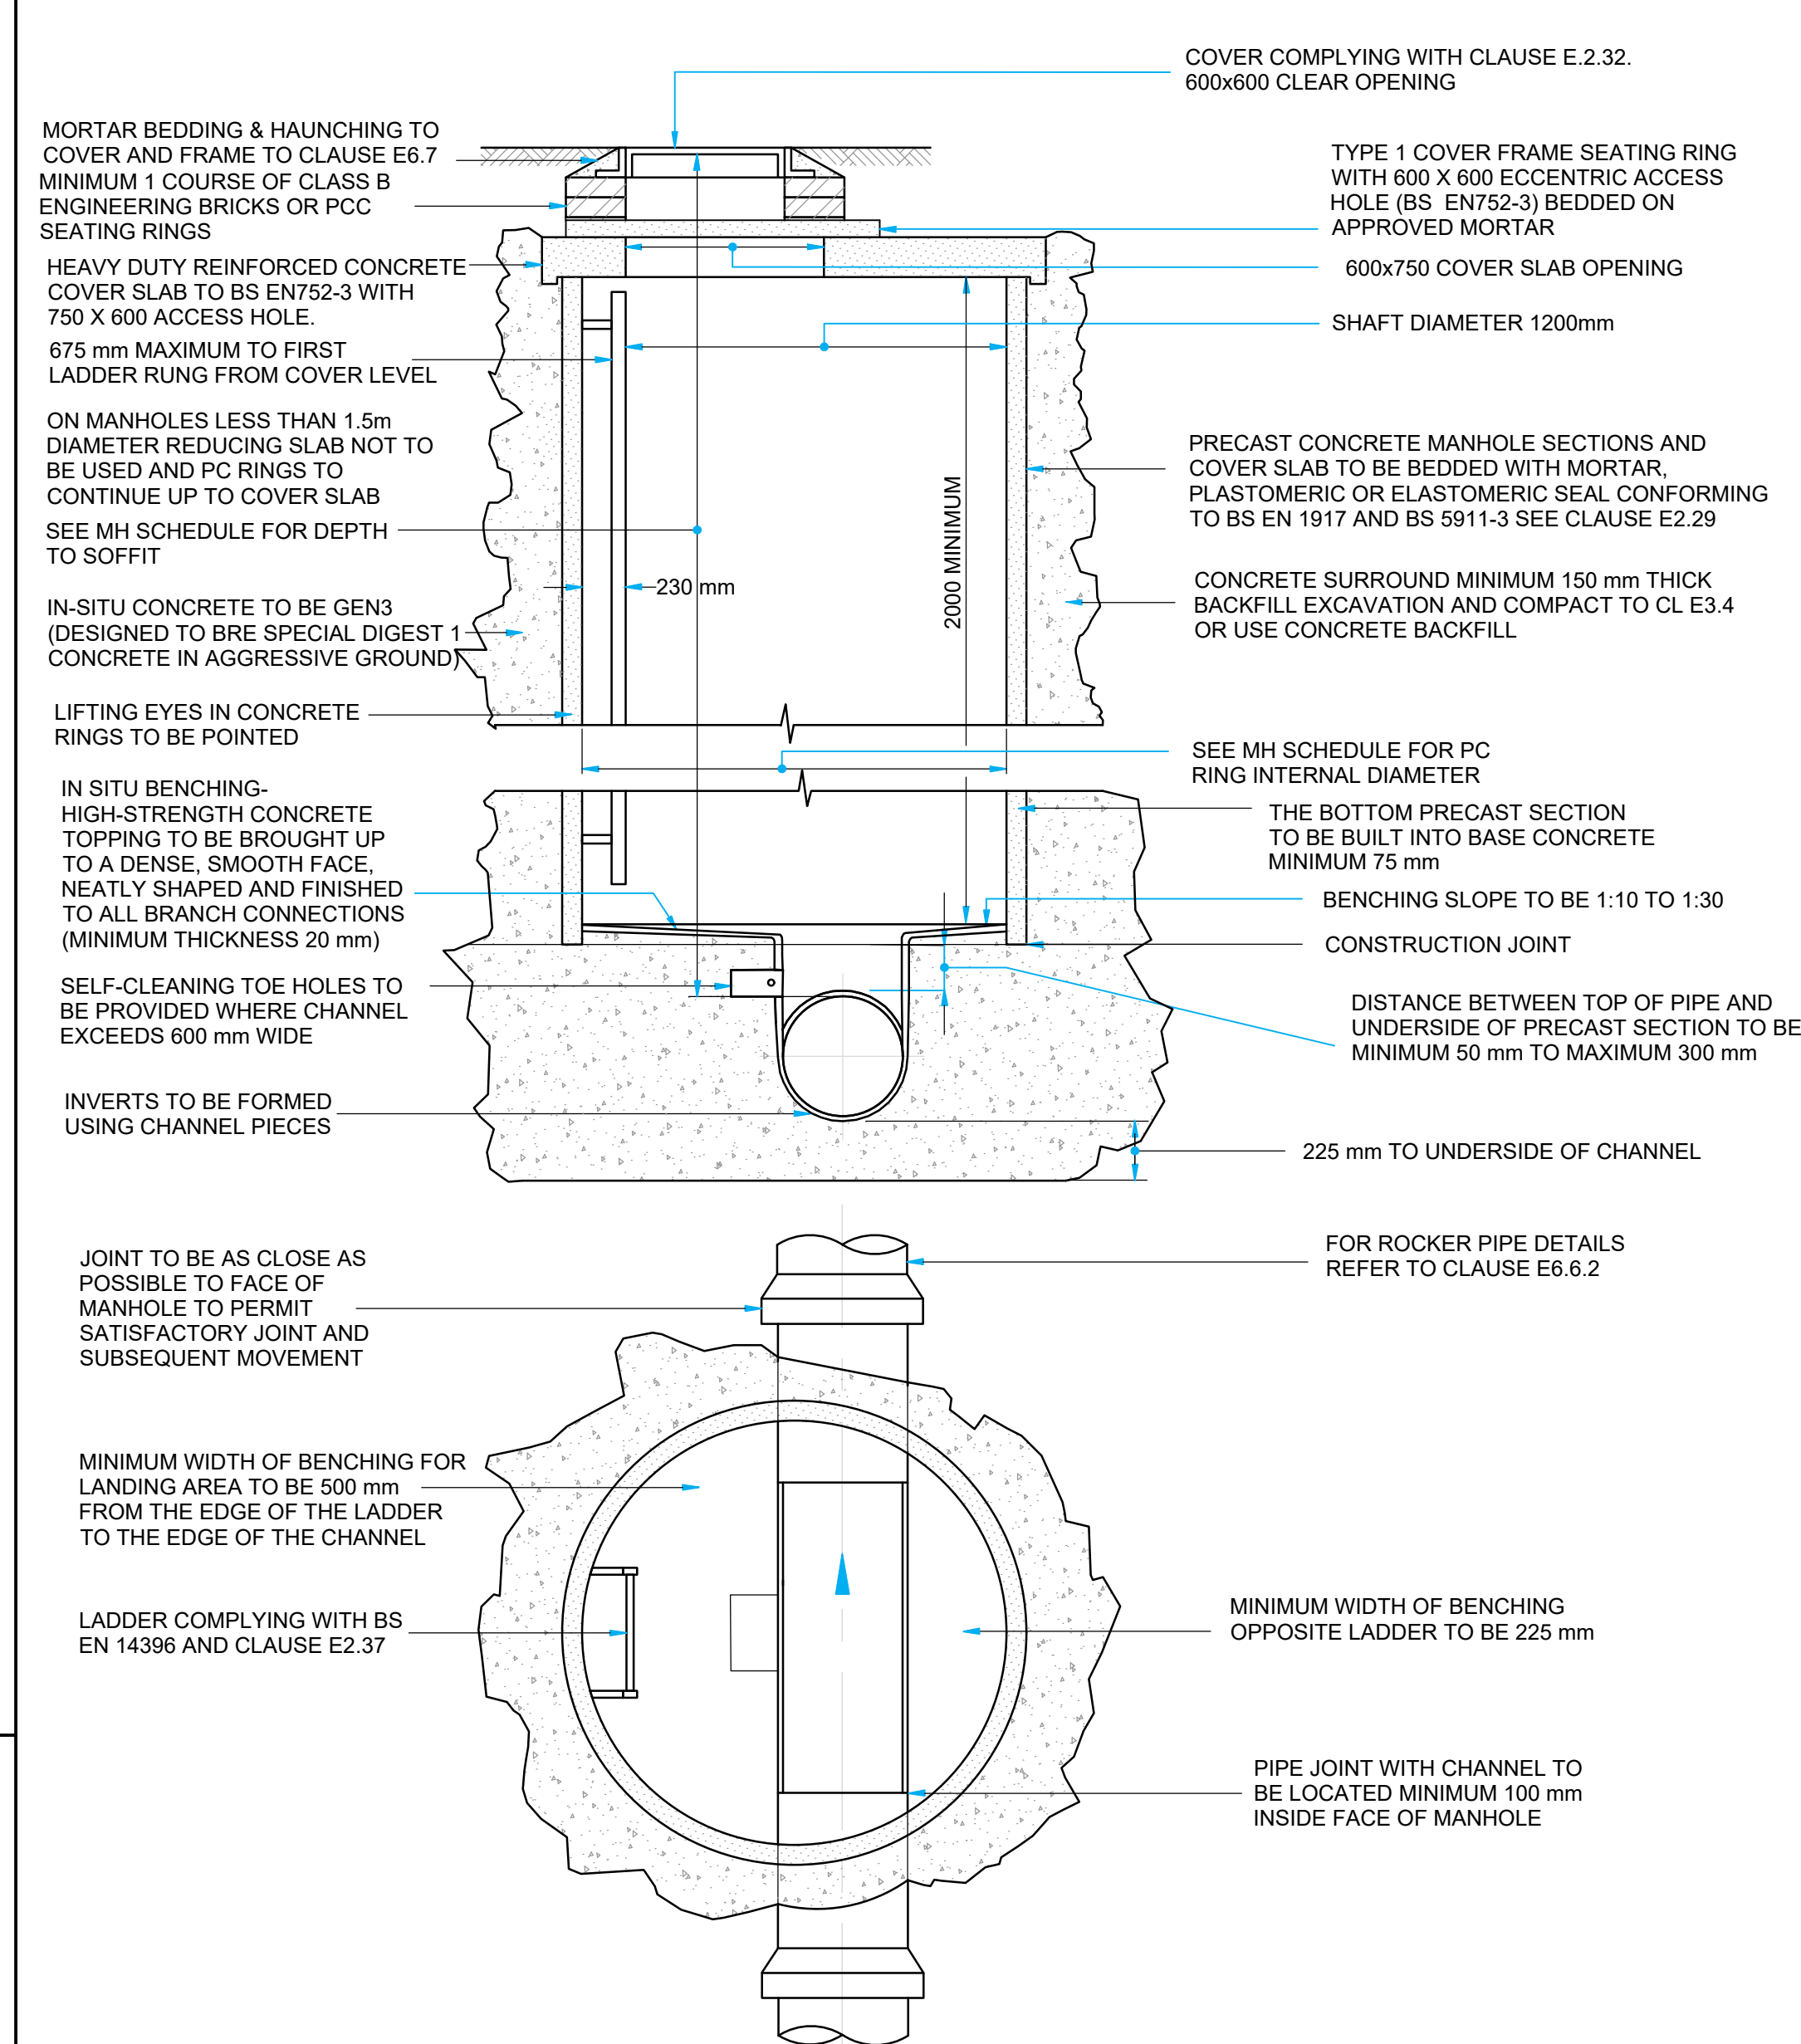

- THIS DRAWING IS THE PROPERTY OF RoCp. COPYRIGHT IS RESERVED BY THEM AND THE DRAWING IS ISSUED ON THE CONDITION THAT IT IS NOT COPIED, REPRODUCED, RETAINED OR DISCLOSED TO ANY UNAUTHORISED PERSON EITHER WHOLLY OR IN PART WITHOUT THE WRITTEN CONSENT OF RoCp

NOTES

1. DO NOT SCALE.
2. THIS DRAWING IS TO BE READ IN CONJUNCTION WITH ALL OTHER RELEVANT DRAWINGS.
3. SHOULD THERE BE ANY DISCREPANCY BETWEEN DETAILS INDICATED ON THIS DRAWING AND THOSE INDICATED ON OTHER DRAWINGS THE ENGINEER SHOULD BE INFORMED PRIOR TO CONSTRUCTION ON SITE.
4. ALL DIMENSIONS SHOWN ARE IN METRES UNLESS NOTED OTHERWISE.

P01	17.03.25	PRELIMINARY ISSUE	ARJ	MN
REV.	DATE	DETAILS	DRN.	CHK.

US PLANNING

RIBA STAGE

STAGE 4



DRAWN ARJ	DATE MAR 25	SCALES AS SHOWN
CHECKED PAW	DATE MAR 25	THE ABOVE SCALES APPLY WHEN PLOTTED AT A1 SIZE --DO NOT SCALE--
APPRVD. MN	DATE MAR 25	EMAIL FOR DRAWINGS info@roccoconsulting.com

PROJECT TITLE
WHITEFIELD CENTRE
TEMPORARY MODULAR SCHOOL

DRAWING TITLE
DRAINAGE DETAILS
SHEET 1 OF 2

DRAWING No.	REV.
4872/ROC/ZZ/XX/DR/C/0503	P01

4872 (C) RoCp Ltd.