


DO NOT SCALE : IF IN DOUBT ASK!

THIS DRAWING REMAINS THE PROPERTY OF
Pmcvey Buildings Systems Ltd
AND SHOULD NOT BE COPIED OR ITS CONTENTS
DIVULGED WITHOUT PRIOR CONSENT

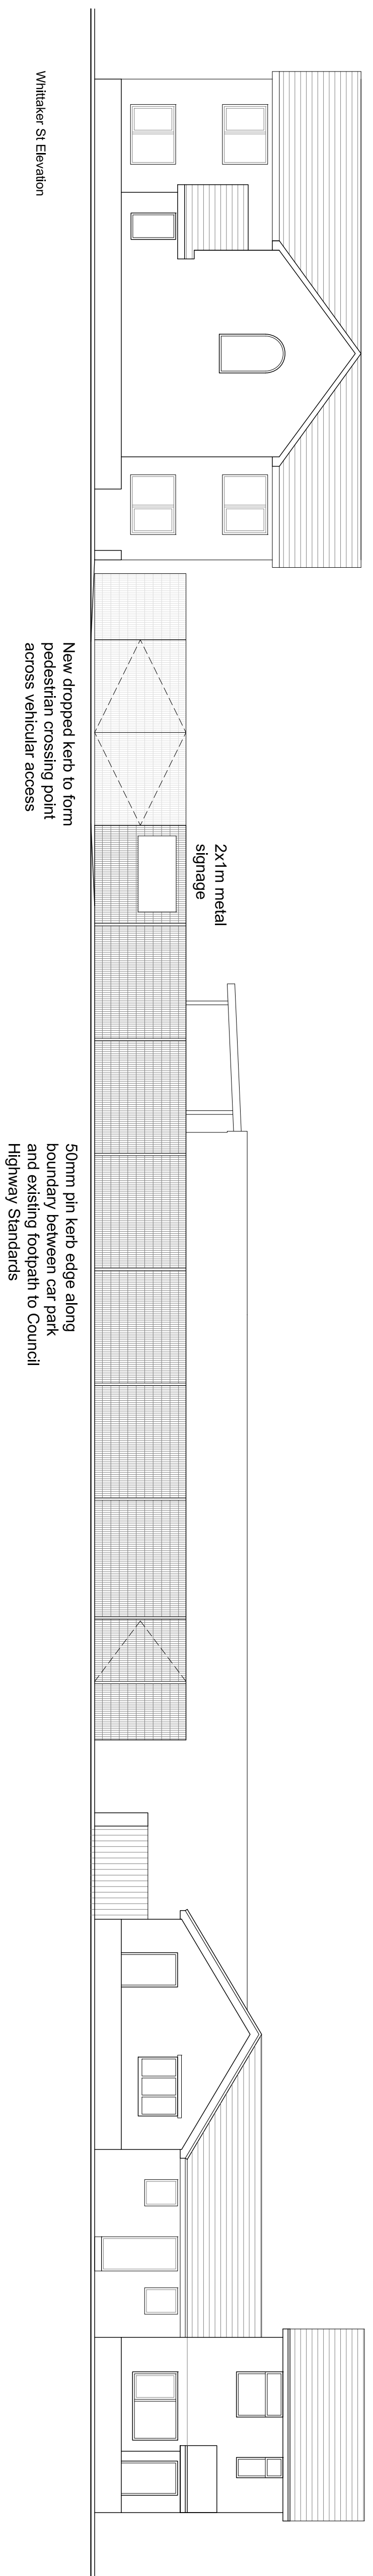

A1	Issued for approval			-/-/-
Rev	Description			Date
Client:				
Project: SCHOOL, WHITEFIELD, BURY				
Title:	PROPOSED CAR PARK / ACCESS			
Project No:	Drawing No:	Revision:		
*MM2407	*P-003	*-		
Drawn By: GM	Date:	06/03/25		
Scale: 1:100 @ A1	Approved:	XX		
Drawing Status: PLANNING				