





1. Front - Existing
1 : 100

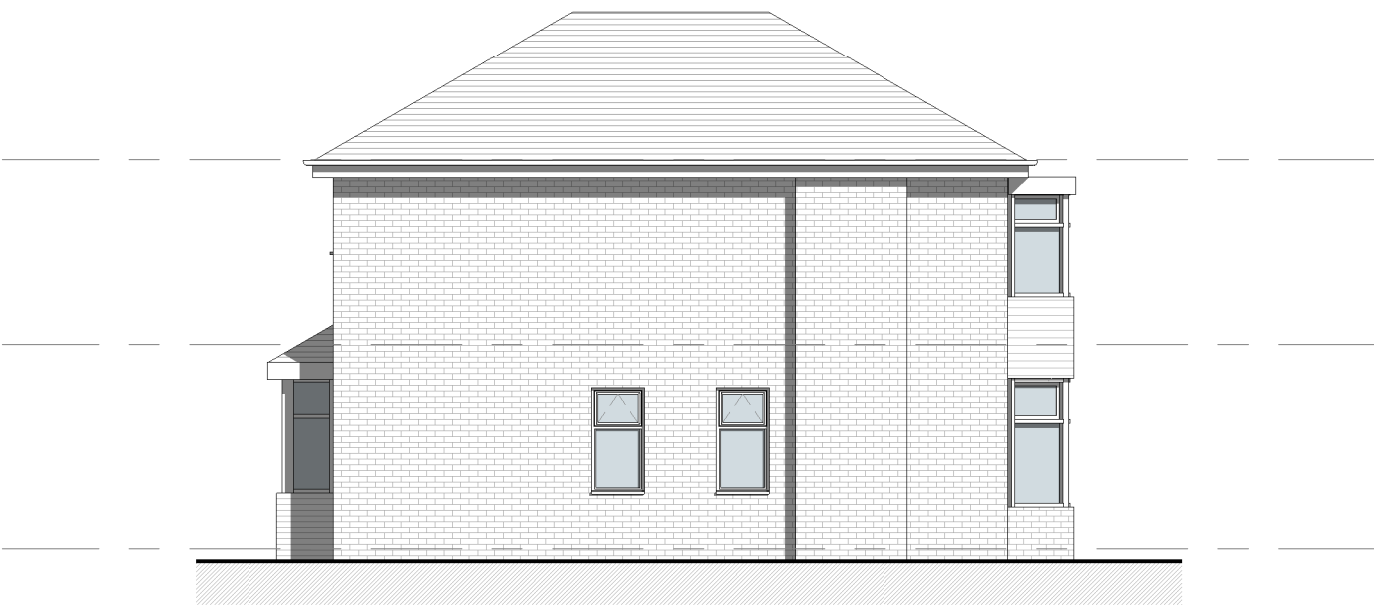


2. Left Side - Existing
1 : 100




3. Rear - Existing
1 : 100

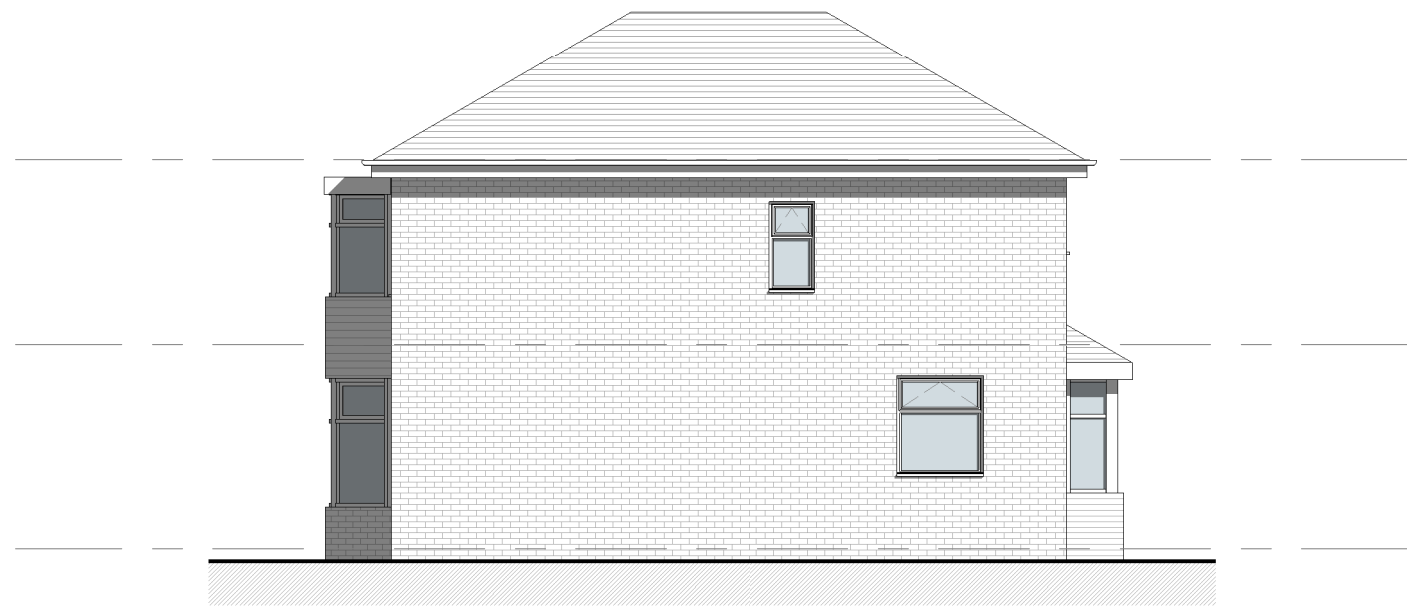


4. Right Side - Existing
1 : 100

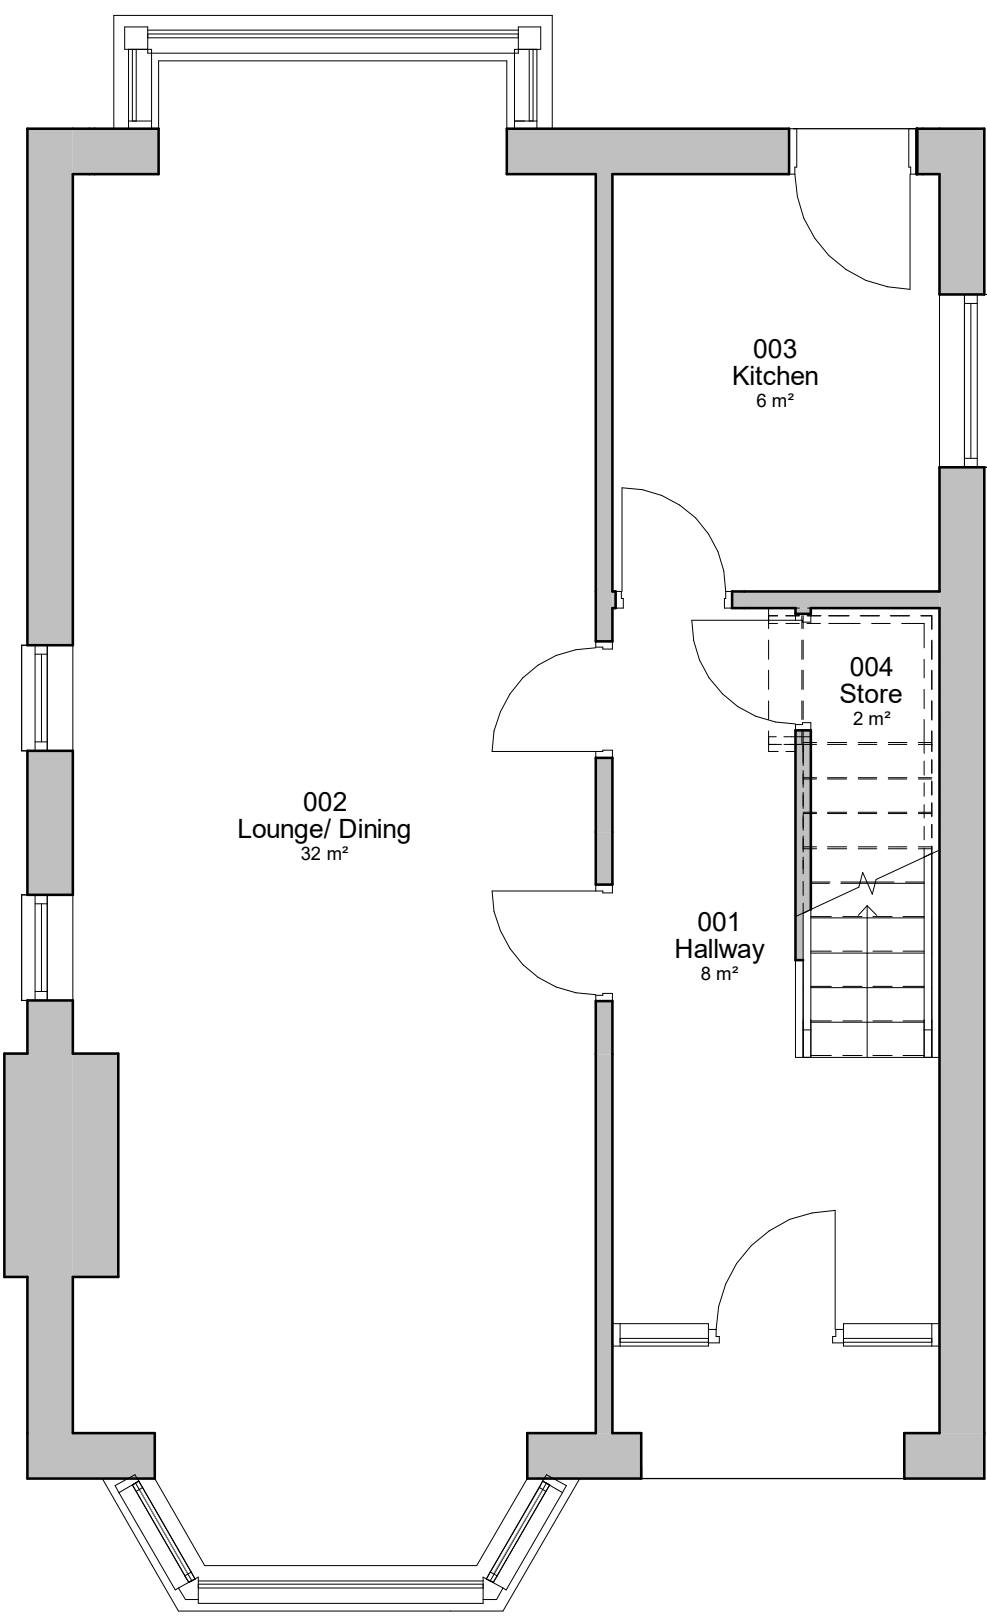

5. Level 0 - GA Existing
1 : 50

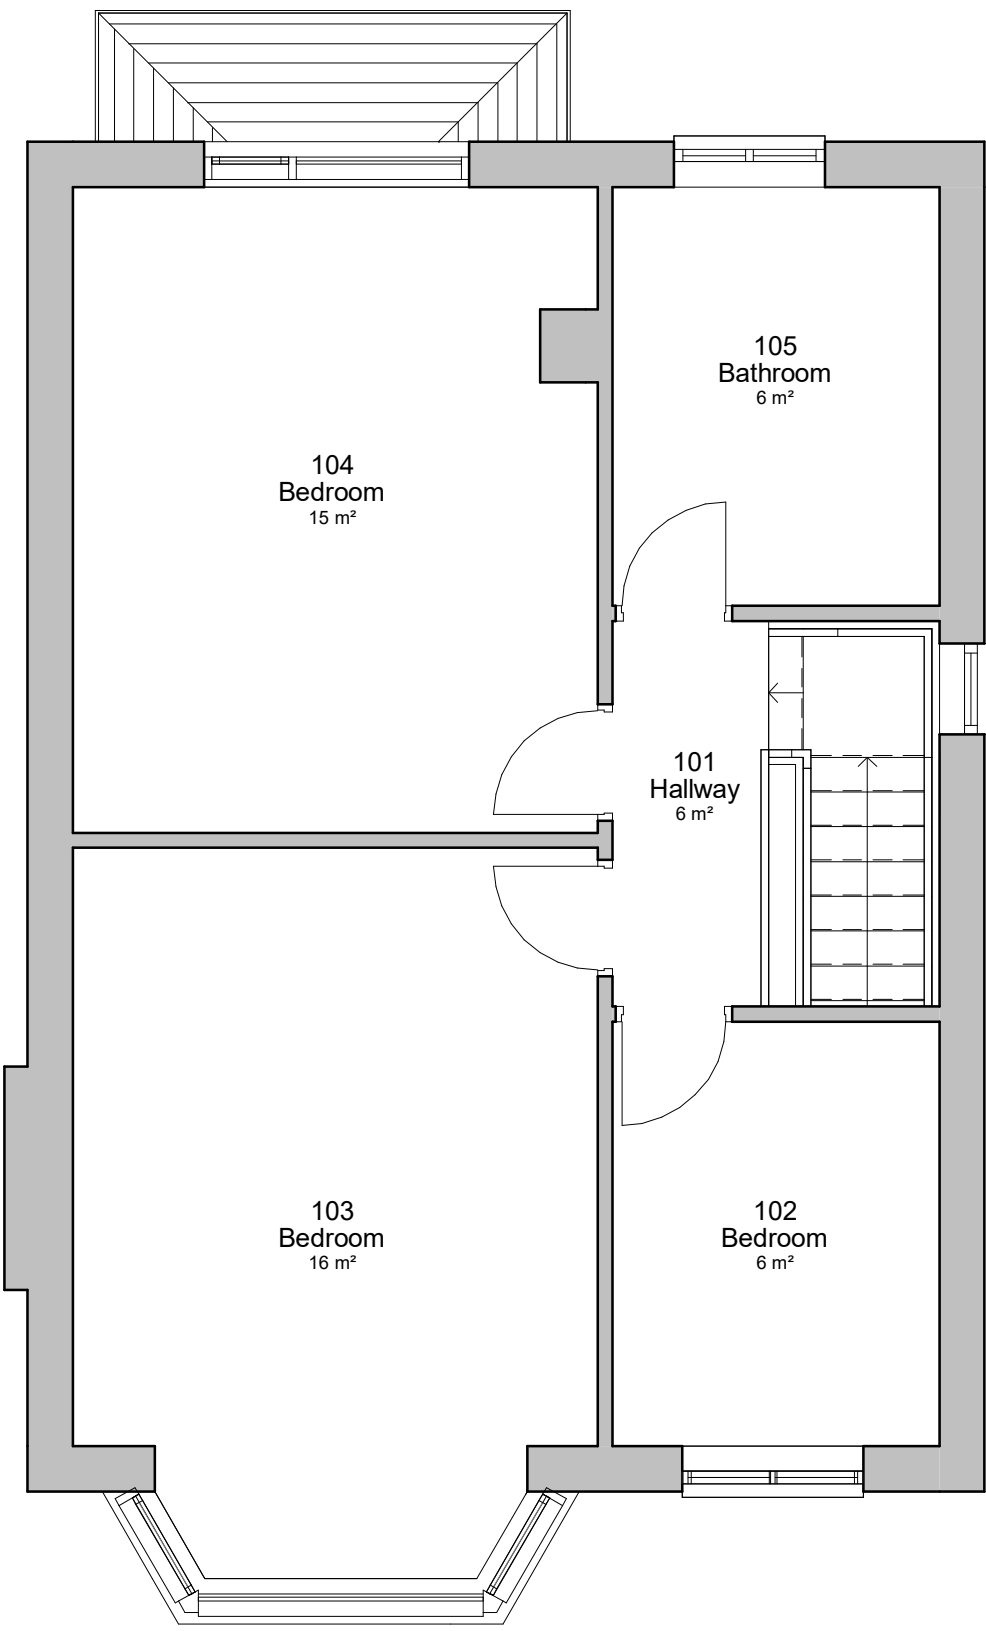

6. Level 1 - GA Existing
1 : 50

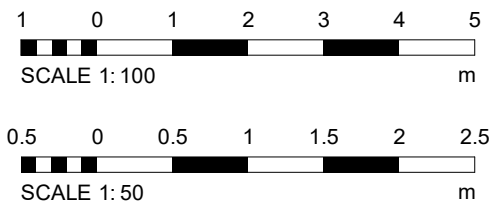

PROJECT	SCALE	DATE	BY
10 Carlford Grove	As indicated	21 NOV 25	CW
CLIENT	STATUS	PROJECT NO.	DRAWING NO.
David Benamore	PLANNING	DA25056.	002.
TITLE	NOTES	REVISIONS	DATE
Existing GA Plans and Elevations	THIS DRAWING MUST NOT BE REPRODUCED WITHOUT WRITTEN CONSENT OF DEBTAL ARCHITECTURE. ALL DIMENSIONS AND MATERIALS SHALL BE CHECKED AND CONFIRMED BY THE ARCHITECT PRIOR TO CONSTRUCTION. THE ARCHITECT SHALL BE RESPONSIBLE FOR THE ACCURACY OF THE INFORMATION PROVIDED IN THIS DRAWING. ALL DIMENSIONS SHALL BE TO FACE UNLESS OTHERWISE SPECIFIED.		