



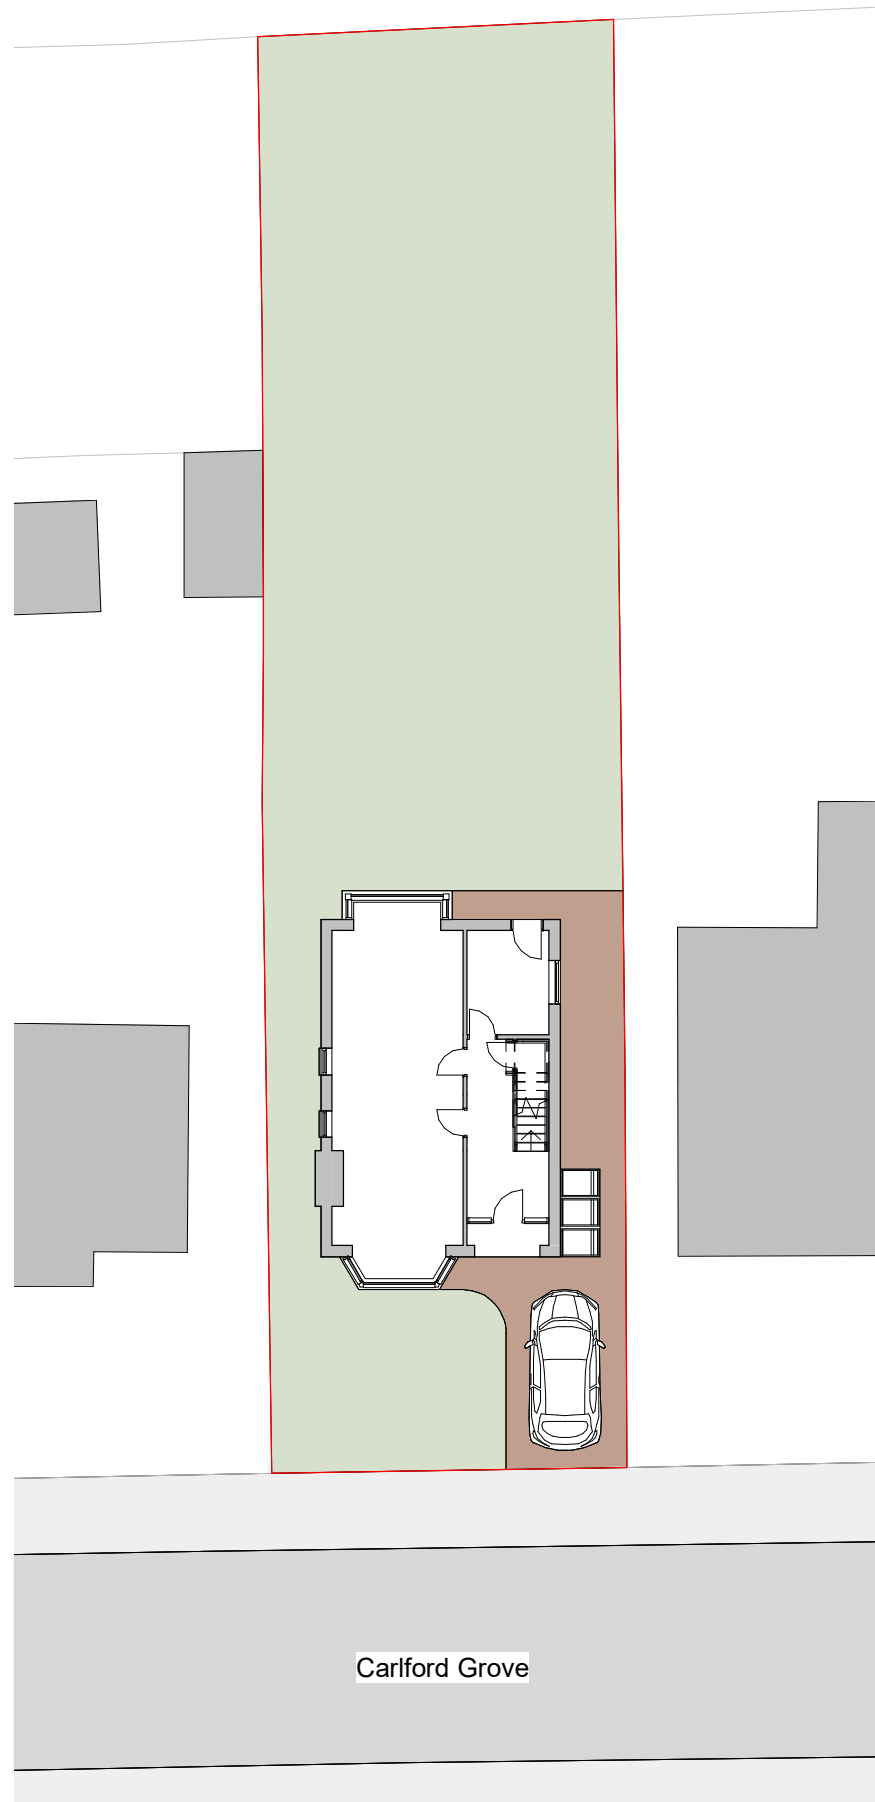

1. Layout Plan - Existing
1 : 200

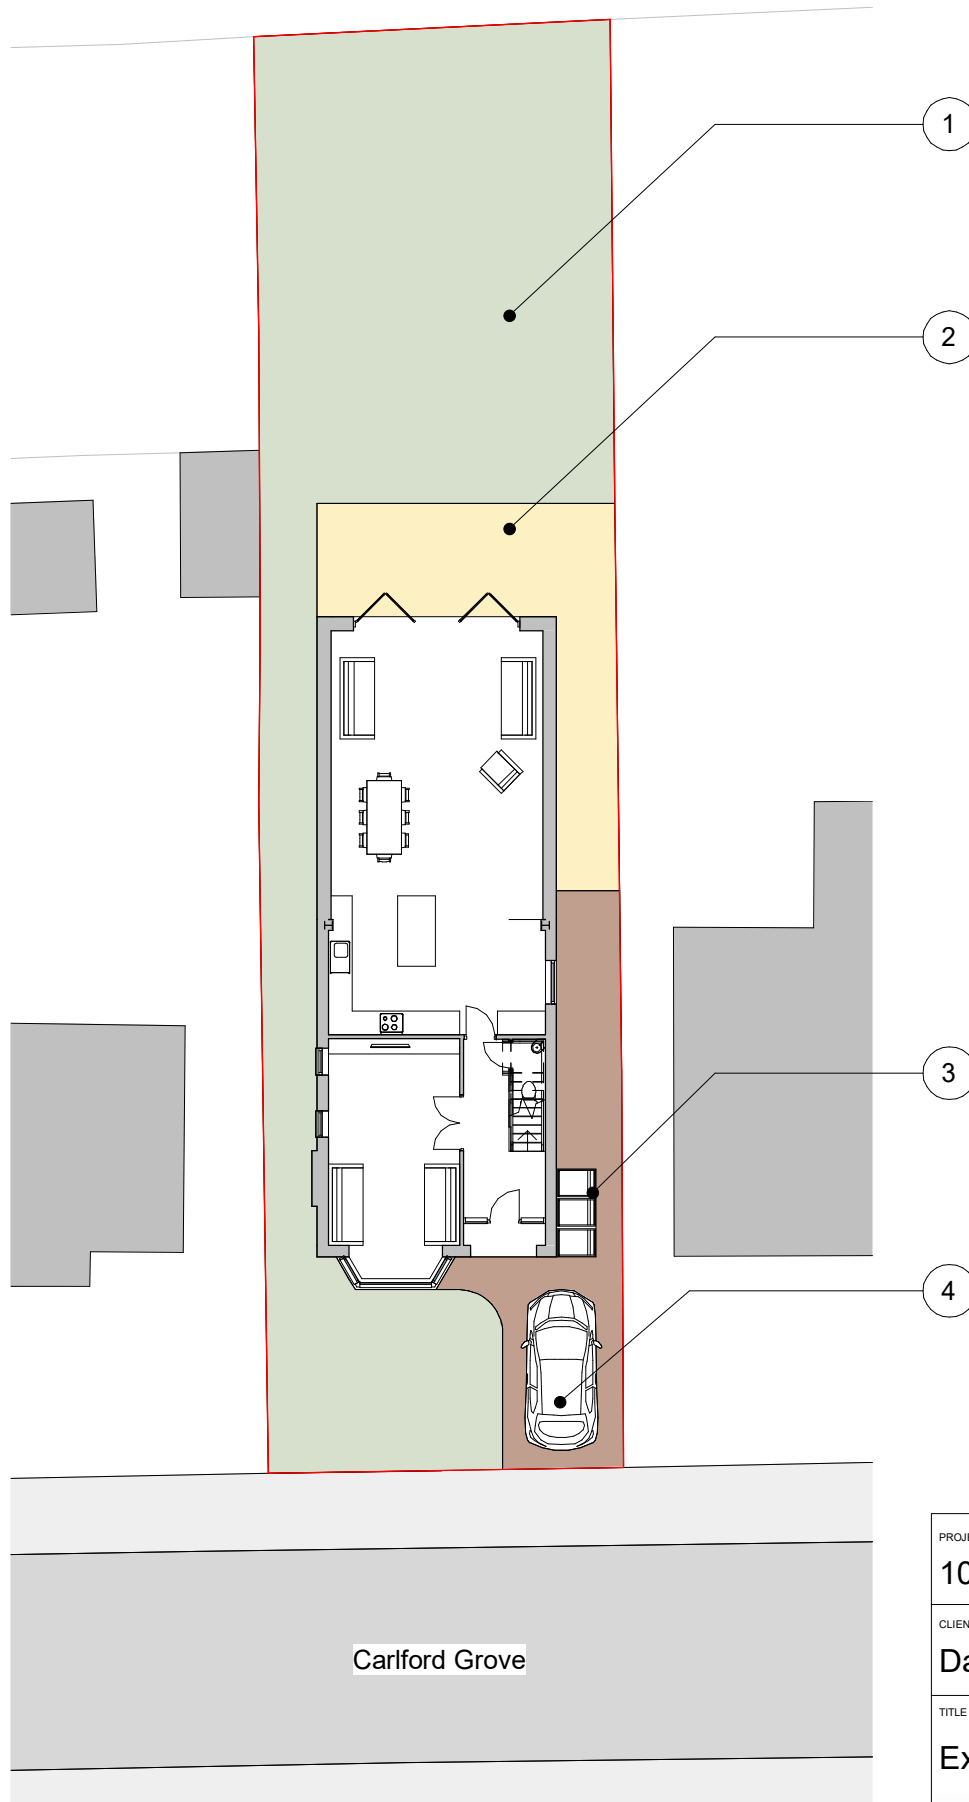

2. Layout Plan - Proposed
1 : 200

Note Block - Landscaping

- 1 Existing lawn area to retain
- 2 Concrete block paving area
- 3 Bins storage
- 4 Existing tarmac driveway to retain



REV		DESCRIPTION		BY	DATE
PROJECT		SCALE @ A3	DATE	DRAWN BY	
10 Carlford Grove		1 : 200	24 NOV 25	CW	
CLIENT		STATUS			
David Benamore		PLANNING			
TITLE		PROJECT NO.	DRAWING NO.	REV.	
Existing and Proposed Layout Plans		DA25056.	302.		
 DEBTAL ARCHITECTURE www.debtal.co.uk		NOTES			
		© COPYRIGHT : ALL RIGHTS RESERVED. THIS DRAWING MUST NOT BE REPRODUCED WITHOUT PRIOR WRITTEN CONSENT.			
		DRAWING TO BE USED FOR THE STATUS INDICATED ONLY. ALL DIMENSIONS AND SETTING OUT SHALL BE CHECKED AND CONFIRMED ON SITE. ANY DISCREPANCIES TO BE REPORTED TO THE DESIGNER PRIOR TO THE COMMENCEMENT OF ANY WORK. ALL WORK AND MATERIALS TO BE IN ACCORDANCE WITH CURRENT STATUTORY LEGISLATION, RELEVANT CODES OF PRACTICE AND BRITISH STANDARDS. ALL DIMENSIONS ON THIS DRAWING ARE IN MILLIMETRES (UNLESS OTHERWISE STATED).			