




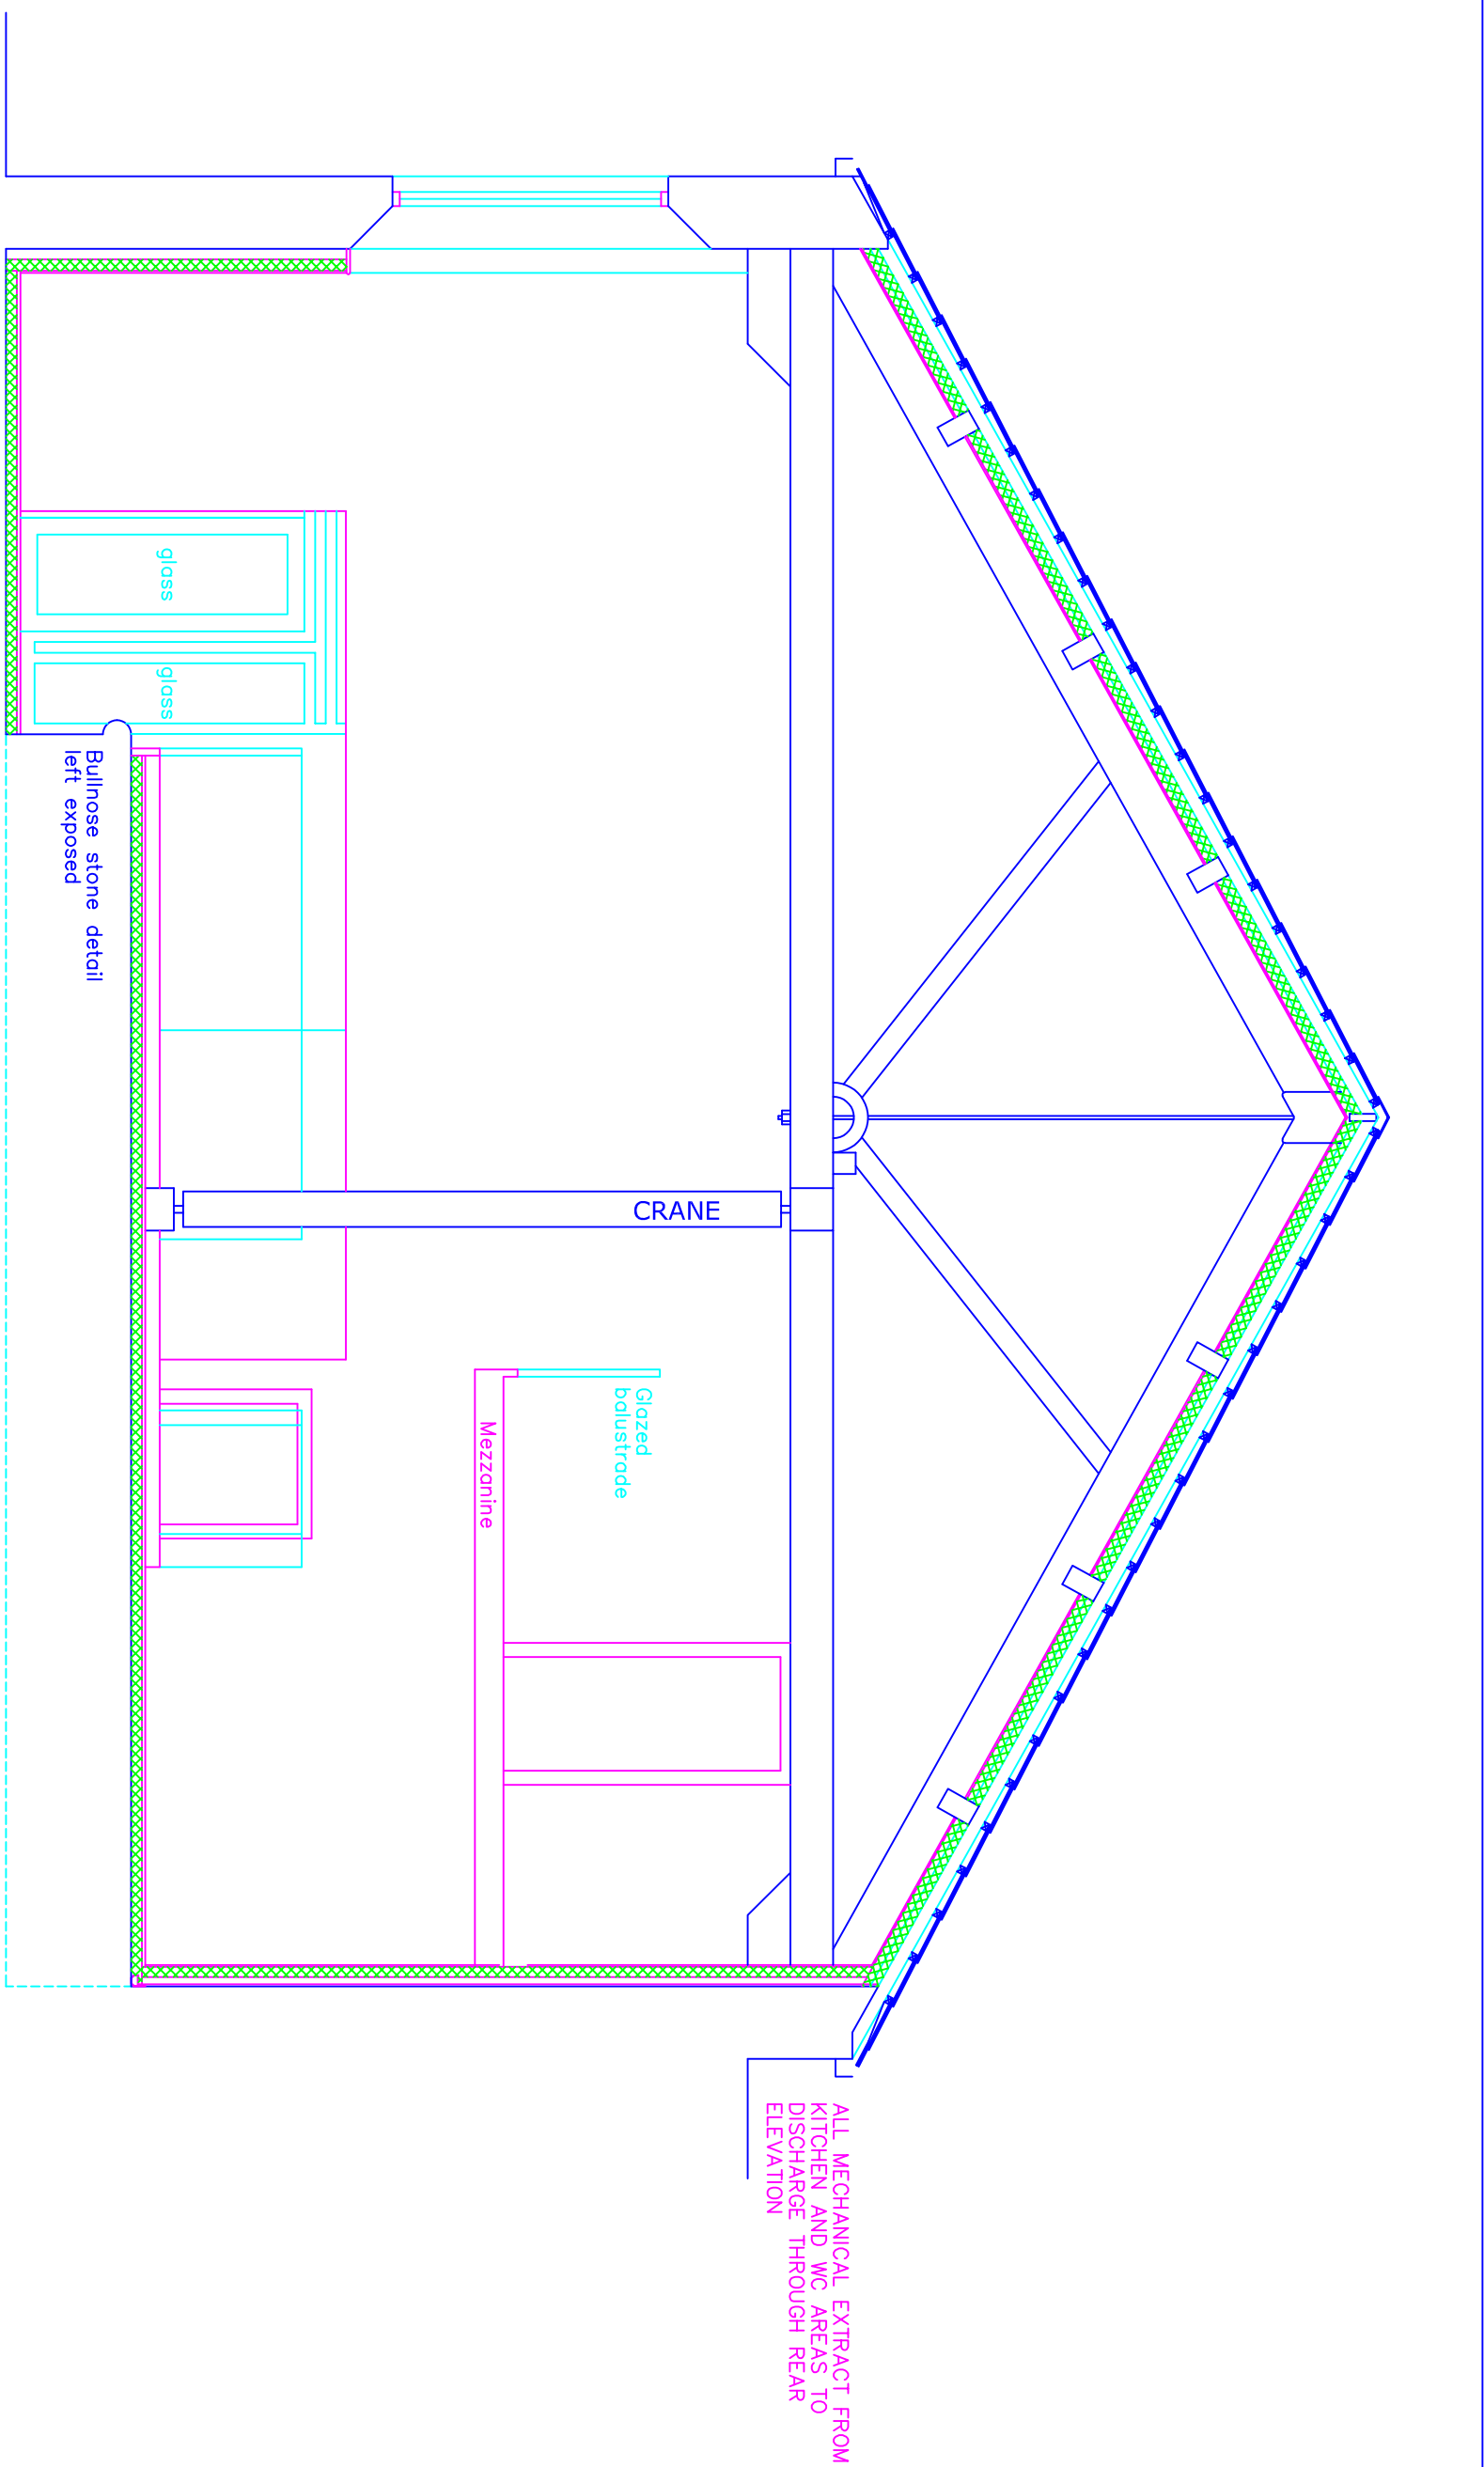


PROPOSED SECTION A

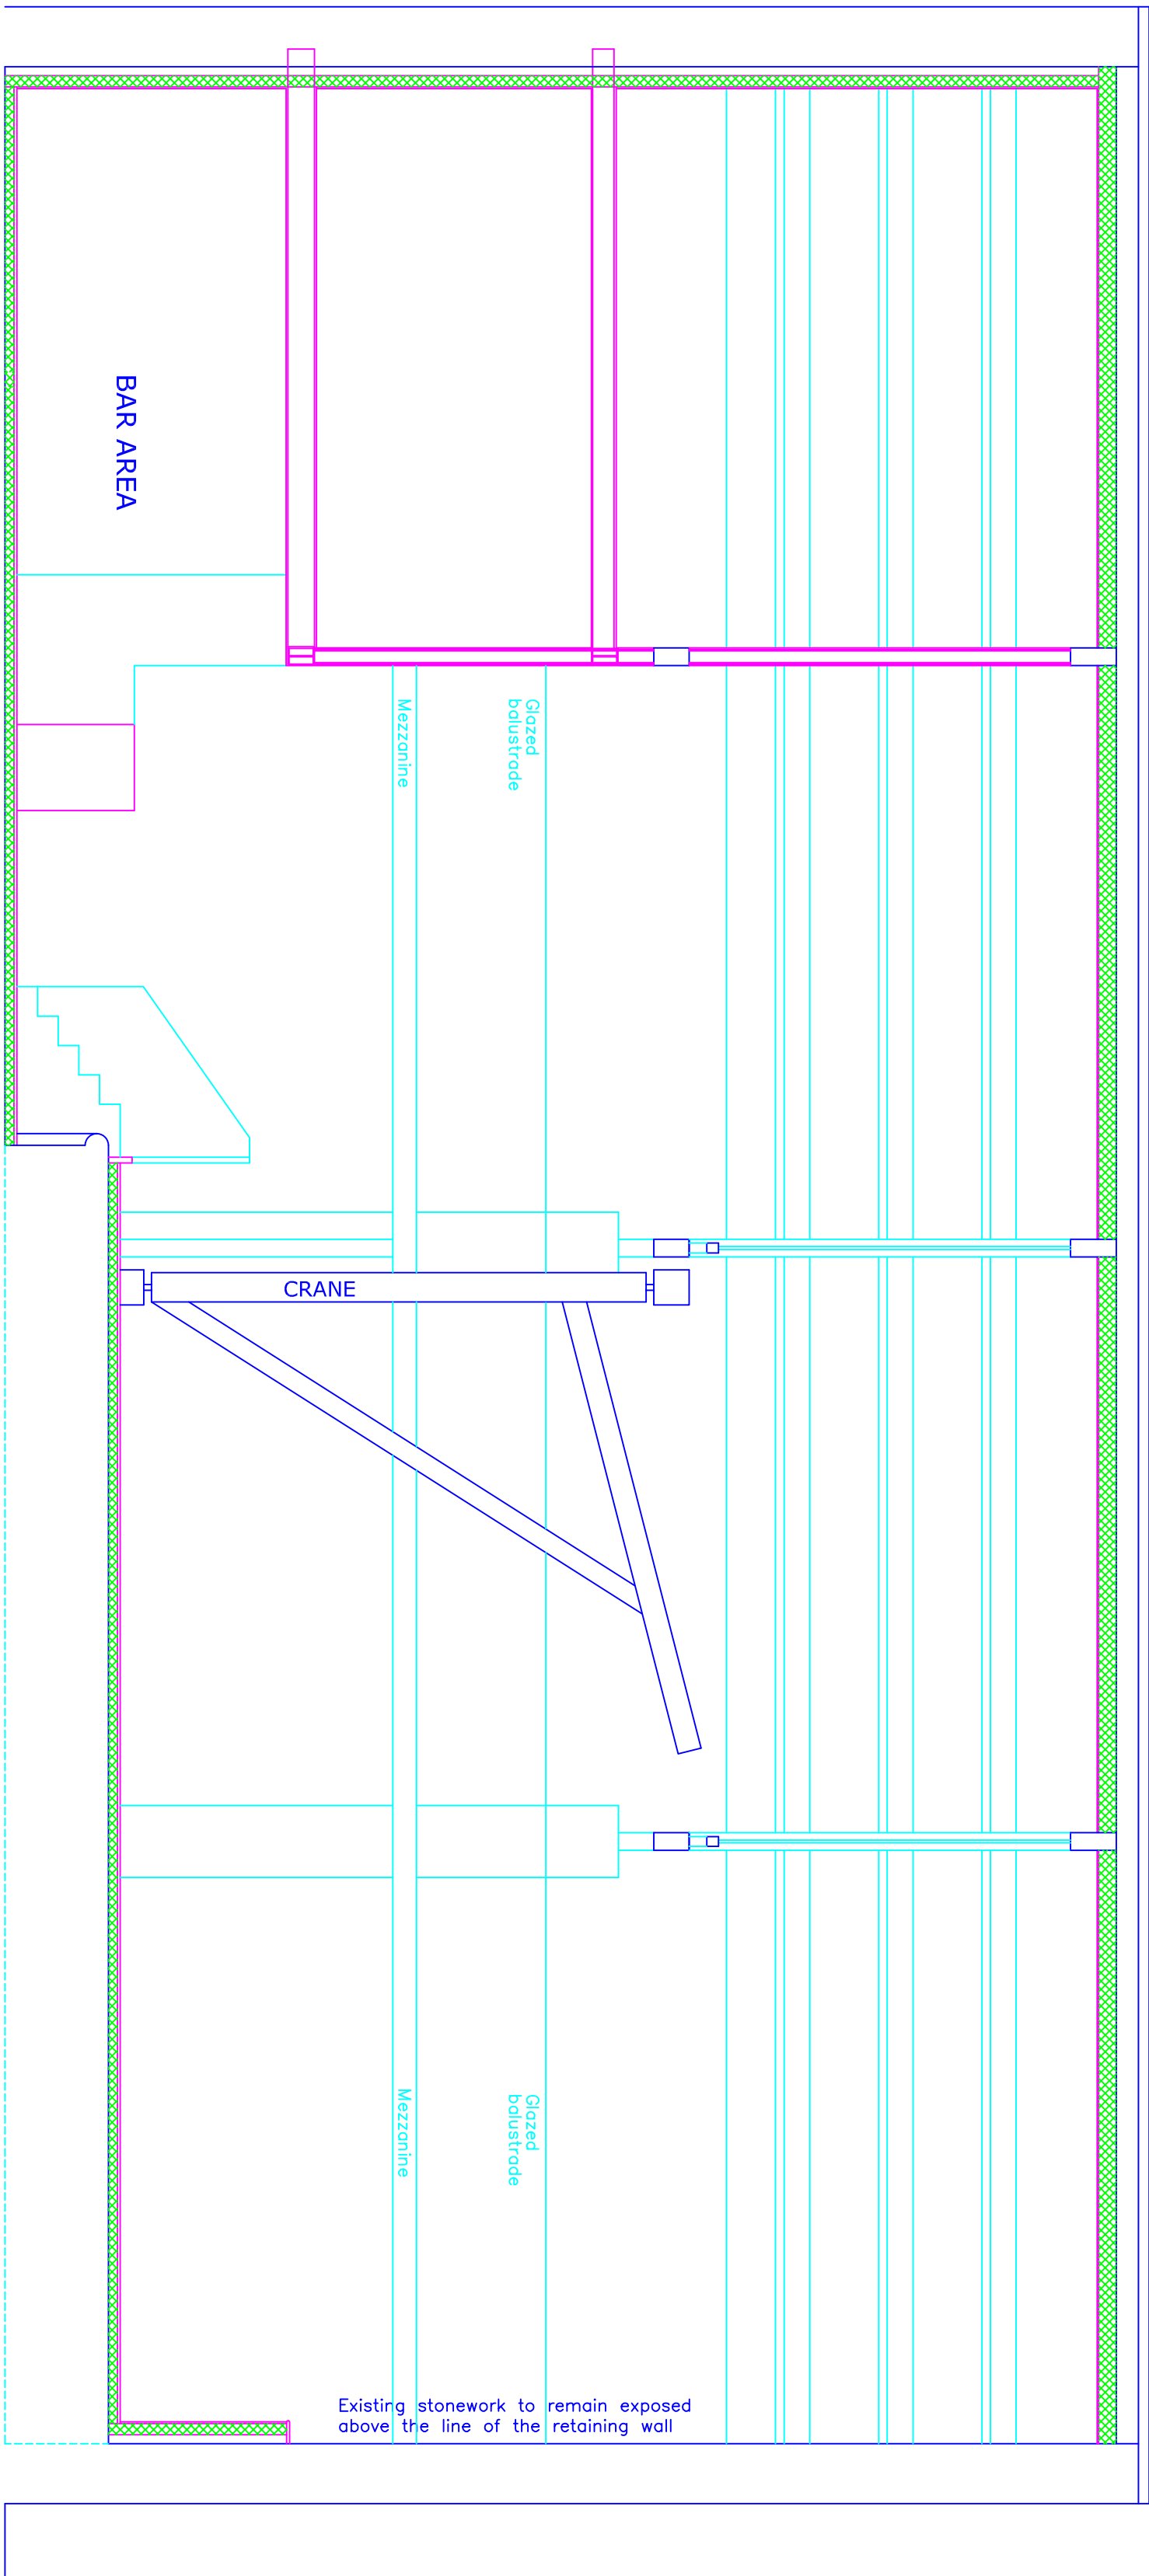

PROPOSED SECTION B

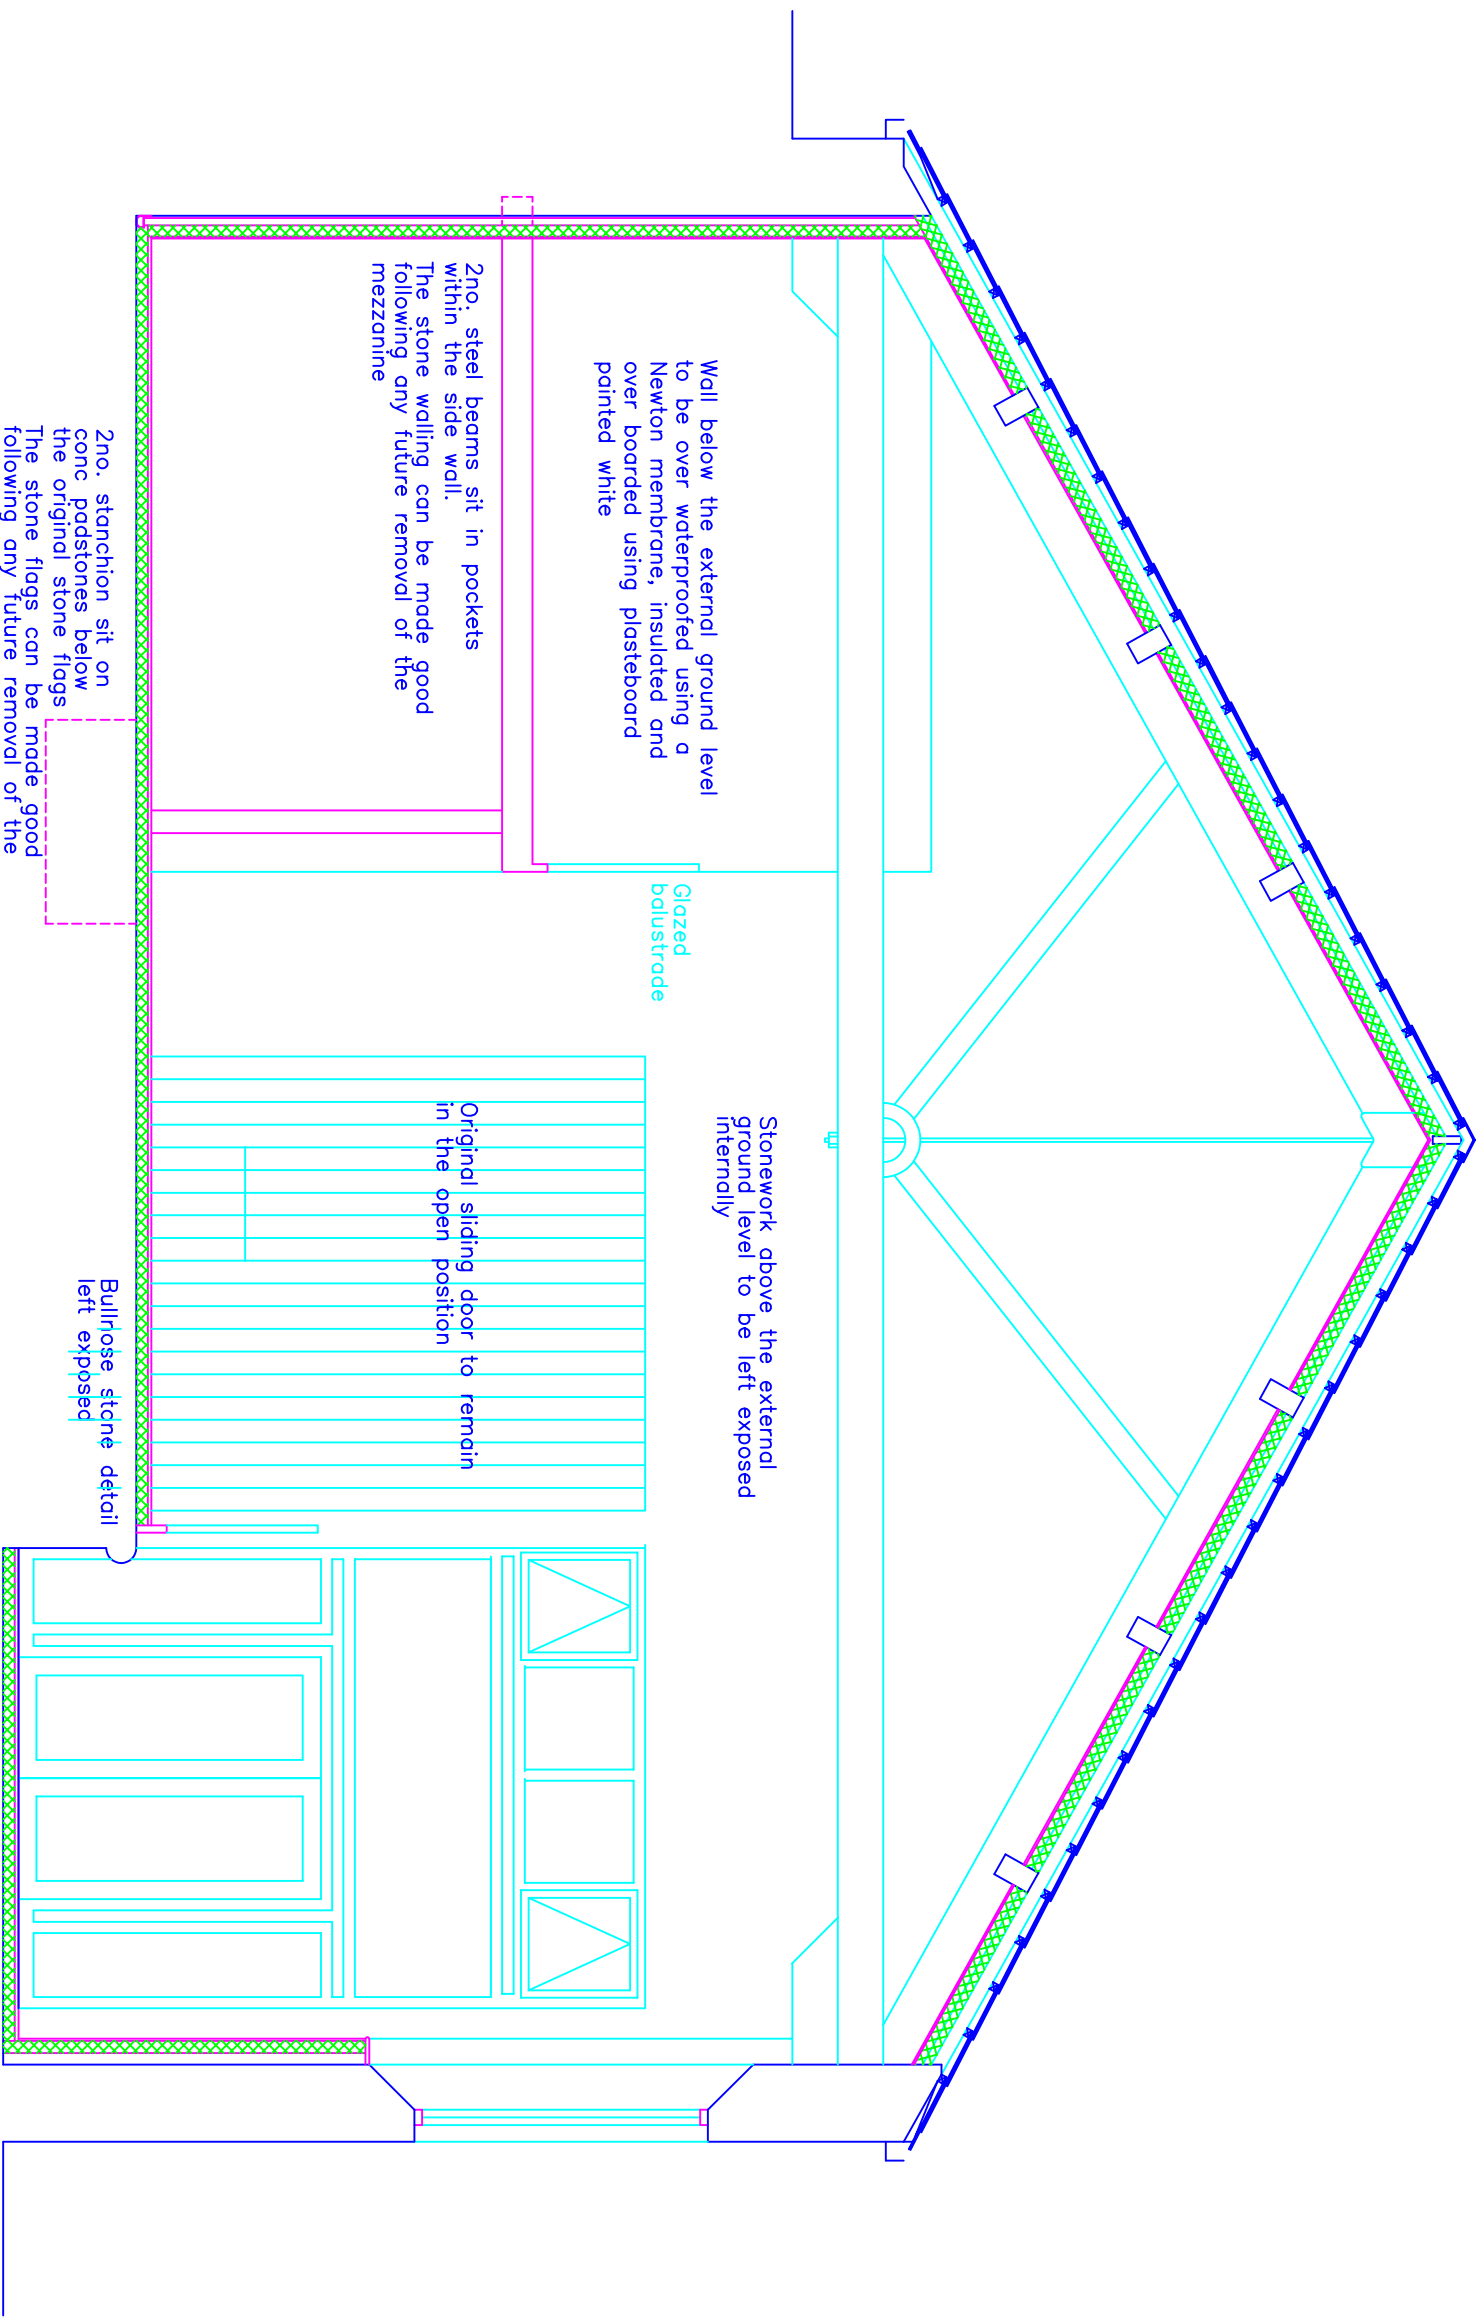

PROPOSED SECTION C

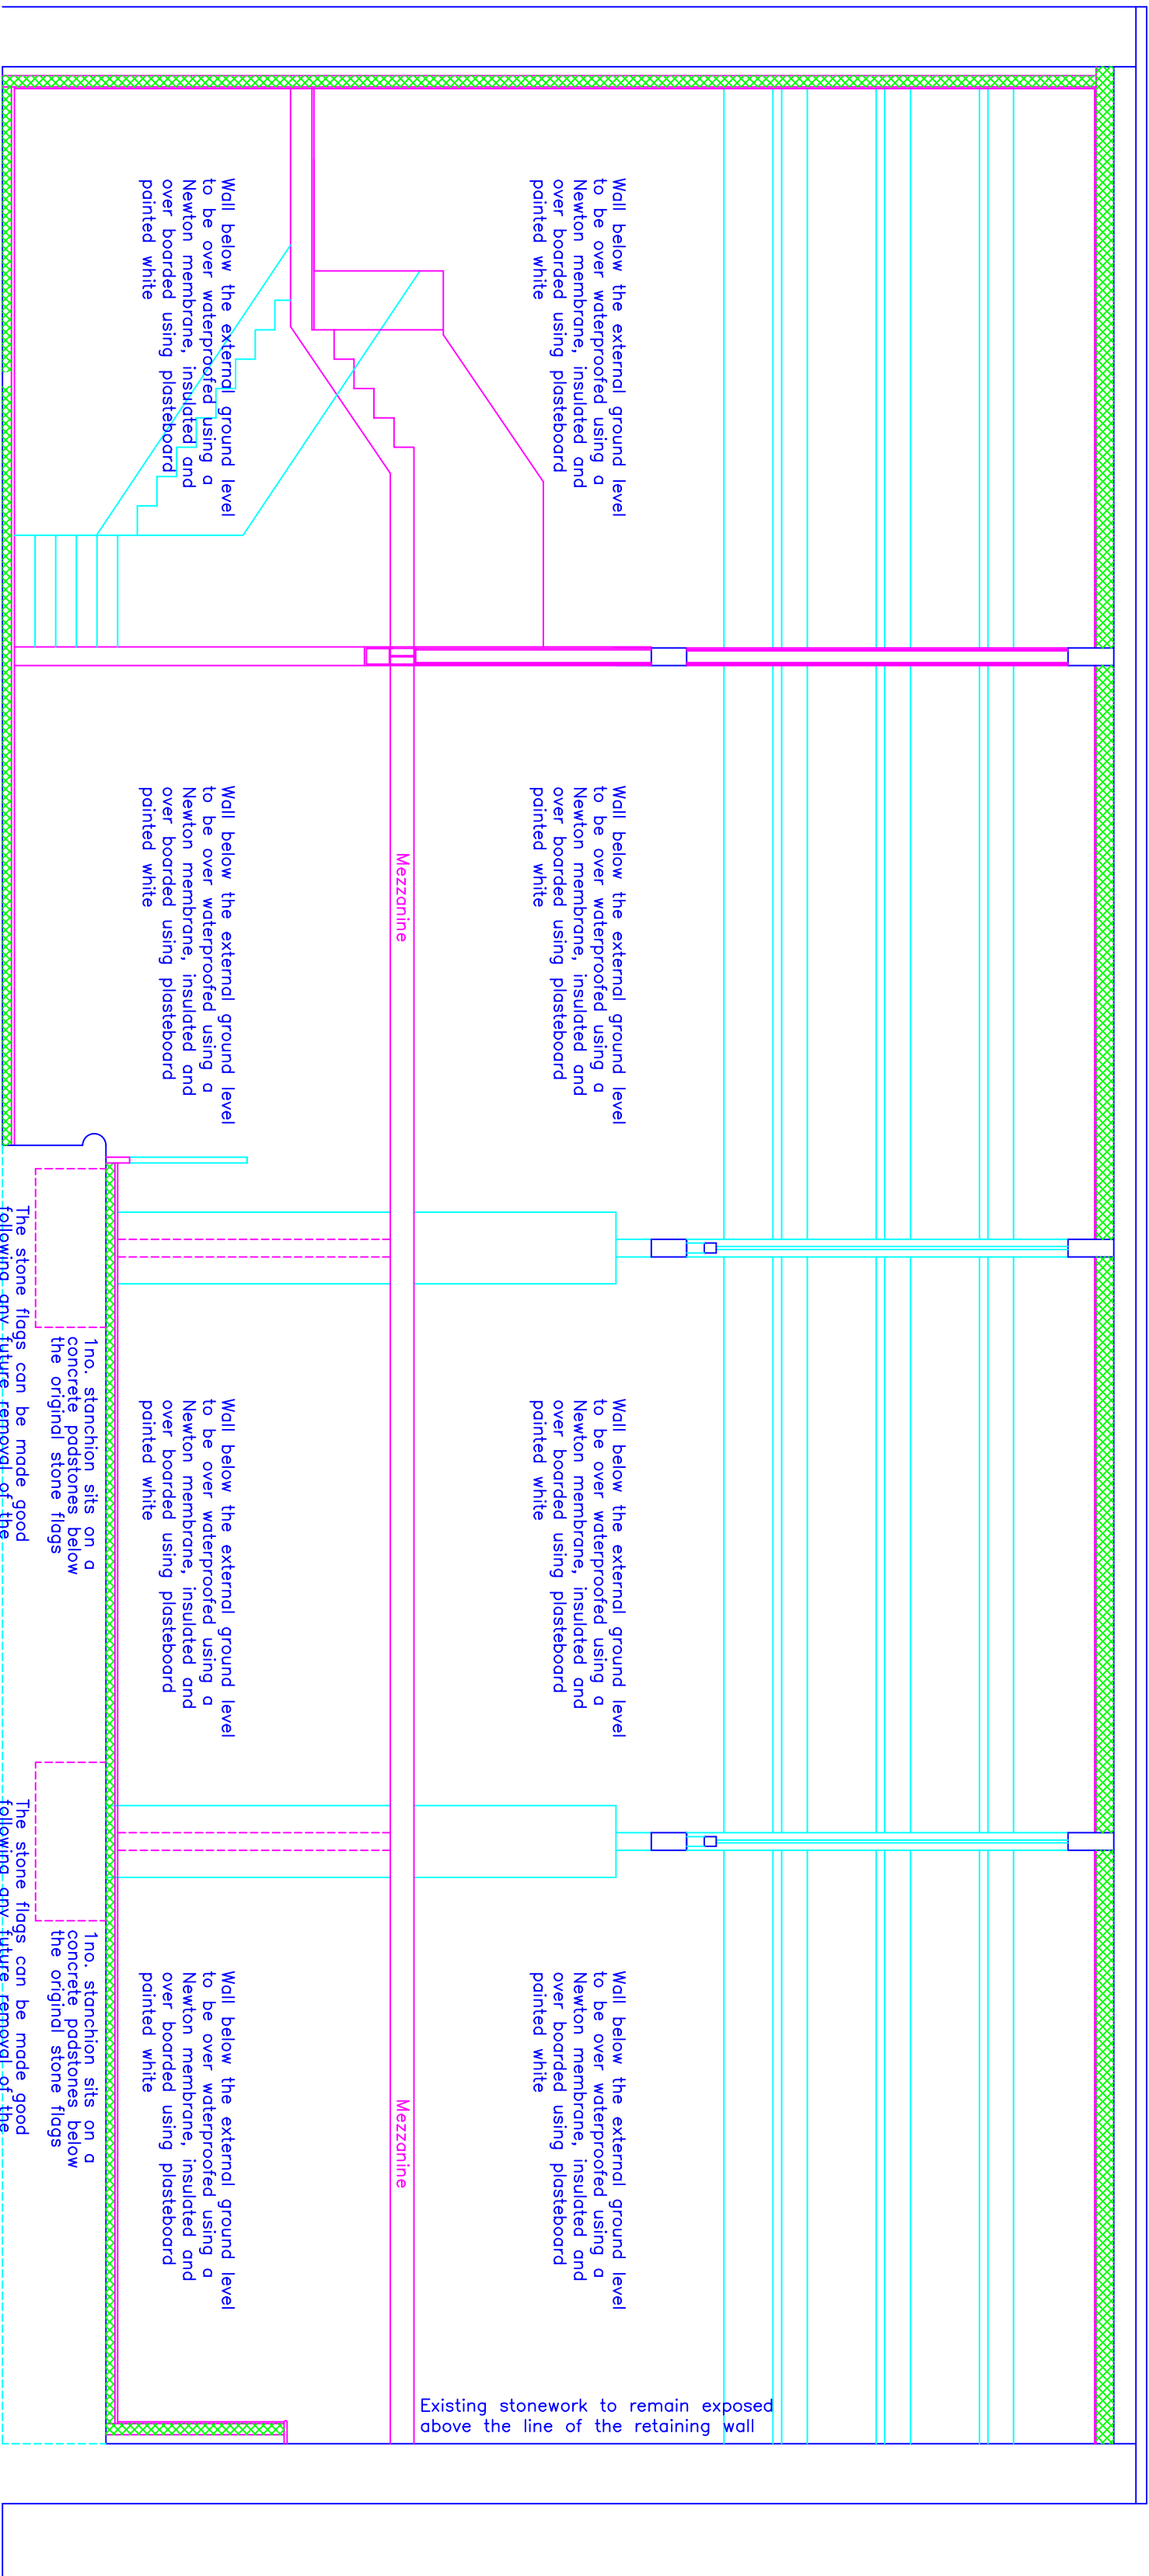

PROPOSED SECTION D

0 1 2 3 m

This drawing and design concept is the property of PPV design. It should not be reproduced without written permission

2 Henshore Road, Holcombe Village
Ramsbottom, Lancashire BL8 4PA
Gary Dearden (PA home) 01494 8134
gary@ppv-design.co.uk www.ppv-design.co.uk
tel / fax 01706 822731 mobile 07712 669482

PPV design Ltd

B Southern door to be retained inside
A Note added re. mezz and int finishes

27.09.2024
10.07.2024