
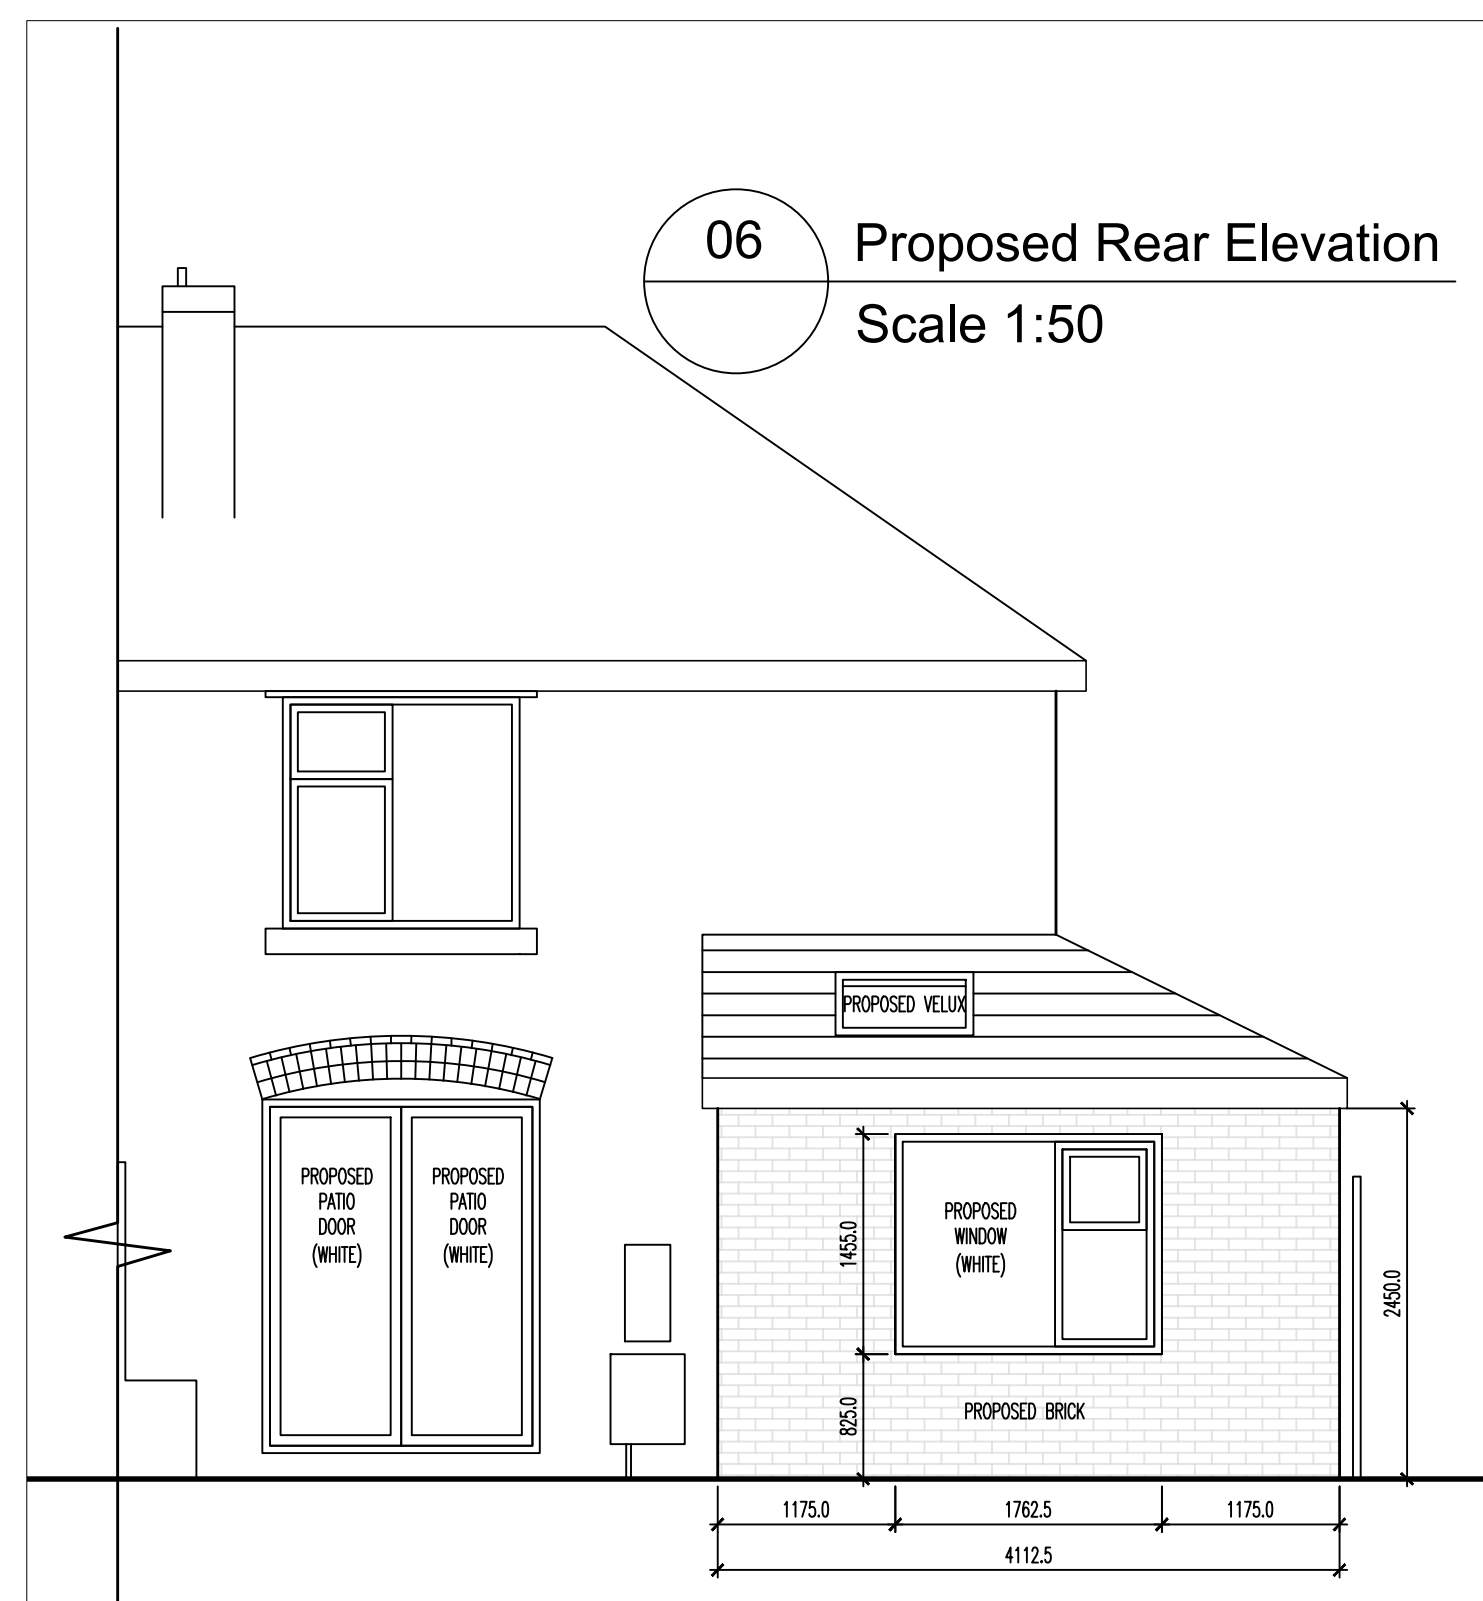


Building regulation drawings can be used for building estimates, however for an accurate quote builders must attend site as these drawings do not account for all aspects of the building works.

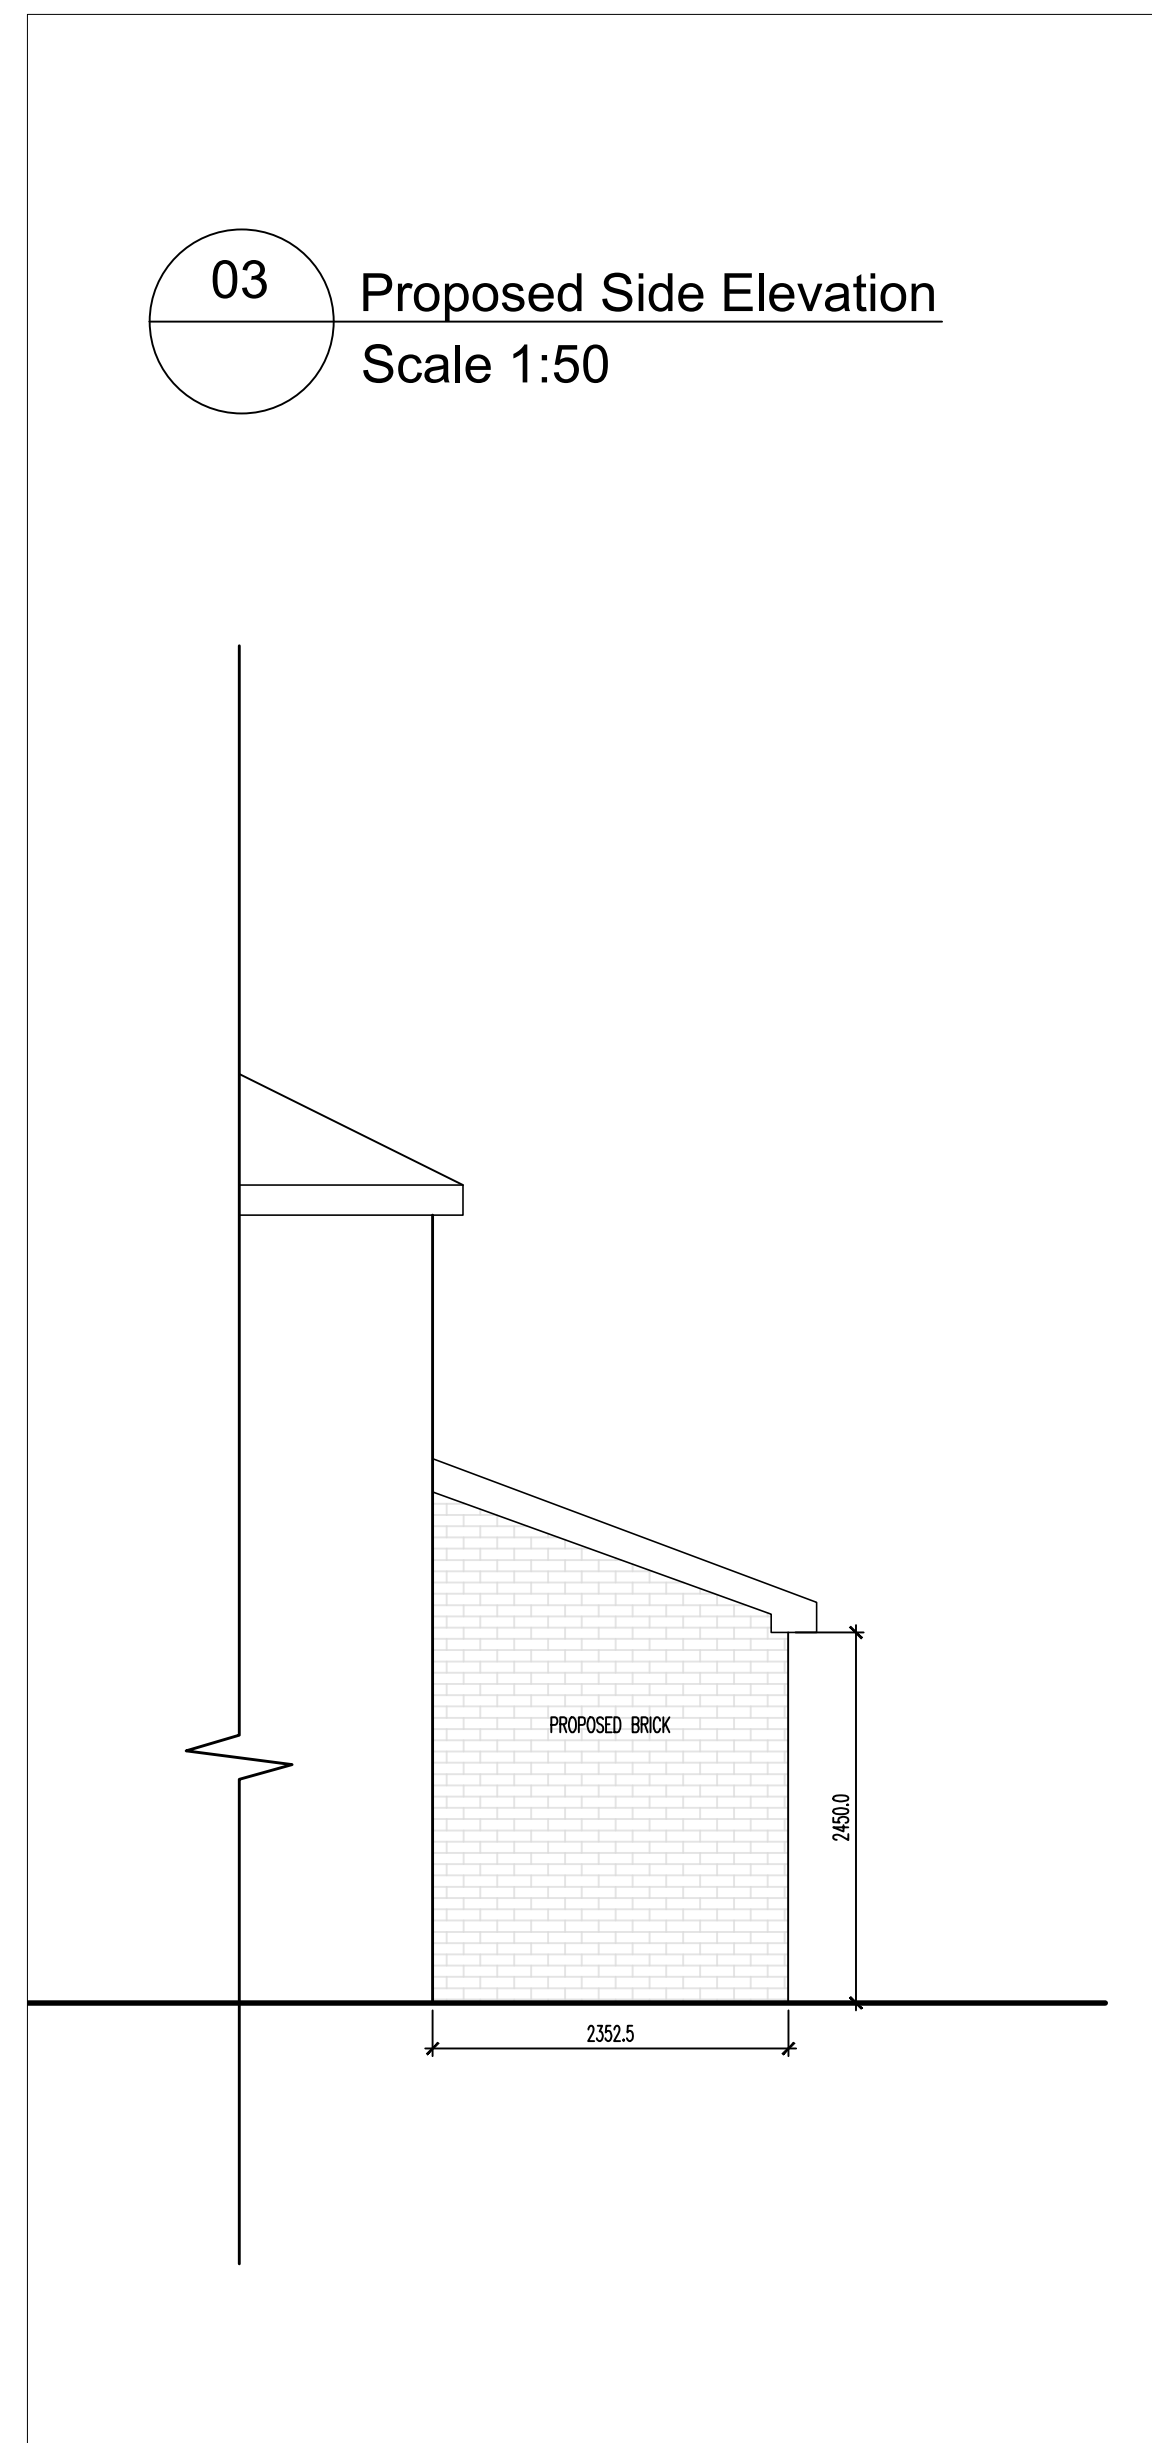

Rev	Description	Date	By	Chk.					
Status			Purpose for Issue						
Survey	☐ Tender	☐							
Construction	☒ As Built	☐							
Client									
Misbah Hussain 291 Hornby Street, Bury, BL95DR									
Contract									
Proposed Single Storey Rear and Side Extension									
Drawing									
Proposed Plans and Elevations									
Drawing No. ZT22-196-04					Revision /				
Scales		1:50		Date		June '22			
Drawn		ZTT Checked							