


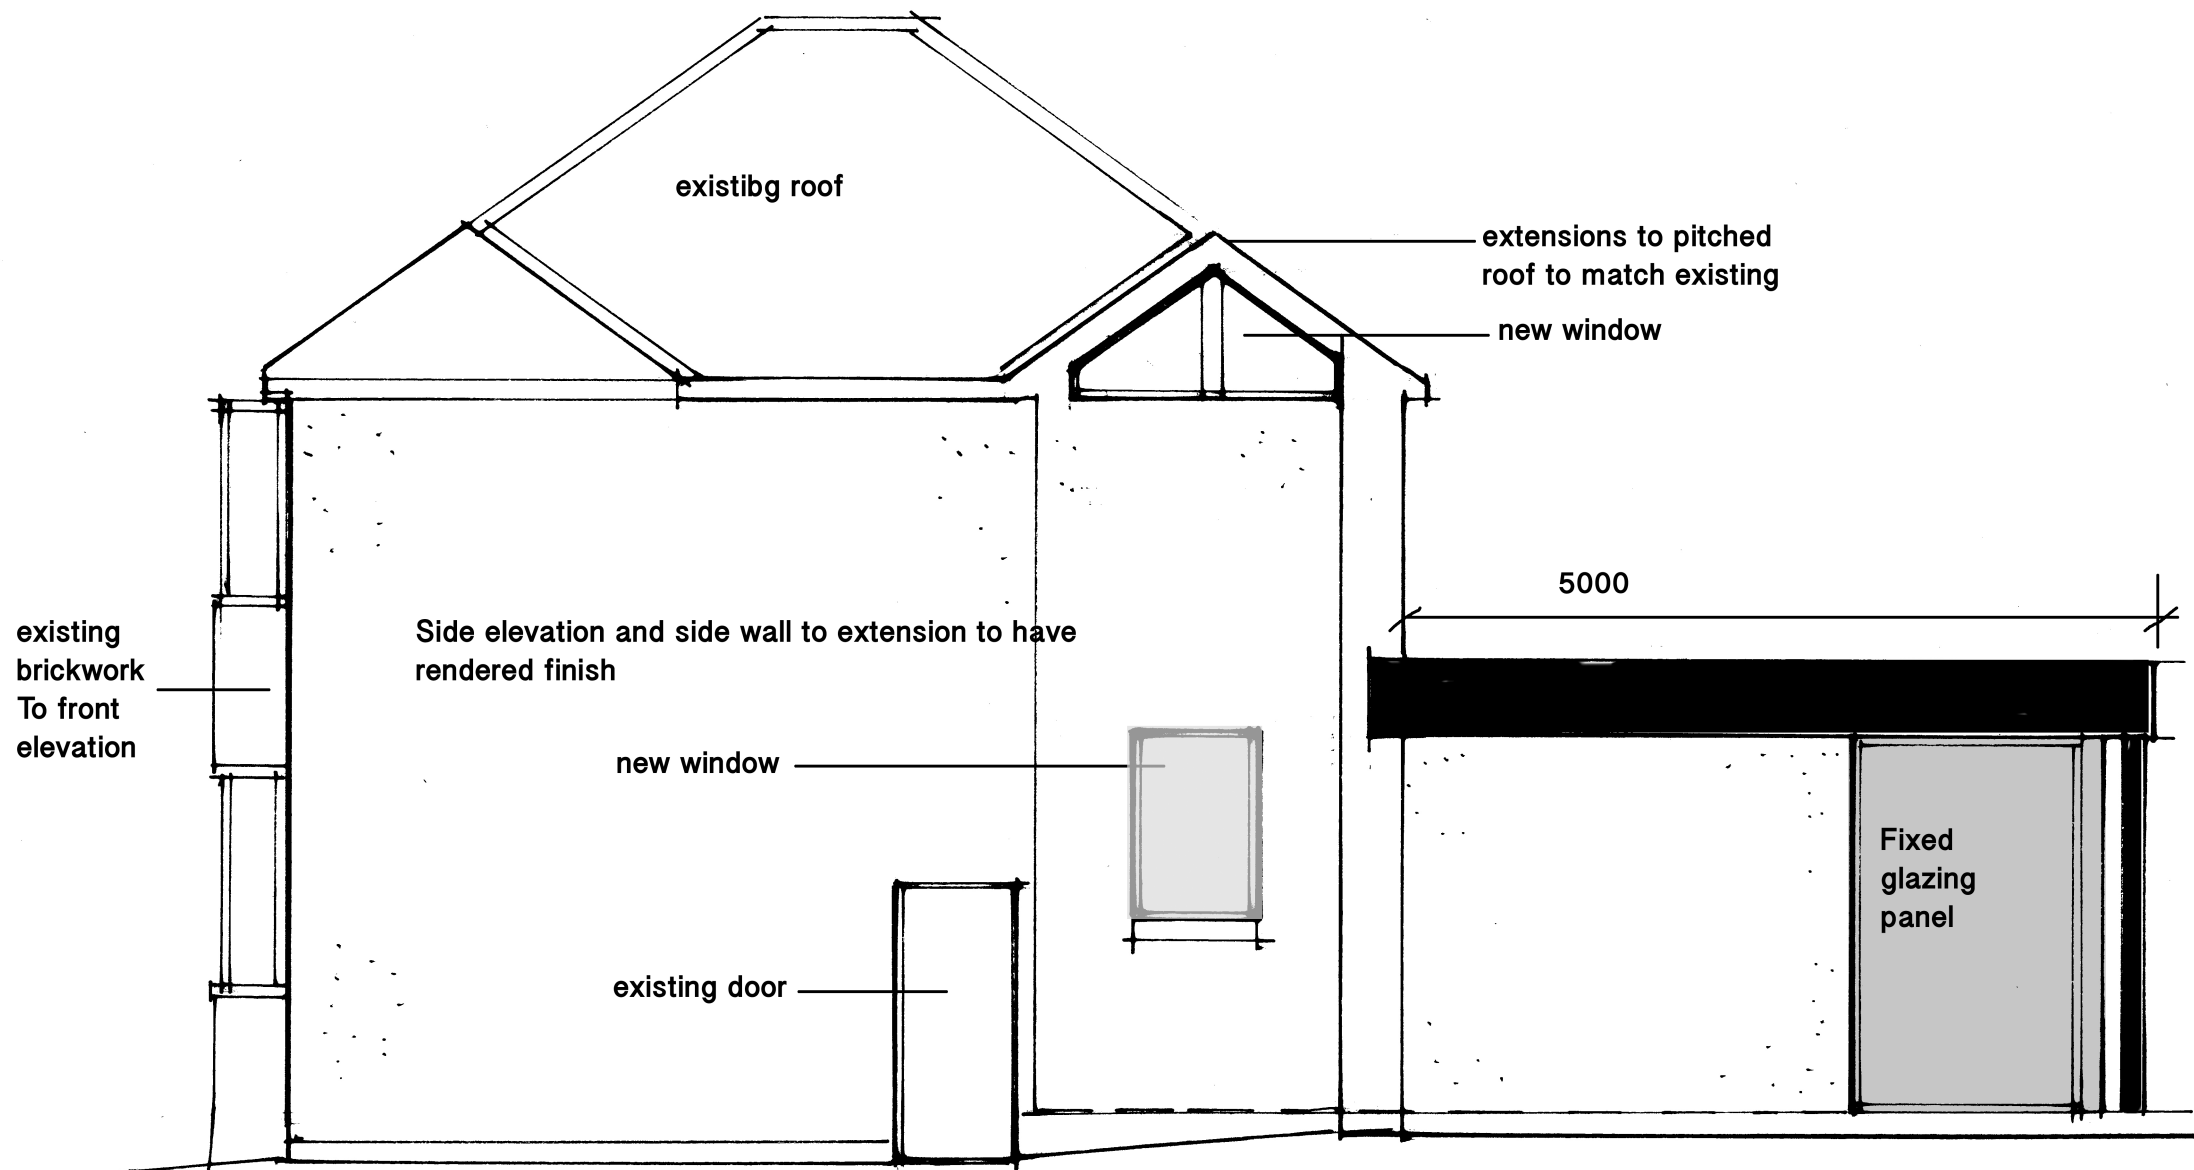

26 Mansion Avenue Whitefield M45 7SS

Proposed NE elevation 1:50

Dwg no. **12**

02/02/2020

R Mollo