




5 As Existing Front Elevation
1 : 100


4 As Existing LHS Elevation
1 : 100

7 As Existing Rear Elevation
1 : 100

6 As Existing RHS Elevation
1 : 100

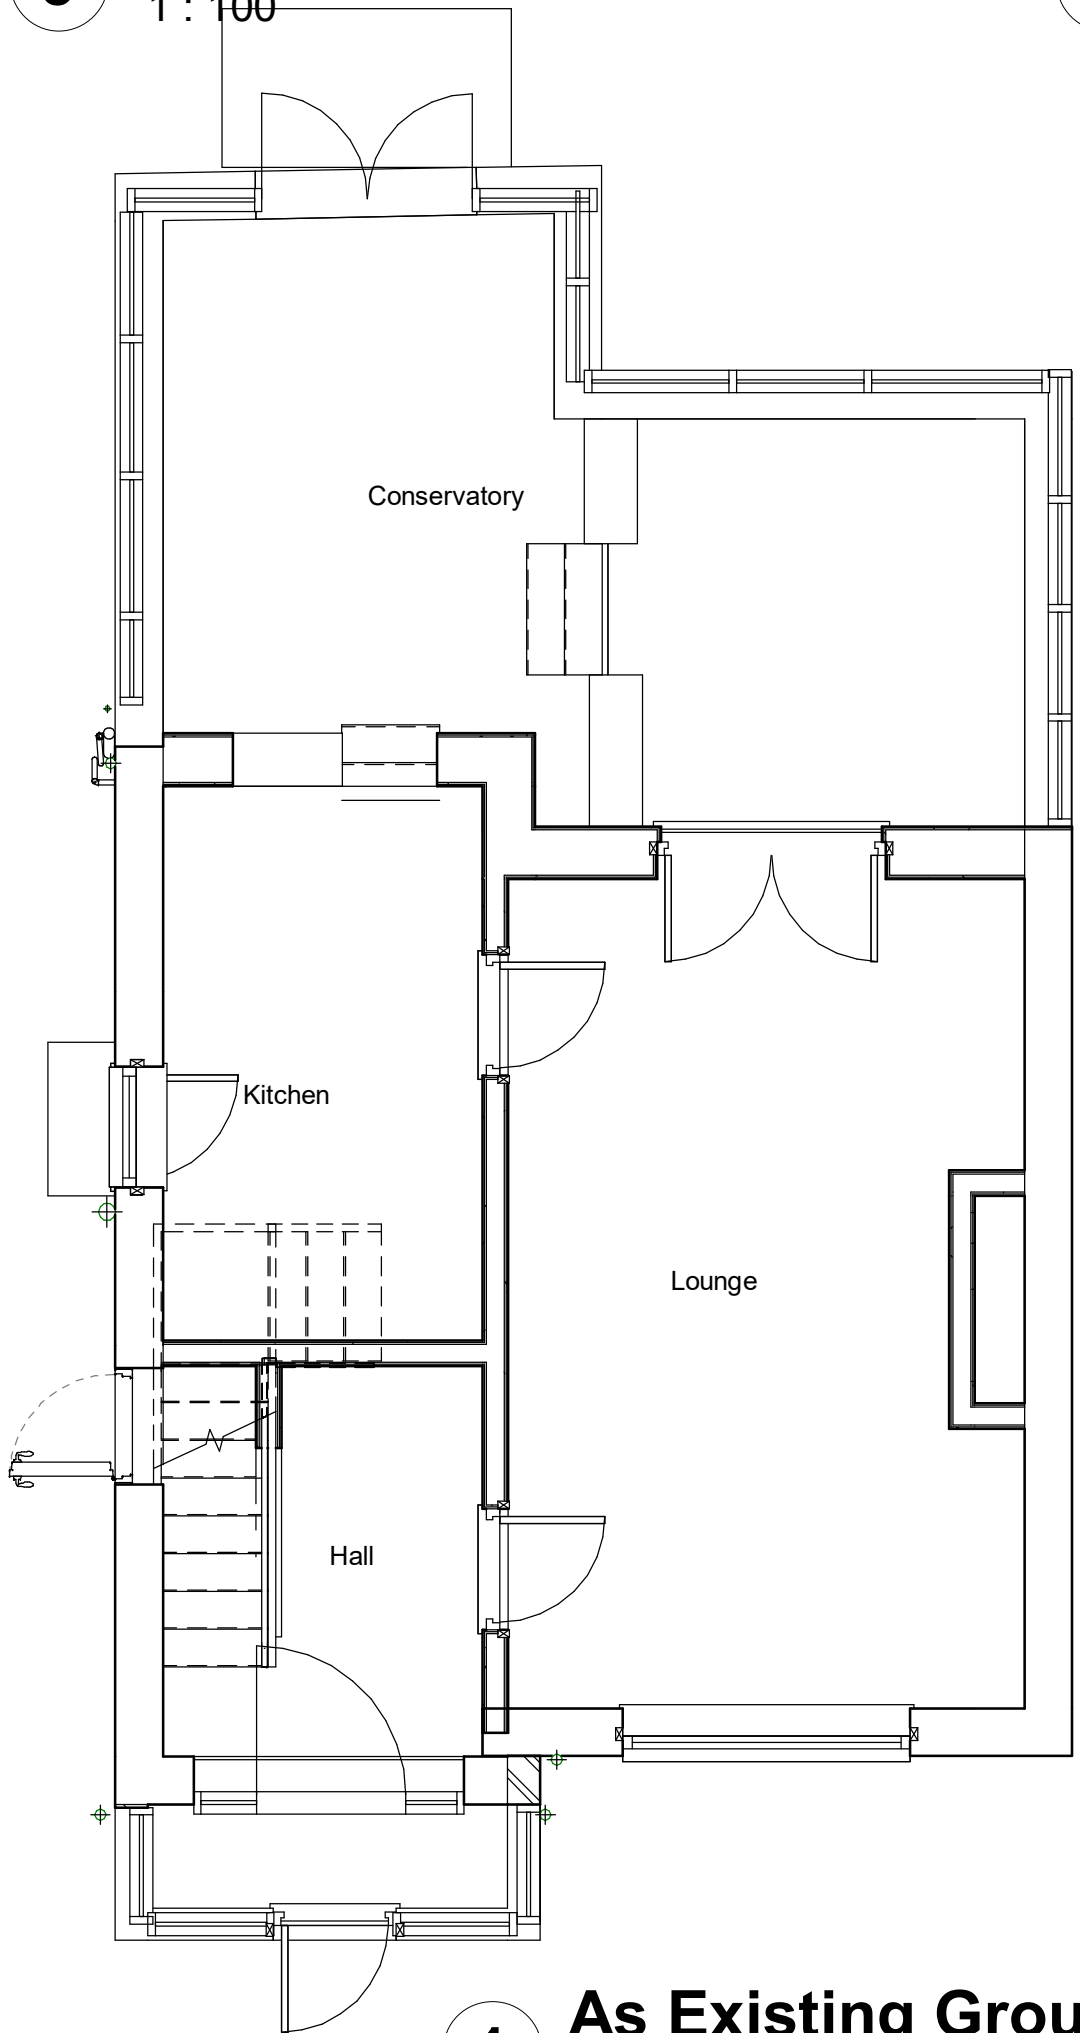

1 As Existing Ground Floor
1 : 50

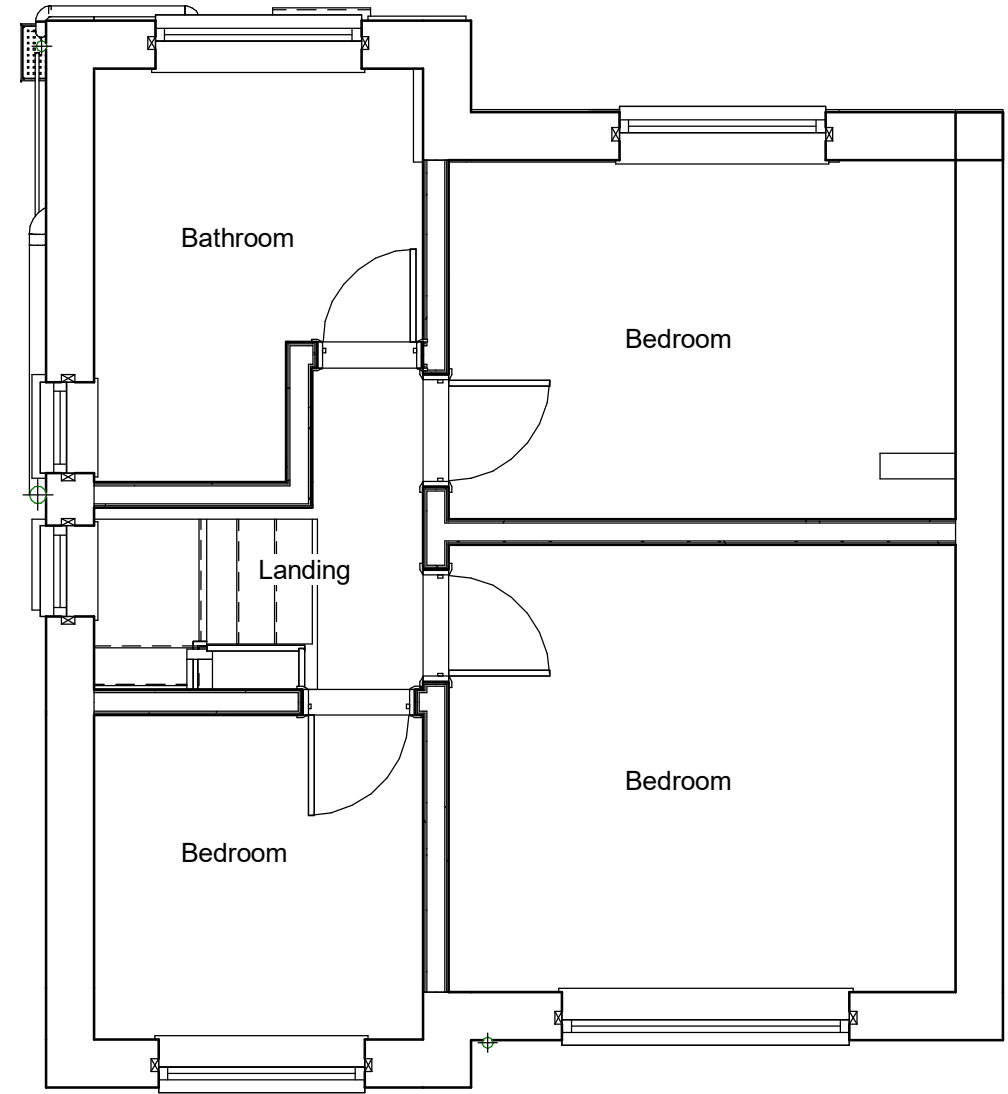

2 As Existing 1st Floor
1 : 50



3 Existing 3D

SCALEs indicated
A2 DRAWING

Client:
Mr Simon &
Mrs Williams
6 Mountside
Crescent,
Prestwich, M25 3JF



Bricks and Pieces
Ltd
Suite 301
Third Floor
Broadstone Mill
Stockport
Cheshire SK5 7DL
Tel: 0161 443 4117