


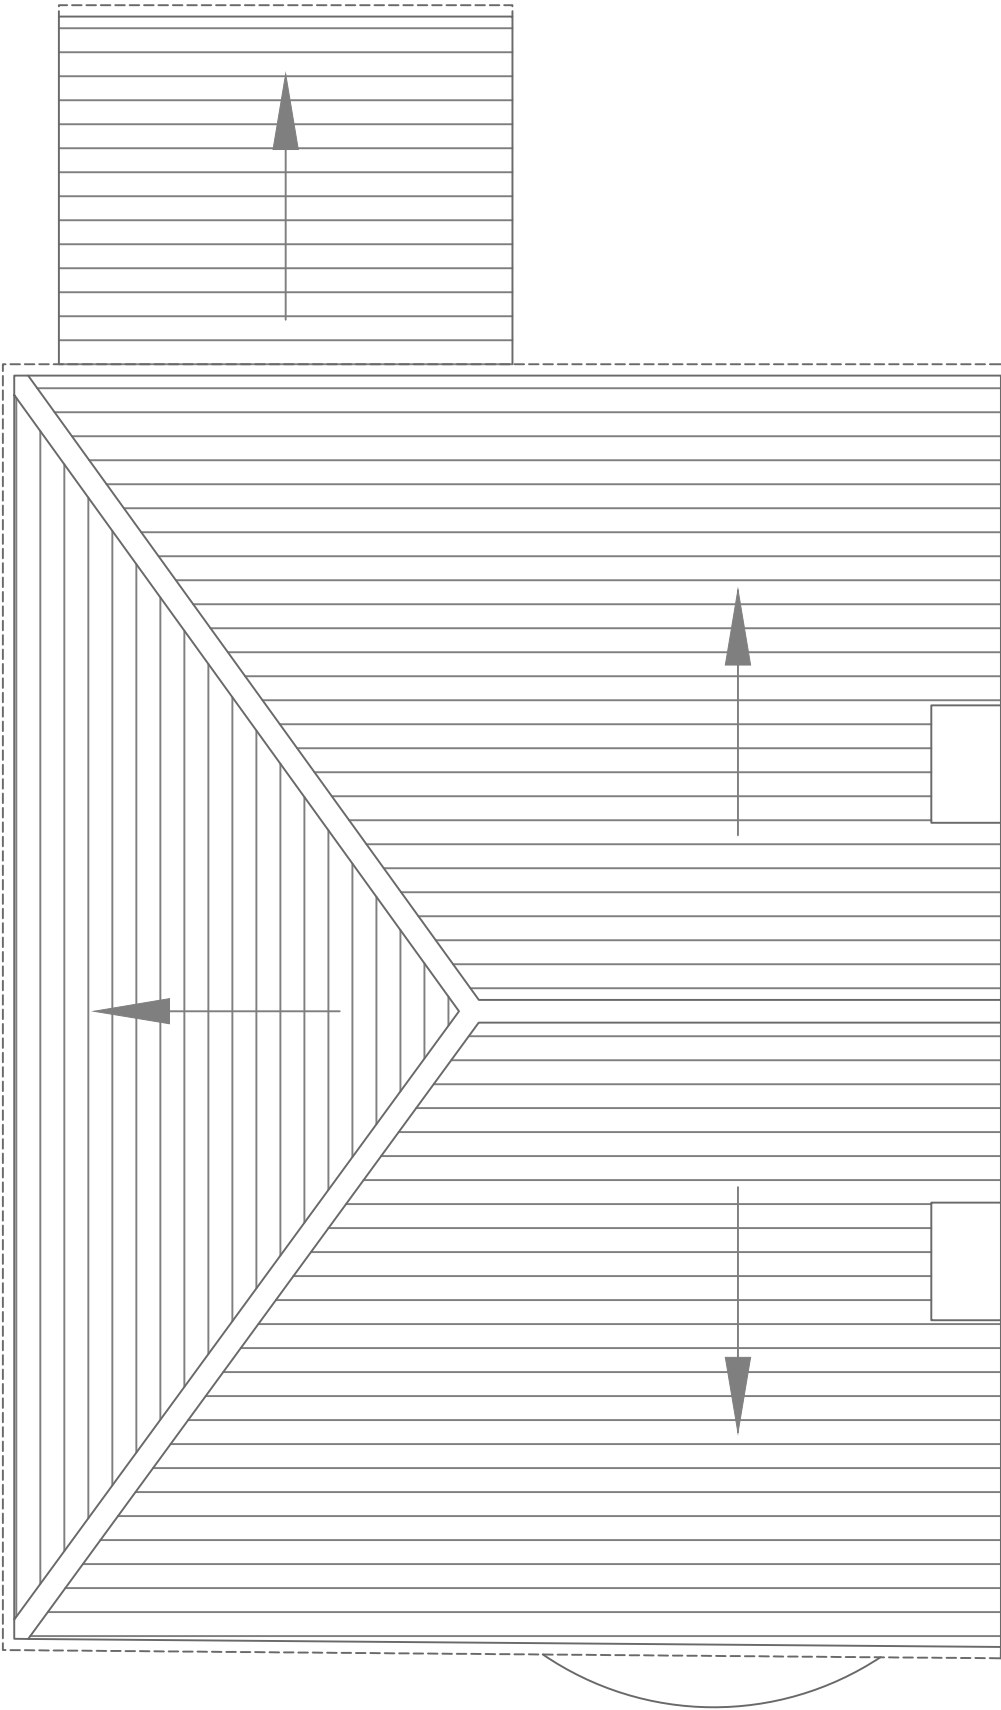

EXISTING ROOF PLAN

108/04 Existing Roof Plan  
10 Knowle Drive  
Prestwich

SCALE - 1:50@A3