




7009
01 Plan: Gate B
Scale 1:20

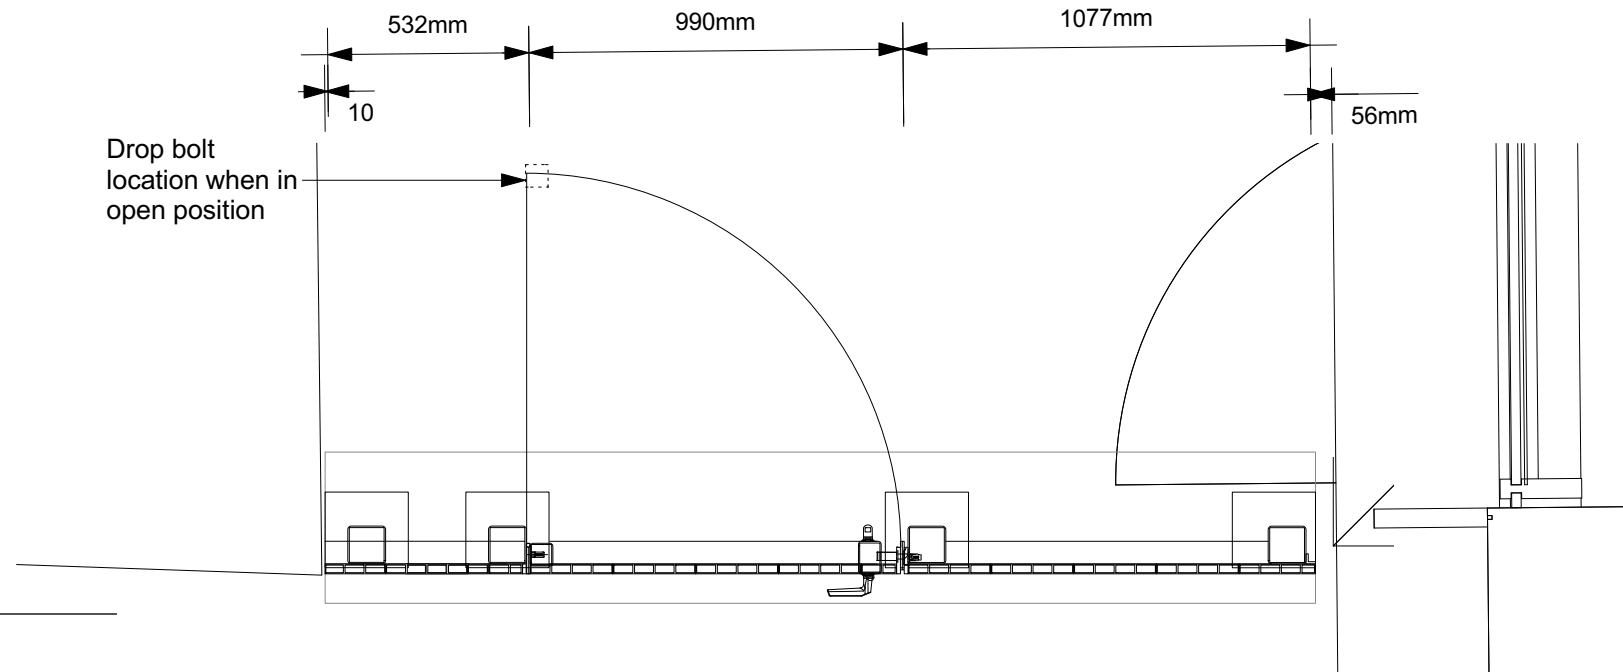

7009
02 Elevation: Gate B
Scale 1:20

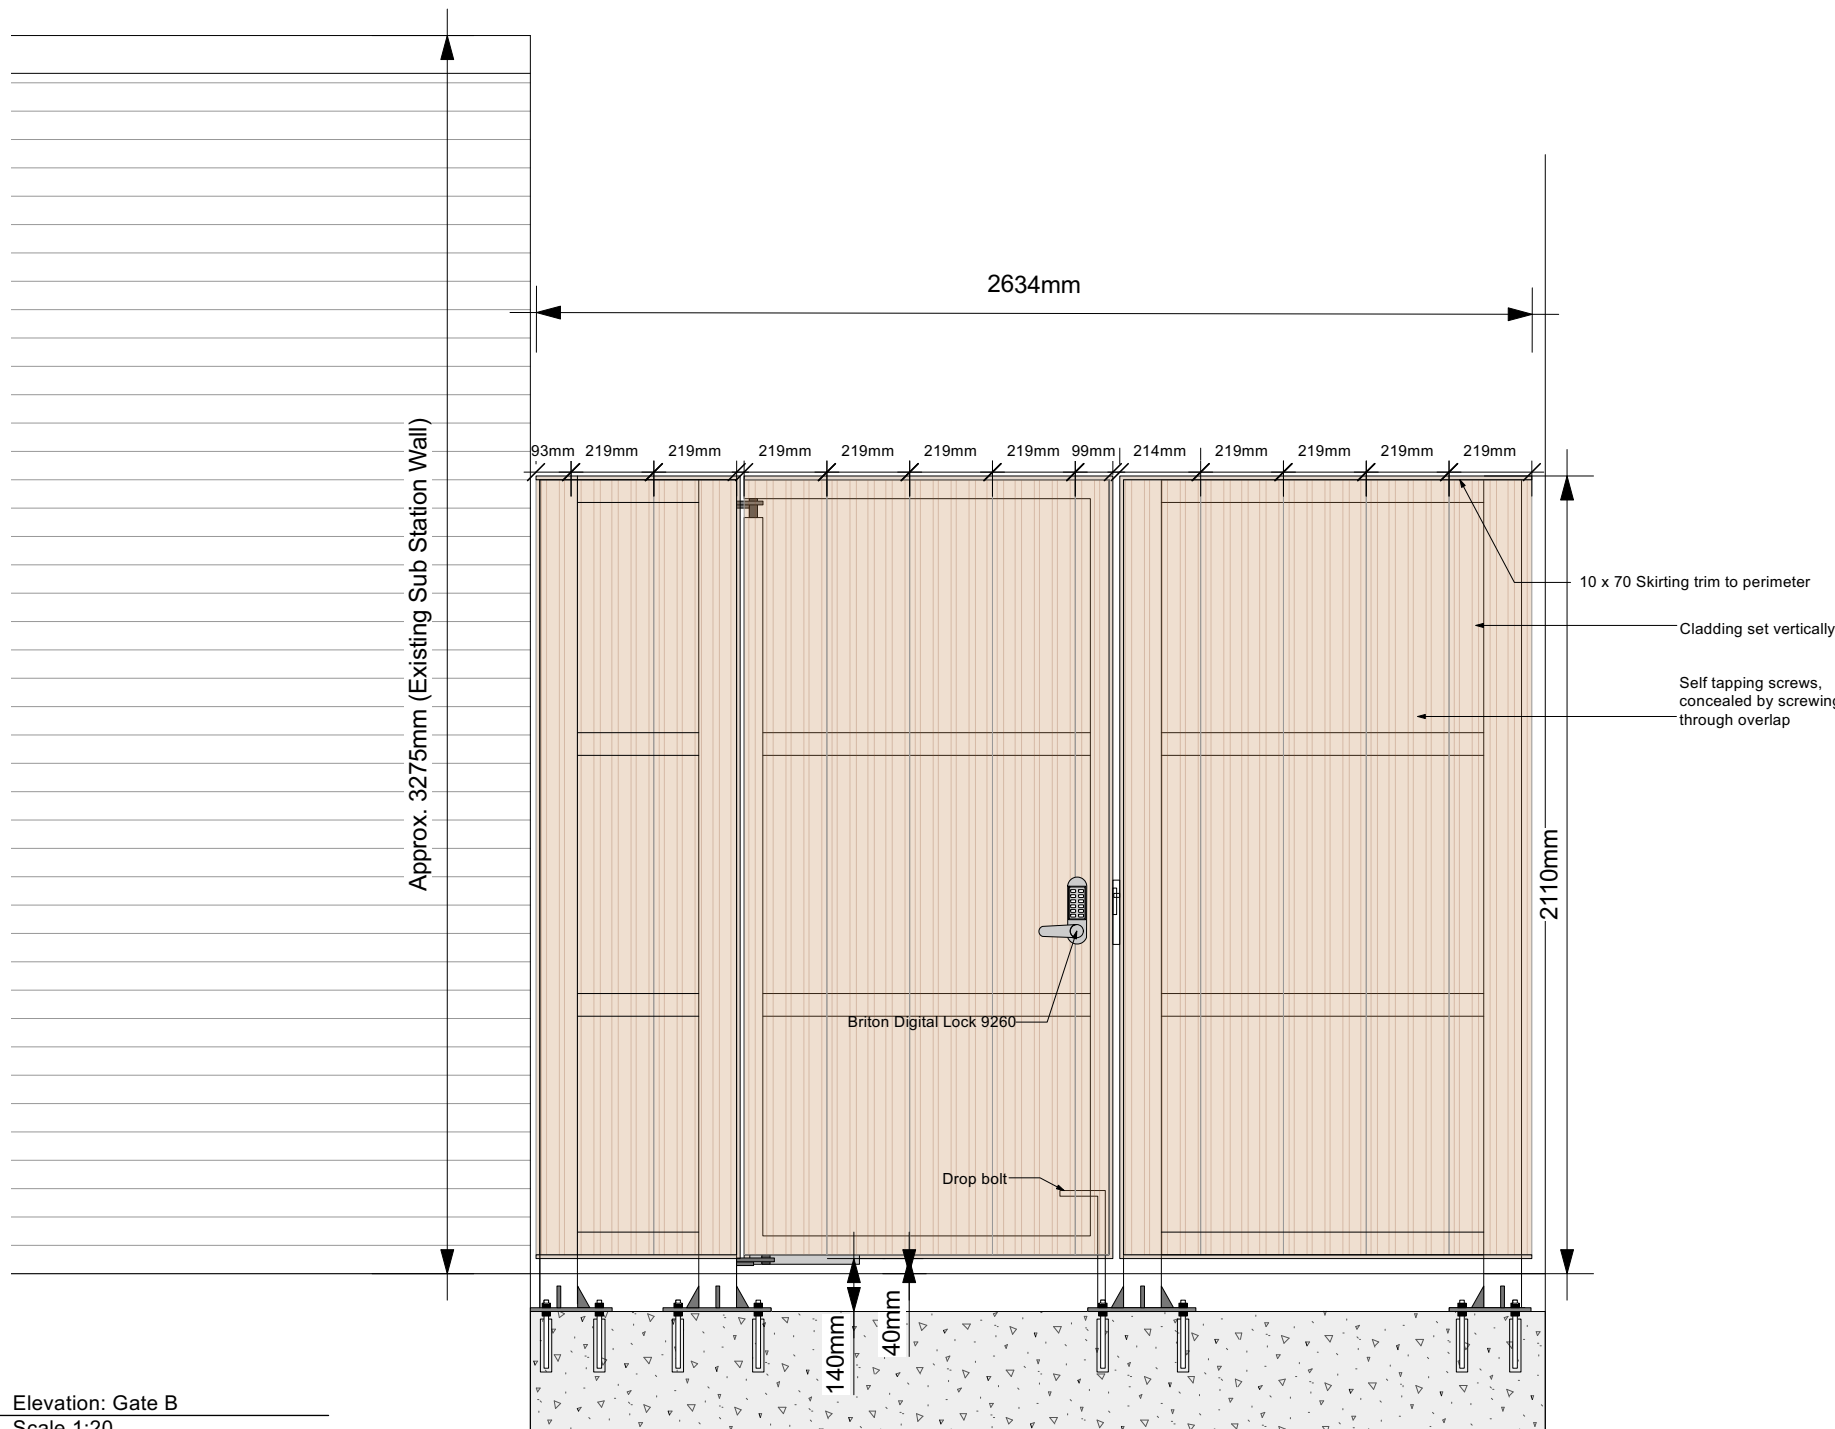

Gate Locations

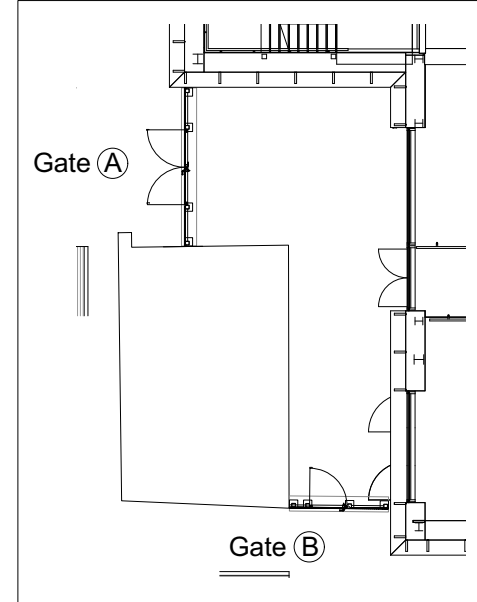

NeoTimber Deluxe & Slatted Skirting Trim



Available Colours

THIS DRAWING IS COPYRIGHT PROTECTED AND MAY NOT BE REPRODUCED IN WHOLE OR PART WITHOUT WRITTEN AUTHORITY FROM THE OWNER.

- NOTES:
1. Do not scale from this drawing.
 2. Always work to noted dimensions.
 3. All dimensions are in millimetres unless otherwise stated.
 4. All setting out, levels and dimensions to be agreed on site.
 5. The dimensions of all materials must be checked on site before being laid out.
 6. This drawing must be read with the relevant specification clauses and detail drawings.
 7. Order of construction and setting out to be agreed on site.

- NOTES:
1. Design Intent only. Steelwork to be reviewed by structural engineer. Fabrication drawings to be approved by landscape architect.
 2. All posts: Galvanised
 3. Concealed fixings throughout
 4. Any visible screw heads/bolts to match main cladding colour
 5. Hinges to be either a standard dark grey or black
 6. Locks & Handles to be stainless steel
 7. Full vertical slats to be achieved - frame sizes to be adjusted to suit final cladding product as required.



Briton Digital lock - 9260

Revision	Date	Description	Drawn	Apprvd.
S3-C01	24.04.24	For Comment	CB	JTO

Planit I.E. Limited
E: info@planit-ie.com W: planit-ie.com
MANCHESTER
2 Back Grafton St, Altrincham, WA14 1DY
T: 0161 928 9281
LEEDS
No.1 Aire Street, Leeds Station, Leeds, LS1 4PR
T: 0113 824 6413
LIVERPOOL
Tempest 5.3, 12 Tithebarn Street, Liverpool, L2 2DT
T: 0151 363 1230
LONDON
Unit 6 Waterside, 44-48 Wharf Road, London, N1 7UX
T: 0207 253 5678
STANDISH
Standish Gatehouse, Stonehouse, Gloucestershire, GL10 3BZ
T: 0145 360 7080

Client	Bury Council					
Project	Radcliffe Hub					
Drg Title	Bin Store Screen 2					
Created on	15.03.24	Created by	JTO	Approved by	RM	
Scale	1:20	Size	A3	Workstage	Construction	
Drg No.	RADHUB-PIE-00-00-DR-L-7009		Suitability	S3	Revision	C01

© Planit I.E. Limited