




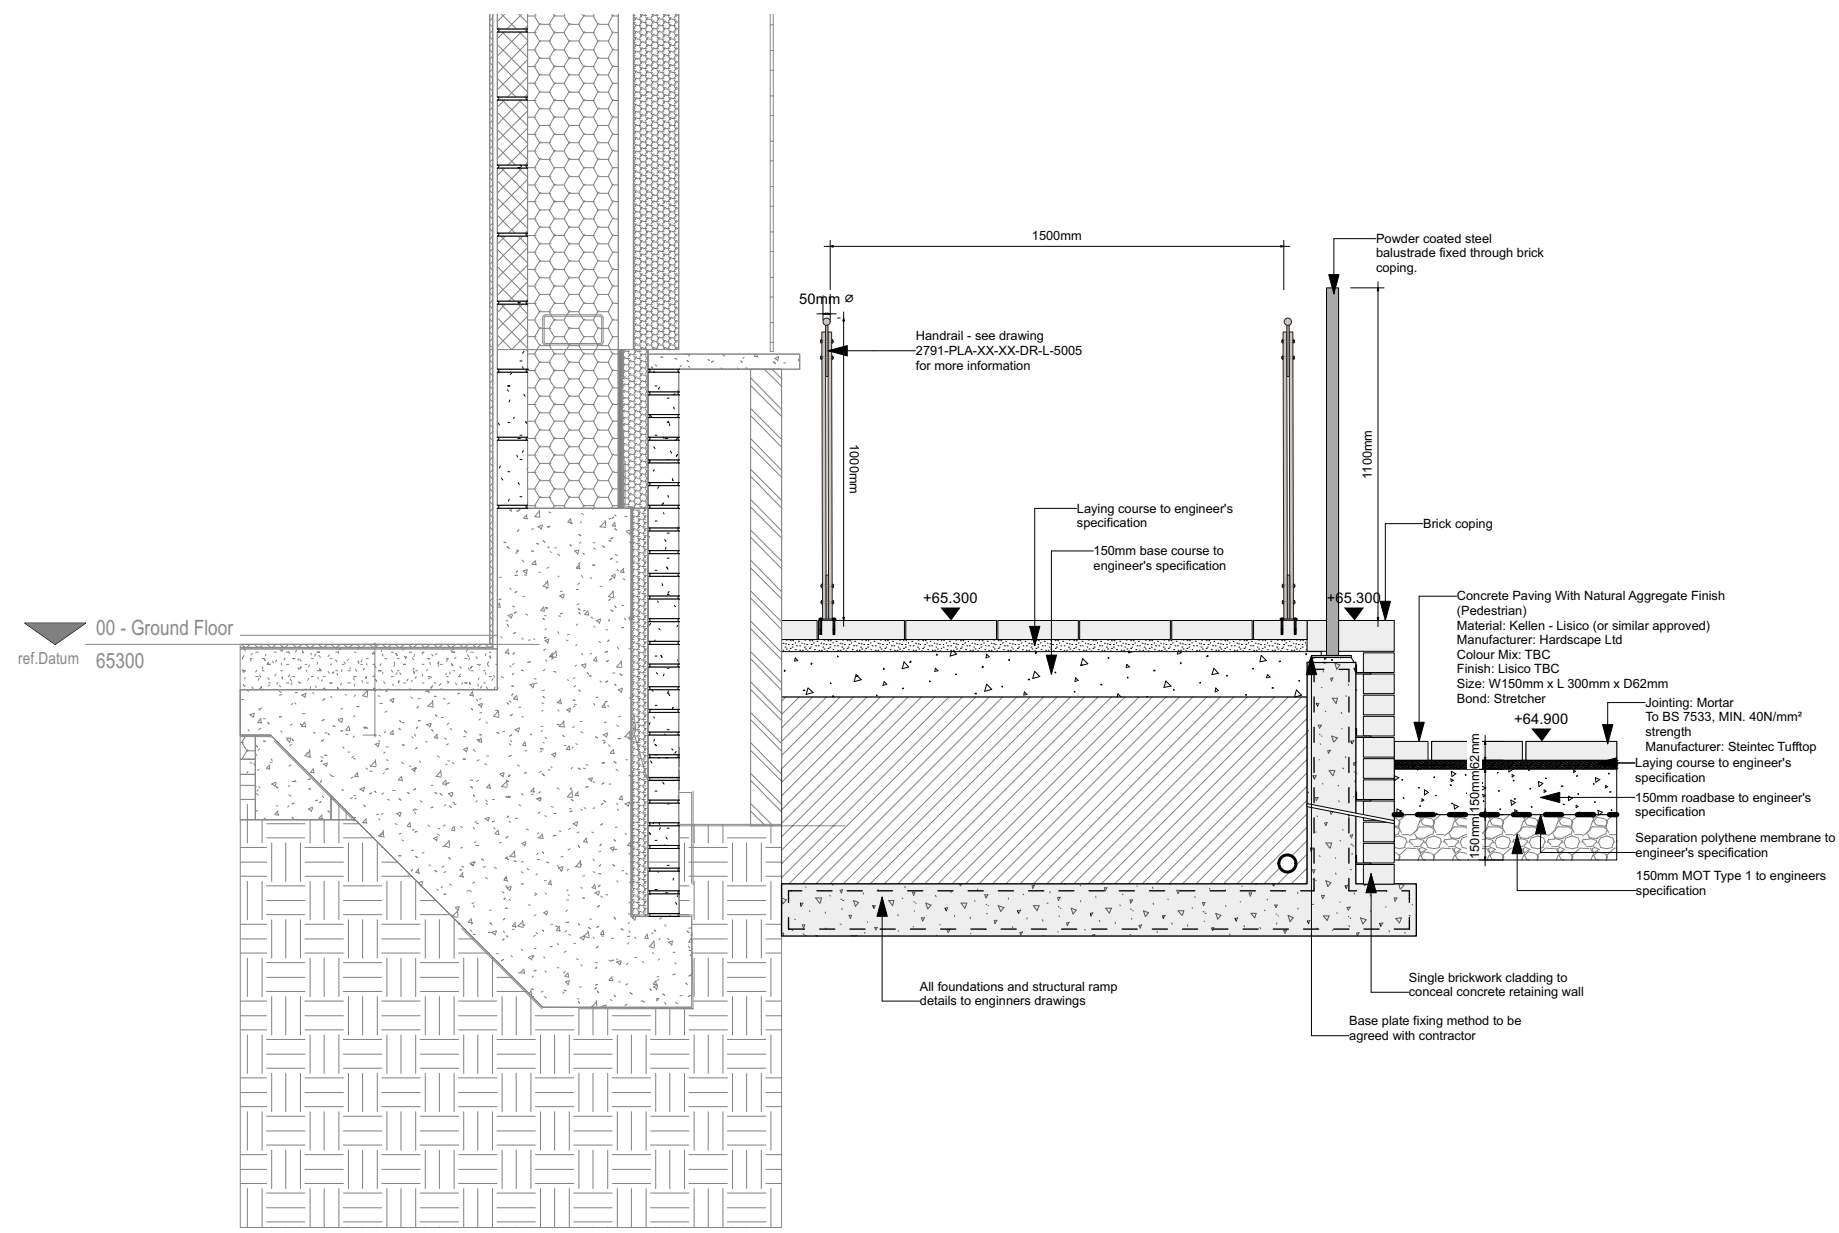


5004
01 Building Interface Details (Section B)
Scale 1:25

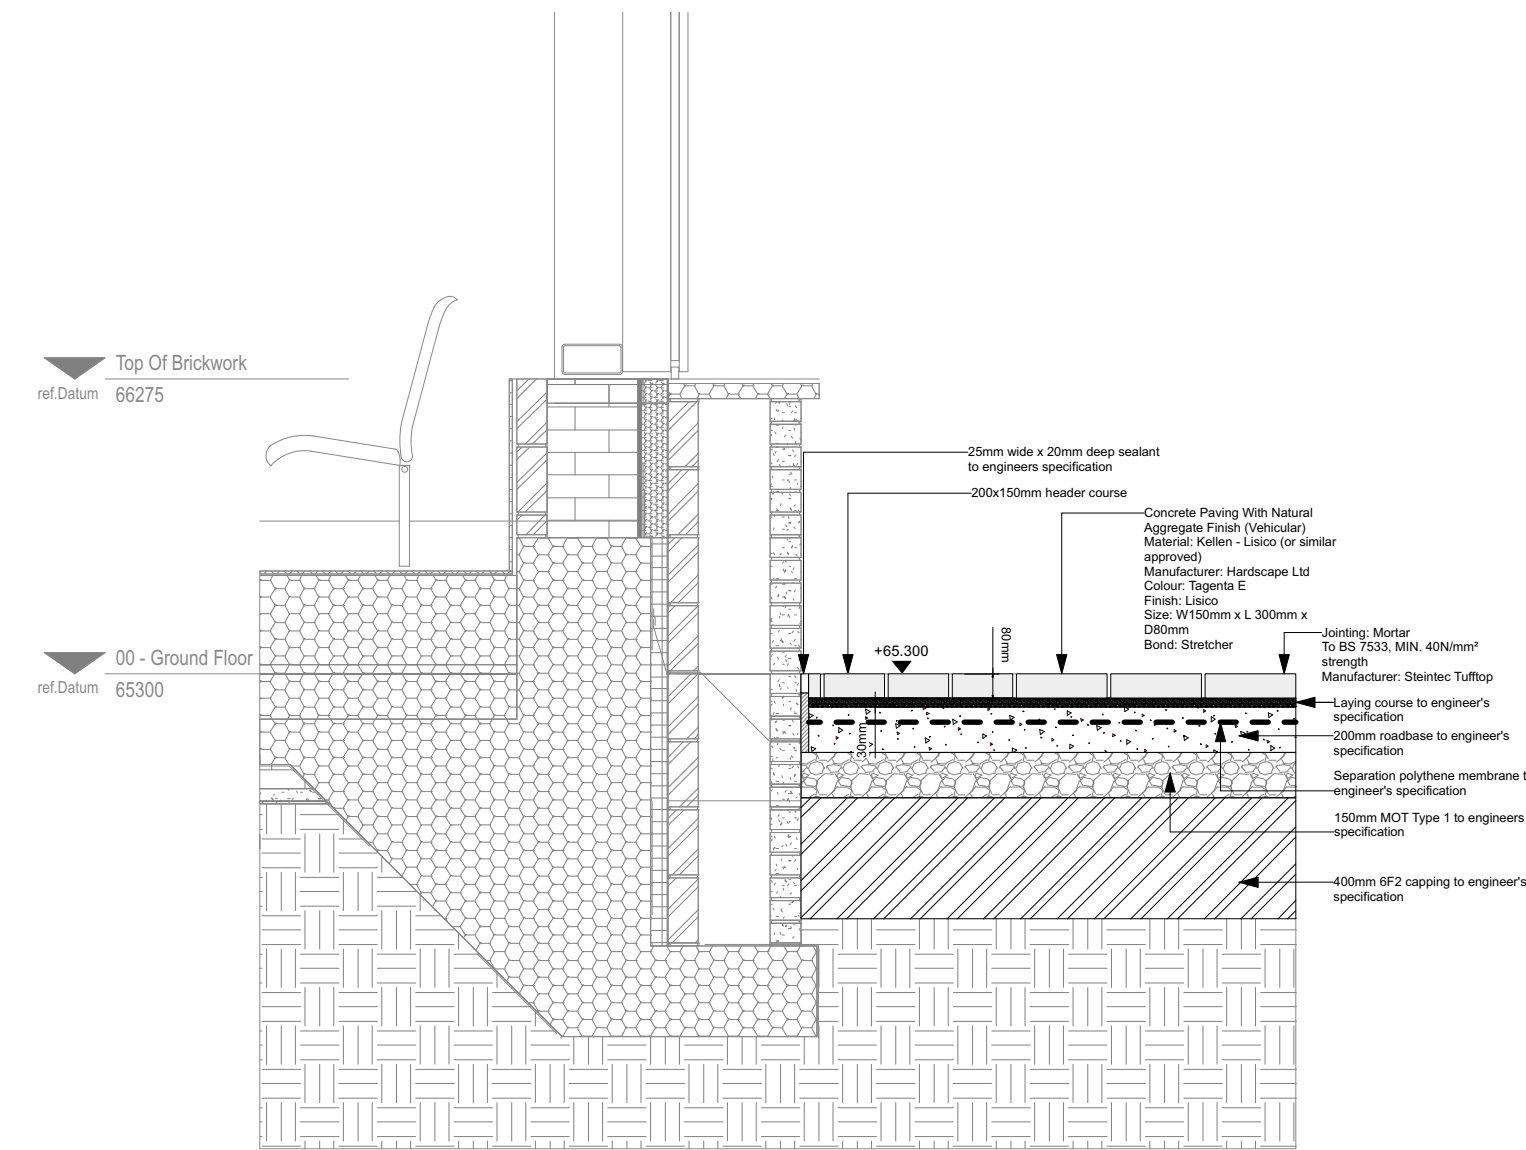


5004
02 Building Interface Details (section A)
Scale 1:25

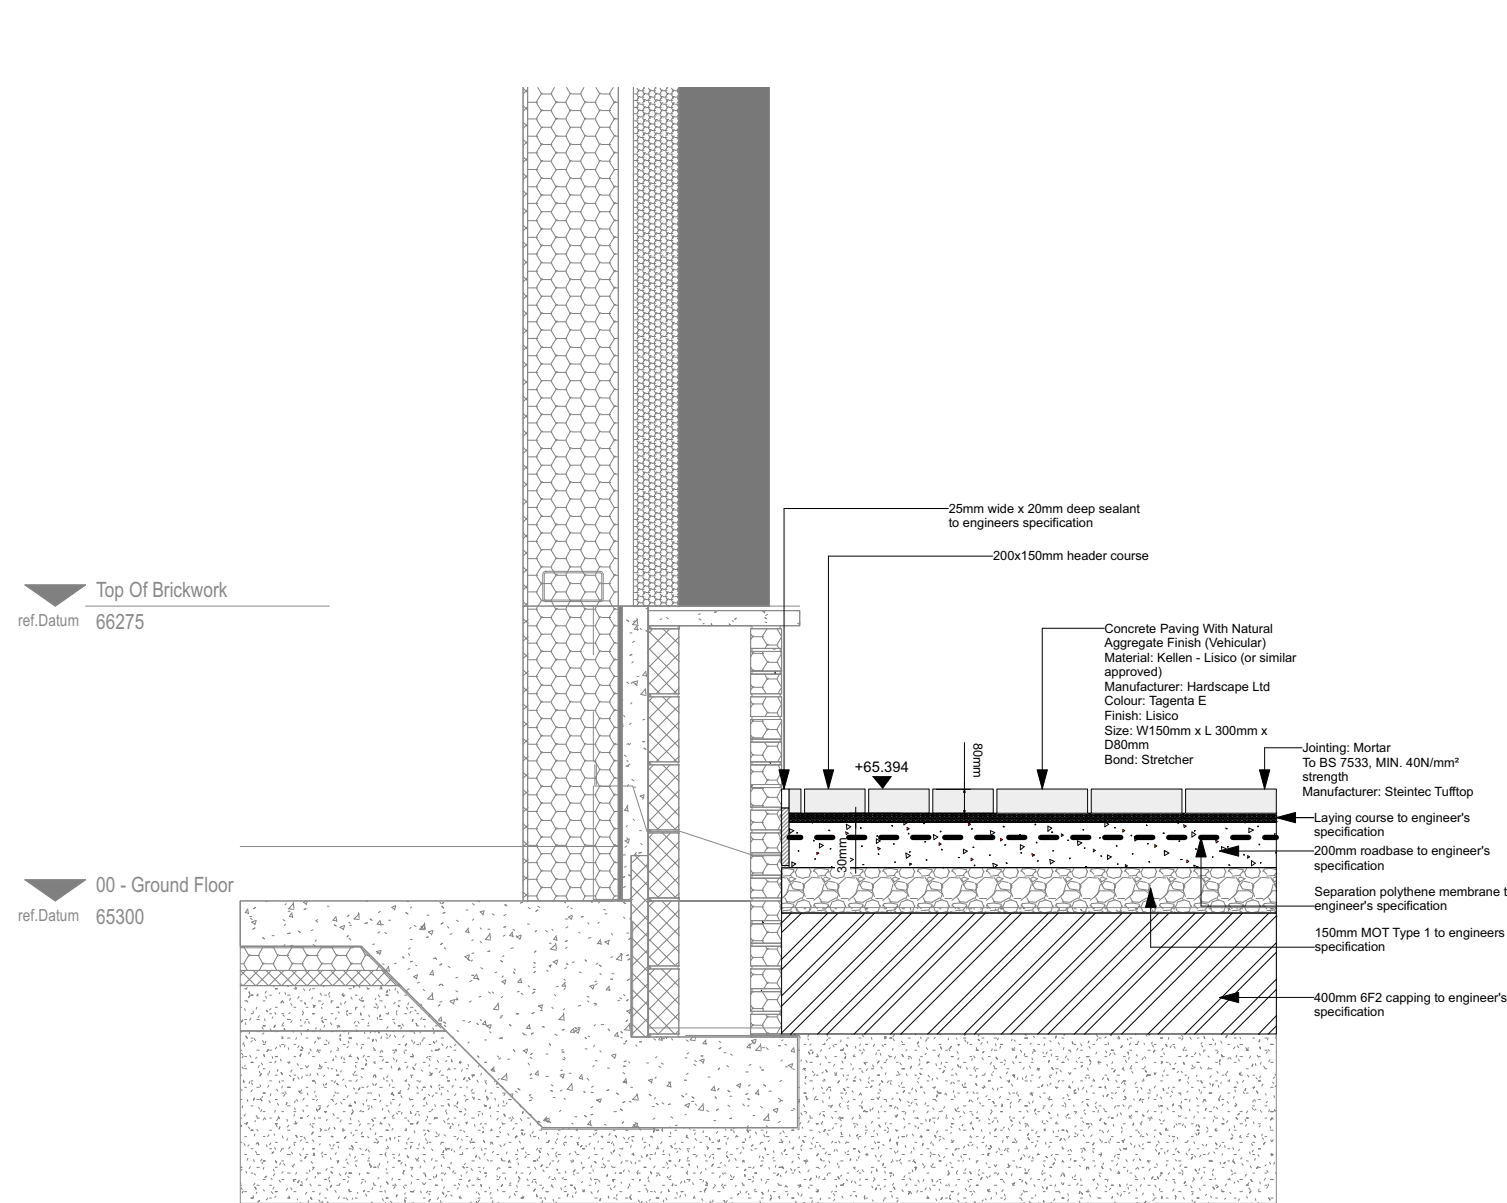

5004
03 Building Interface Details (section D)
Scale 1:25

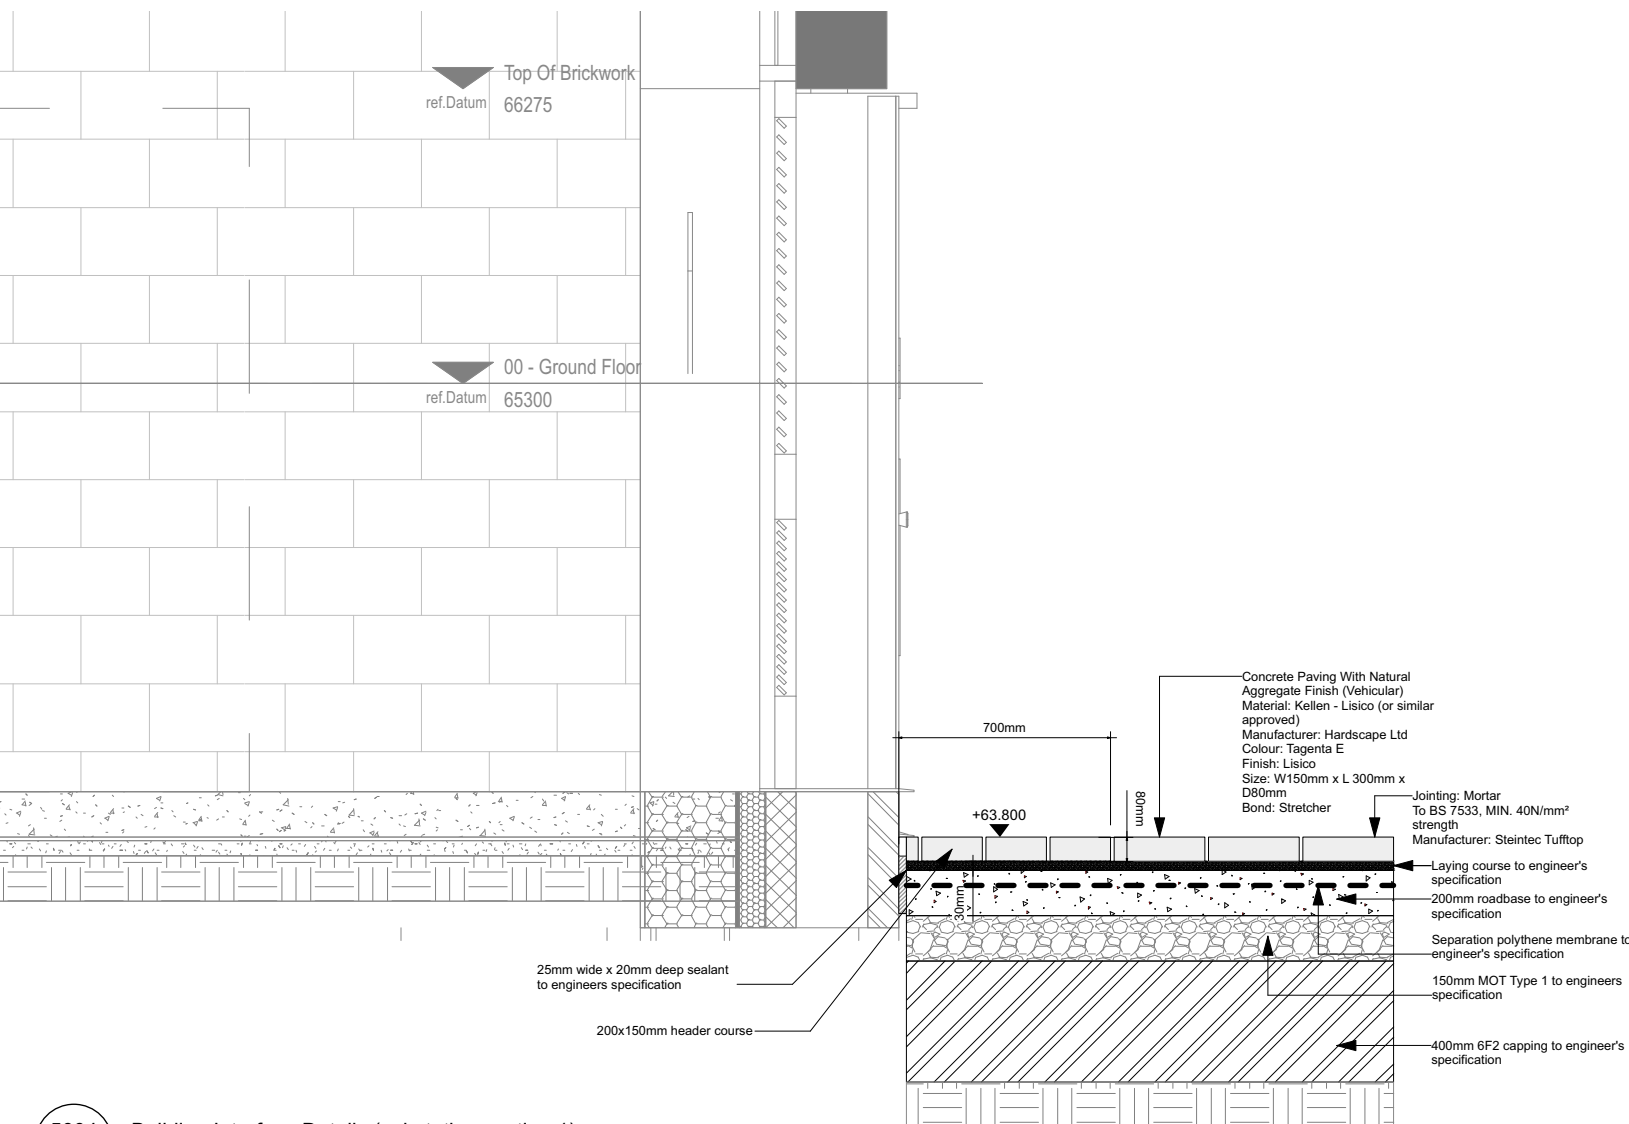


5004
04 Building Interface Details (section F)
Scale 1:25

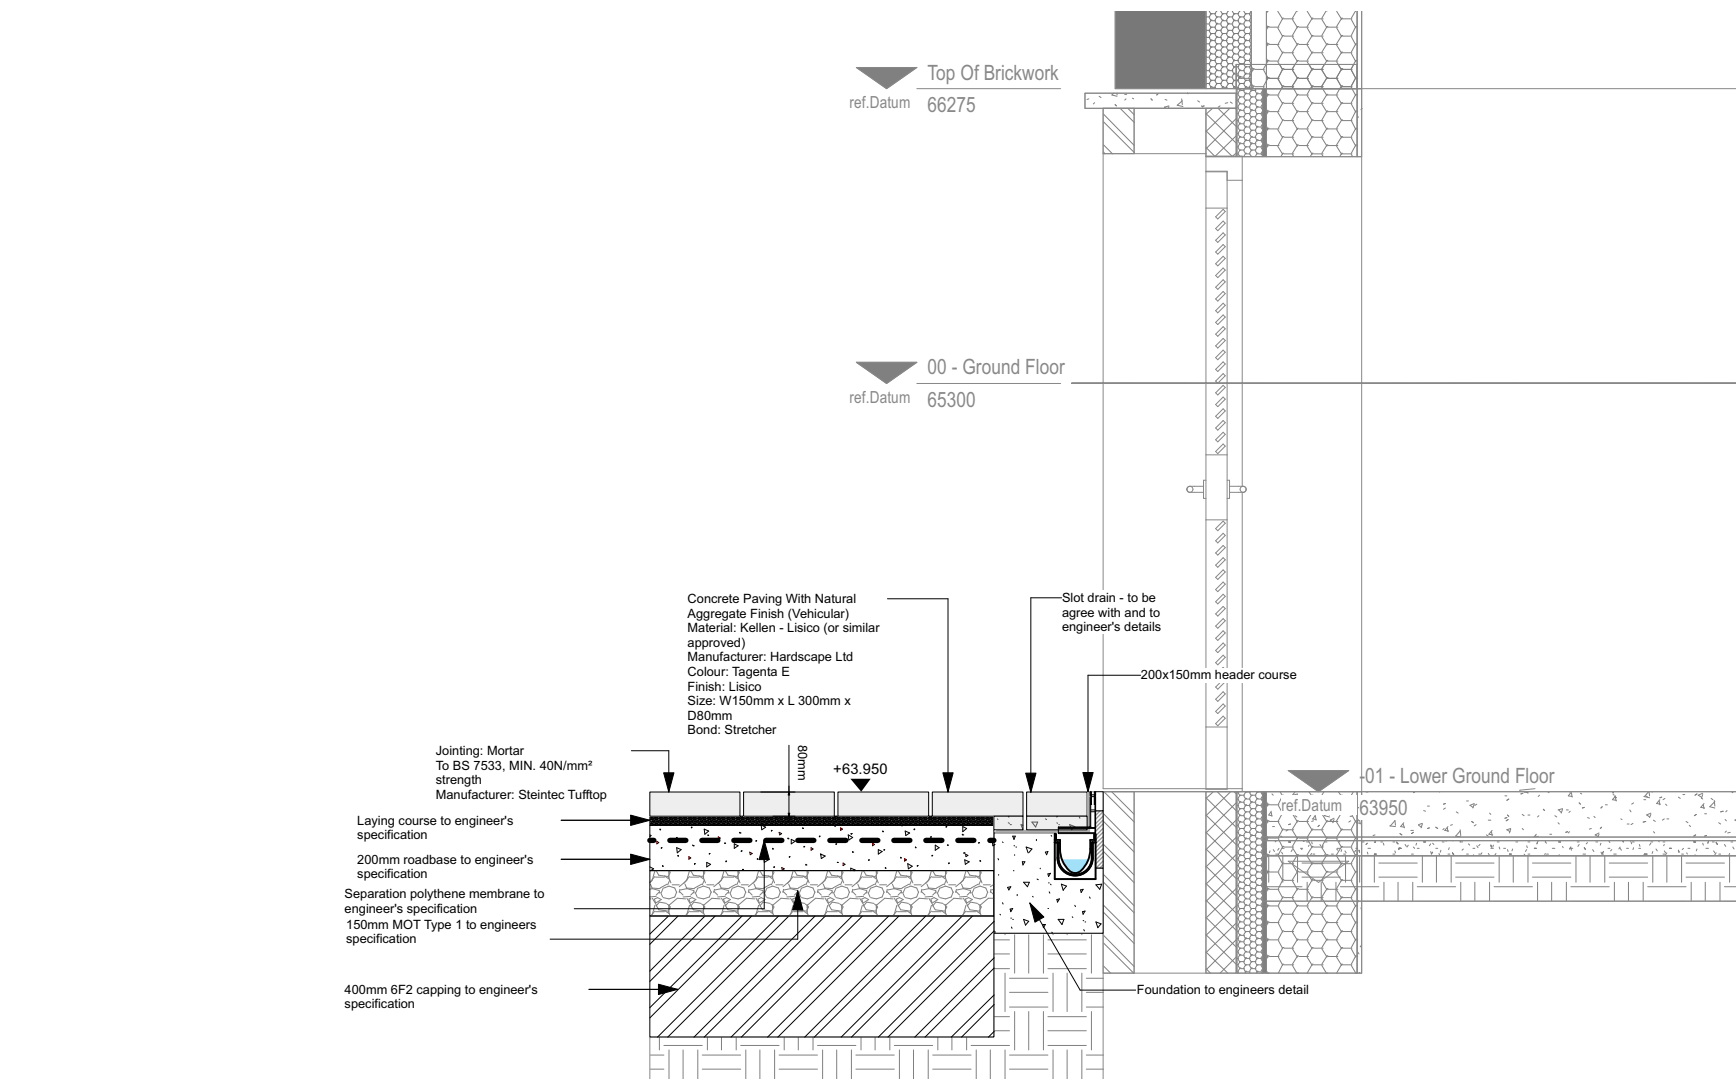

5004
05 Building Interface Details (section H)
Scale 1:25



5004
06 Building Interface Details (substation section 1)
Scale 1:25

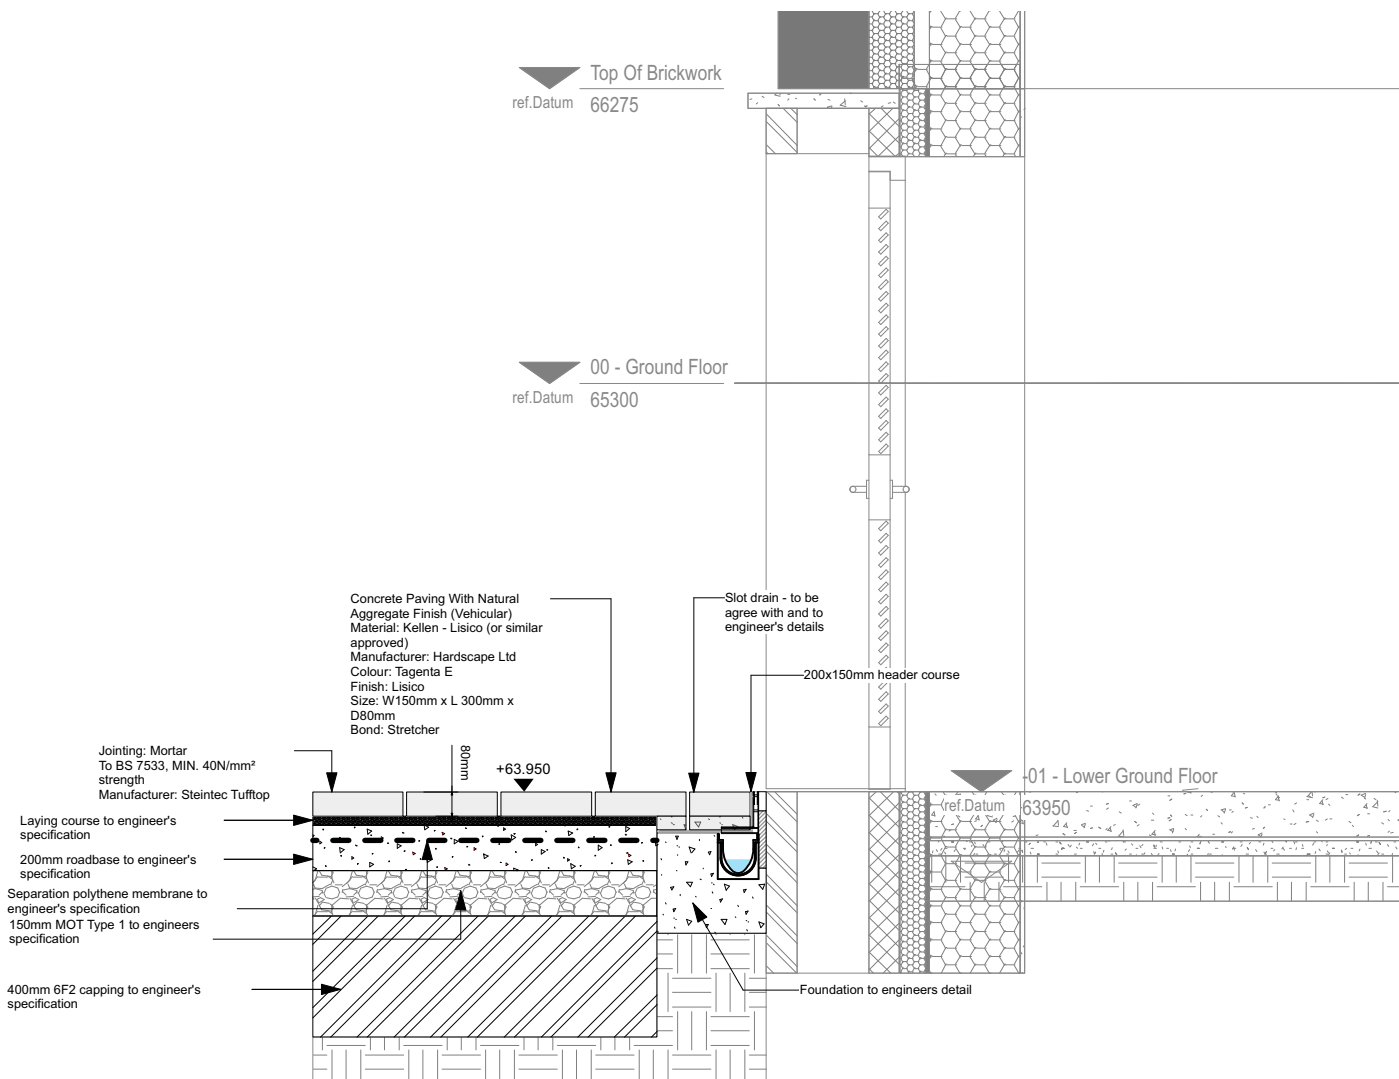

5004
07 Building Interface Details (substation section 2)
Scale 1:25

THIS DRAWING IS COPYRIGHT PROTECTED AND MAY NOT BE REPRODUCED IN WHOLE OR PART WITHOUT WRITTEN AUTHORITY FROM THE OWNER.

- NOTES:
1. Do not scale from this drawing.
 2. Always work to noted dimensions.
 3. All dimensions are in millimetres unless otherwise stated.
 4. All setting out, levels and dimensions to be agreed on site.
 5. The dimensions of all materials must be checked on site before being laid out.
 6. This drawing must be read with the relevant specification clauses and detail drawings.
 7. Order of construction and setting out to be agreed on site.

LOCATION PLAN

S3-C01	24-04-24	Construction	JTO	RM
S3-P01	01-08-23	Stage 04 Issue	JTO	RM

Revision	Date	Description	Drawn	Apprvd.
----------	------	-------------	-------	---------

Planit I.E. Limited
E: info@planit-ie.com W: planit-ie.com
MANCHESTER
2 Back Grafton St , Altrincham, WA14 1DY
T: 0161 928 9281
LONDON
Unit 6 Waterside, 44-48 Wharf Road, London,
N1 7UX
T: 0207 253 5678
LIVERPOOL
Tempest 5.3, 12 Tithebarn Street, Liverpool, L2
2DT
T: 0151 363 1230

Client Bury Council

Project Radcliffe Hub

Drg Title Building Threshold Details

Created on 01-06-23 Created by YH Approved by RM

Scale Various Size A1 Workstage Construction

Drg No. RADHUB-PIE-00-00-DR-L-5004 S3 Suitability C01 Revision