



SECTION THROUGH FOUNDATIONS & COVER 1:20

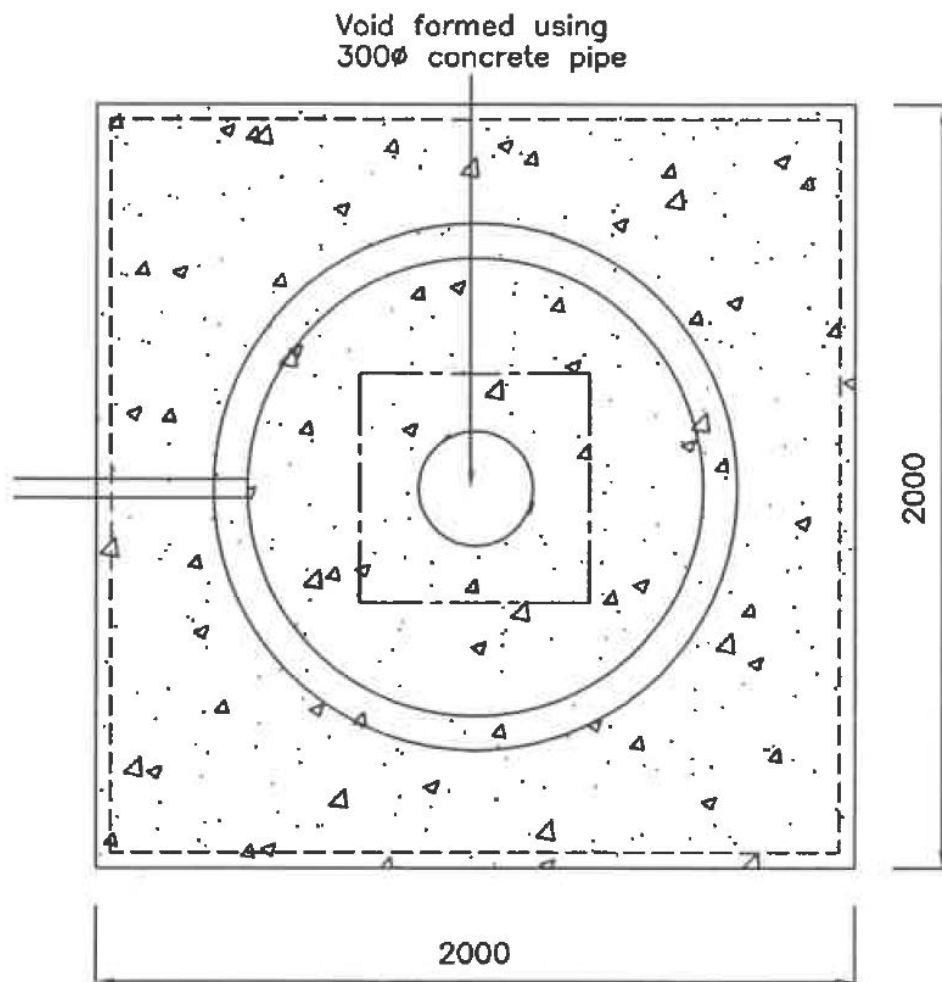

PLAN OF FOUNDATIONS & COVER 1:20

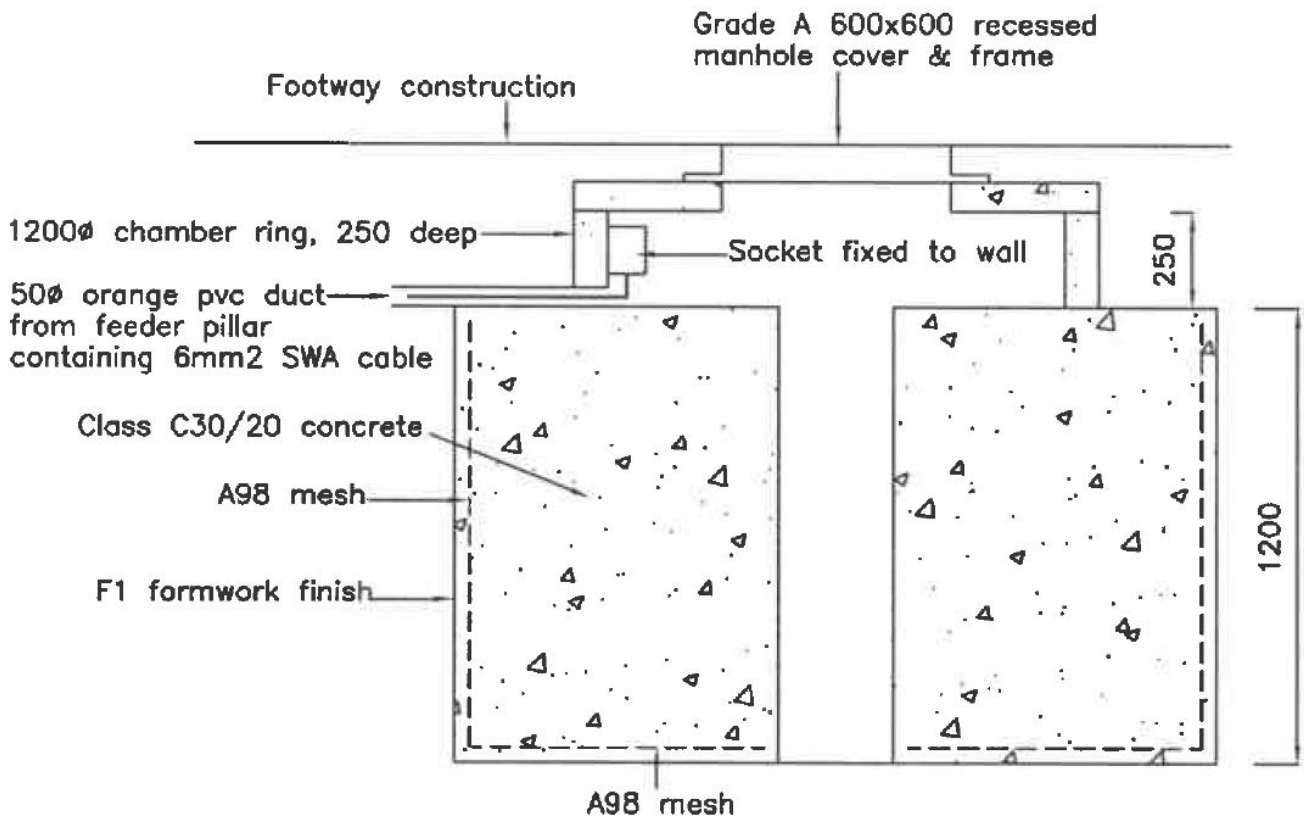

NOTE

Electrical socket to be industrial surface socket(BS4343/EN60.3092,CEE17) blue, 3hole, 230v, 2P+E 32amp – IP67.

THIS DRAWING IS COPYRIGHT PROTECTED AND MAY NOT BE REPRODUCED IN WHOLE OR PART WITHOUT WRITTEN AUTHORITY FROM THE OWNER.

- NOTES:
1. Do not scale from this drawing.
 2. Always work to noted dimensions.
 3. All dimensions are in millimetres unless otherwise stated.
 4. All setting out, levels and dimensions to be agreed on site.
 5. The dimensions of all materials must be checked on site before being laid out.
 6. This drawing must be read with the relevant specification clauses and detail drawings.
 7. Order of construction and setting out to be agreed on site.

LOCATION PLAN

KEY

Revision	Date	Description	Drawn	Apprvd.
S4-P01	16.06.22	Stage 03	JTO	RM

Plant I.E. Limited
E: info@plant-ie.com W: plant-ie.com
MANCHESTER
2 Back Grafton St, Altrincham, WA14 1DY
T: 0161 928 9281
LEEDS
No.1 Aire Street, Leeds Station, Leeds, LS1 4PR
T: 0113 624 6413
LIVERPOOL
Tempest 5.3, 12 Tiltham Street, Liverpool, L2 2DT
T: 0151 363 1230
LONDON
Unit 6 Waterside, 44-48 Wharf Road, London, N1 7UX
T: 0207 253 5678
STANDISH
Standish Gatehouse, Stonehouse, Gloucestershire, GL10 3BZ
T: 0145 360 7080

Client Bury Council

Project Radcliffe Hub

Dwg Title Christmas Tree Foundations Details

Created on 10.06.22 Created by JTO Approved by RM

Scale 1:20 Size A3 Workstage Stage 3

Dwg No. 2791-PLA-XX-XX-DR-L-7002 Suitability S4 Revision P01