


THIS DRAWING IS COPYRIGHT PROTECTED AND MAY NOT BE REPRODUCED IN WHOLE OR PART WITHOUT WRITTEN AUTHORITY FROM THE OWNER.


NOTES:

1. Do not scale from this drawing.
2. Always work to noted dimensions.
3. All dimensions are in millimetres unless otherwise stated.
4. All setting out, levels and dimensions to be agreed on site.
5. The dimensions of all materials must be checked on site before being laid out.
6. This drawing must be read with the relevant specification clauses and detail drawings.
7. Order of construction and setting out to be agreed on site.


LOCATION PLAN

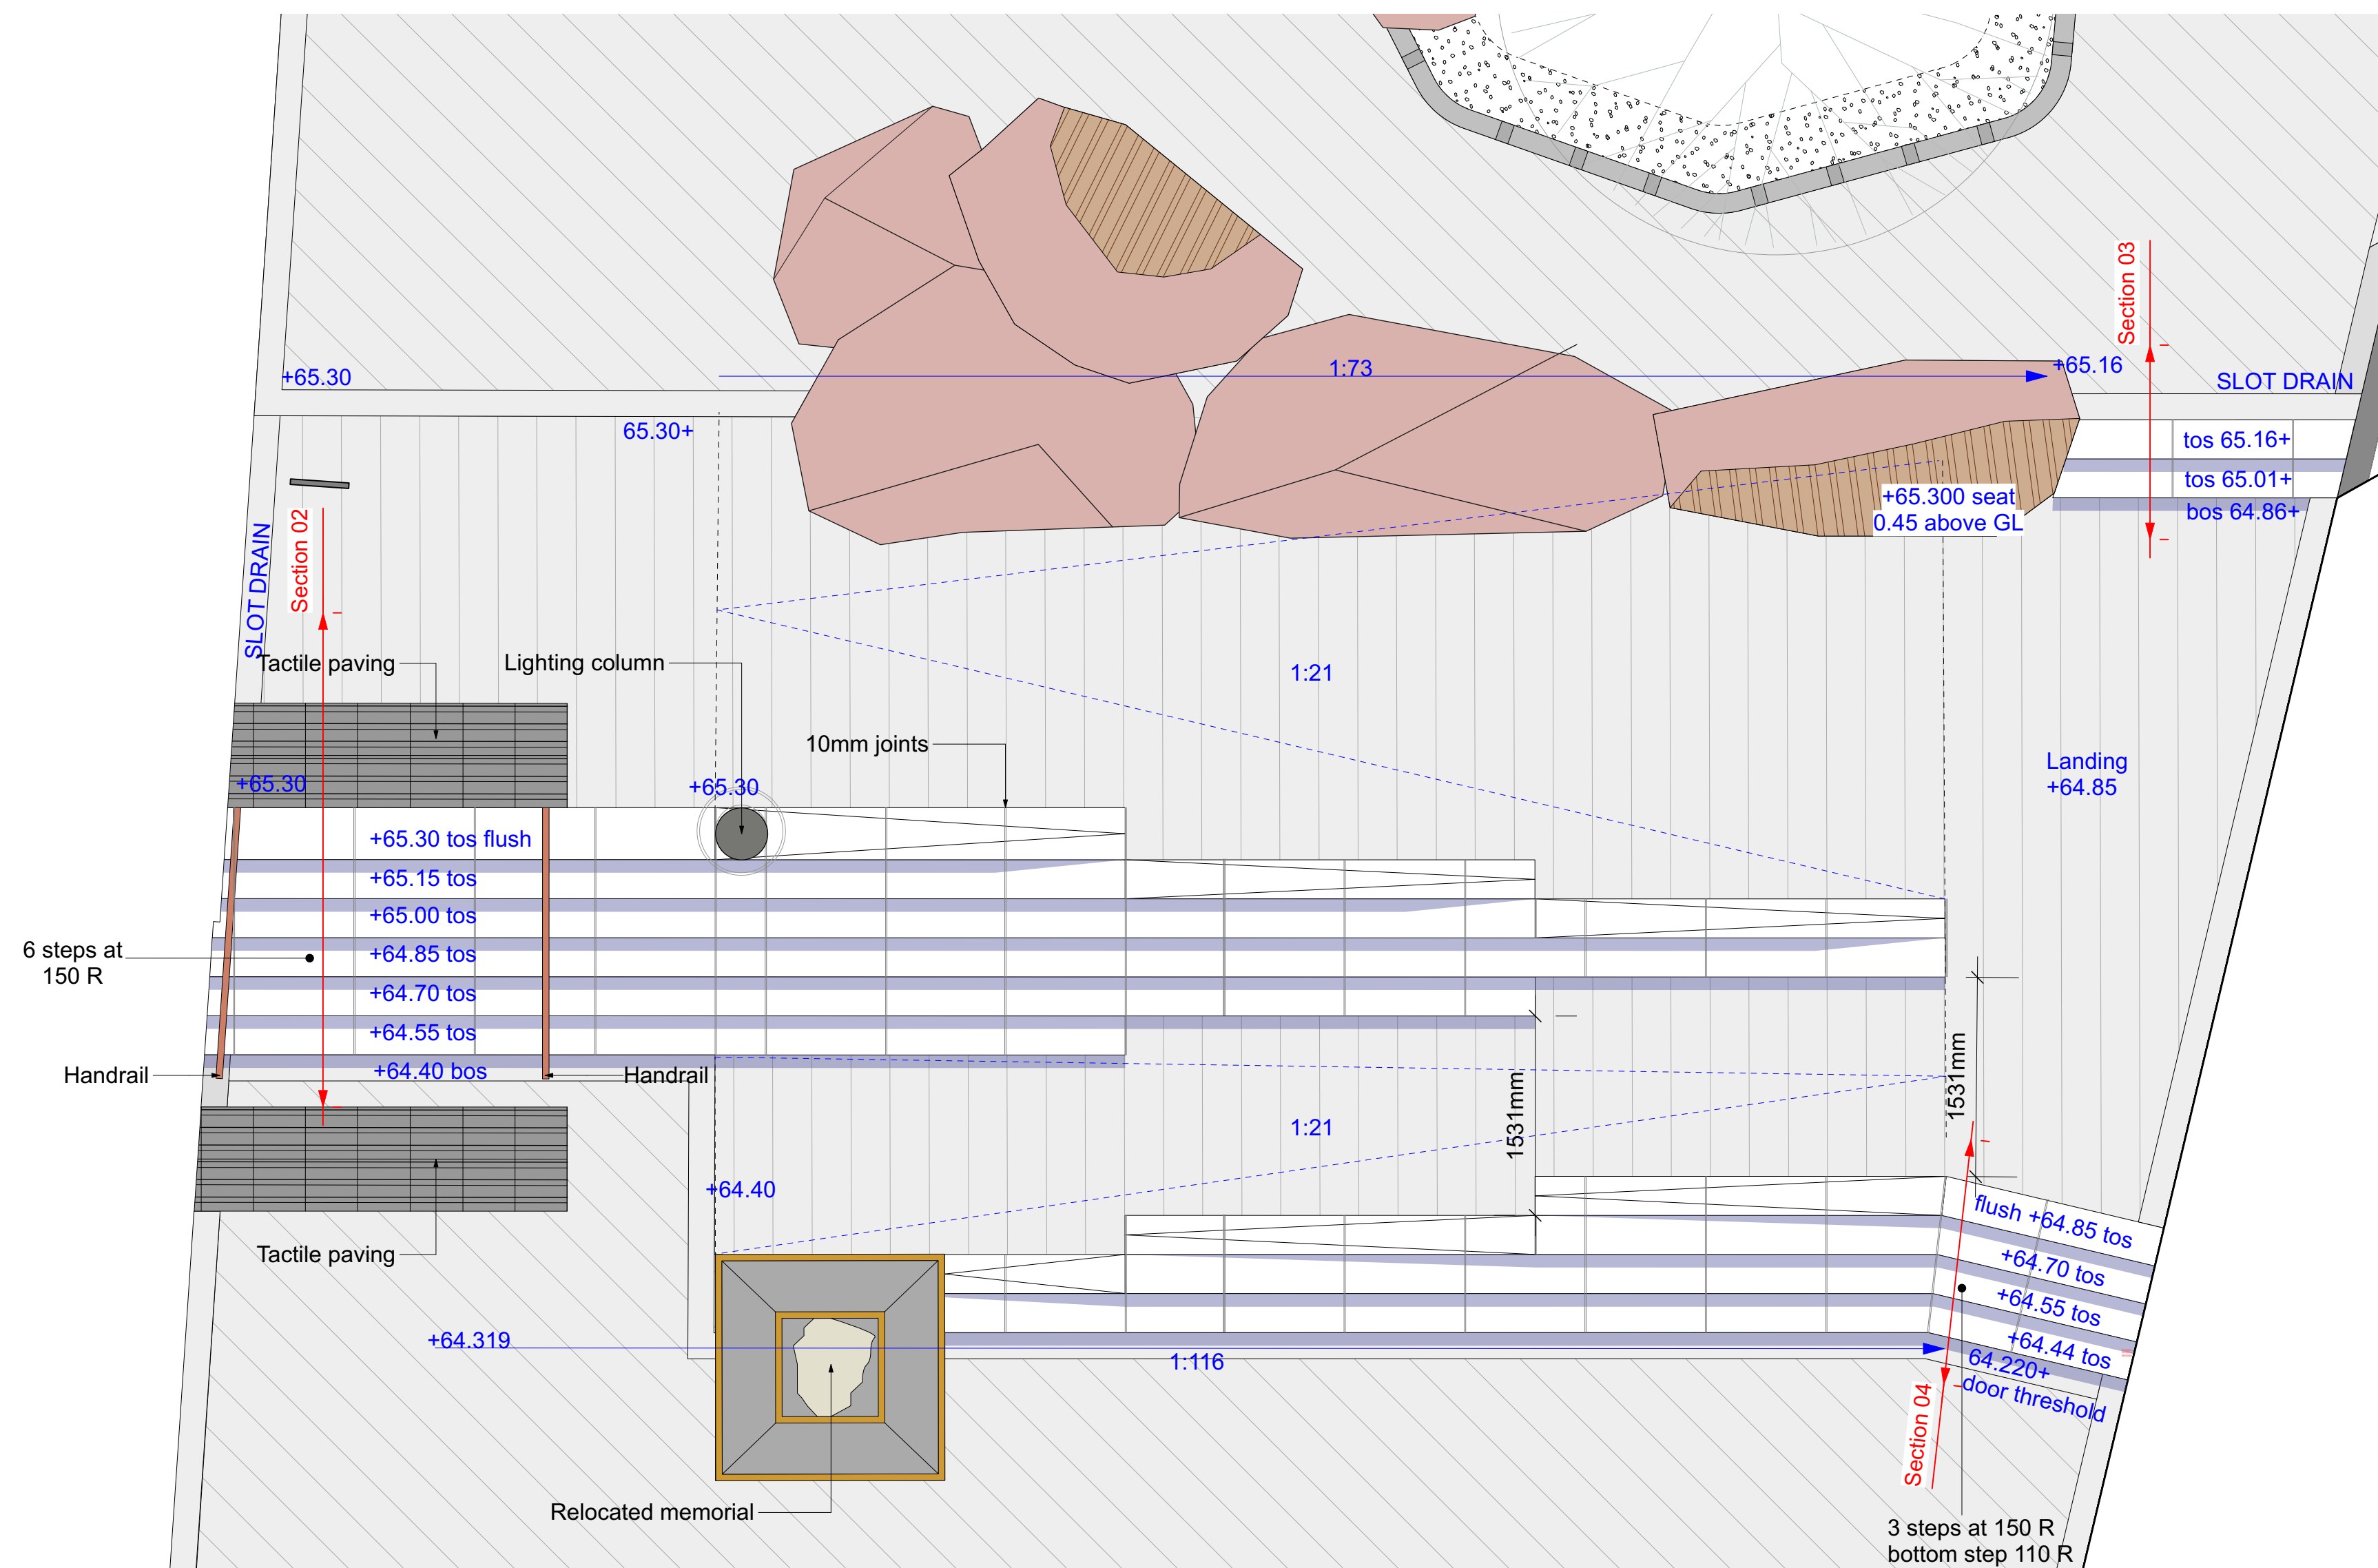


5003 (above) Plan: Granite Steps
01 Scale 1:40

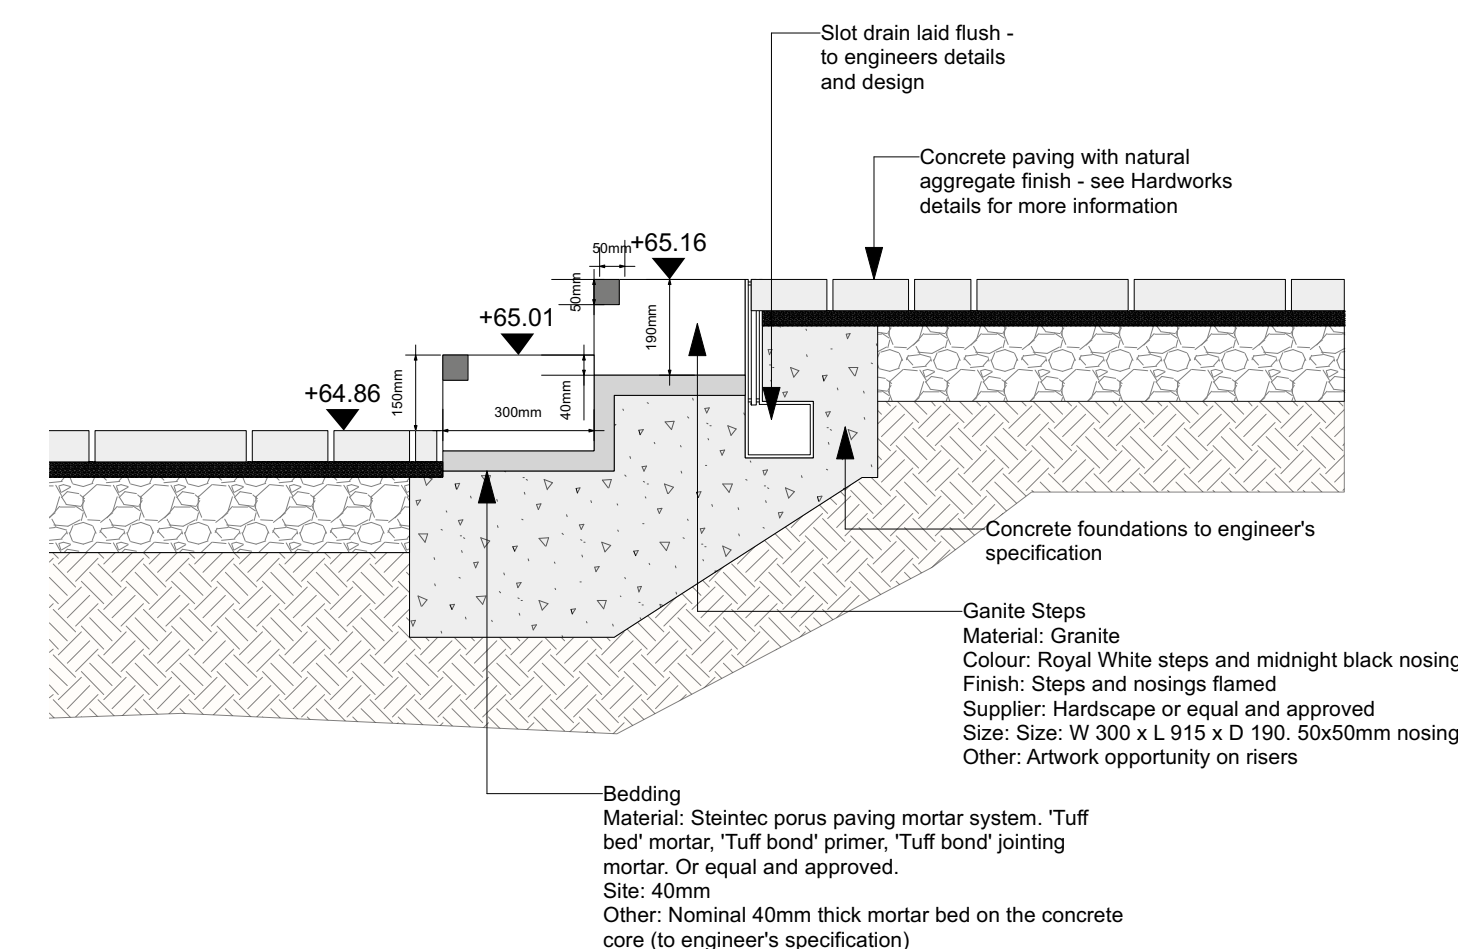

5003 (above) Section B: Granite Steps
03 Scale 1:15

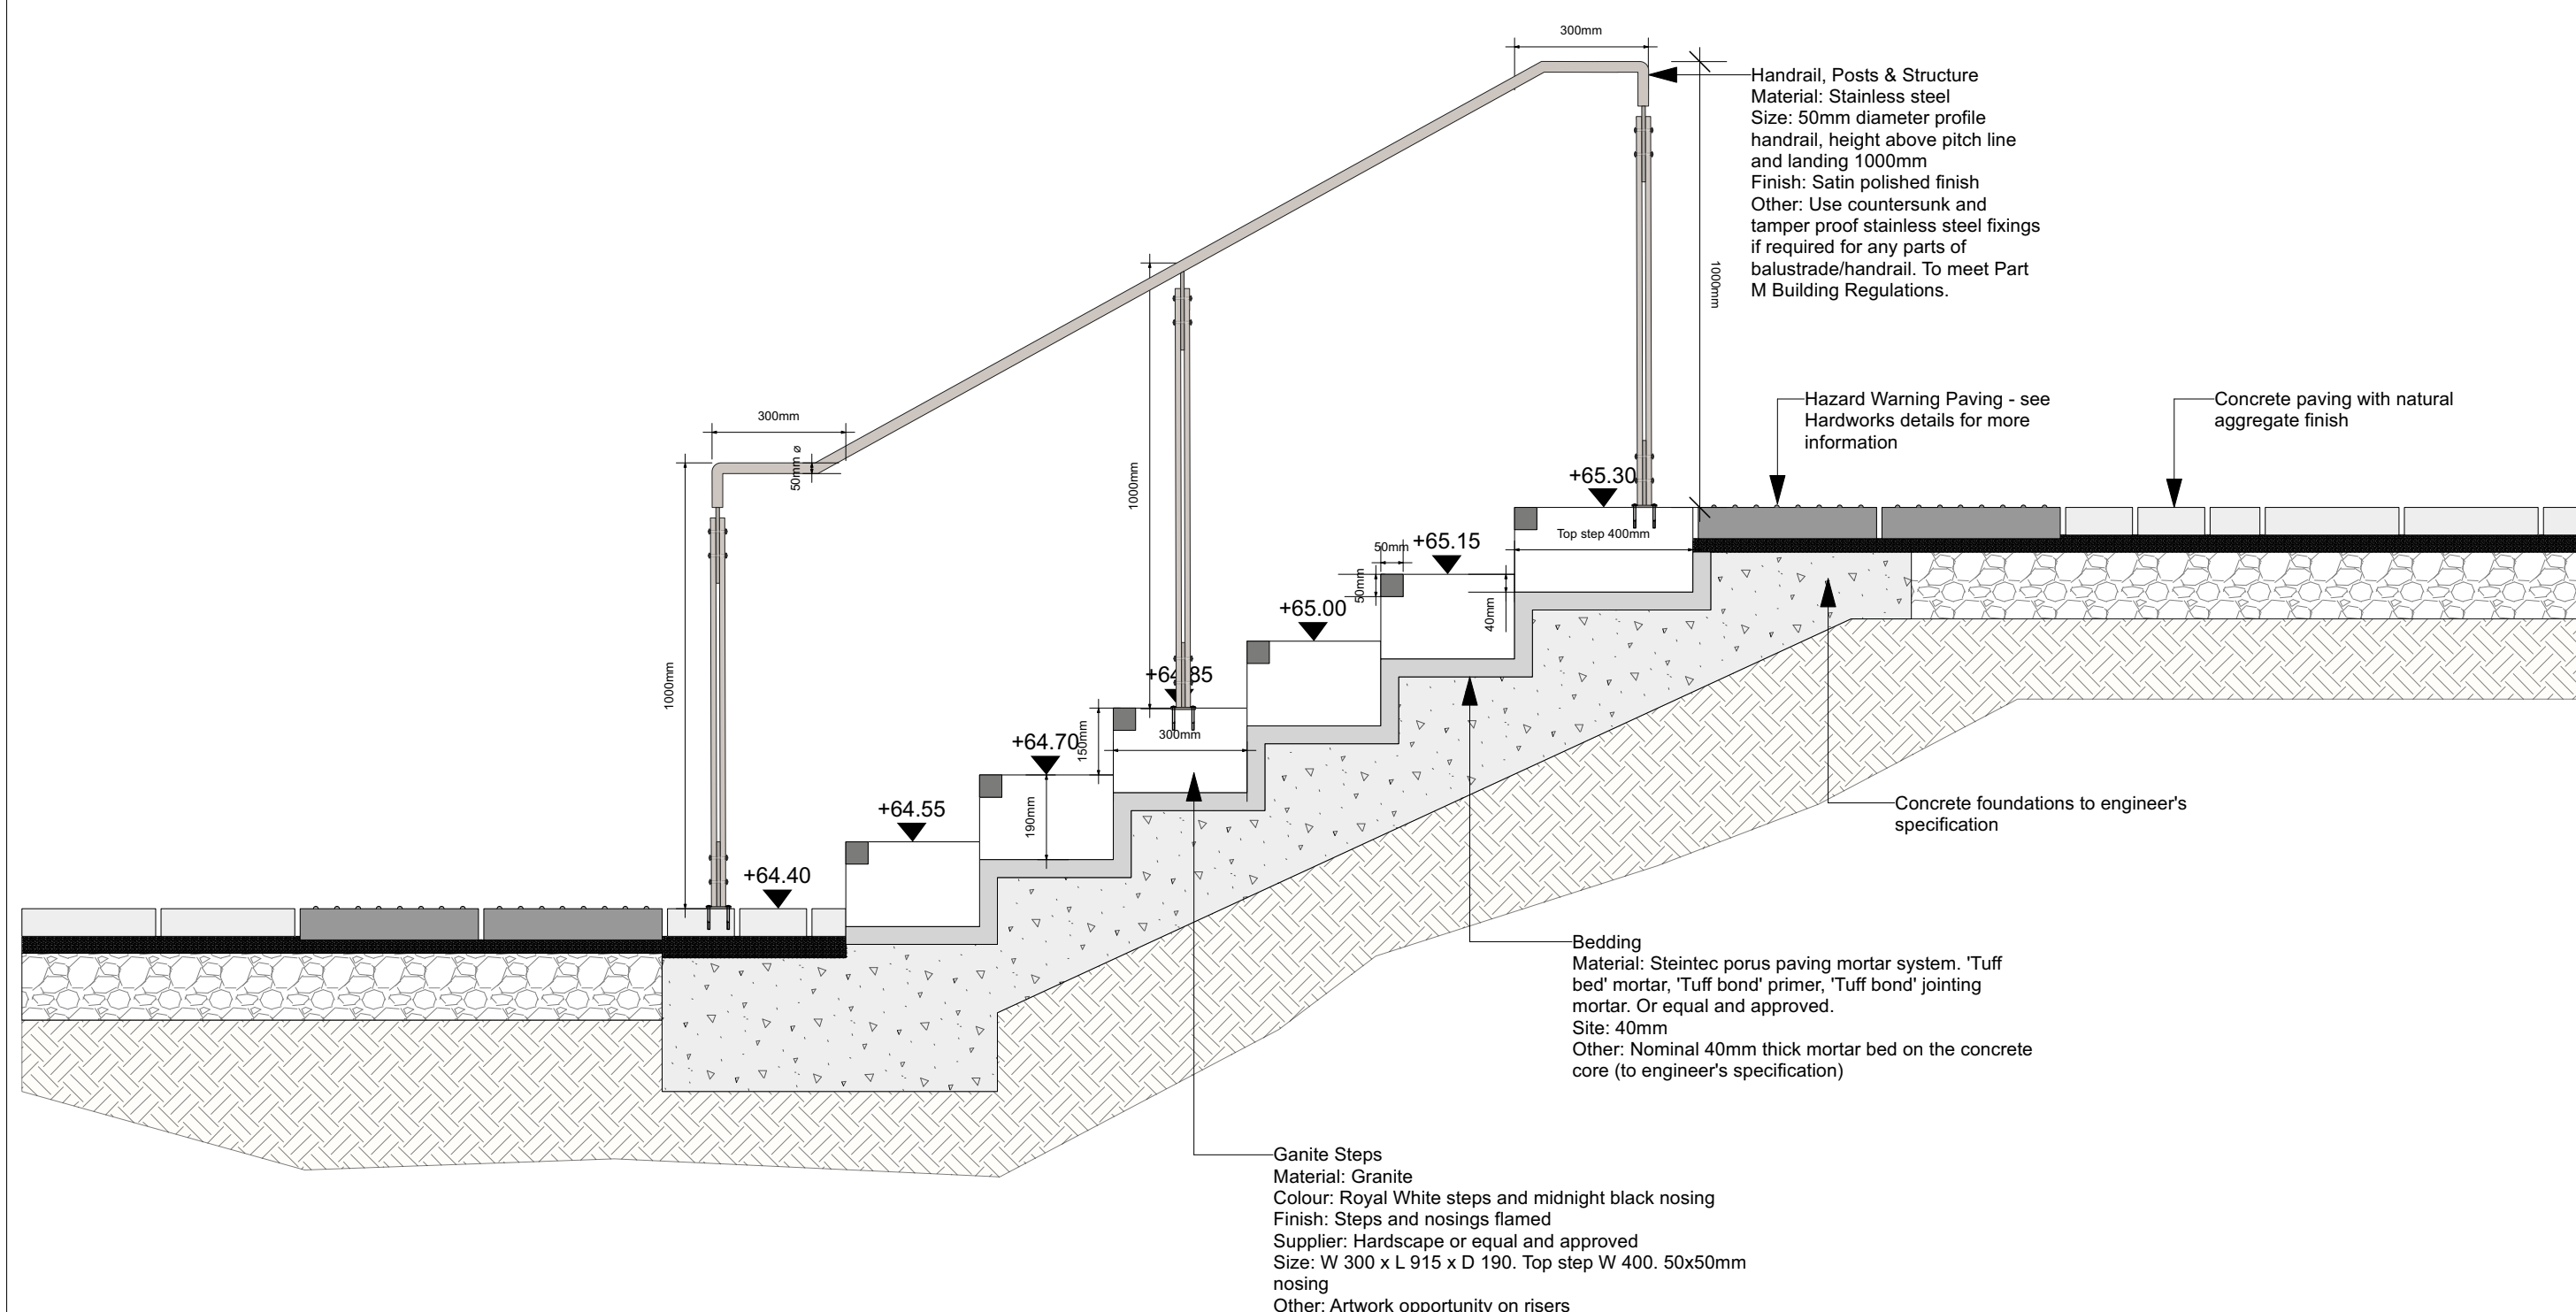

5003 (above) Section A: Granite Steps & Handrail
02 Scale 1:15

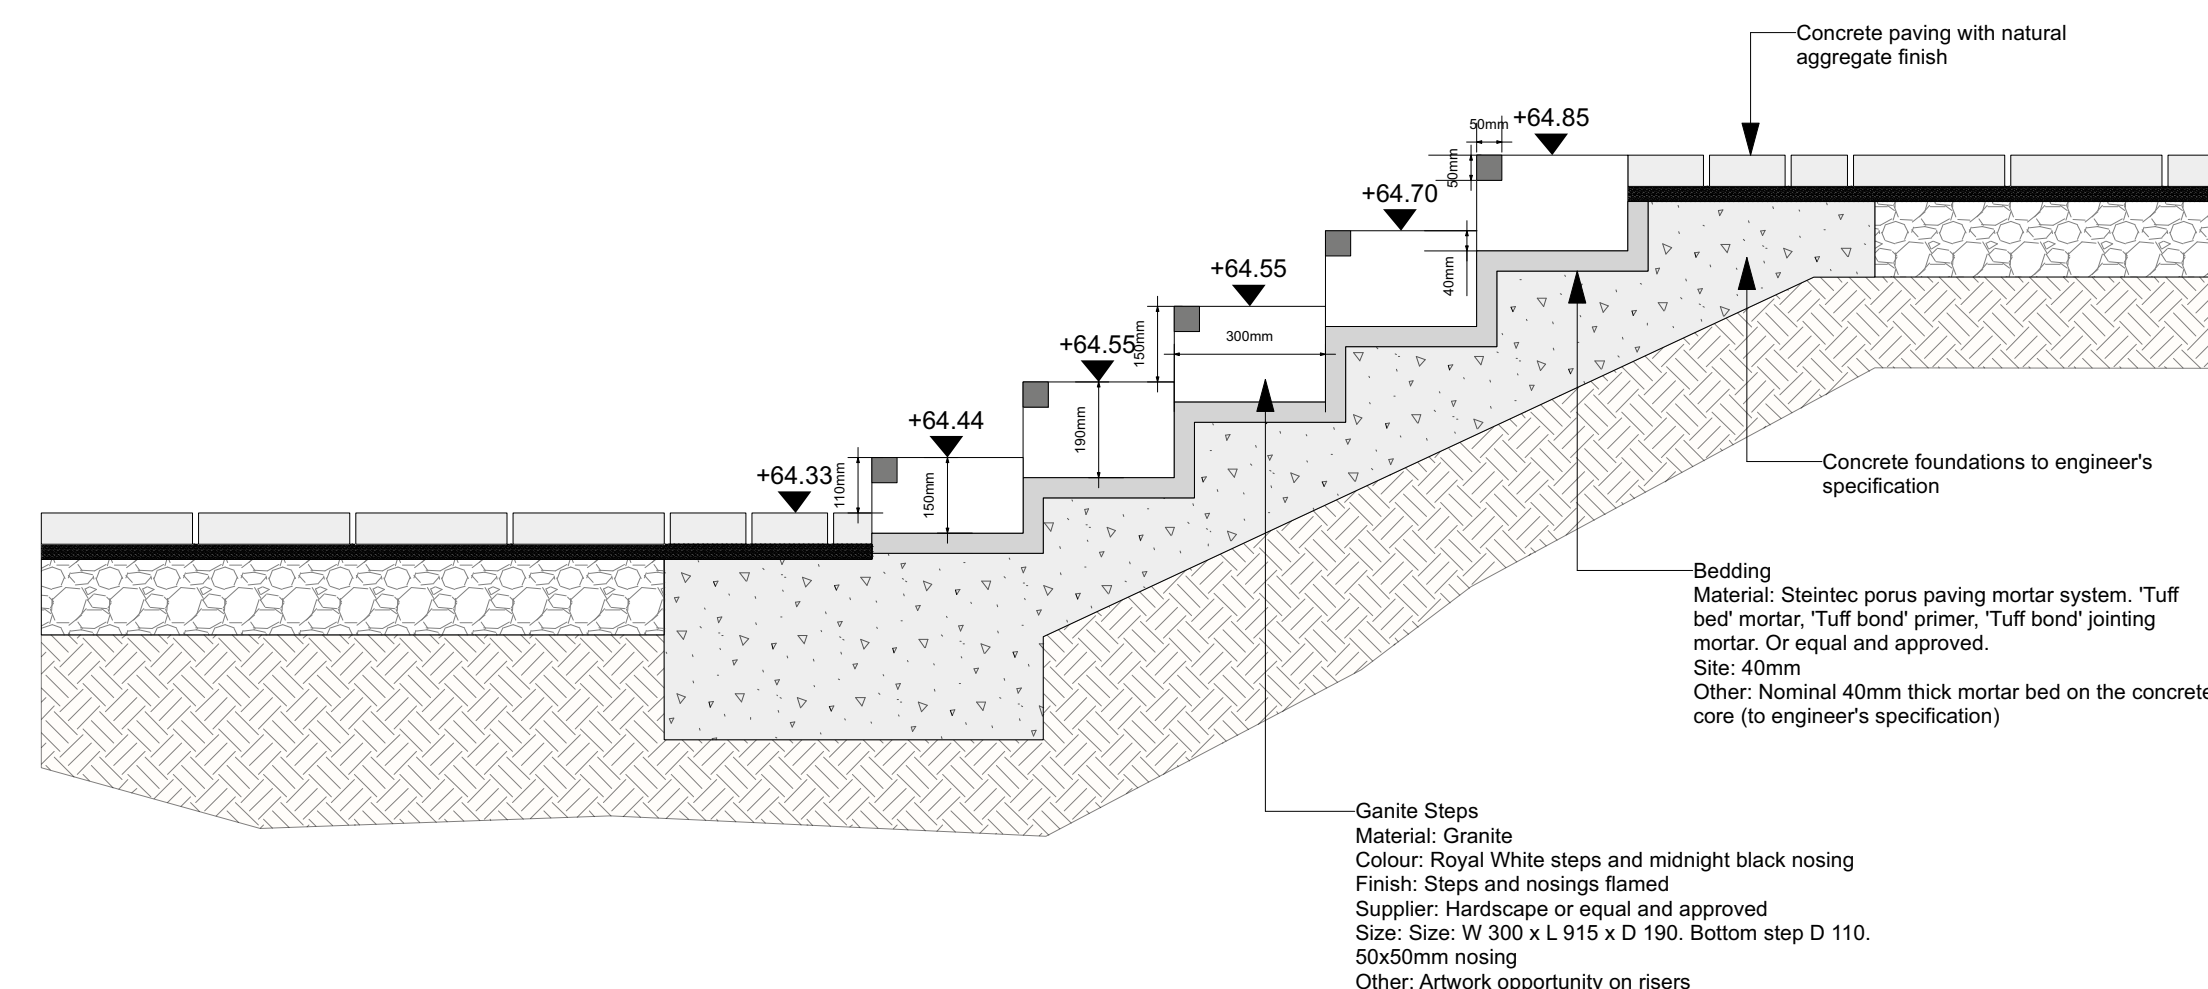

5003 (above) Section C: Granite Steps
04 Scale 1:15

S3-C01	24-04-24	Construction	JTO	RM
S3-P04	01-06-23	Stage 04 Issue	JTO	RM
P03	05.08.22	Stage 03 Plus	JTO	RM
P02	22.07.22	Stage 03 Plus	JTO	RM
P01	16.06.22	Stage 03 Plus	JTO	RM

Revision	Date	Description	Drawn	Apprvd.
----------	------	-------------	-------	---------



Planit I.E. Limited

E: info@planet-ie.com W: planet-ie.com

MANCHESTER
2 Back Grafton St, Altrincham, WA14 1DY
T: 0161 928 9281

LONDON
Unit 6 Waterside, 44-48 Wharf Road, London,
N1 7UX
T: 0207 253 5678
LIVERPOOL
Tempest 5.3, 12 Tithebarn Street, Liverpool, L2
2DT
T: 0151 363 1230



Client **Bury Council**

Project	Radcliffe Hub
---------	---------------

Drg Title	Granite Steps Details
-----------	-----------------------

Created on	Created by	Approved by
09-06-22	JTO	RM

Scale	Size	Workstage
Various	A1	Construction

Drg No.	Suitability	Revision
RADHUB-PIE-00-00-DR-L-5003	S3	C01