






(ABOVE) PRECEDENT IMAGES OF BOX BIN BY ARTFORM URBAN FURNITURE

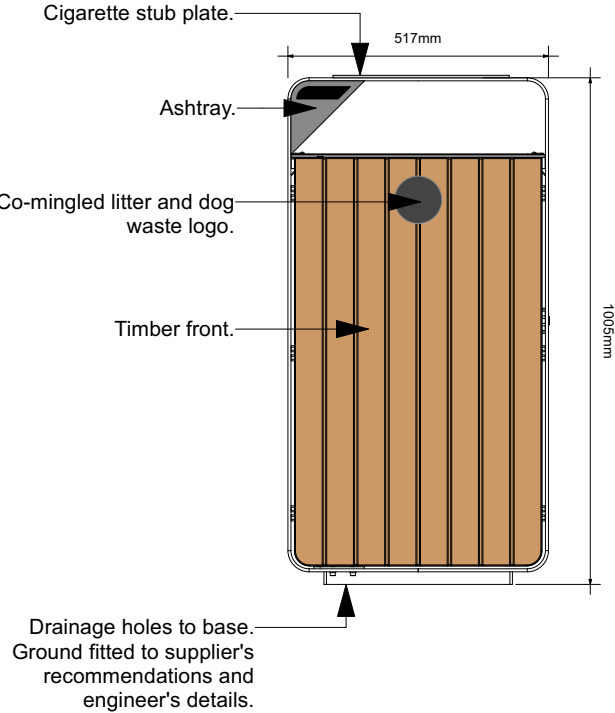

7006 01 (above) Elevation: Litter Bin
Scale 1:15

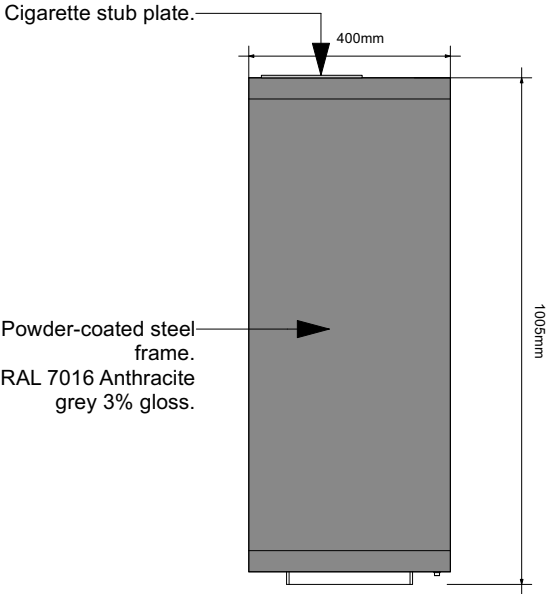

7006 02 (above) Elevation: Litter Bin
Scale 1:15

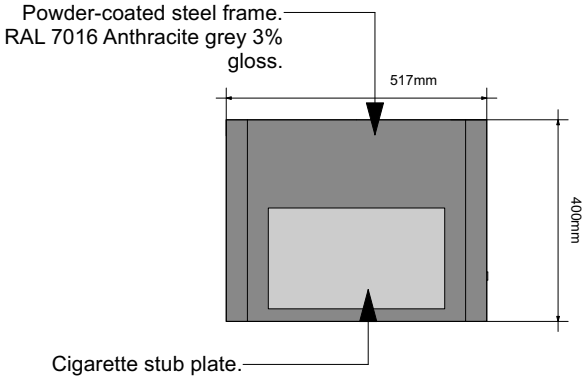

7006 03 (above) Elevation: Litter Bin
Scale 1:15

THIS DRAWING IS COPYRIGHT PROTECTED AND MAY NOT BE REPRODUCED IN WHOLE OR PART WITHOUT WRITTEN AUTHORITY FROM THE OWNER.

- NOTES:
1. Do not scale from this drawing.
 2. Always work to noted dimensions.
 3. All dimensions are in millimetres unless otherwise stated.
 4. All setting out, levels and dimensions to be agreed on site.
 5. The dimensions of all materials must be checked on site before being laid out.
 6. This drawing must be read with the relevant specification clauses and detail drawings.
 7. Order of construction and setting out to be agreed on site.

LOCATION PLAN

KEY

S3-C01	24.04.24	Construction	JTO	RM
S3-P01	01.06.23	Stage 04 Issue	JTO	RM
Revision	Date	Description	Drawn	Apprvd.

Plantit I.E. Limited
E: info@plantit-ie.com W: plantit-ie.com
MANCHESTER
2 Back Grafton St, Altrincham, WA14 1DY
T: 0161 928 9281
LEEDS
No.1 Aire Street, Leeds Station, Leeds, LS1 4PR
T: 0113 624 6413
LIVERPOOL
Tempest 5.3, 12 Tiltham Street, Liverpool, L2 2DT
T: 0151 363 1230
LONDON
Unit 6 Waterside, 44-48 Wharf Road, London, N1 7UX
T: 0207 253 5678
STANDISH
Standish Gatehouse, Stonehouse, Gloucestershire, GL10 3BZ
T: 0145 360 7080

Client Bury Council

Project Radcliffe Hub

Drg Title Litter Bin Detail

Created on 03.08.22 Created by JTO Approved by RM

Scale Various Size A3 Workstage Construction

Drg No. RADHUB-PIE-00-00-DR-L-7006 S3 Suitability S3 Revision C01