




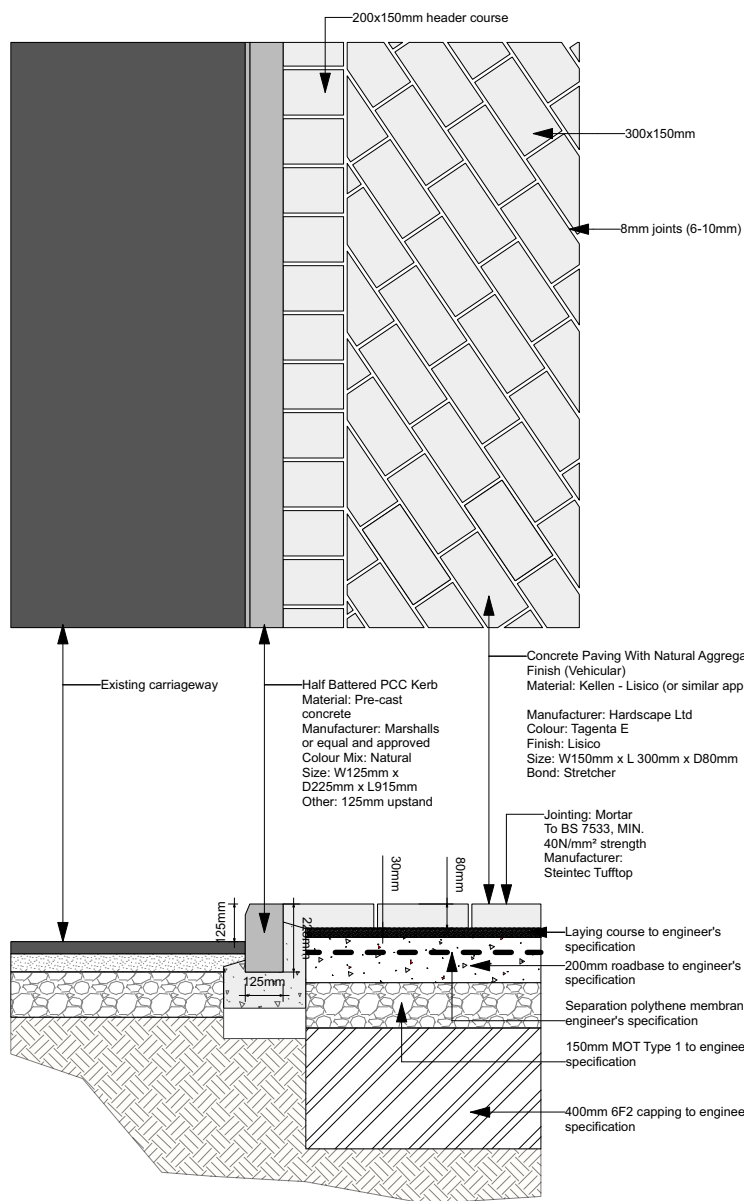

(above) Plan & Section: Existing Carriageway, PCC Upstand Kerb & Vehicular Area Concrete Aggregate
Scale 1:25

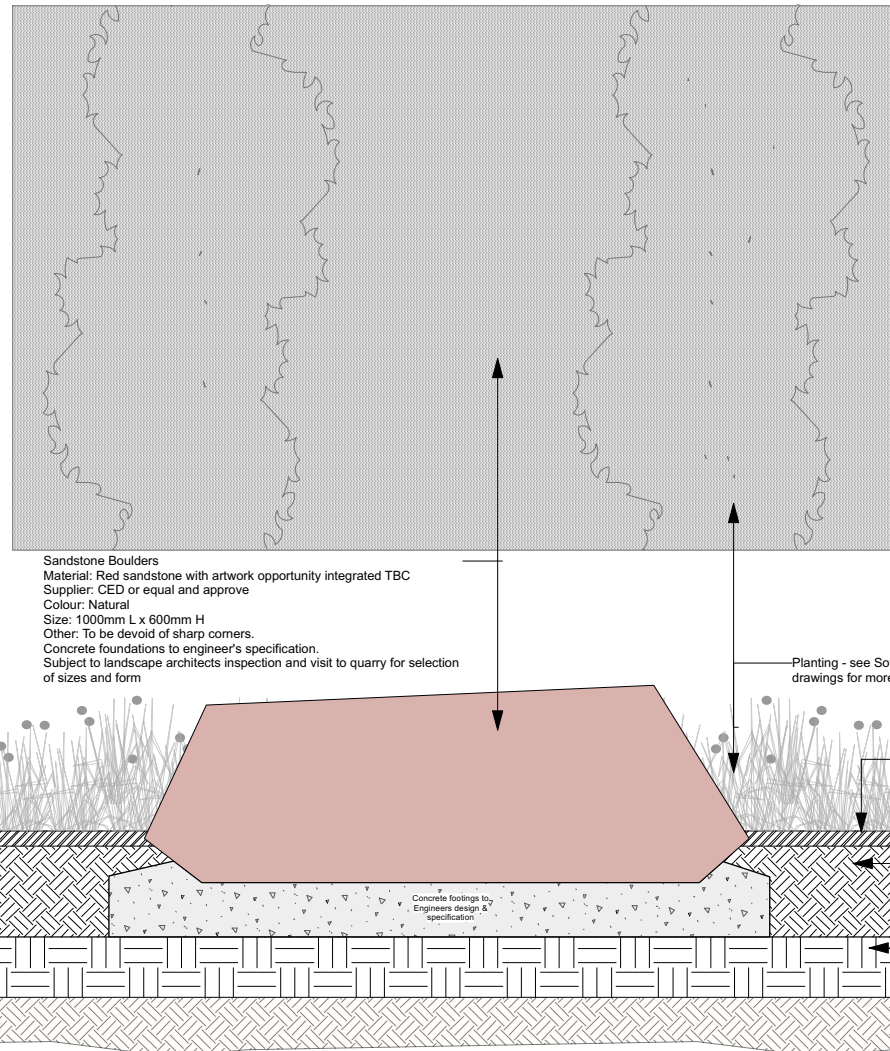

(above) Section: Boulders in Planting
Scale 1:25

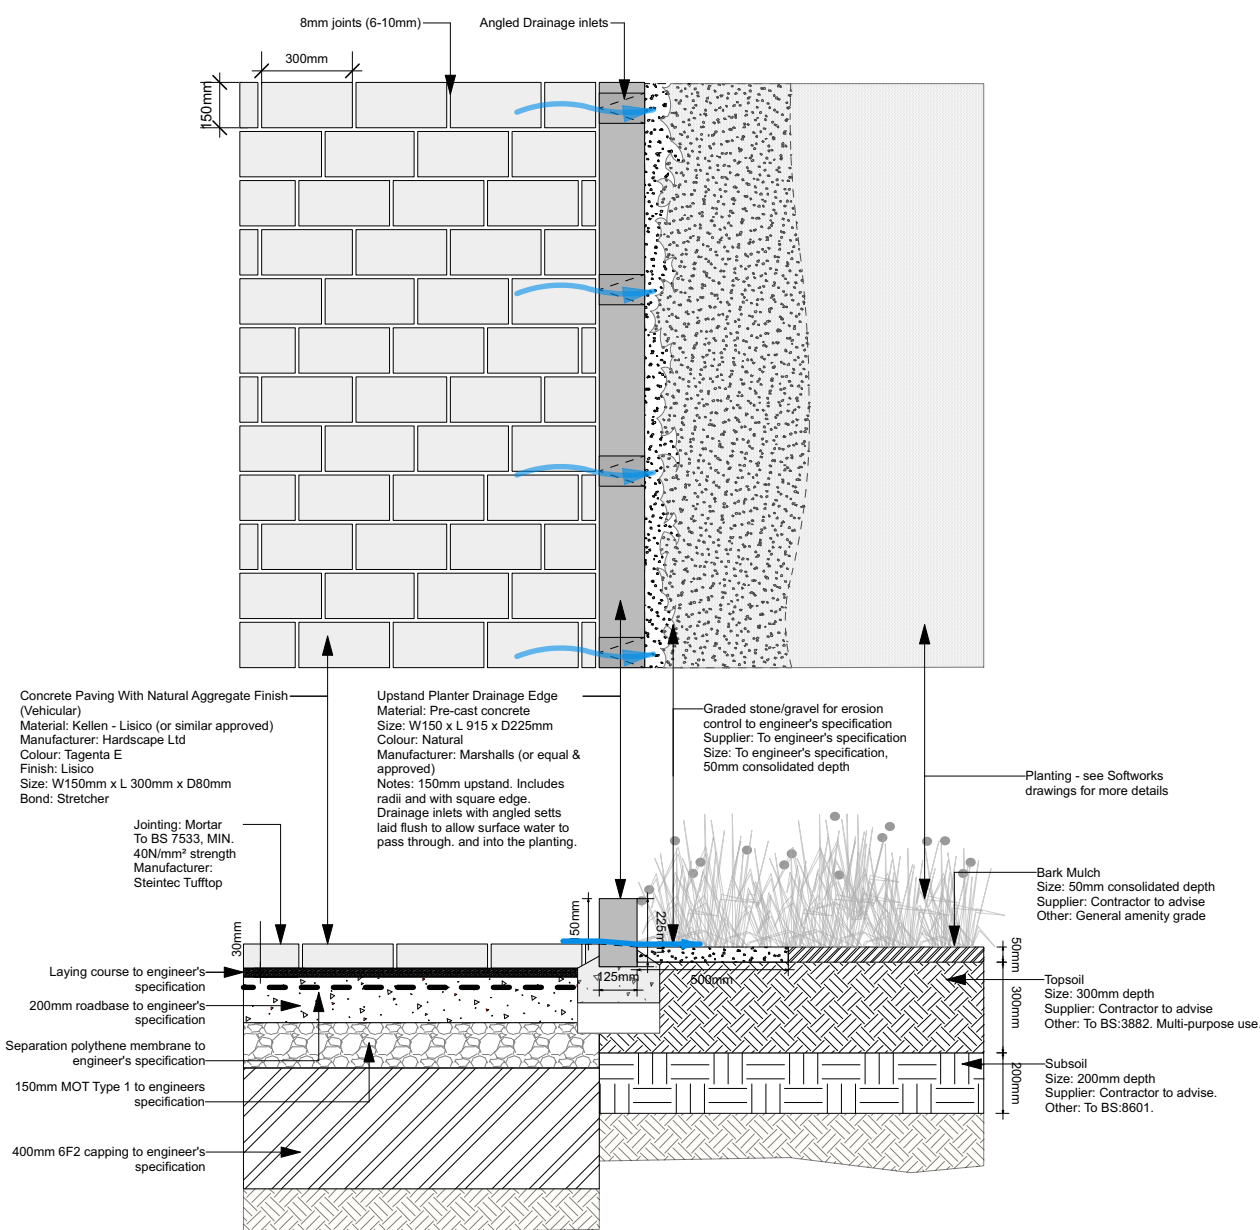

(above) Section: Hedge & Protection Fence
Scale 1:25

THIS DRAWING IS COPYRIGHT PROTECTED AND MAY NOT BE REPRODUCED IN WHOLE OR PART WITHOUT WRITTEN AUTHORITY FROM THE OWNER.

- NOTES:
1. Do not scale from this drawing.
 2. Always work to noted dimensions.
 3. All dimensions are in millimetres unless otherwise stated.
 4. All setting out, levels and dimensions to be agreed on site.
 5. The dimensions of all materials must be checked on site before being laid out.
 6. This drawing must be read with the relevant specification clauses and detail drawings.
 7. Order of construction and setting out to be agreed on site.

LOCATION PLAN

S3-C01	24-04-24	Construction	JTO	RM
S3-P03	01-06-23	Stage 04 Issue	JTO	RM
P02	05.08.22	Stage 03 Plus	JTO	RM
P01	16.06.22	Stage 03 Plus	JTO	RM

Revision	Date	Description	Drawn	Apprvd.
----------	------	-------------	-------	---------

Planit I.E. Limited
E: info@planit-ie.com W: planit-ie.com
MANCHESTER
2 Back Grafton St , Altrincham, WA14 1DY
T: 0161 928 9281
LONDON
Unit 6 Waterside, 44-48 Wharf Road, London,
N1 7UX
T: 0207 253 5678
LIVERPOOL
Tempest 5.3, 12 Tithebarn Street, Liverpool, L2
2DT
T: 0151 363 1230

Client **Bury Council**

Project **Radcliffe Hub**

Drg Title **Paving & Interface Details 2 of 2**

Created on	Created by	Approved by
09-06-22	JTO	RM
Scale	Size	Workstage
1:25	A1	Construction

Drg No.	Suitability	Revision
RADHUB-PIE-00-00-DR-L-5002 S3	C01	