



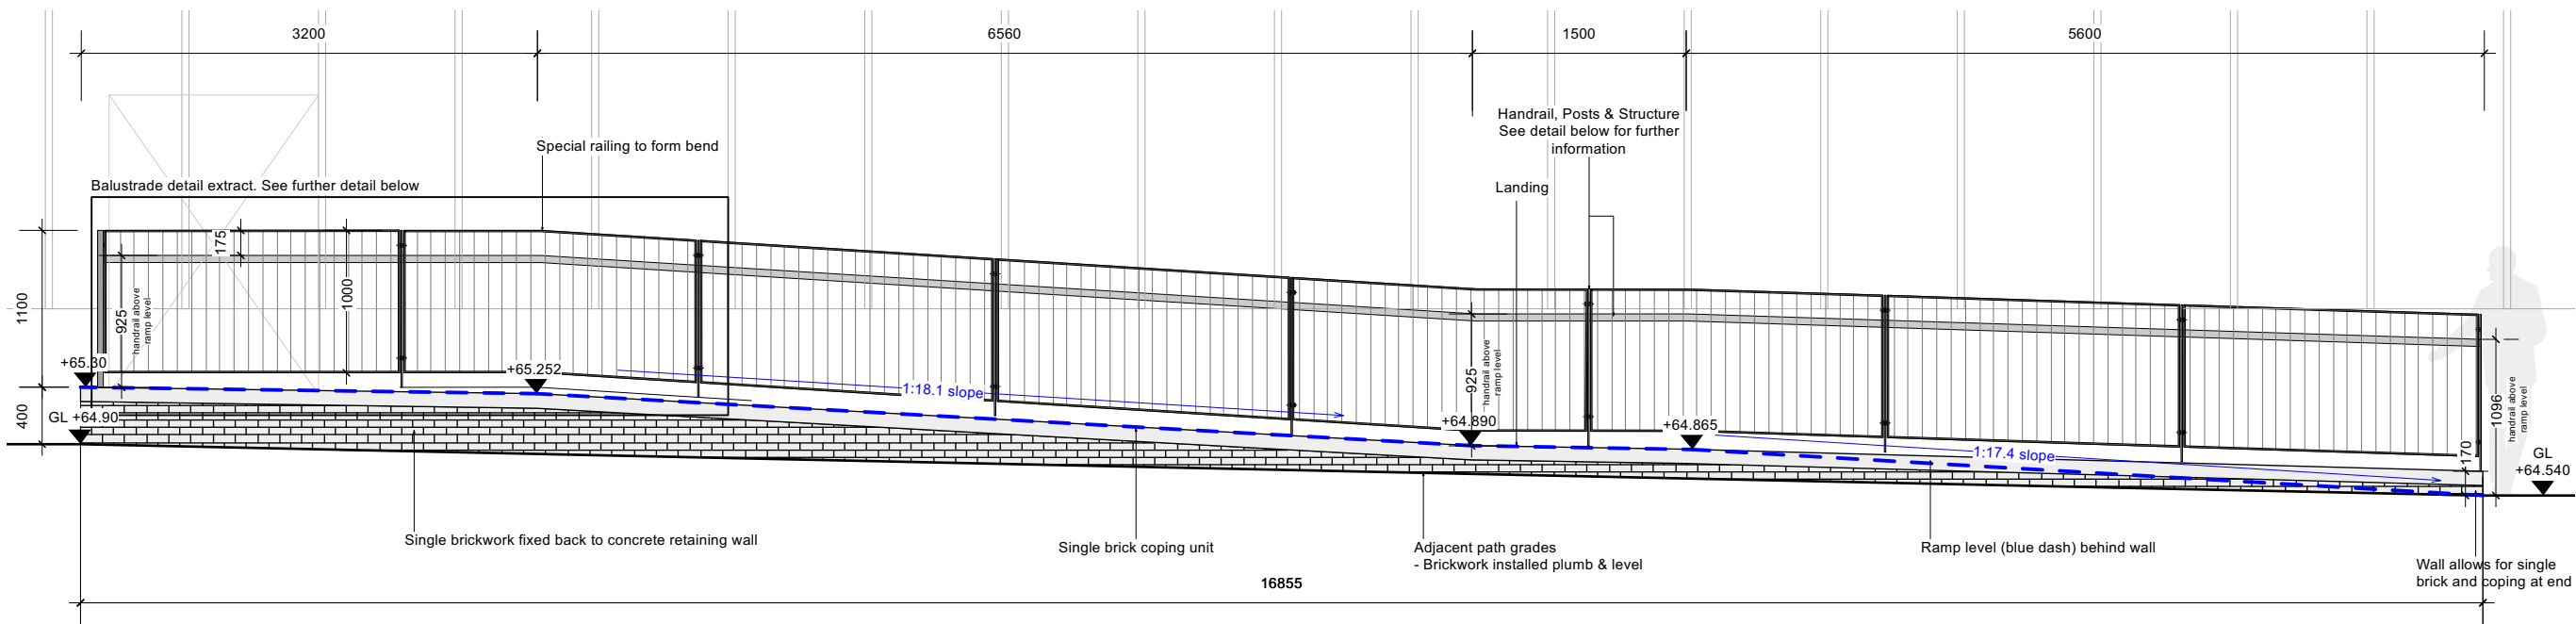

5005 (above) Elevation: Ramp and balustrade
01 Scale 1:50

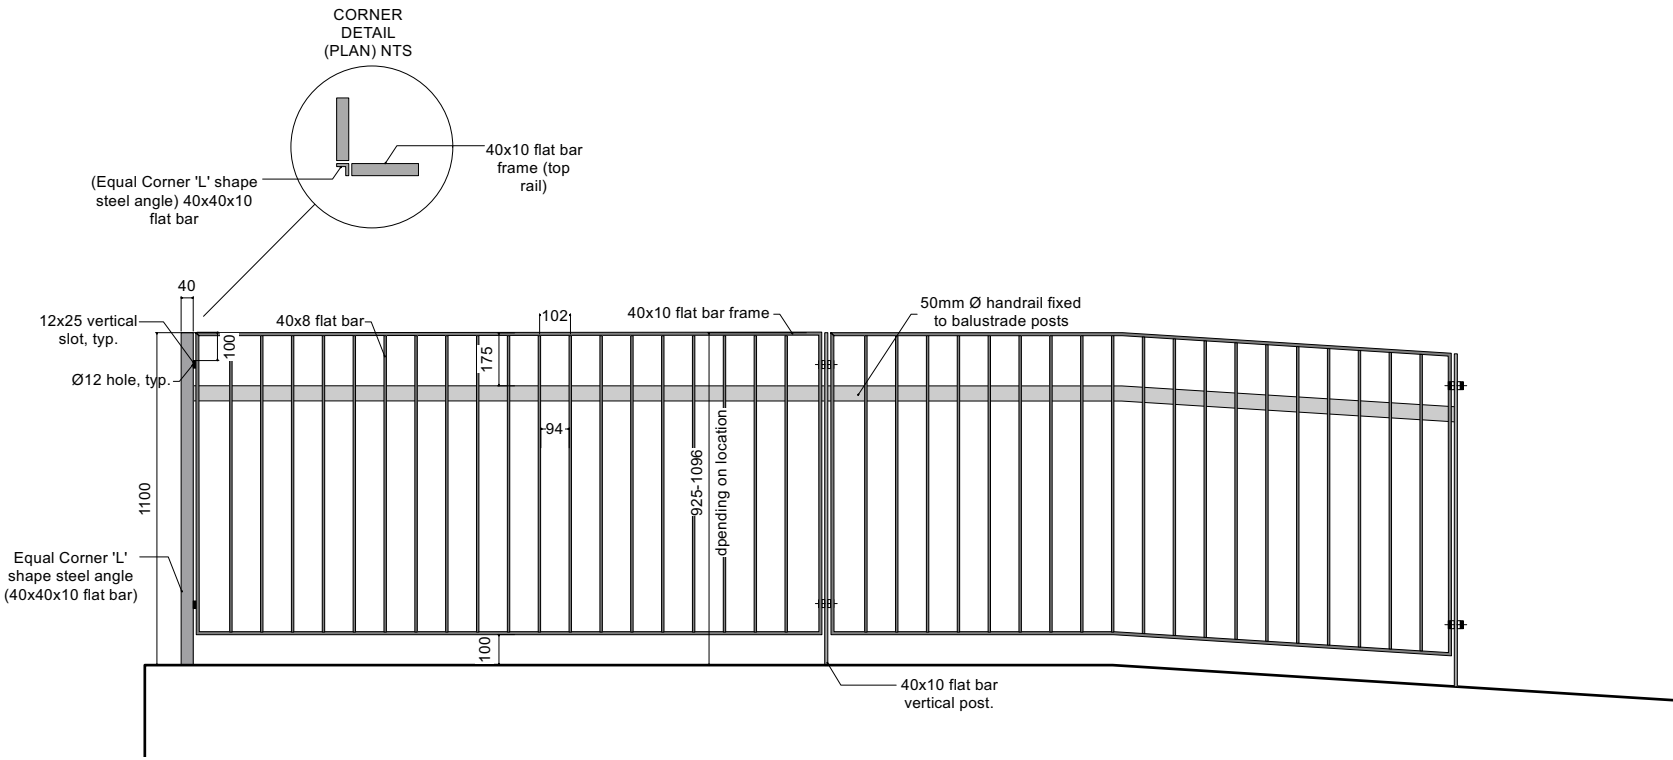


5005 (above) Elevation: Balustrade detail extract
02 Scale 1:25



NOTES:

1. All details to specialist fabricators review and specification with landscape architects
2. Colour to be: RAL 7016 anthracite (30% Gloss)
3. Foundations and fixings to Engineers details

Precedent:
Rimini Railings by Lang+Fulton

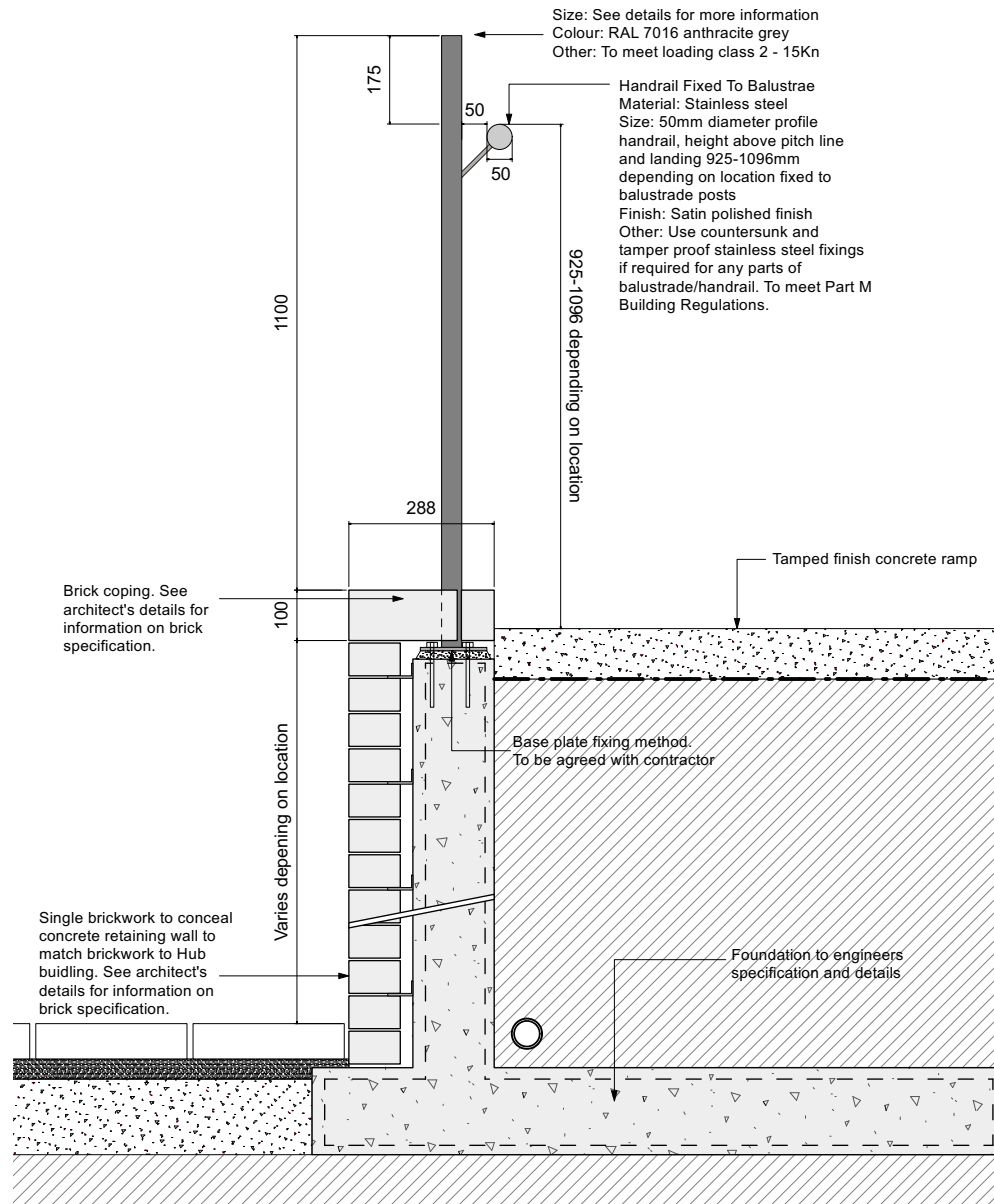

5005 (above) Elevation: Indicative wall, balustrade and handrail section
03 Scale 1:15

THIS DRAWING IS COPYRIGHT PROTECTED AND MAY NOT BE REPRODUCED IN WHOLE OR PART WITHOUT WRITTEN AUTHORITY FROM THE OWNER.

NOTES:

1. Do not scale from this drawing.
2. Always work to noted dimensions.
3. All dimensions are in millimetres unless otherwise stated.
4. All setting out, levels and dimensions to be agreed on site.
5. The dimensions of all materials must be checked on site before being laid out.
6. This drawing must be read with the relevant specification clauses and detail drawings.
7. Order of construction and setting out to be agreed on site.

S3-C02	03.05.24	Construction	JTO	RM
S3-C01	24.04.24	Construction	JTO	RM
S3-P03	01.06.23	Stage 04 Issue - drawing name correction	JTO	RM
S3-P02	01.06.23	Stage 04 Issue	YH	RM
S4-P01	16.06.22	Stage 03	JTO	RM
Revision	Date	Description	Drawn	Apprvd.

Plantit I.E. Limited
E: info@plantit-ie.com W: plantit-ie.com
MANCHESTER
2 Back Grafton St, Altrincham, WA14 1DY
T: 0161 928 9281
LEEDS
No.1 Aire Street, Leeds Station, Leeds, LS1 4PR
T: 0113 824 6413
LIVERPOOL
Tempest 5.3, 12 Tiltham Street, Liverpool, L2 2DT
T: 0151 363 1230
LONDON
Unit 6 Waterside, 44-48 Wharf Road, London, N1 7UX
T: 0207 253 5678
STANDISH
Standish Gatehouse, Stonehouse, Gloucestershire, GL10 3BZ
T: 0145 360 7080

Client	Bury Council				
Project	Radcliffe Hub				
Drg Title	Ramp Detail				
Created on	10.06.22	Created by	JTO	Approved by	RM
Scale	Various	Size	A3	Workstage	Construction
Drg No.	RADHUB-PIE-00-00-DR-L-5005			Suitability	Revision
				S3	C02