



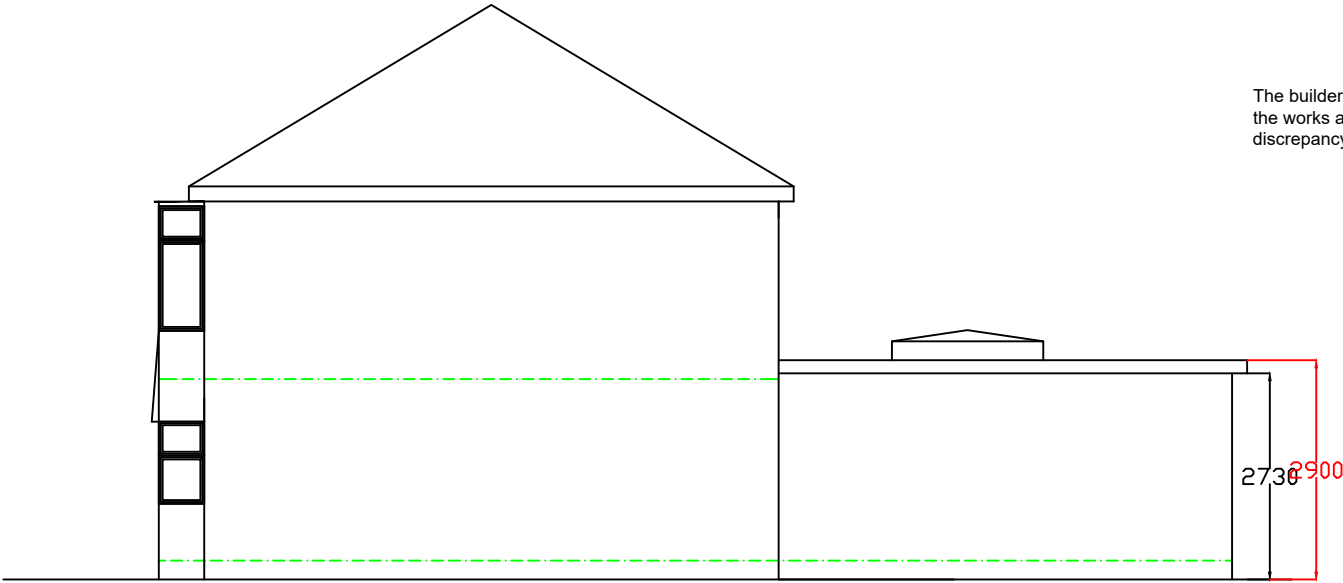

The builder must check the site and the approved drawings before commencing the works and must take any working measurements as necessary. Any discrepancy in the drawing must be reported to the client .

Side Elevation From No 50

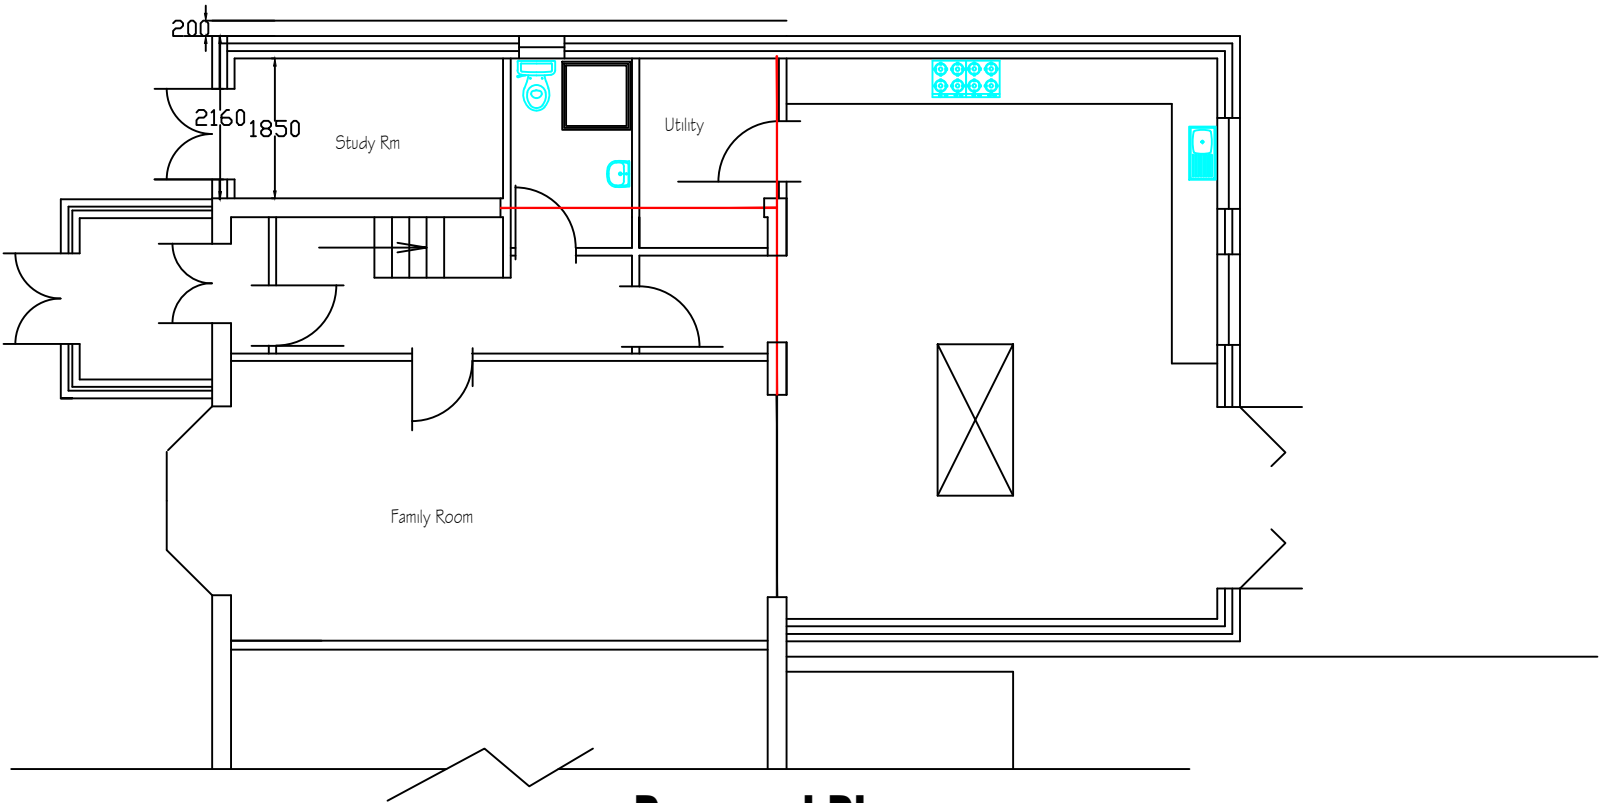

Proposed Plan

		REVISION		initial
no.	date	description		
H S H Engineering Design Services Ltd 428 Cheetham Hill Road Cheetham Manchester M8 9LE, UK 01617956385,07940197 333				
project title Proposed ground floor extension to the side and at the rear to create a habitable room including out building.				
client Mr Sandeep Kumar Mrs Seema Rani				
dwg. title Proposed Plan & Elevations				
dwg.no.		sheet no.	scale.	job no.
05			1:100 @ A3	
52 Oaklane Whitefield M45 8ET				
drawn by. checked by. approved by. date				
TZ			-	June 2021