




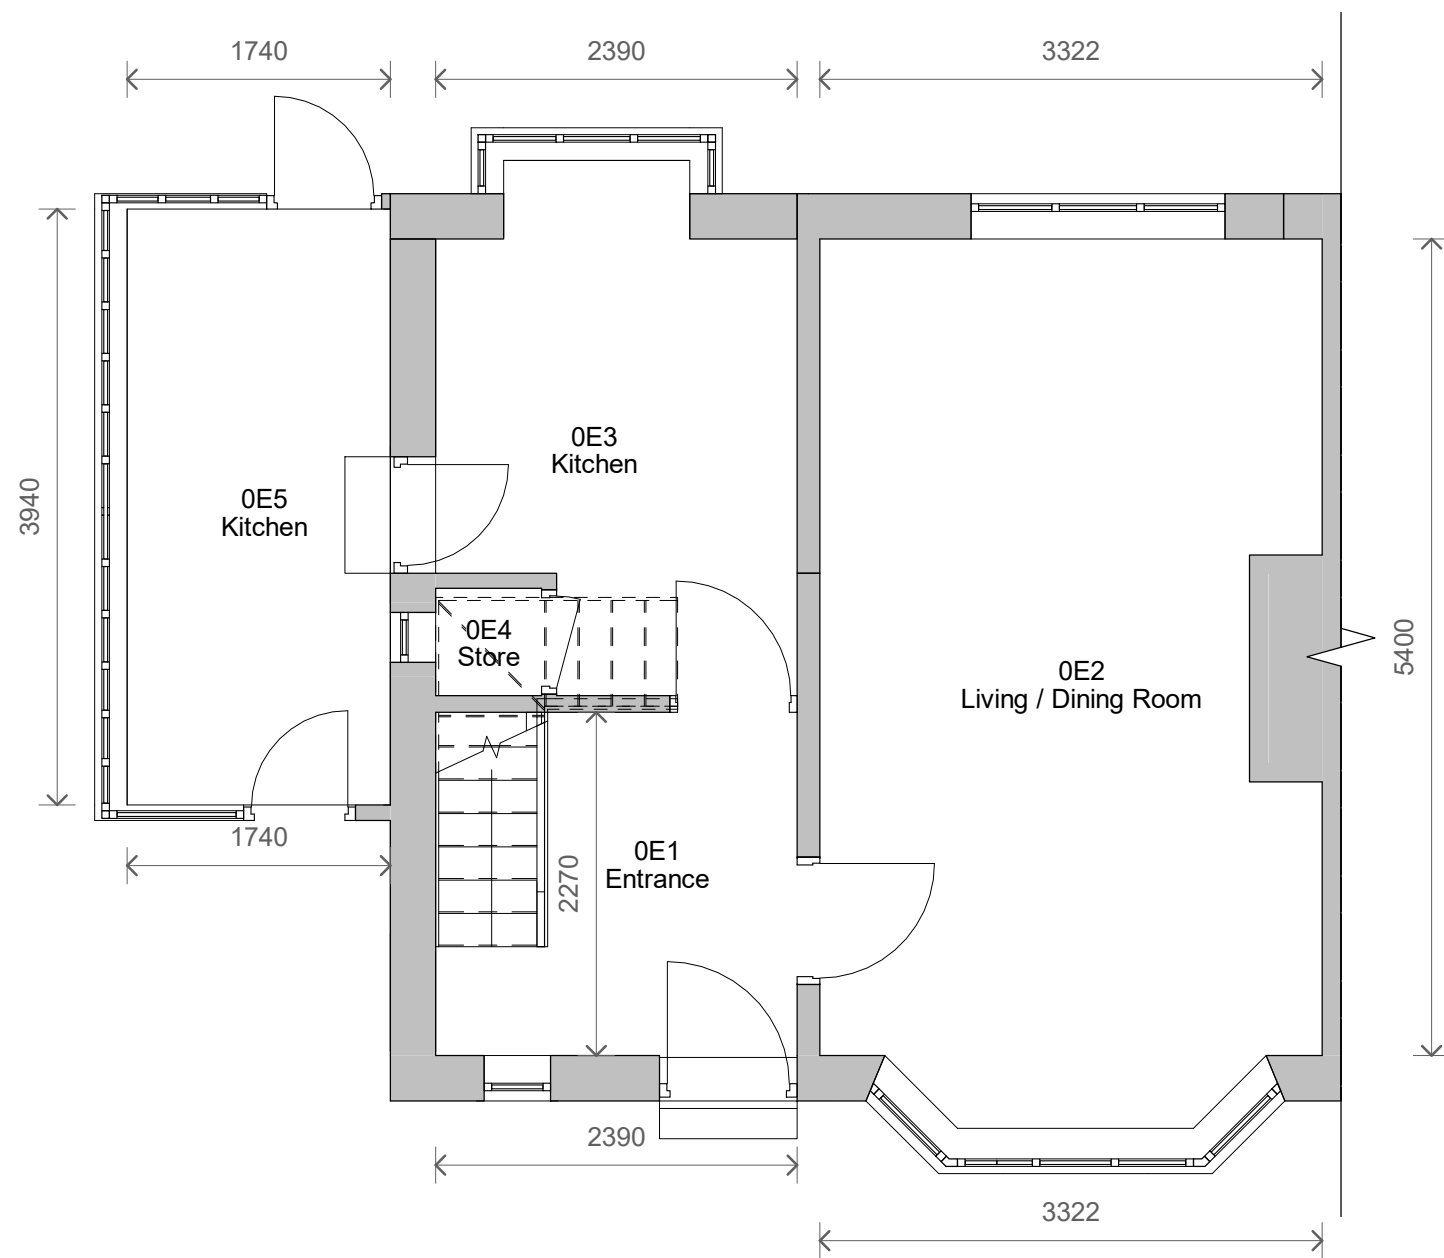


1 Level 0 - Existing
1 : 50

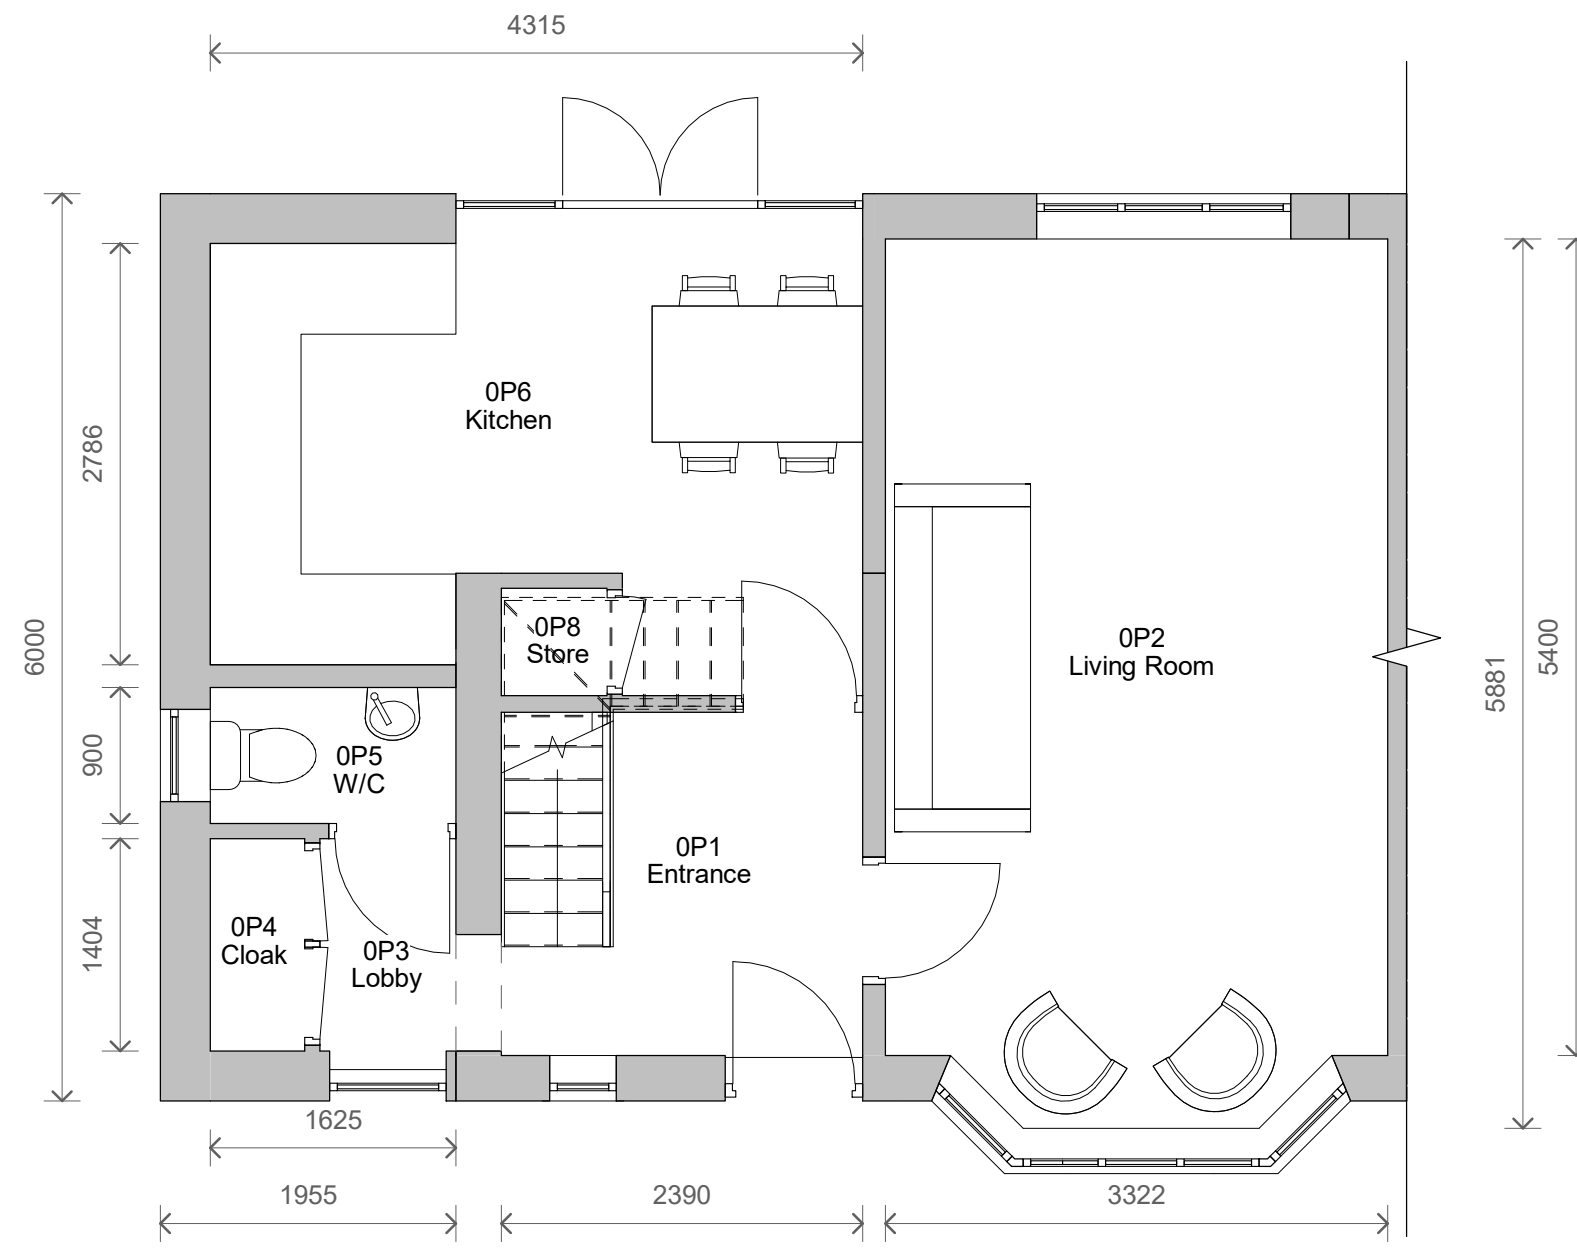


3 Level 0 - Proposed
1 : 50

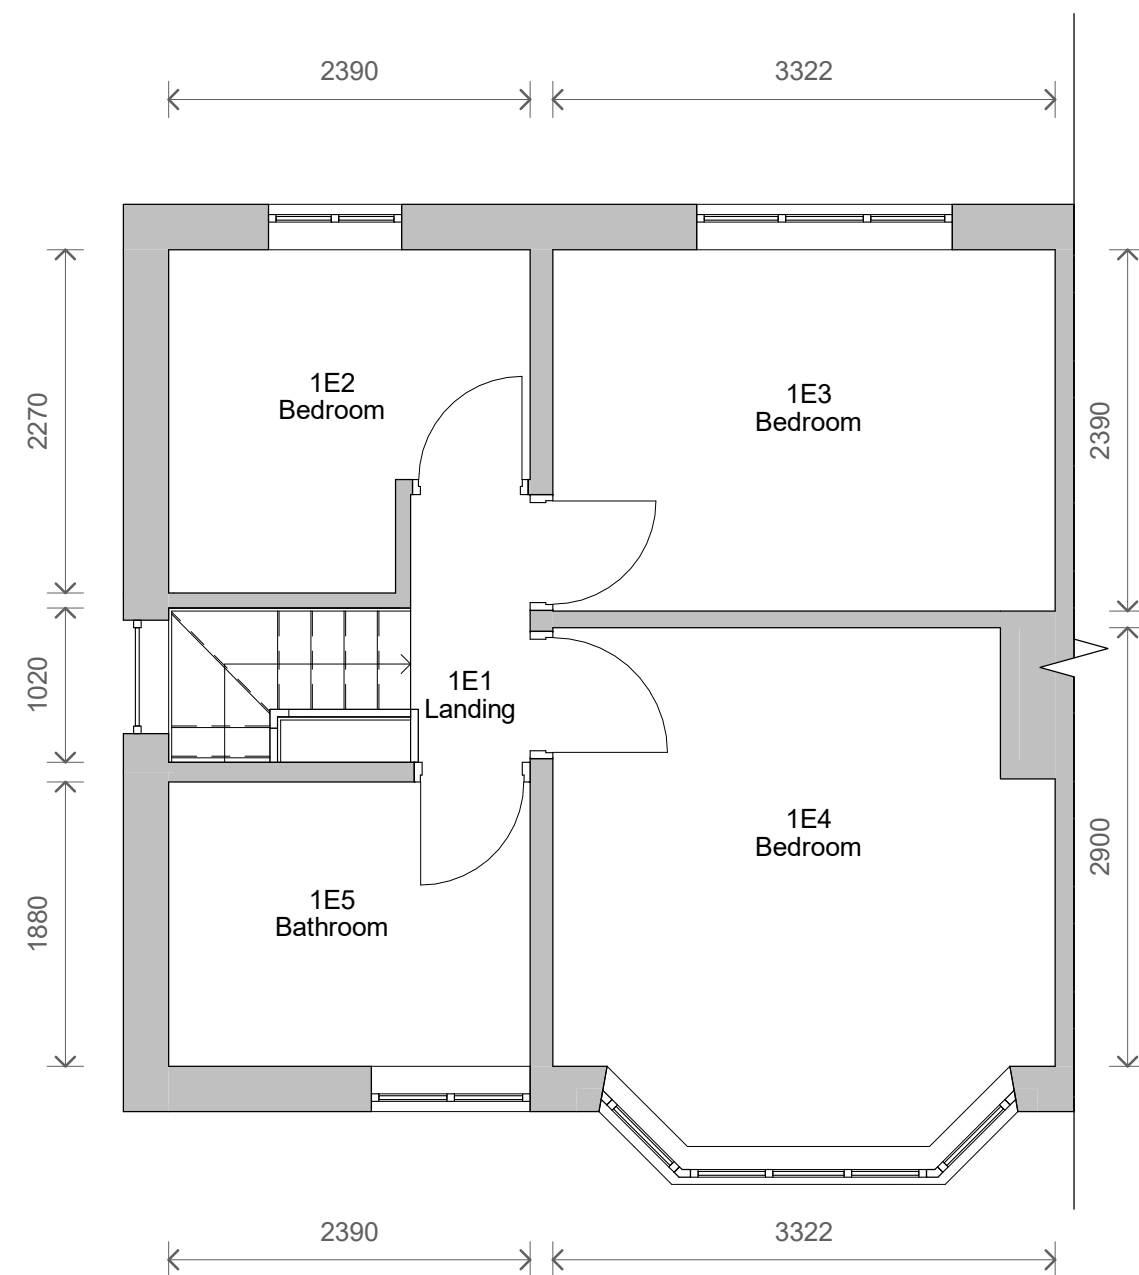

2 Level 1 - Existing
1 : 50

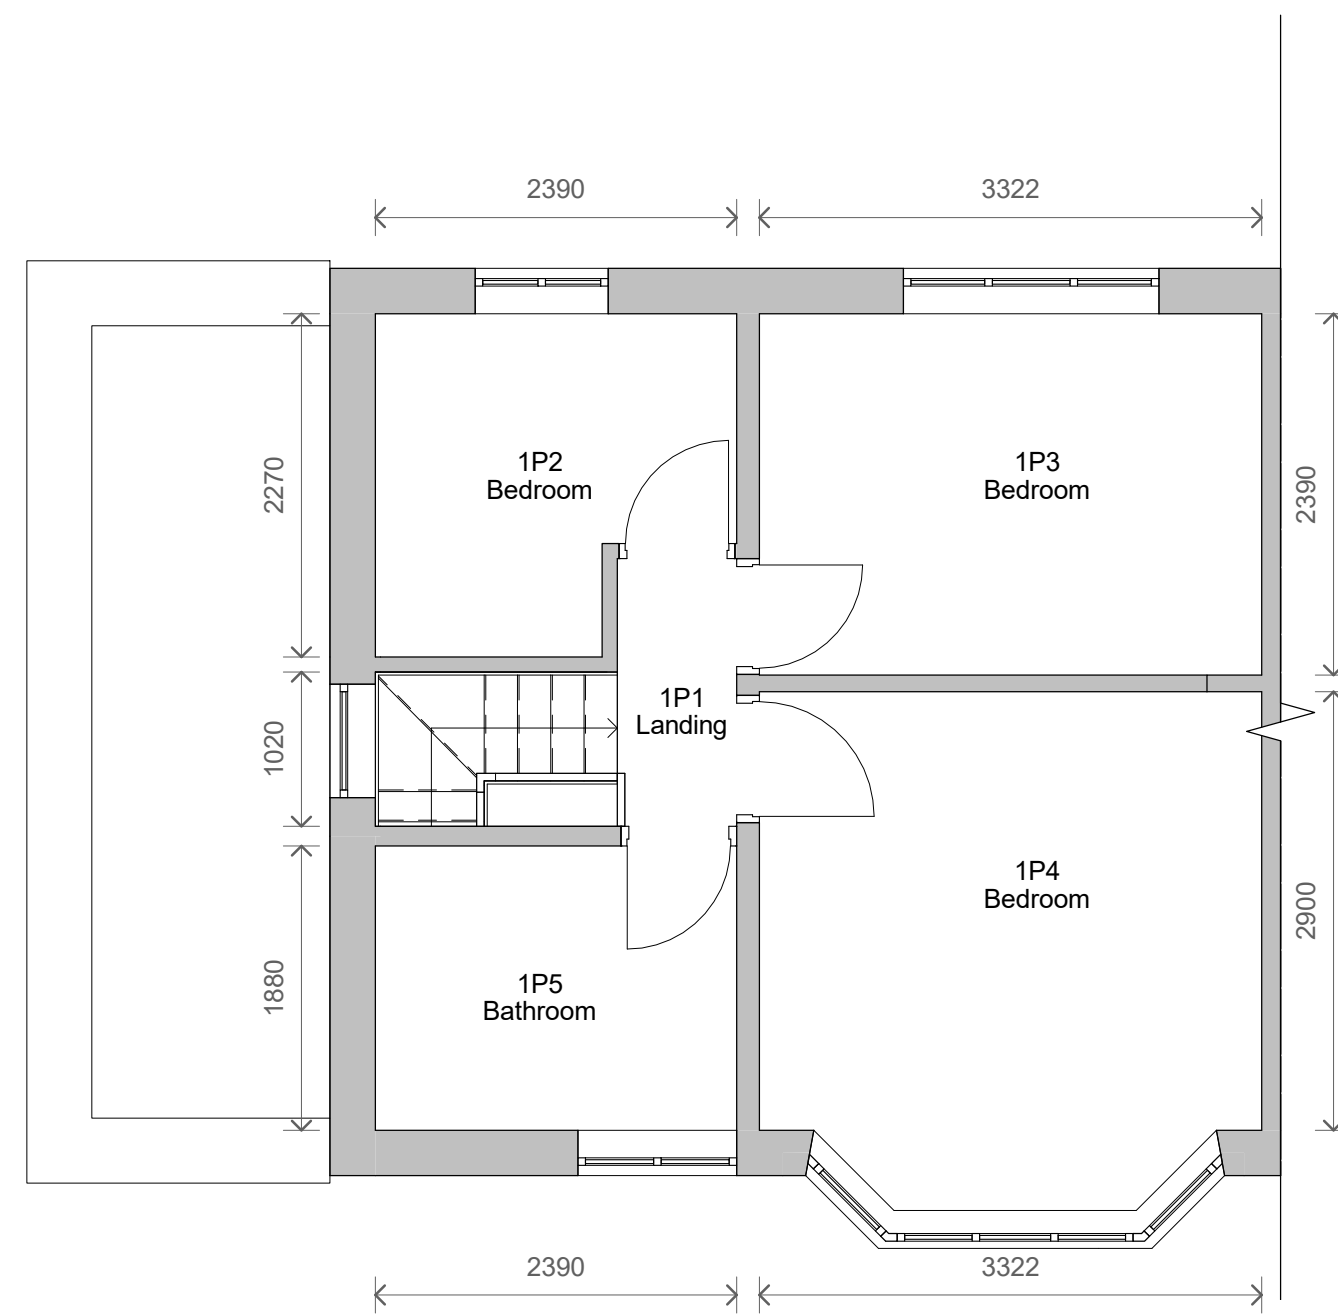

4 Level 1 - Proposed
1 : 50

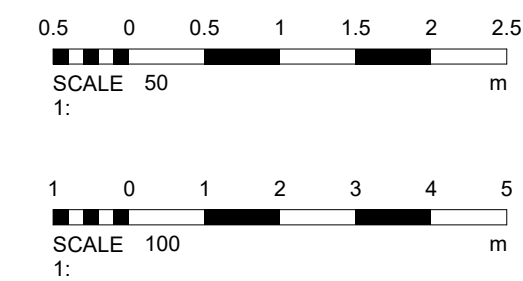

1	W/C and Cloak added	10/12/2021
No.	Description	Date
PROJECT 1 Wordsworth Gardens, Prestwich		
TITLE Existing and Proposed Plans		
CLIENT Davis		
STATUS DESIGN		
DRAWN BY TP	DATE 17/11/2021	SCALE (@ A1) 1 : 50
PROJECT NUMBER GSS21094.3	DRAWING NUMBER 002	REV 1
GOLD SKETCH S T U D I O S www.goldsketch.co.uk info@goldsketch.co.uk 0161 792 9595		
NOTES © COPYRIGHT. ALL RIGHTS RESERVED. NOT BE REPRODUCED WITHOUT WRITTEN CONSENT. DRAWING TO BE USED FOR THE STATUS INDICATED ONLY. ALL DIMENSIONS ARE TO FACE UNLESS OTHERWISE SPECIFIED. ANY DISCREPANCIES TO BE REPORTED TO THE DESIGNER PRIOR TO THE COMMENCEMENT OF ANY WORK. ALL WORK AND MATERIALS TO BE IN ACCORDANCE WITH CURRENT BUILDING REGULATIONS AND LATEST CODES OF PRACTICE AND BRITISH STANDARDS. ALL DIMENSIONS ON THIS DRAWING ARE IN MILLIMETRES (UNLESS OTHERWISE STATED).		