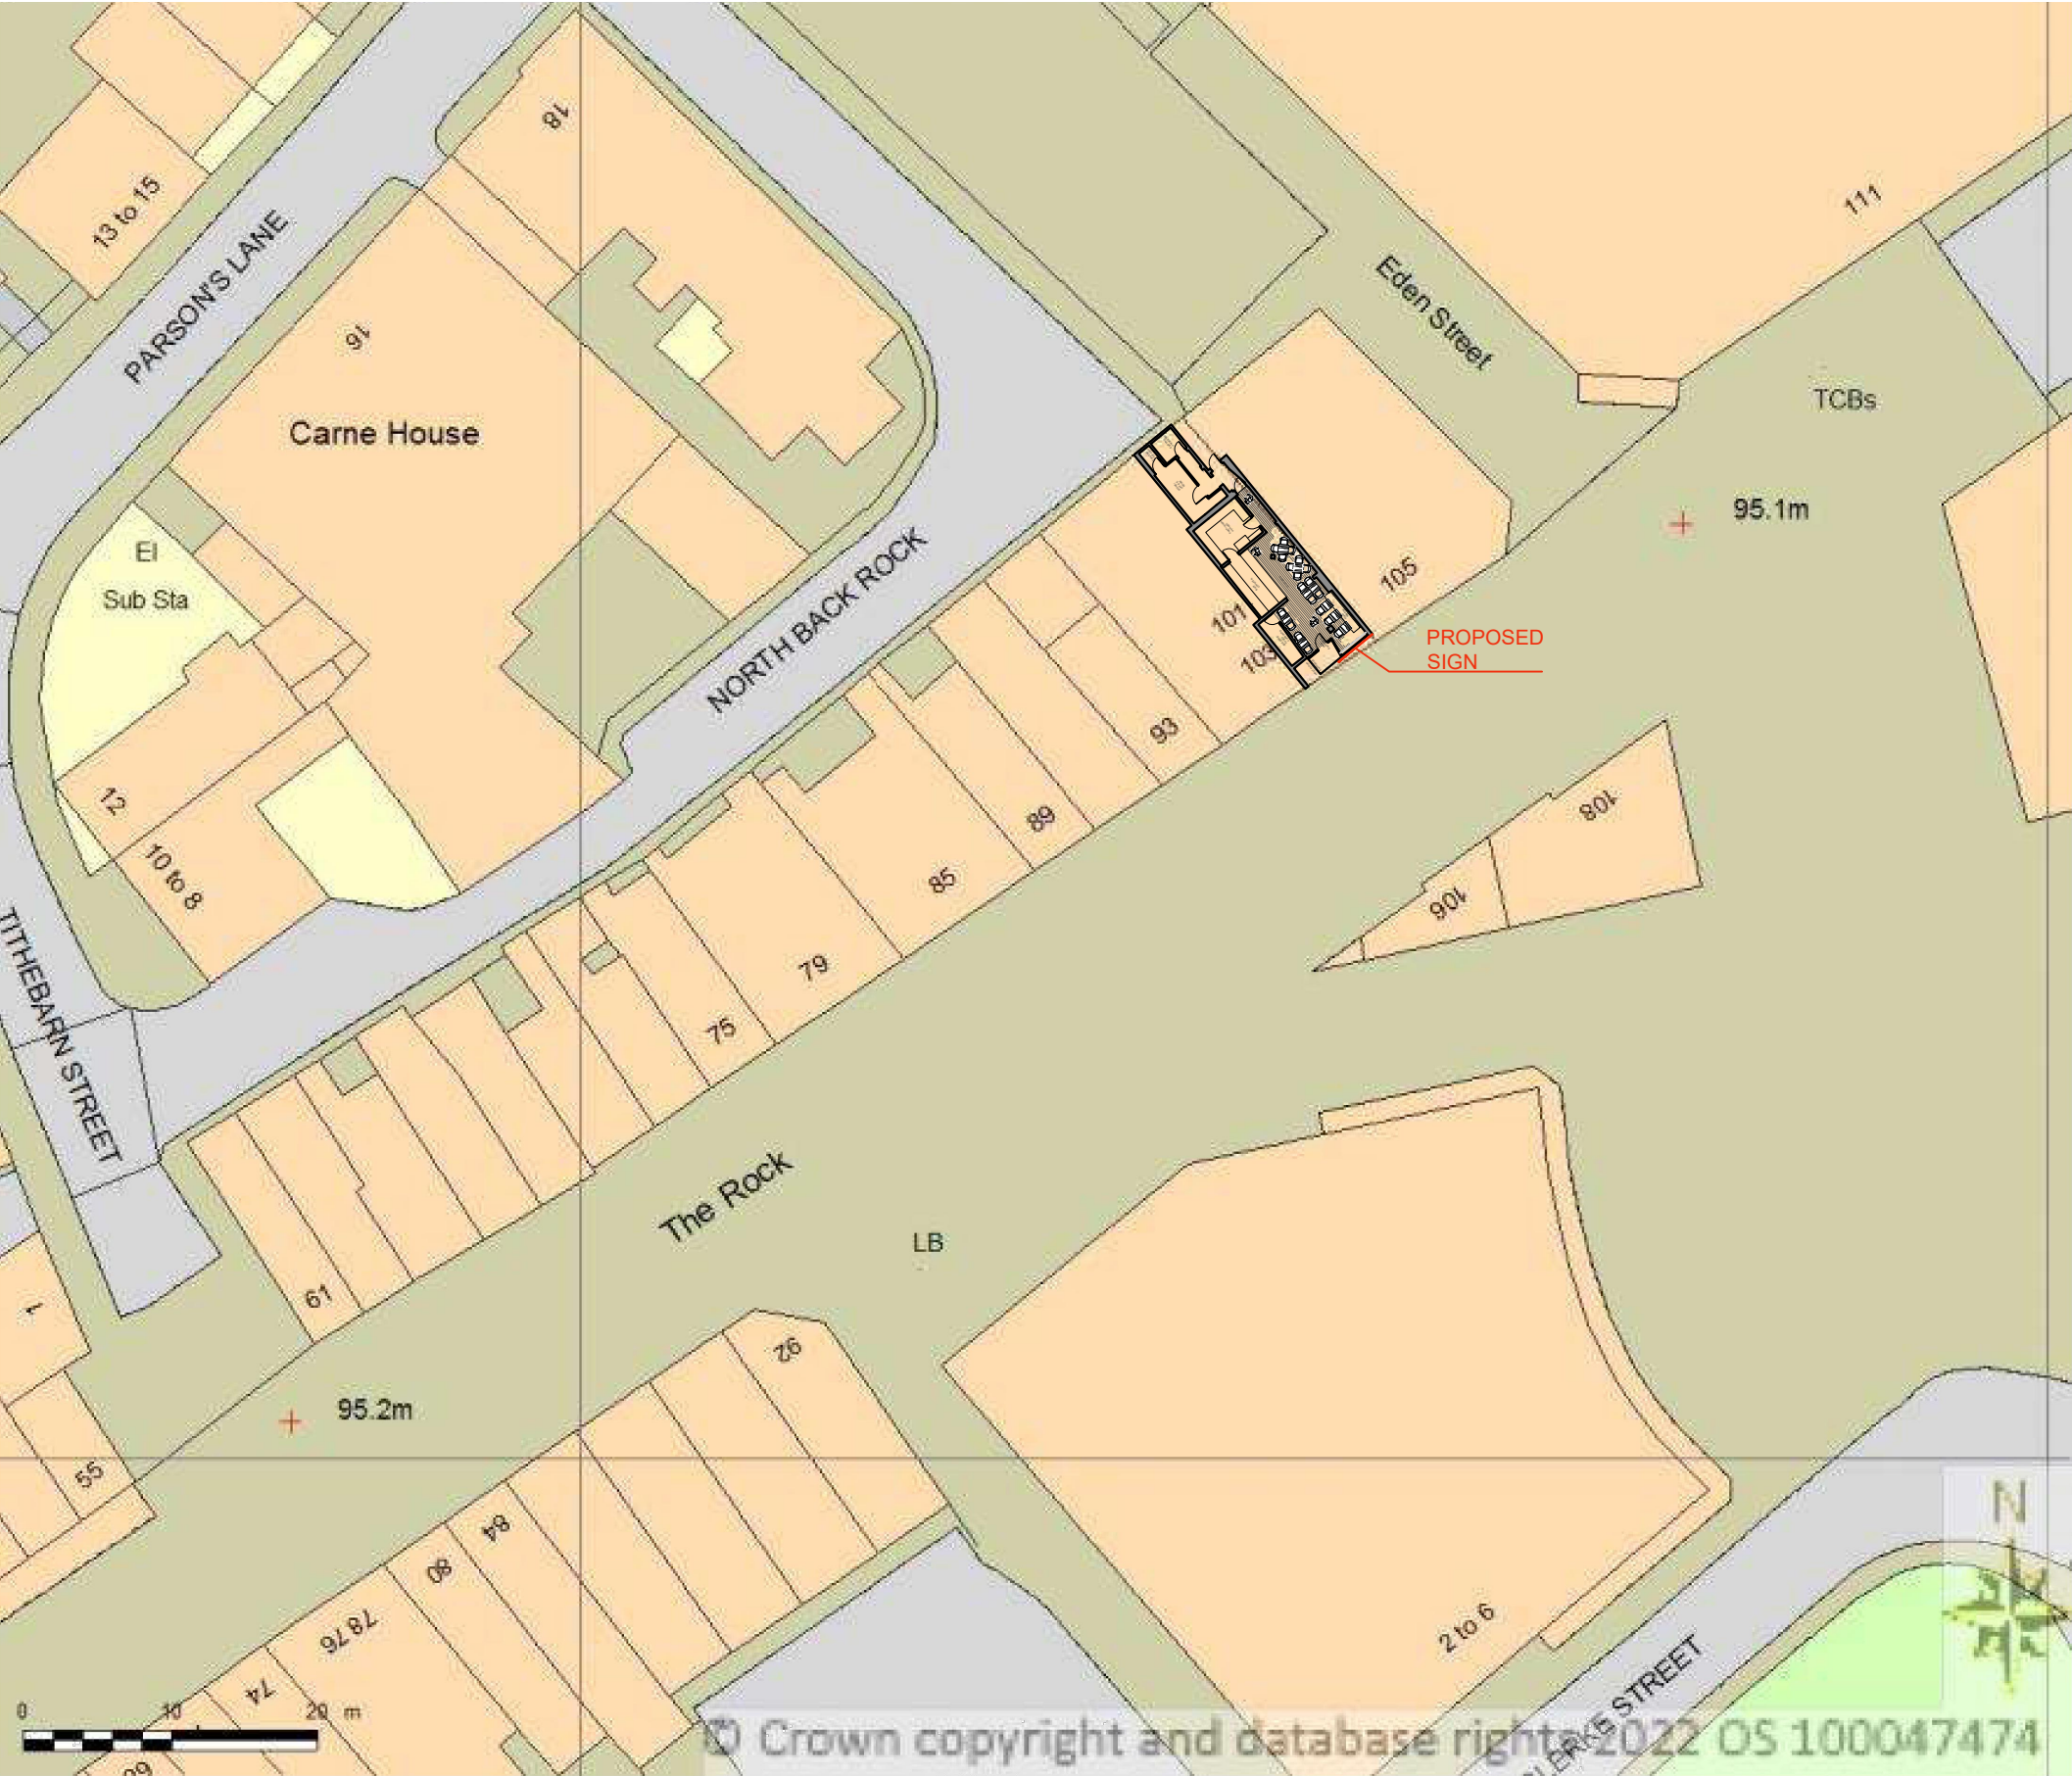


REVISIONS	DATE	CHKD	No

StandOut Designs Aberford Leeds Mob: 07503 819 194 Email: info@standout-designs.co.uk			
Project		103 THE ROCK BURY BL9 0NB	
Client		KOSTAS TZOUKIS LTD	
Title		SITE PLAN	
Drawn	EK	Scale	1:500@A3
Checked	EK	Date	AUGUST 2022
Job no	122	Dwg.No	11
		Rev	