
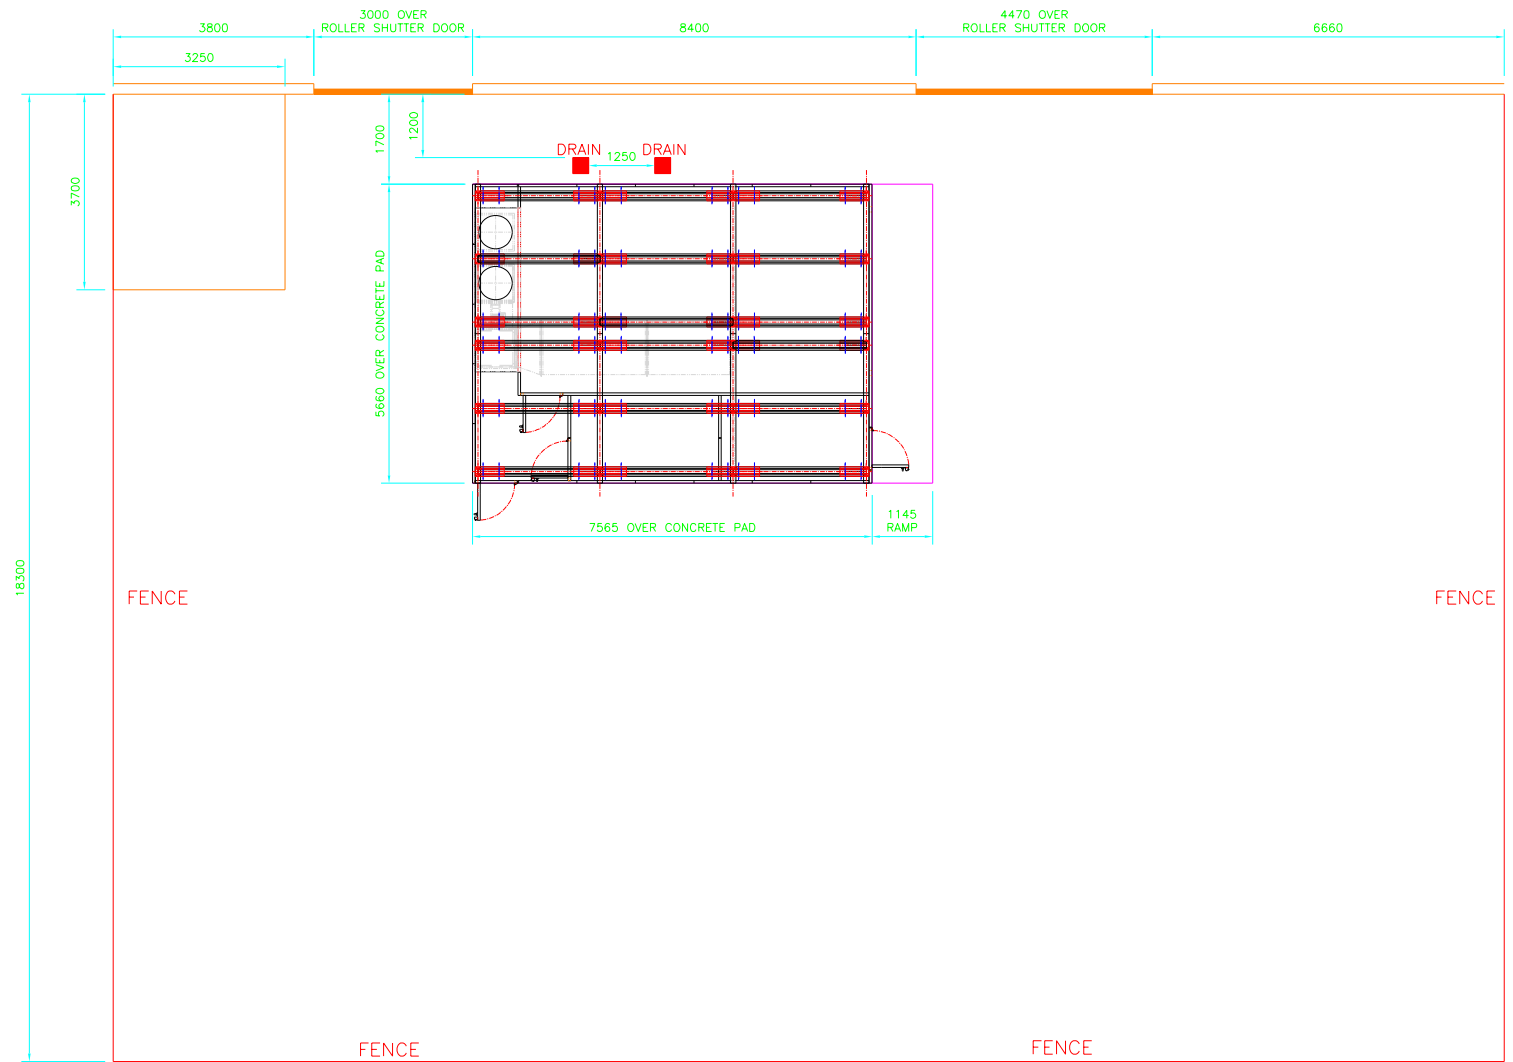
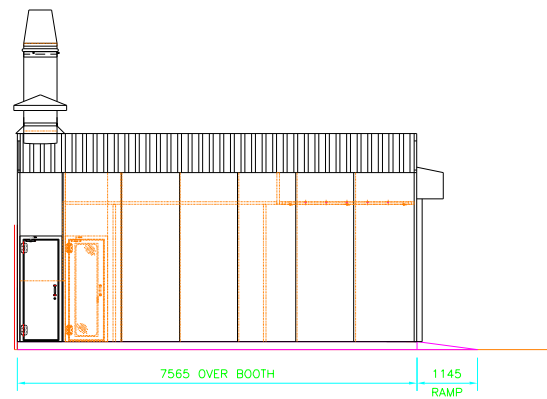


GREGORY WORKS
ARMITAGE ROAD RUGELEY
STAFFS WS15 1PW
Tel:- 0845 017 6465
Fax:- 0845 017 6466

© THIS DRAWING IS CONFIDENTIAL AND THE SOLE PROPERTY OF TODD ENGINEERING. ANY UNAUTHORISED COPYING OR LENDING WITHOUT WRITTEN PERMISSION IS A BREACH OF COPYRIGHT UNDER INTERNATIONAL LAW AND MAY LEAD TO PROSECUTION.

REV	MODIFICATION	DATE

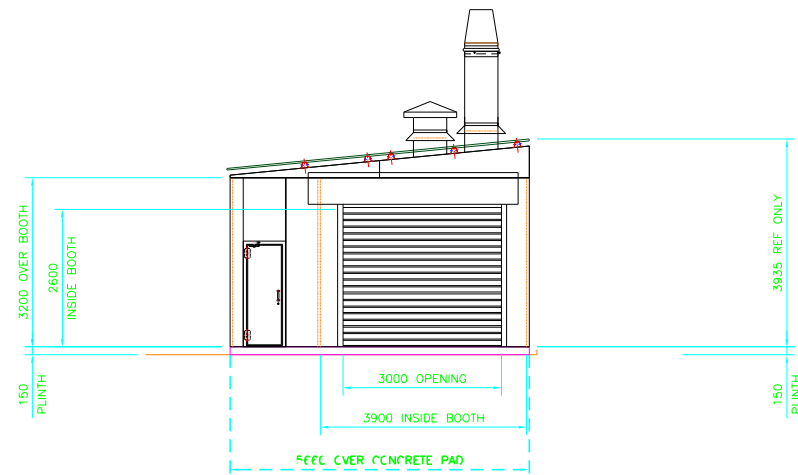

IF IN DOUBT ASK !



Title:-
GENERAL ARRANGEMENT
EXTERNAL
INCHCAPE BURY

Drawn By:- J. TODD	Scale:-
Date:-	Chk'd:-
Drawing Number:- PD 4681	Rev:-