




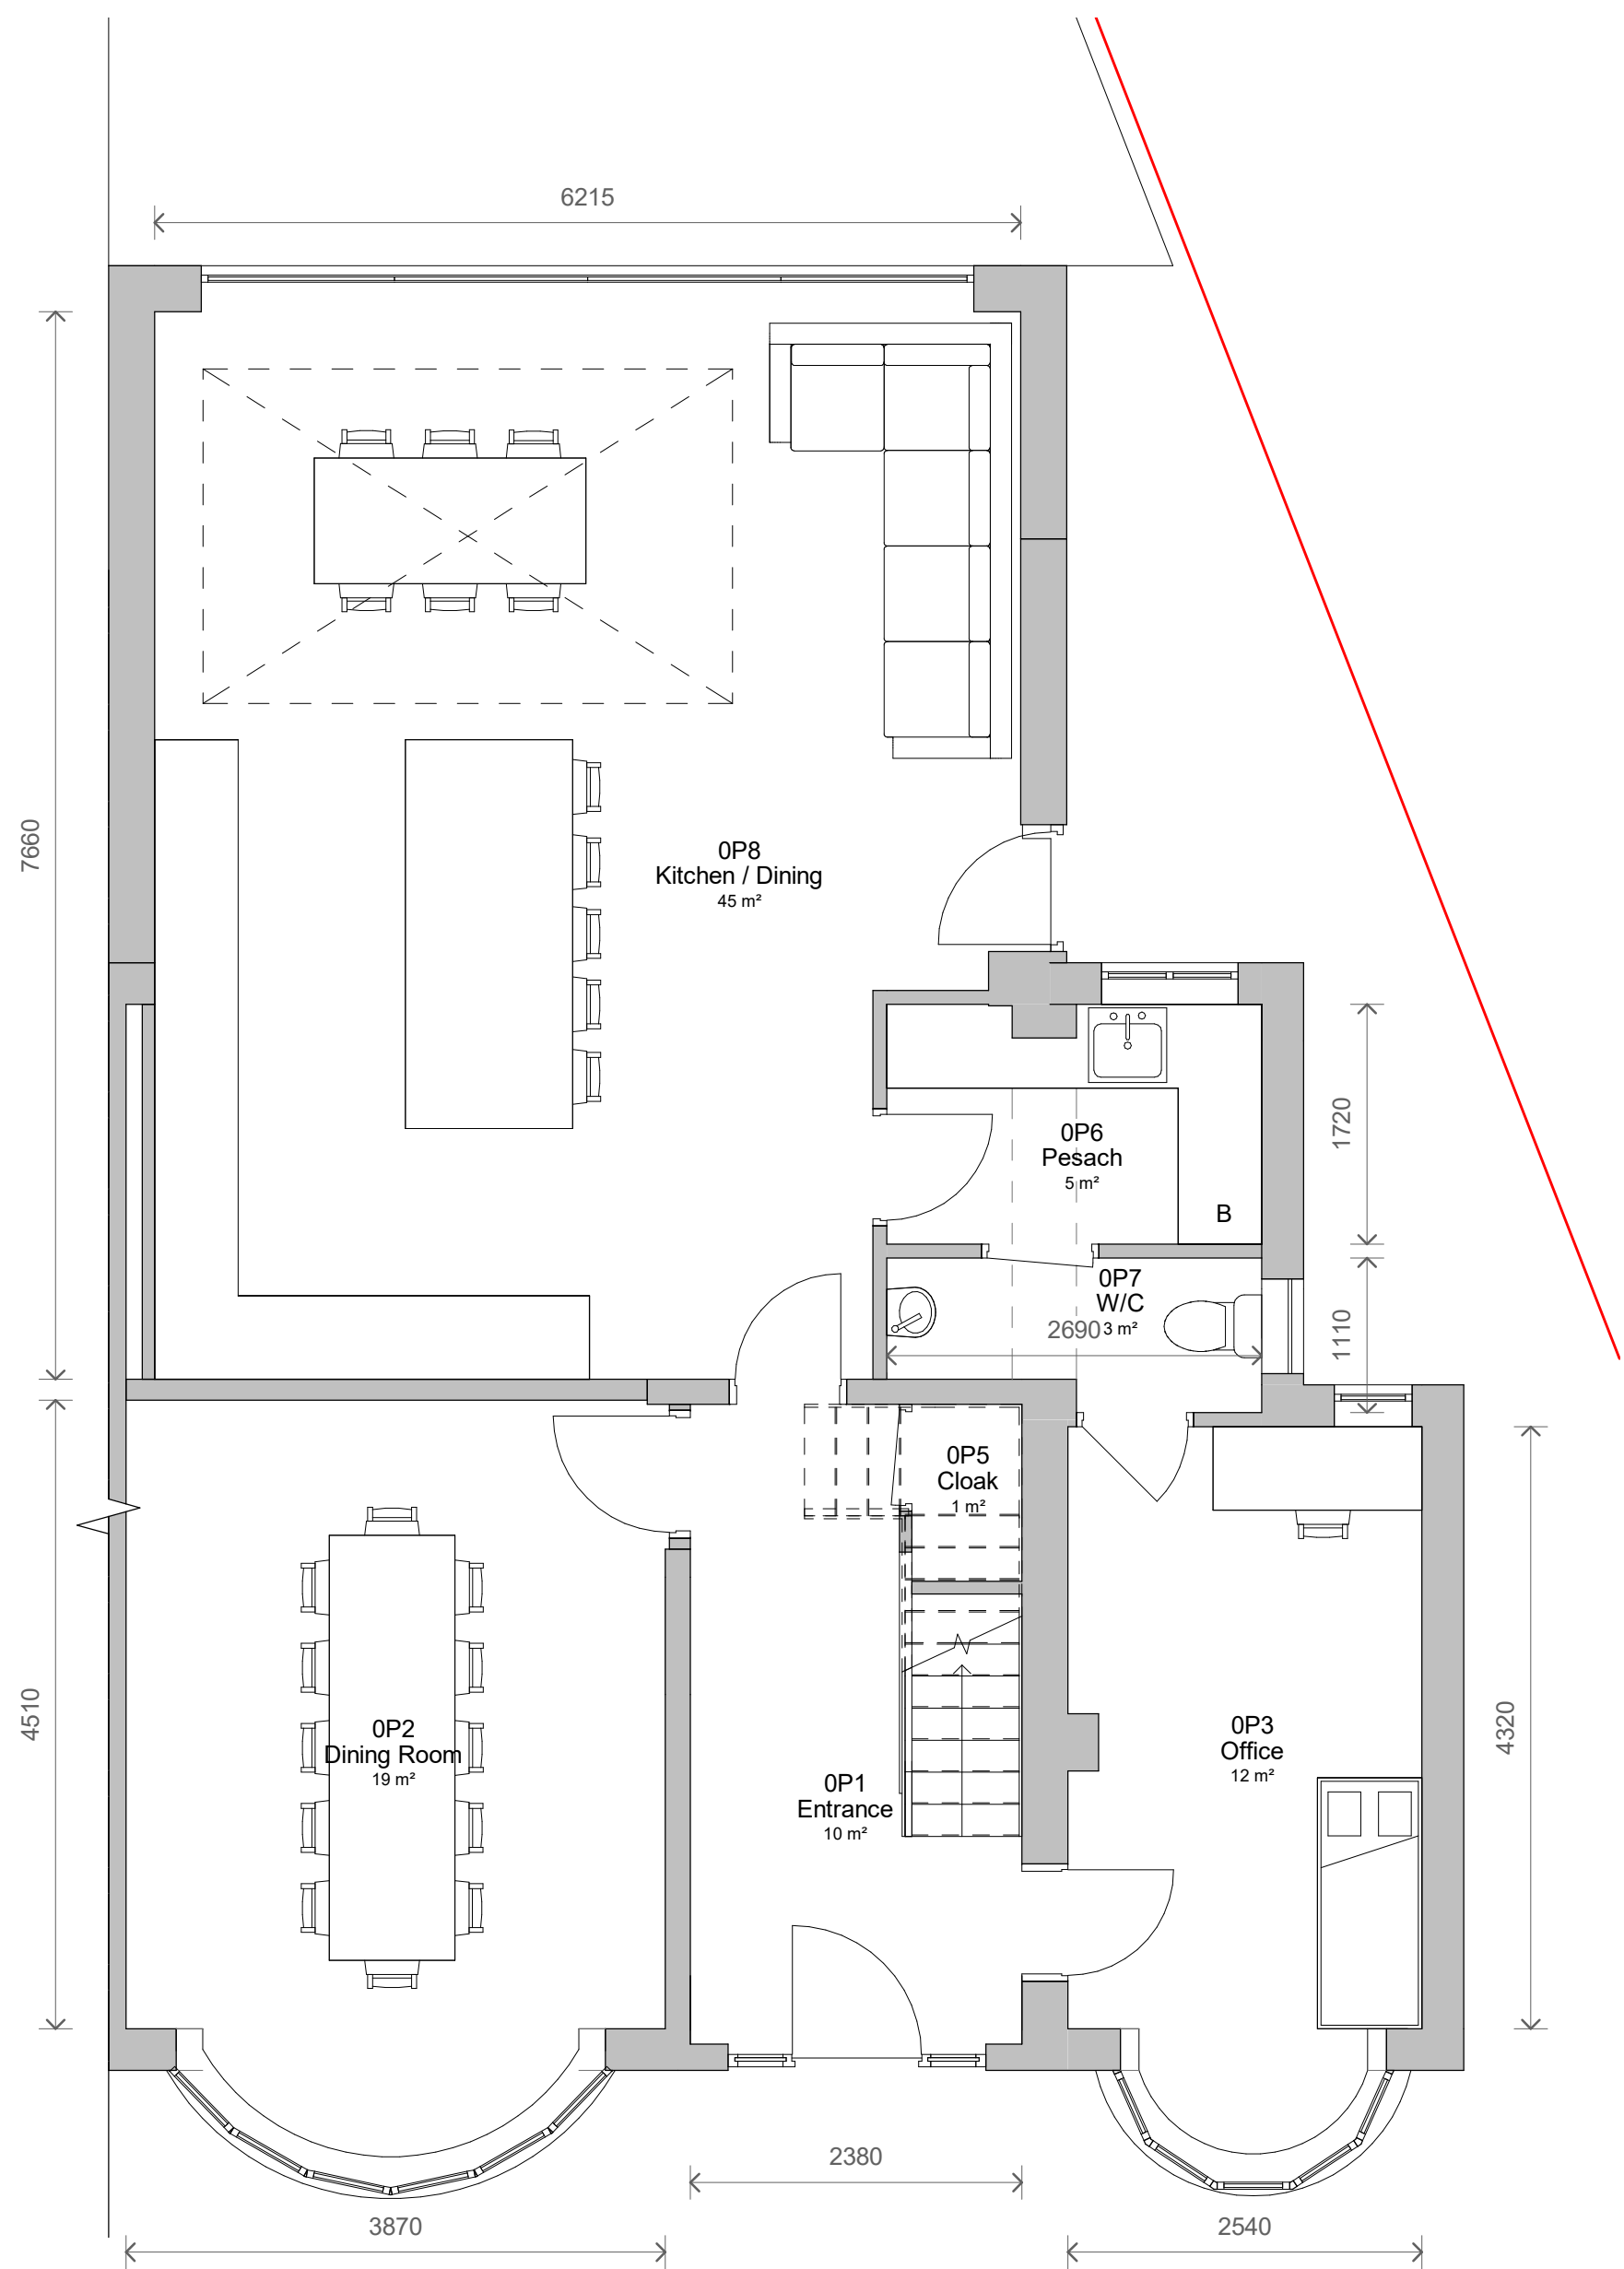


1 Level 0 - Proposed
1 : 50

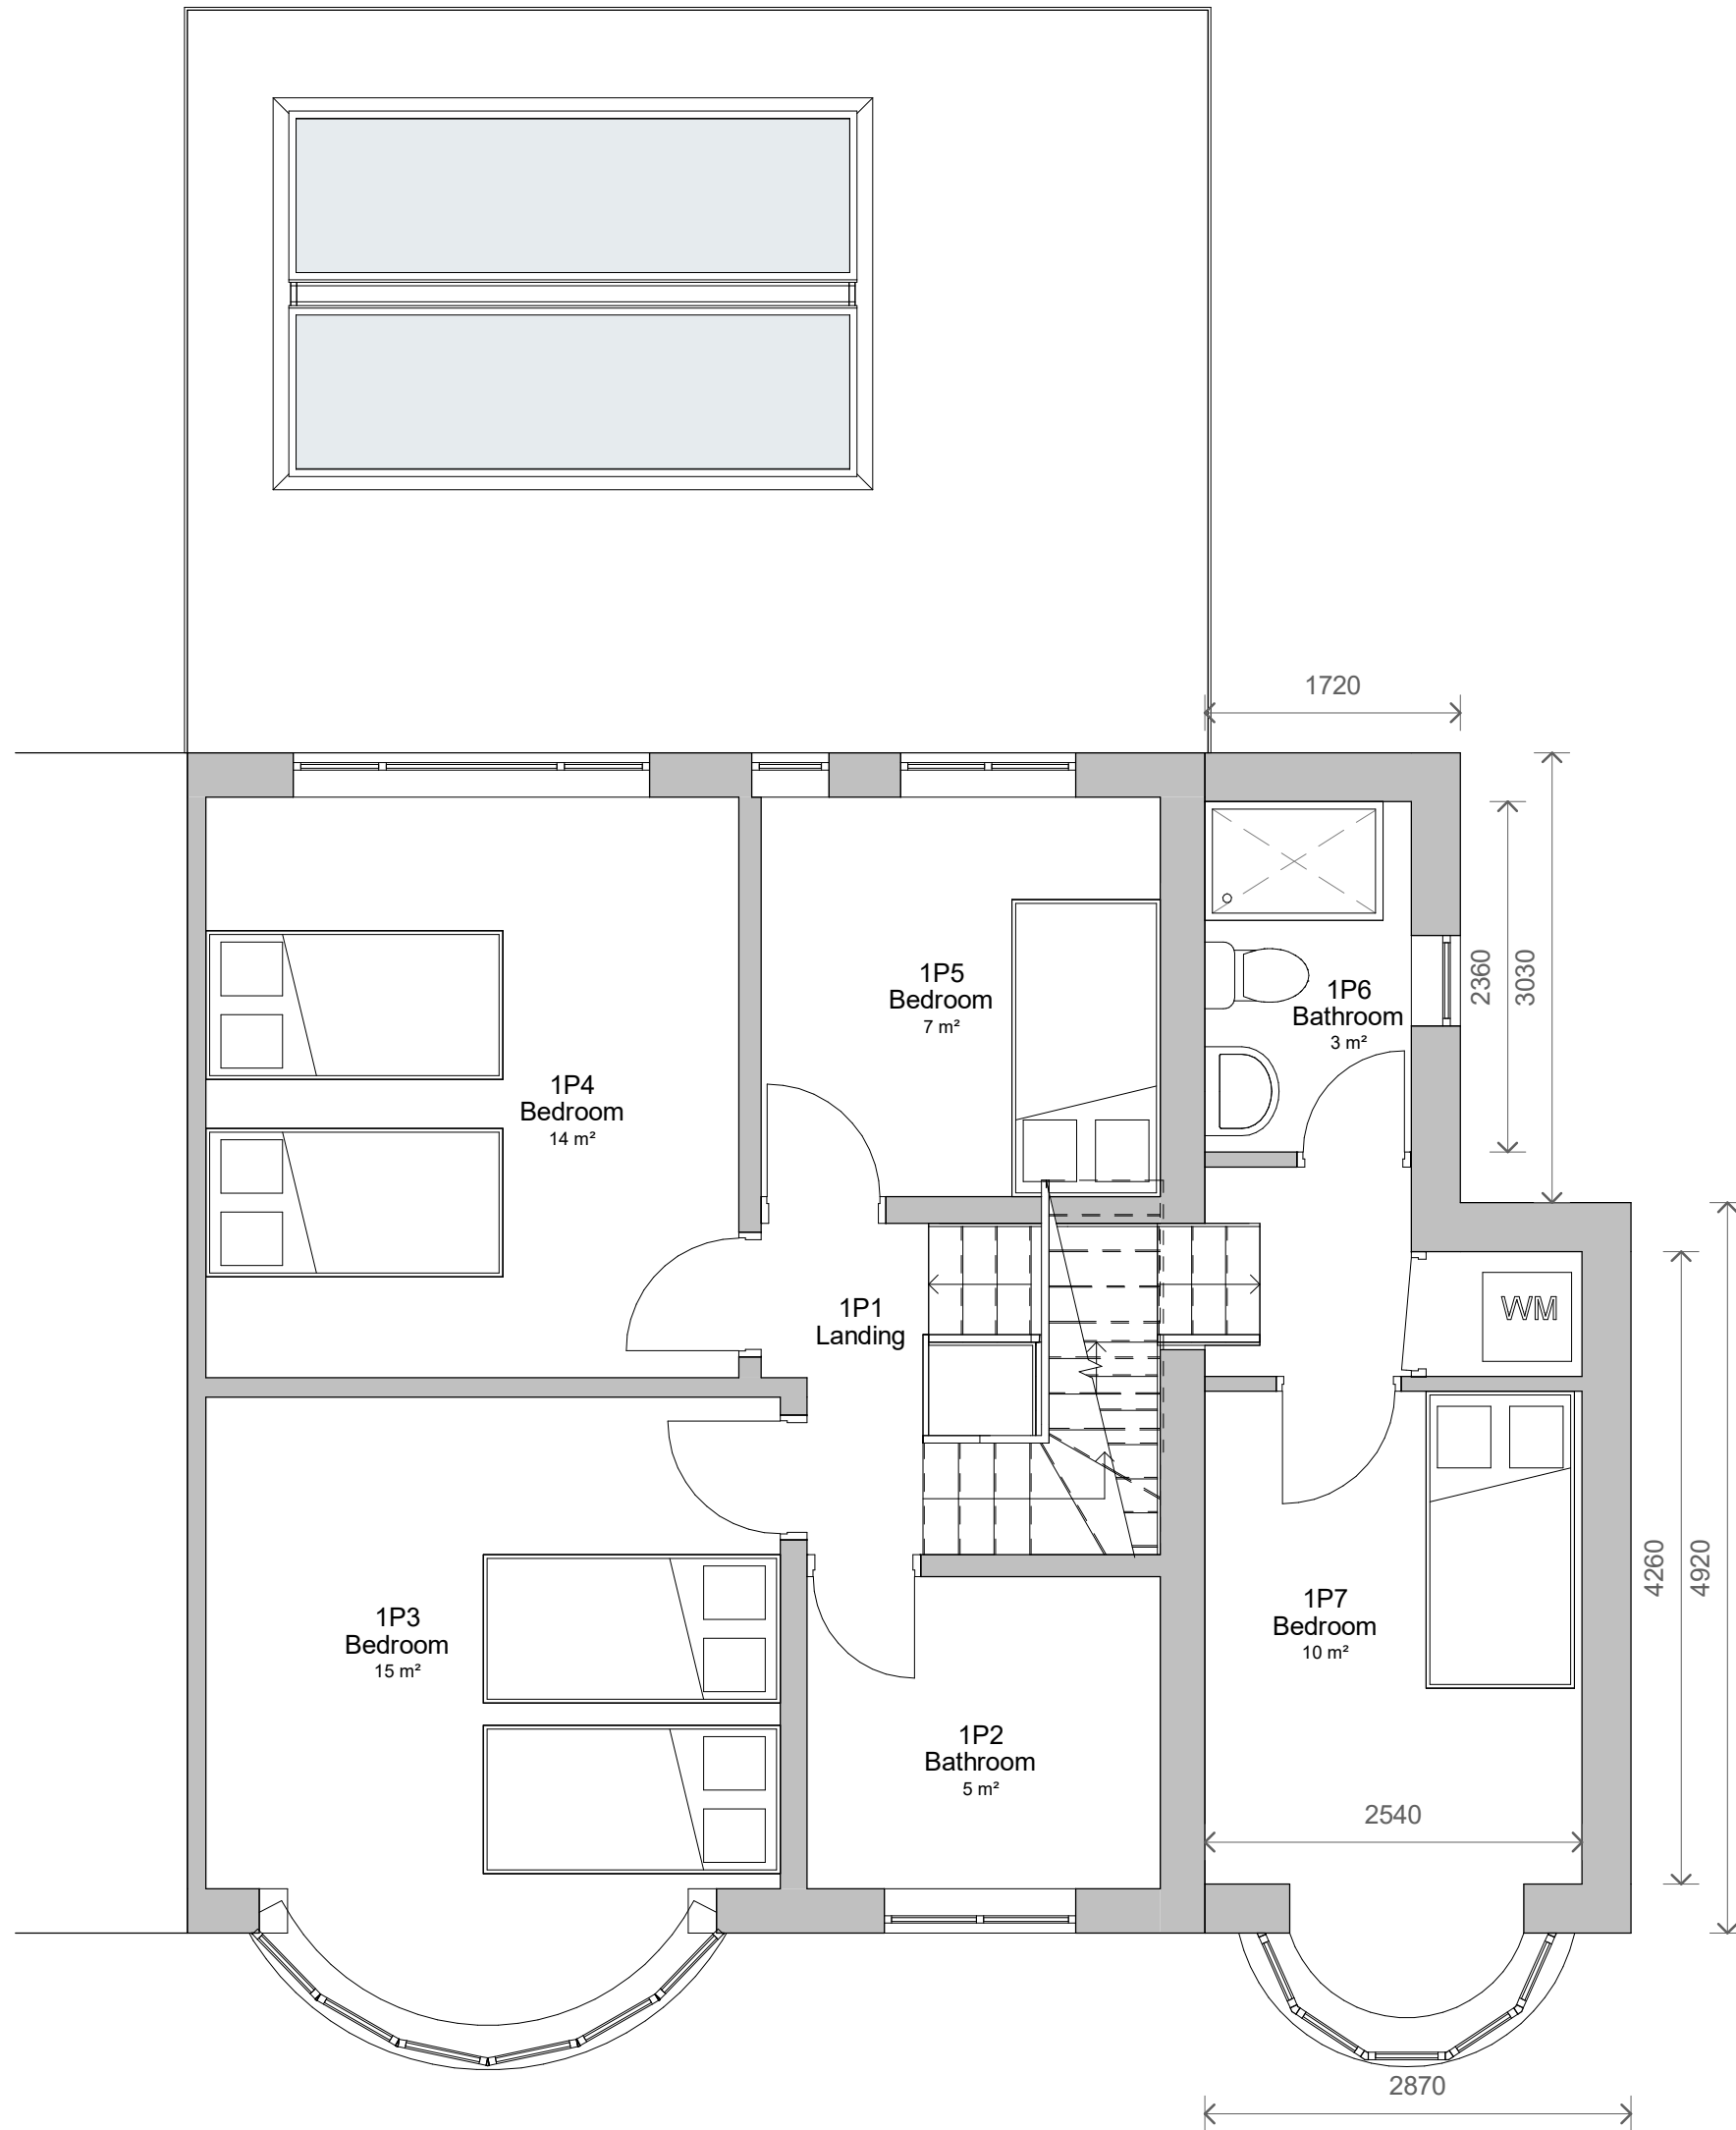

2 Level 1 - Proposed
1 : 50

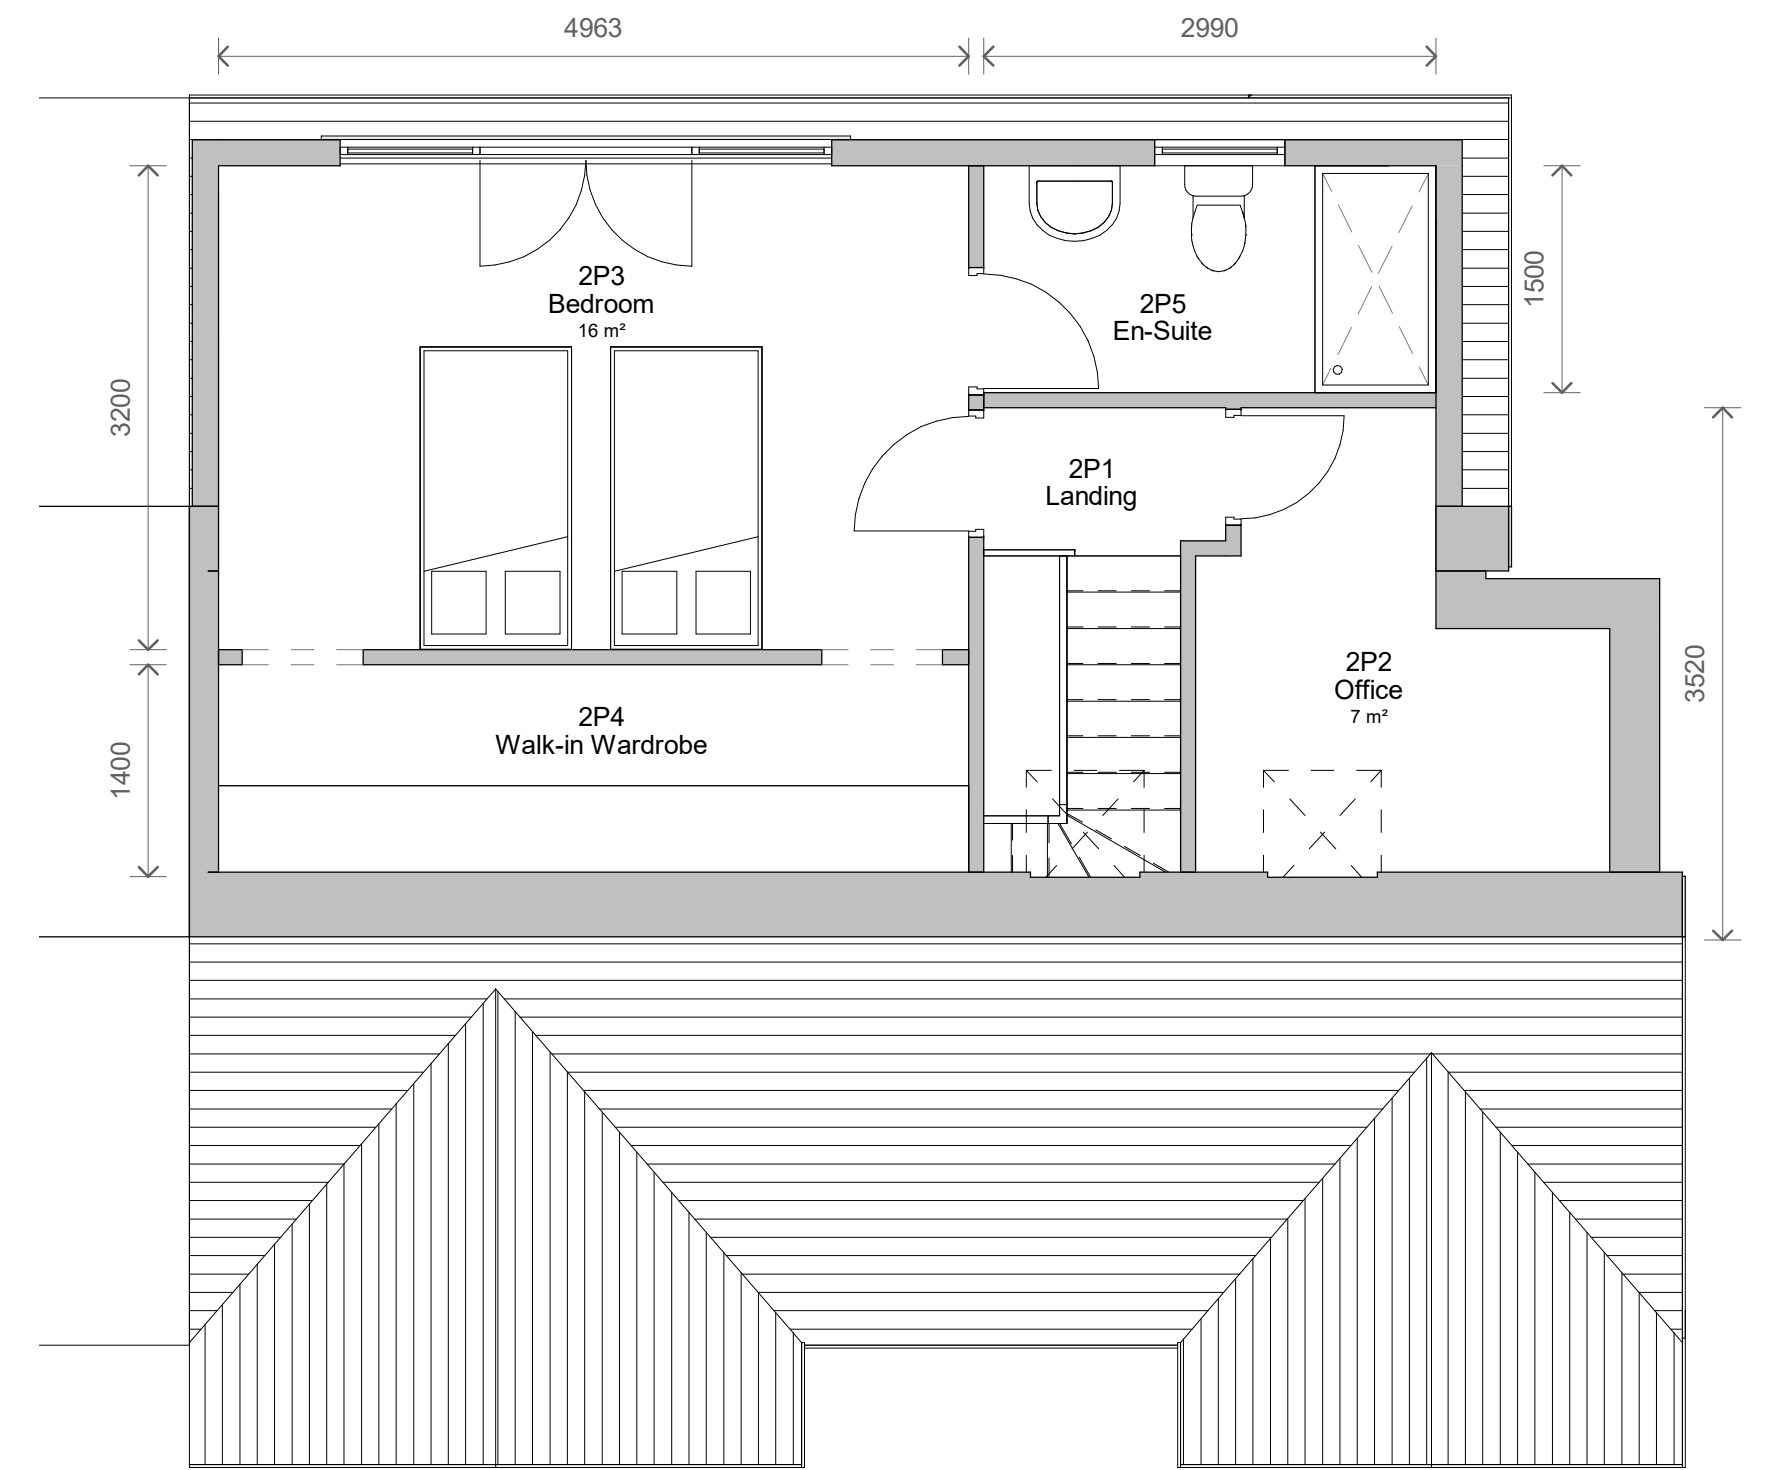

7 LEVEL 2 - Proposed
1 : 50

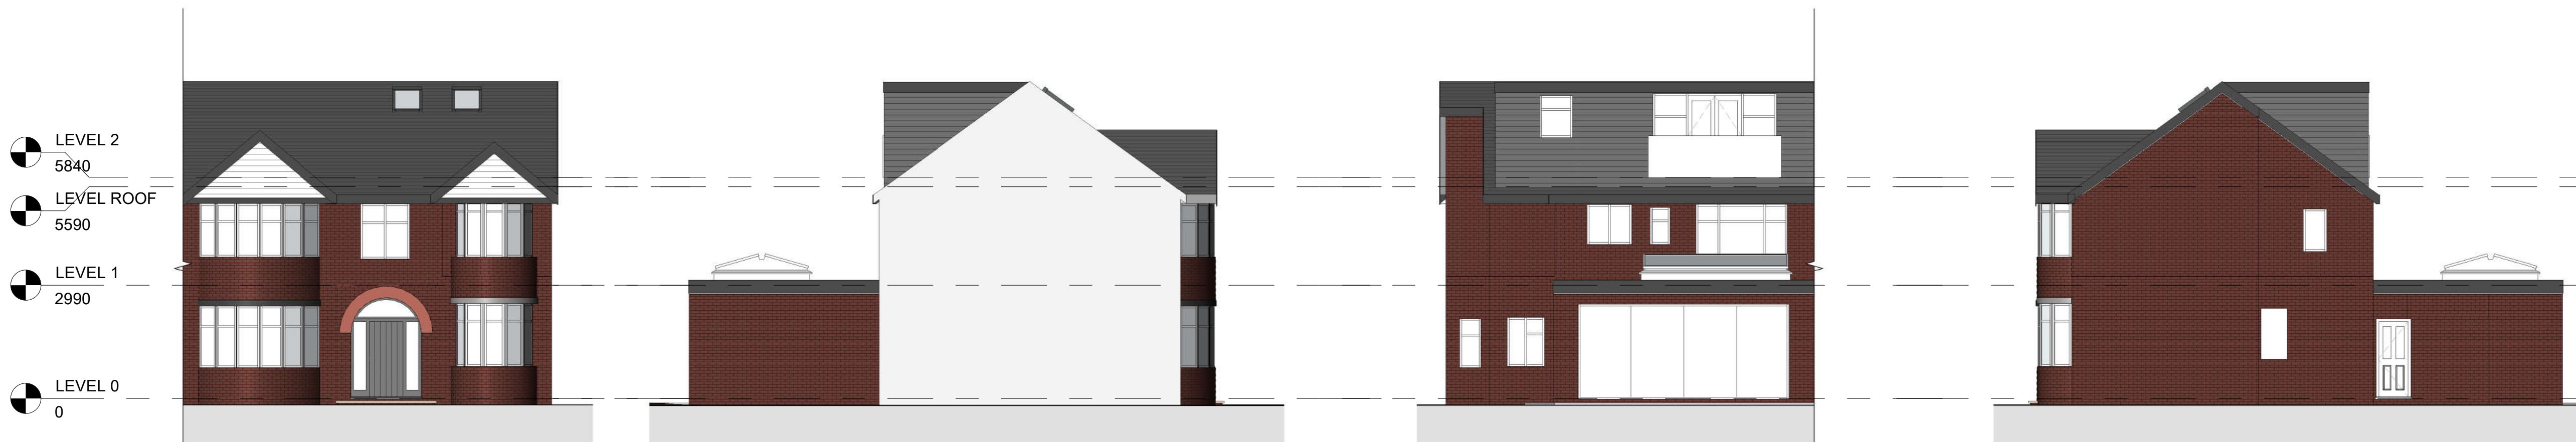

3 Front - Proposed
1 : 100

4 Left Side - Proposed
1 : 100

5 Rear - Proposed
1 : 100

6 Right Side - Proposed
1 : 100

3	Planning - Revised	04/03/2022
2	PLANNING	23/12/2021
1	Revised Design	22/12/2021
No.	Description	Date

PROJECT			7 Hartley Avenue		
TITLE			Proposed Plans and Elevations		
CLIENT			Bergson		
STATUS			PLANNING		
DRAWN BY		DATE	SCALE (@ A1)		
TP		13/12/2021	As indicated		
PROJECT NUMBER		DRAWING NUMBER		REV	
GSS21107		003		3	
GOLD SKETCH					
S T U D I O S					
www.goldsketch.co.uk		info@goldsketch.co.uk		0161 792 9595	
NOTES					
© COPYRIGHT ALL RIGHTS RESERVED. THIS DRAWING MUST NOT BE REPRODUCED WITHOUT PRIOR WRITTEN CONSENT. DRAWING TO BE USED FOR THE STATUS INDICATED ONLY. ALL DIMENSIONS ARE TO FACE UNLESS OTHERWISE SPECIFIED AND CONFIRMED ON SITE. ANY DISCREPANCIES TO BE REPORTED TO THE ARCHITECT IMMEDIATELY. ALL WORK AND MATERIALS TO BE IN ACCORDANCE WITH CURRENT BUILDING REGULATIONS. ALL DIMENSIONS ARE IN MILLIMETERS UNLESS OTHERWISE STATED.					

