



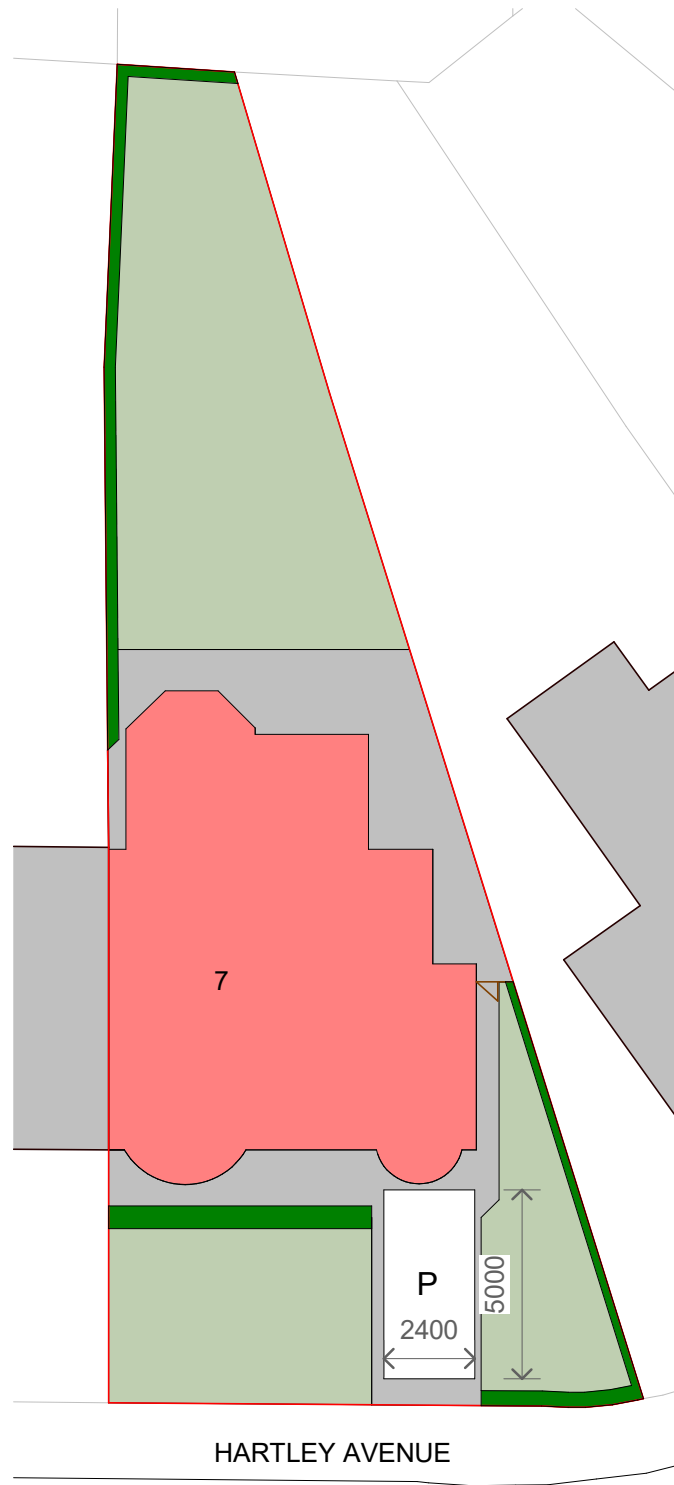

1 Site - Existing
1 : 200

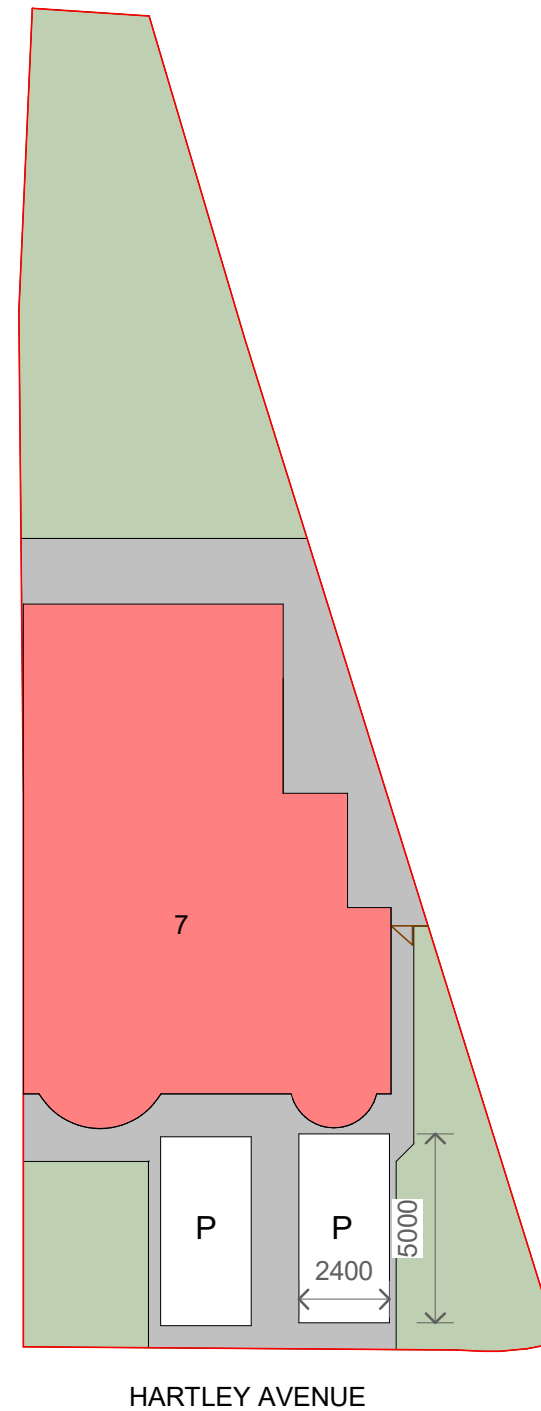

2 Site - Proposed
1 : 200

PROJECT	7 Hartley Avenue	PROJECT NUMBER		DRAWING NUMBER		REV	2			2			Planning - Revised			04/03/2022											
TITLE	Site - Existing & Proposed	GSS21107		004																							
CLIENT	Bergson	DRAWN BY	CHECKED BY	DATE	SCALE (@ A1)	No.	Description			Date			STATUS			PLANNING			NOTES © COPYRIGHT : ALL RIGHTS RESERVED. THIS DRAWING MUST NOT BE REPRODUCED WITHOUT PRIOR WRITTEN CONSENT. DRAWING TO BE USED FOR THE STATUS INDICATED ONLY. ALL DIMENSIONS AND SETTING OUT SHALL BE CHECKED AND CONFIRMED ON SITE. ANY DISCREPANCIES TO BE REPORTED TO THE DESIGNER PRIOR TO THE COMMENCEMENT OF ANY WORK. ALL WORK AND MATERIALS TO BE IN ACCORDANCE WITH CURRENT STATUTORY LEGISLATION. RELEVANT CODES OF PRACTICE AND BRITISH STANDARDS. ALL DIMENSIONS ON THIS DRAWING ARE IN MILLIMETRES (UNLESS OTHERWISE STATED).								
		TP	SG	23/12/2021	1 : 200																						
																			www.goldsketch.co.uk			info@goldsketch.co.uk			0161 792 9595		