


FOOT PATH SIDE ELEVATION

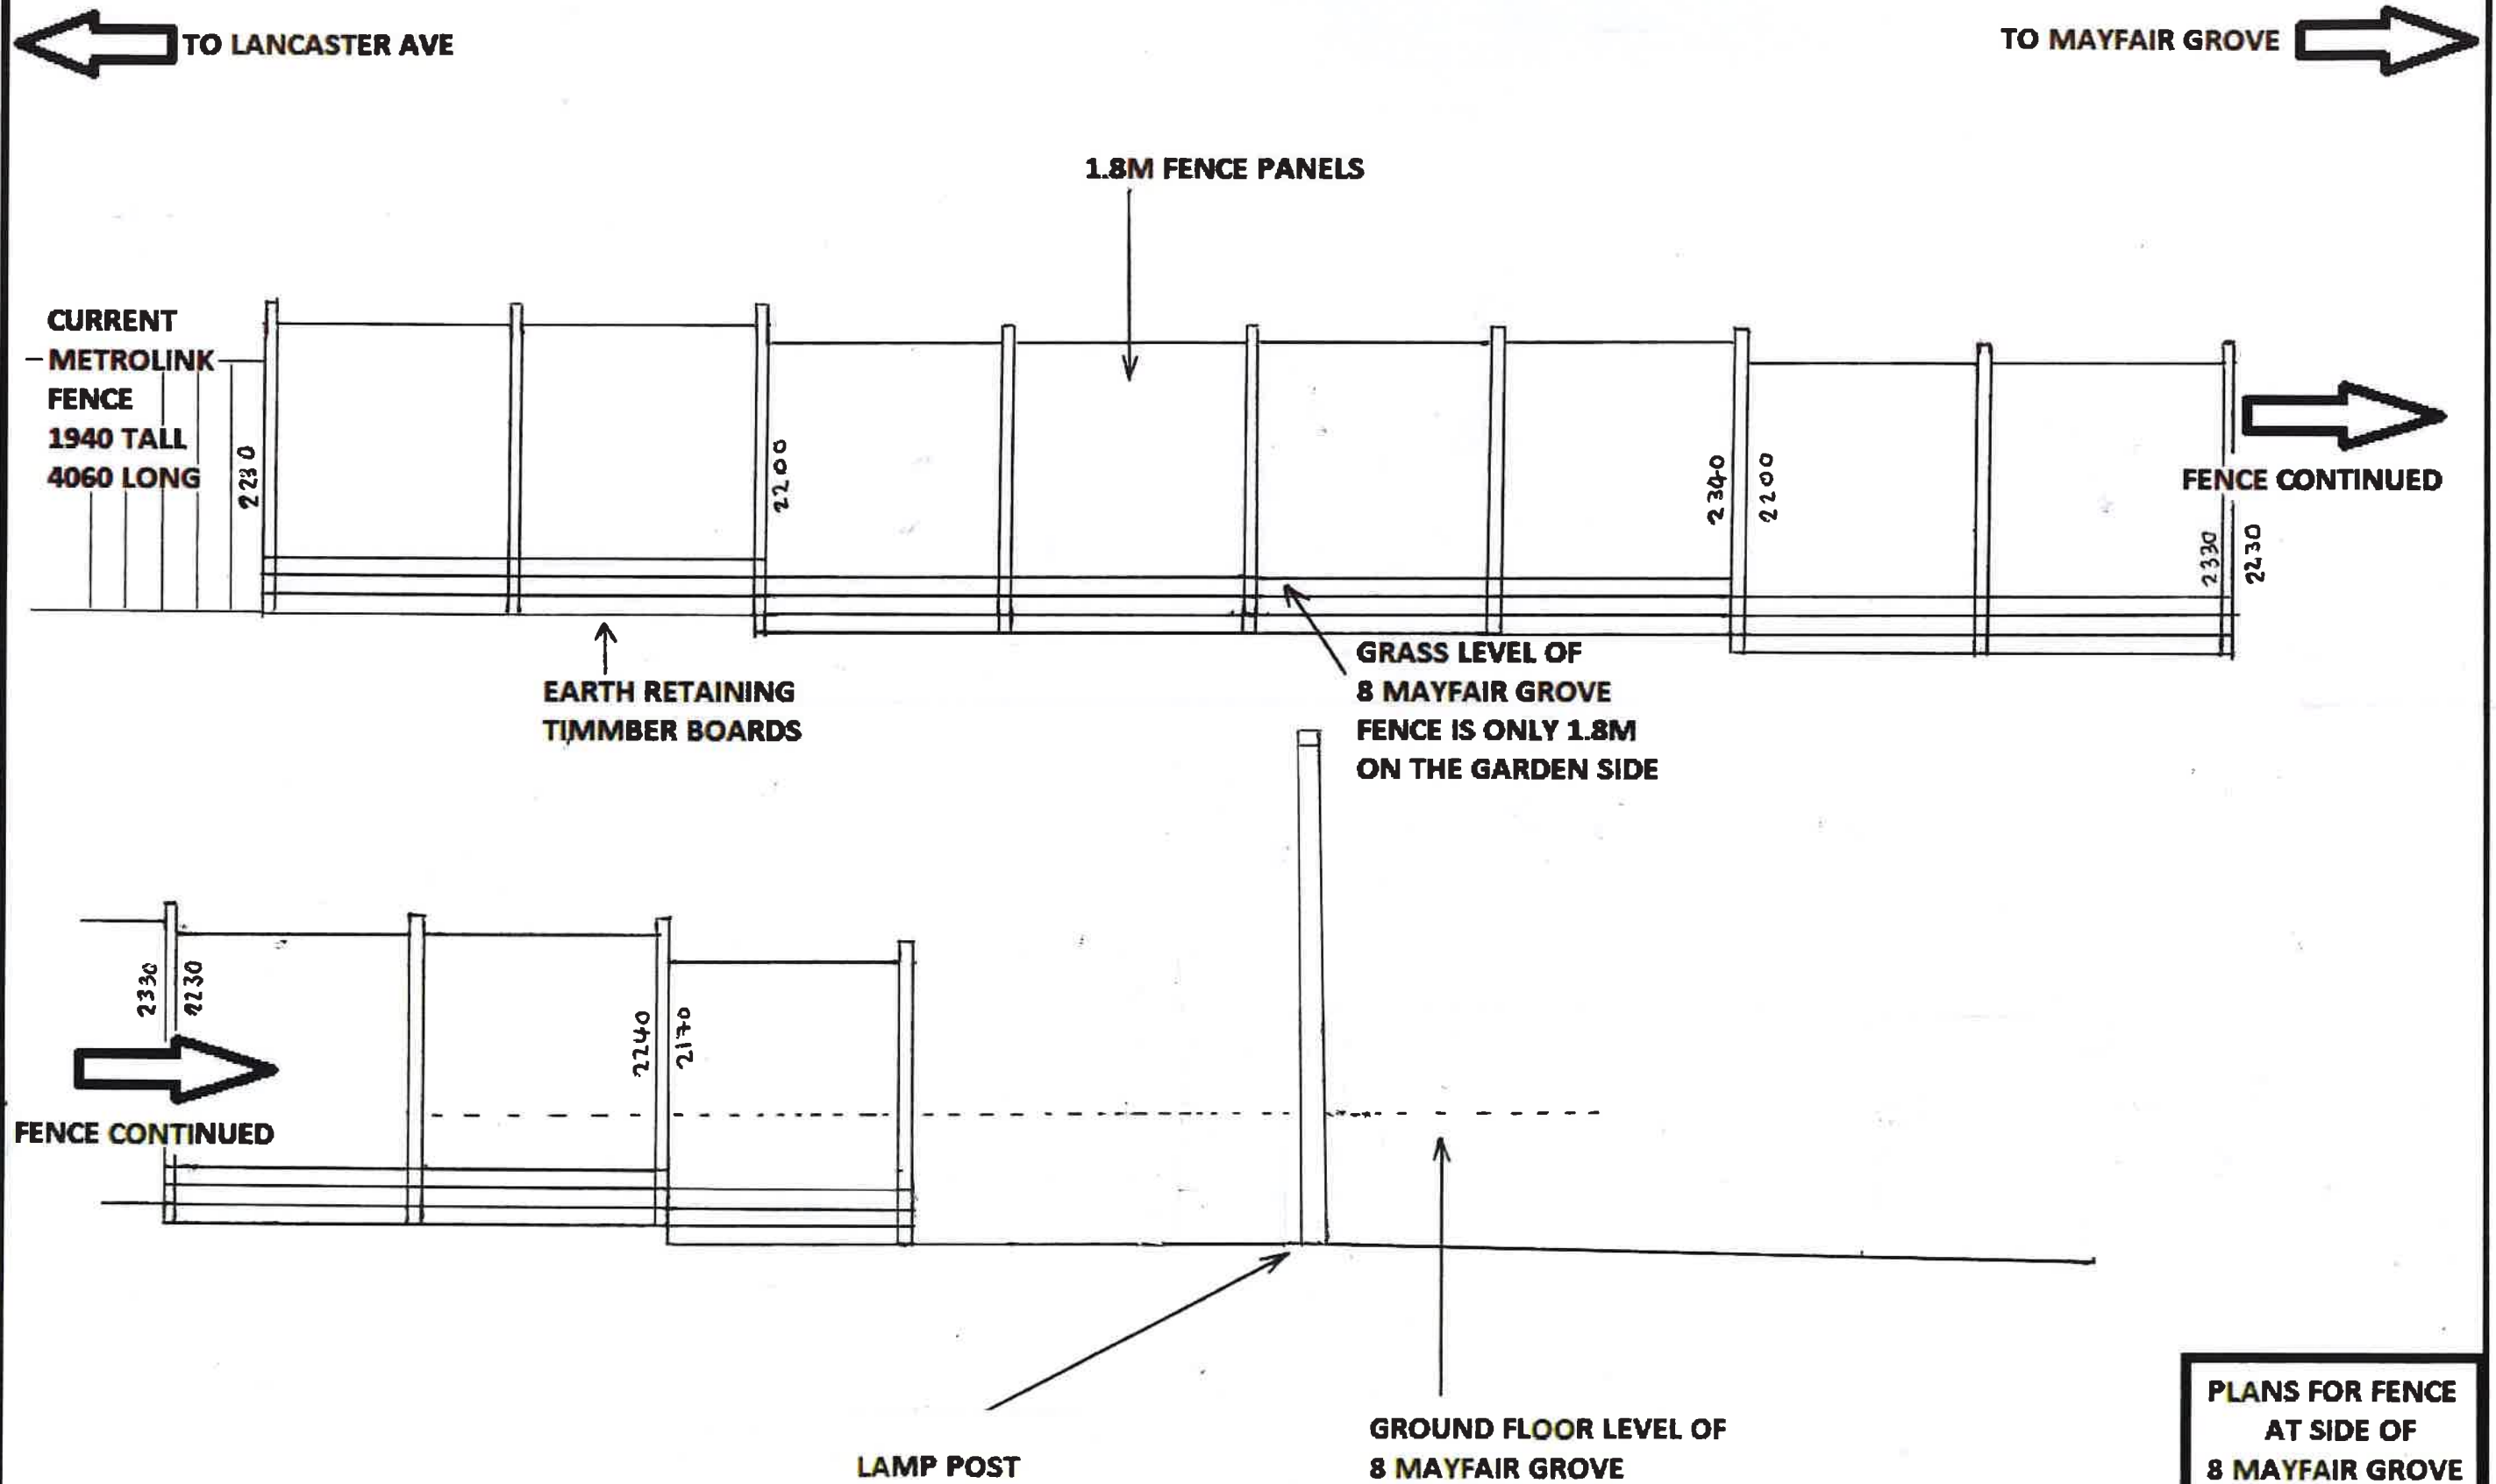

PLANS FOR FENCE
AT SIDE OF
8 MAYFAIR GROVE
M45 6BQ
SCALE 1:50