


Westgate, 339 Manchester Road, BL9 5NA

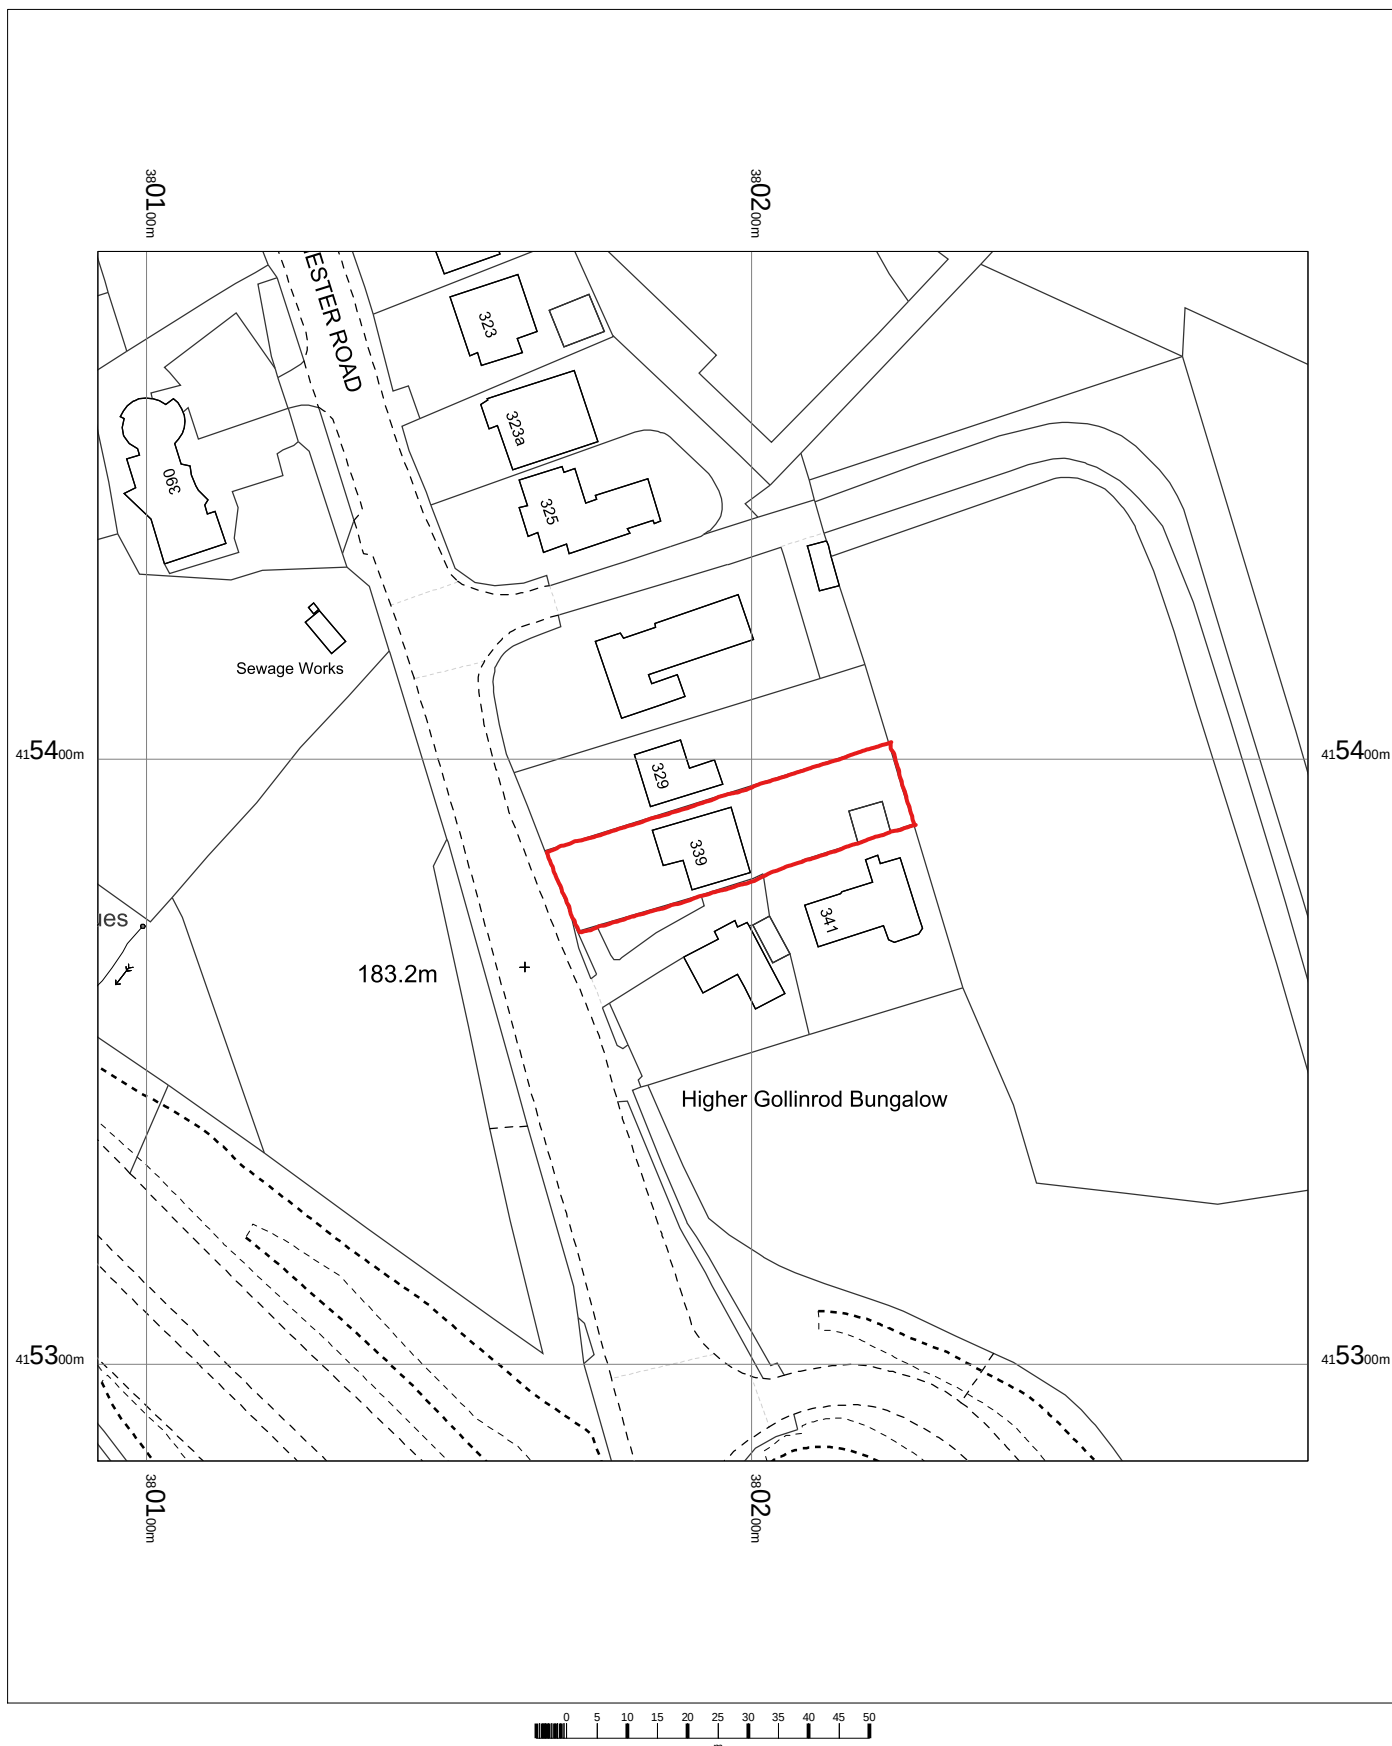


Westgate
339 Manchester Road,
Ramsbottom,
Bury
BL9 5NA

OS MasterMap 1250/2500/10000 scale
Thursday, July 7, 2022, ID: MPMBW-01048850
www.blackwellmapping.co.uk

1:1250 scale print at A4, Centre: 380192 E, 415384 N

©Crown Copyright Ordnance Survey. Licence no. 100041041

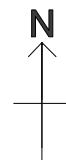

BLACKWELL'S
MAPPING SERVICES
PERSONAL & PROFESSIONAL MAPPING
www.blackwellmapping.co.uk

TEL: 0800 151 2612
maps@blackwell.co.uk