


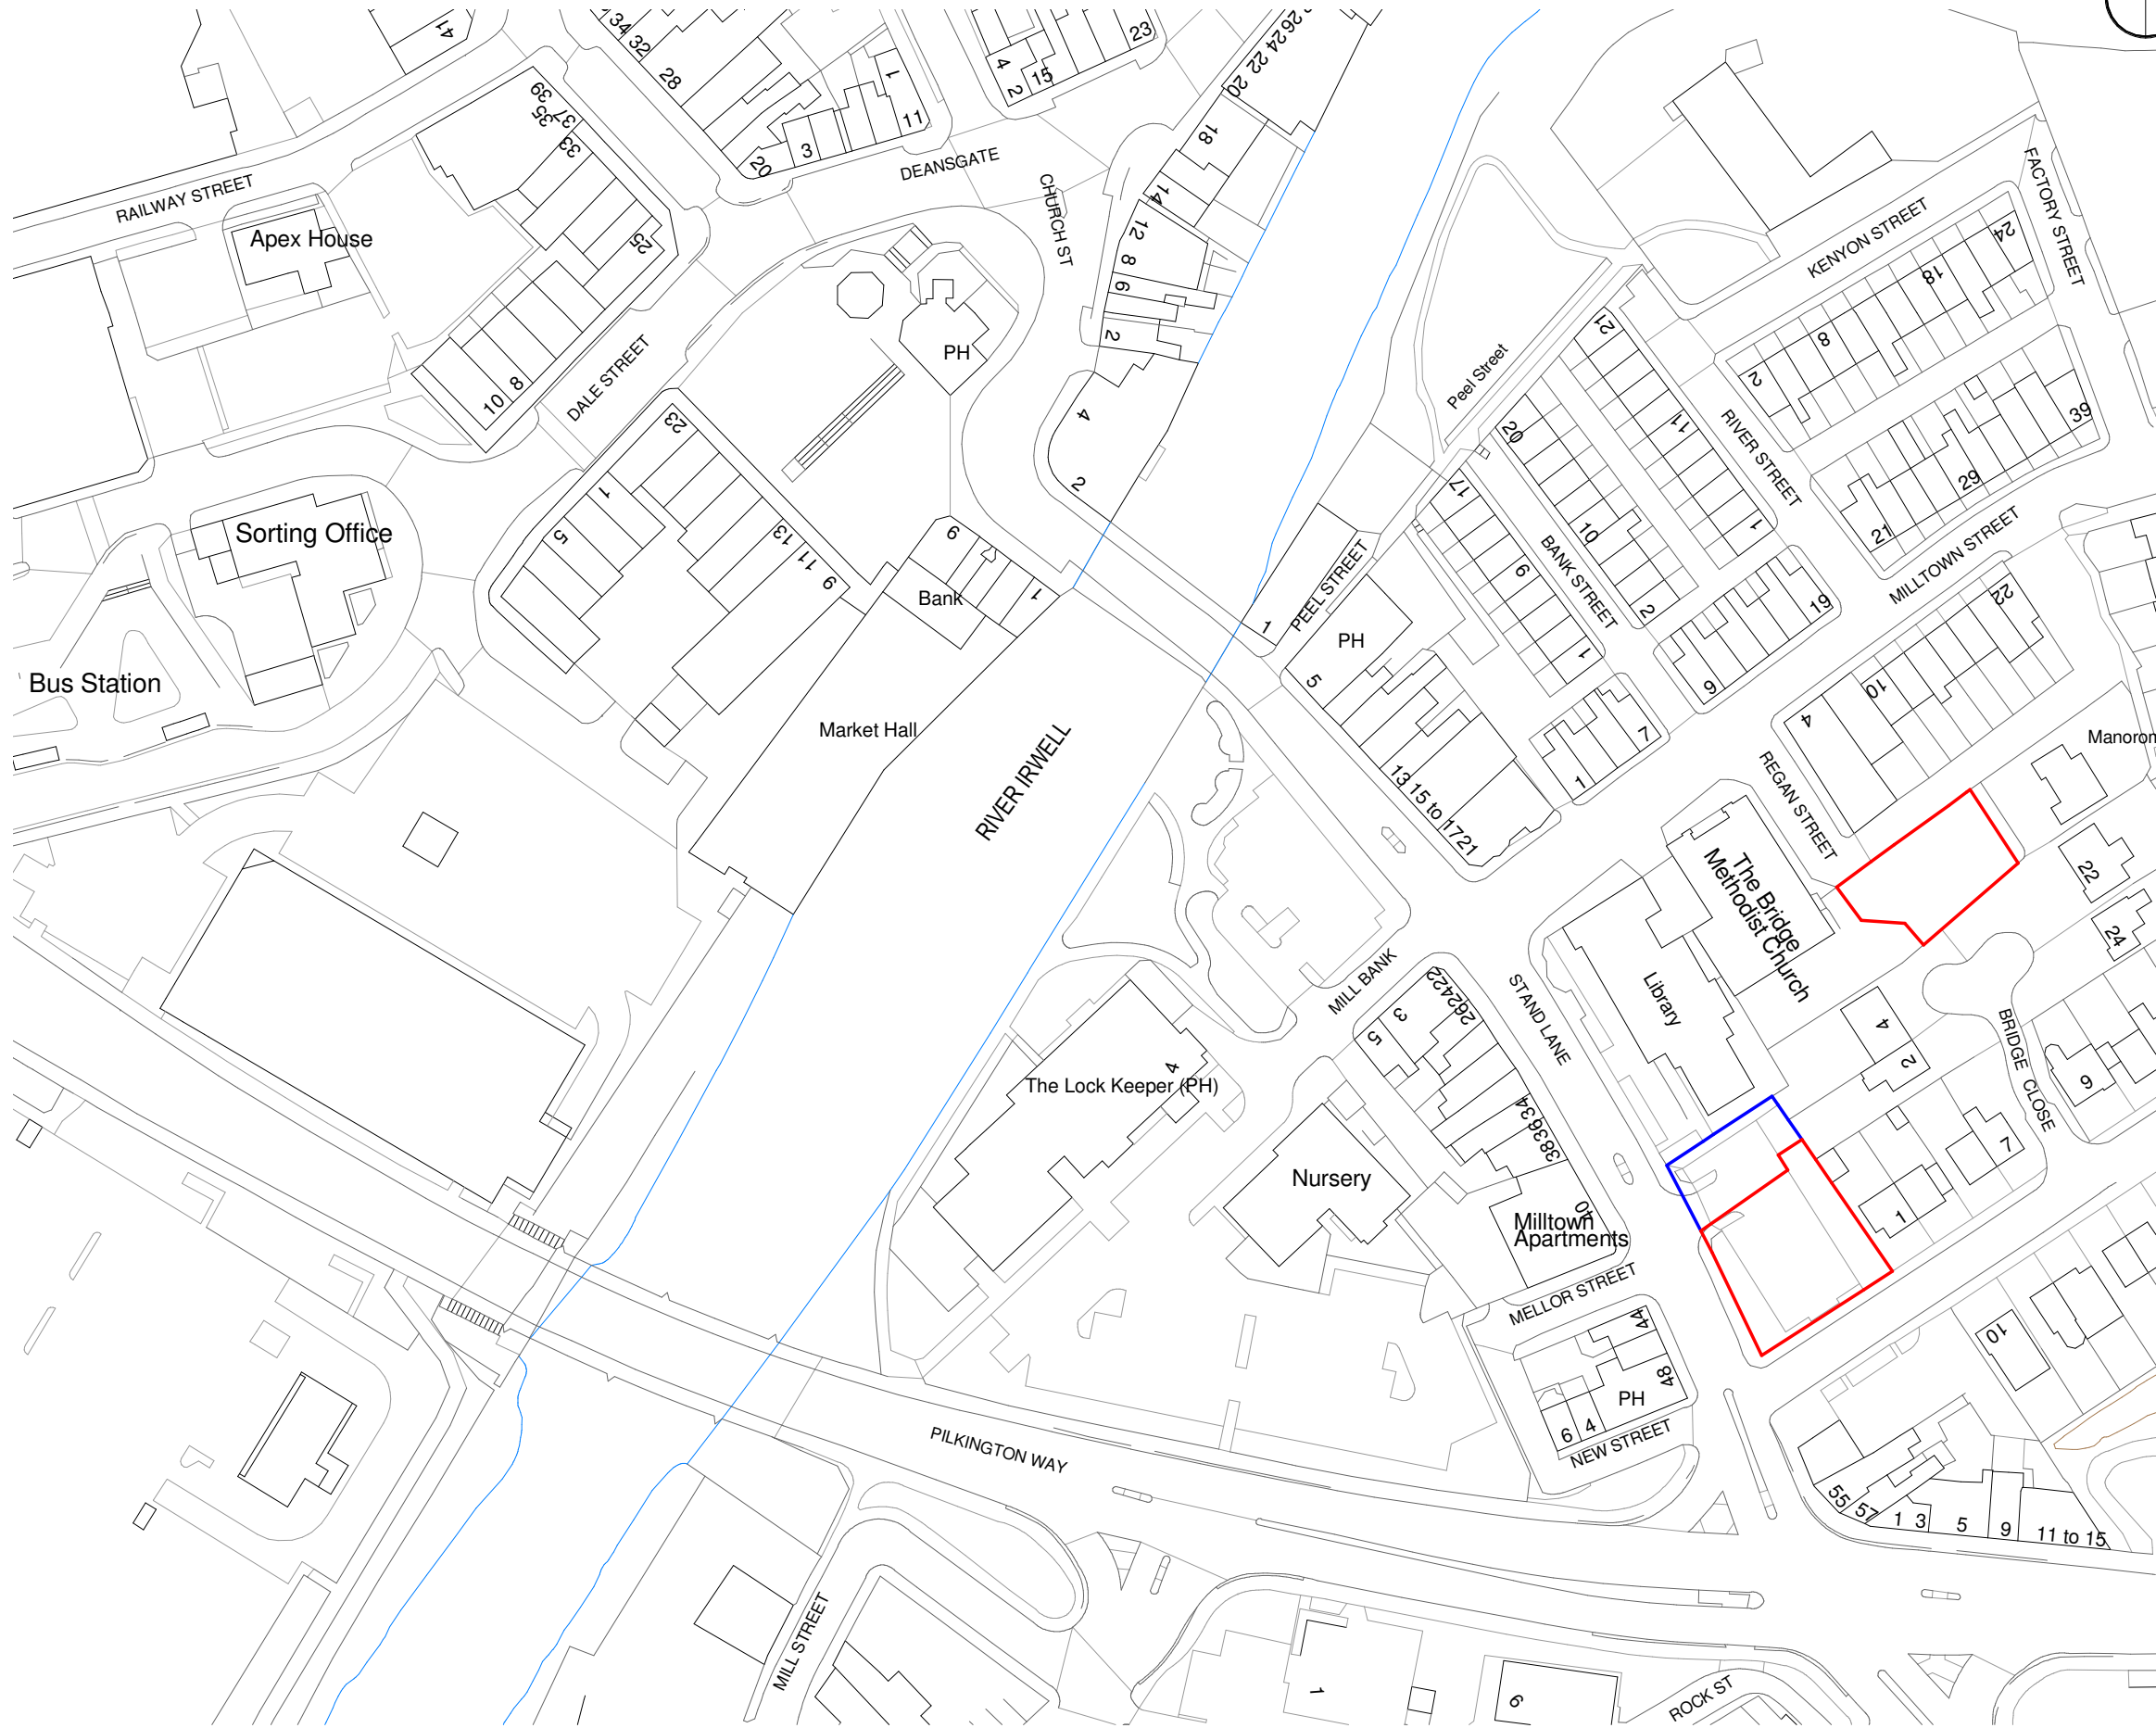

Notes

The Contractor is to check all dimensions and conditions on site before commencing. Do not scale from this drawing.
This drawing remains the copyright of POZZONI Architecture Ltd.

Scale Bars TO BE USED ONLY AS GUIDANCE

1:100	mm	1000	3000	5000
1:200	mm	5000	8000	
1:500	M	5	15	25
1:1250	M	10	30	50 70

— Land owned by the applicant adjacent to the site boundary.

— Site boundary line.

P03	Redline boundary adjusted.	DAS	21.09.22
P02	Updated to show replacement parking	DAS	21.09.22
P01	First issue - Planning.	DJ	11.07.22
Rev	Description	By	Date

Client	VINCI Construction UK Ltd		
Job	Radcliffe Hub -Temporary Freak Dance Studio		
Drawing	Planning - Location Plan		

BSRef	POZ Ref	Rev	P03
RADHUB-POZ-XX-ZZ-DR-A-1100			
Date	08/07/22	Scale	As indicated @ A3
3D CoOrd	-	2D CoOrd	DJ
Project Status	Planning	Tender	Construction
	Design	Contract	As Built

10-12 Emerald Street
London
WC1N 3QA

+44 20 7078 0079
architects@pozzoni.co.uk

Woodville House
2 Woodville Road
Altrincham
WA14 2FH

+44 161 928 7848
www.pozzoni.co.uk

1

Location Plan
1 : 1250