
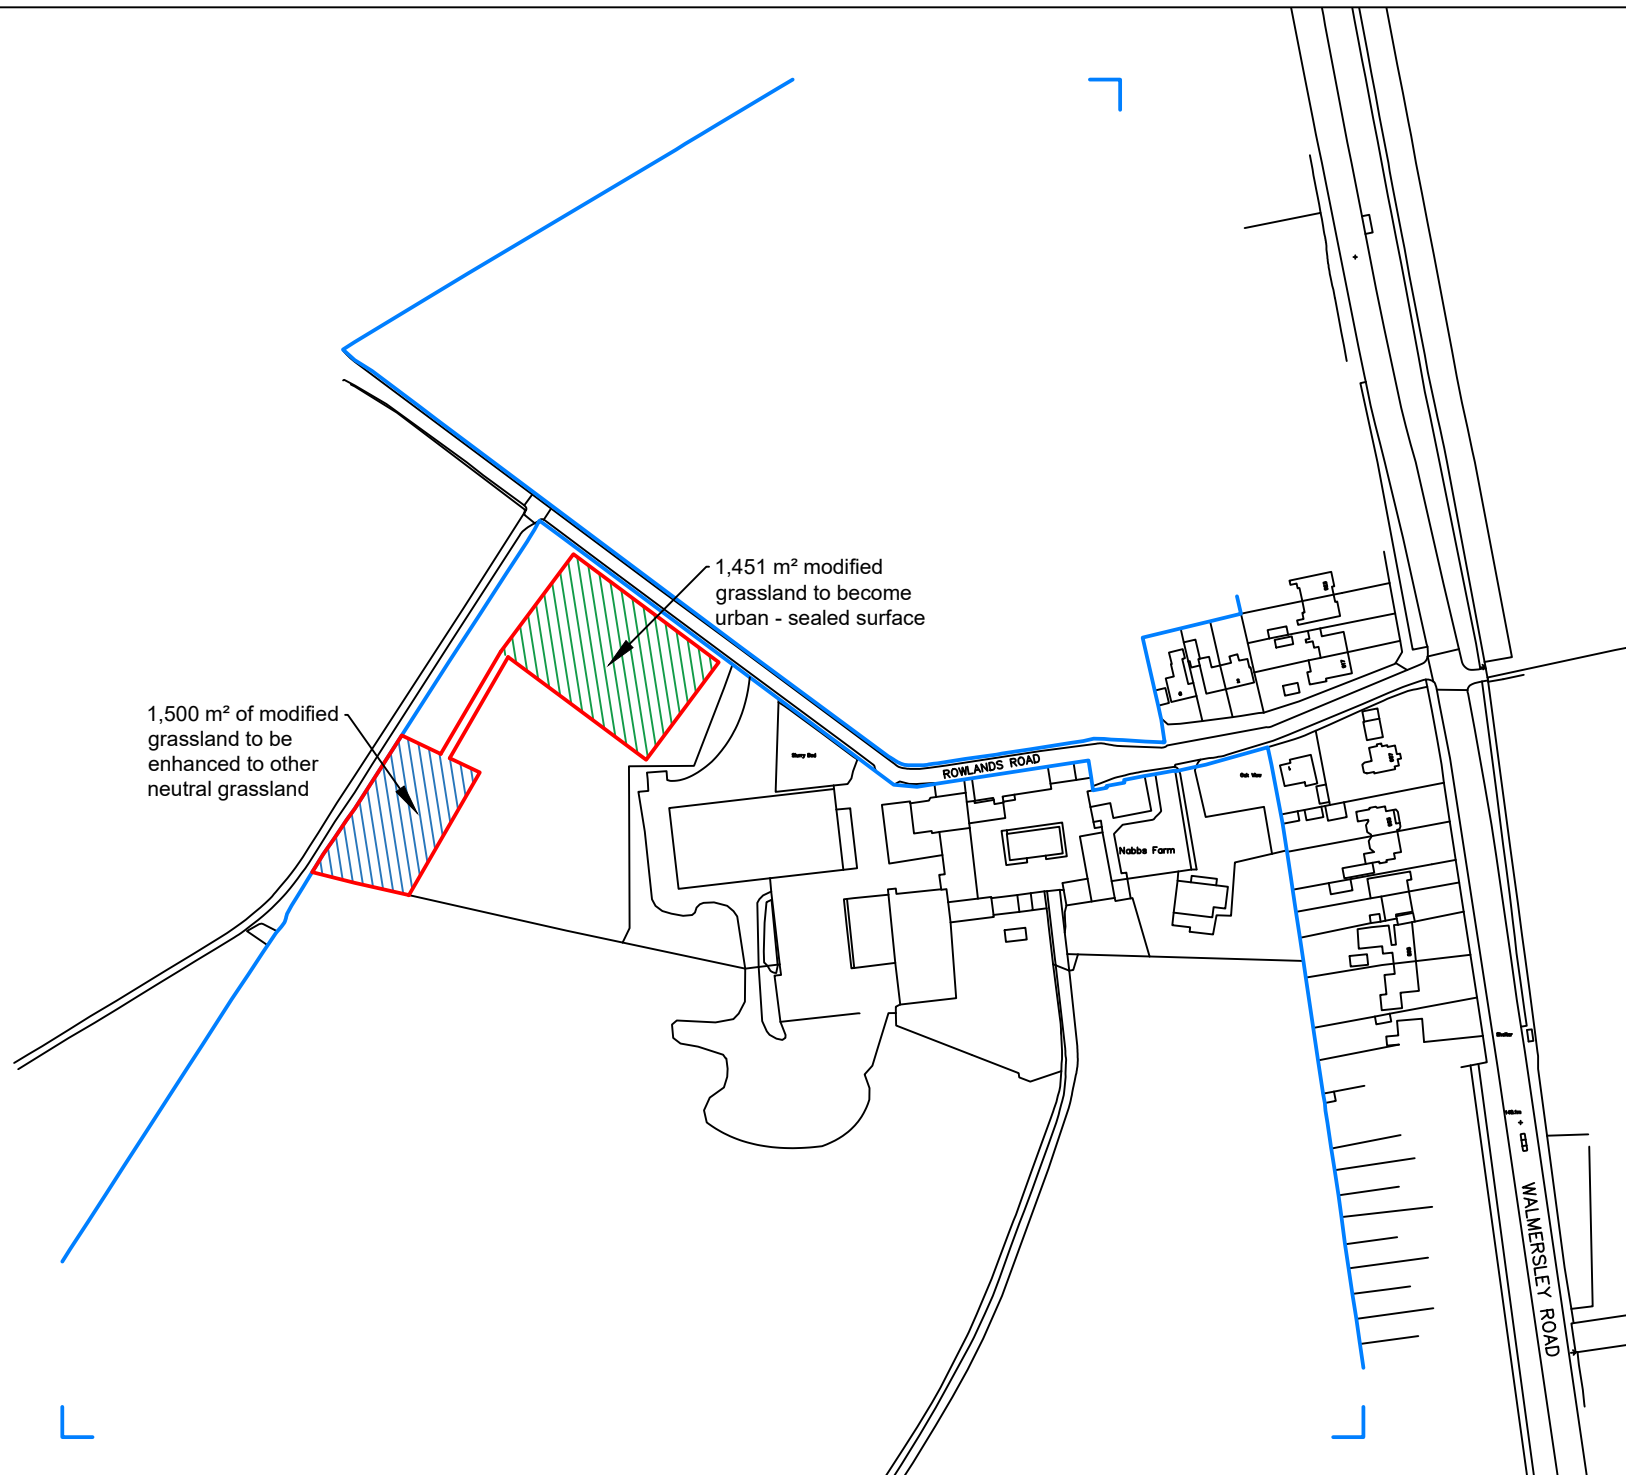


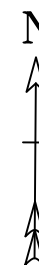

Dwg No.: OT173-8

Revision: A

Client: R & G & M Falshaw

Address: Nabbs Farm, Rowlands Road, Bury, Lancashire, BL9 5LJ

Project: Slurry Store

Title: BNG Plan

Date: 15 July 2025

Drawn by: O Turvill

0 Metres 50  
Scale 1:2500  
Sheet Size A4