



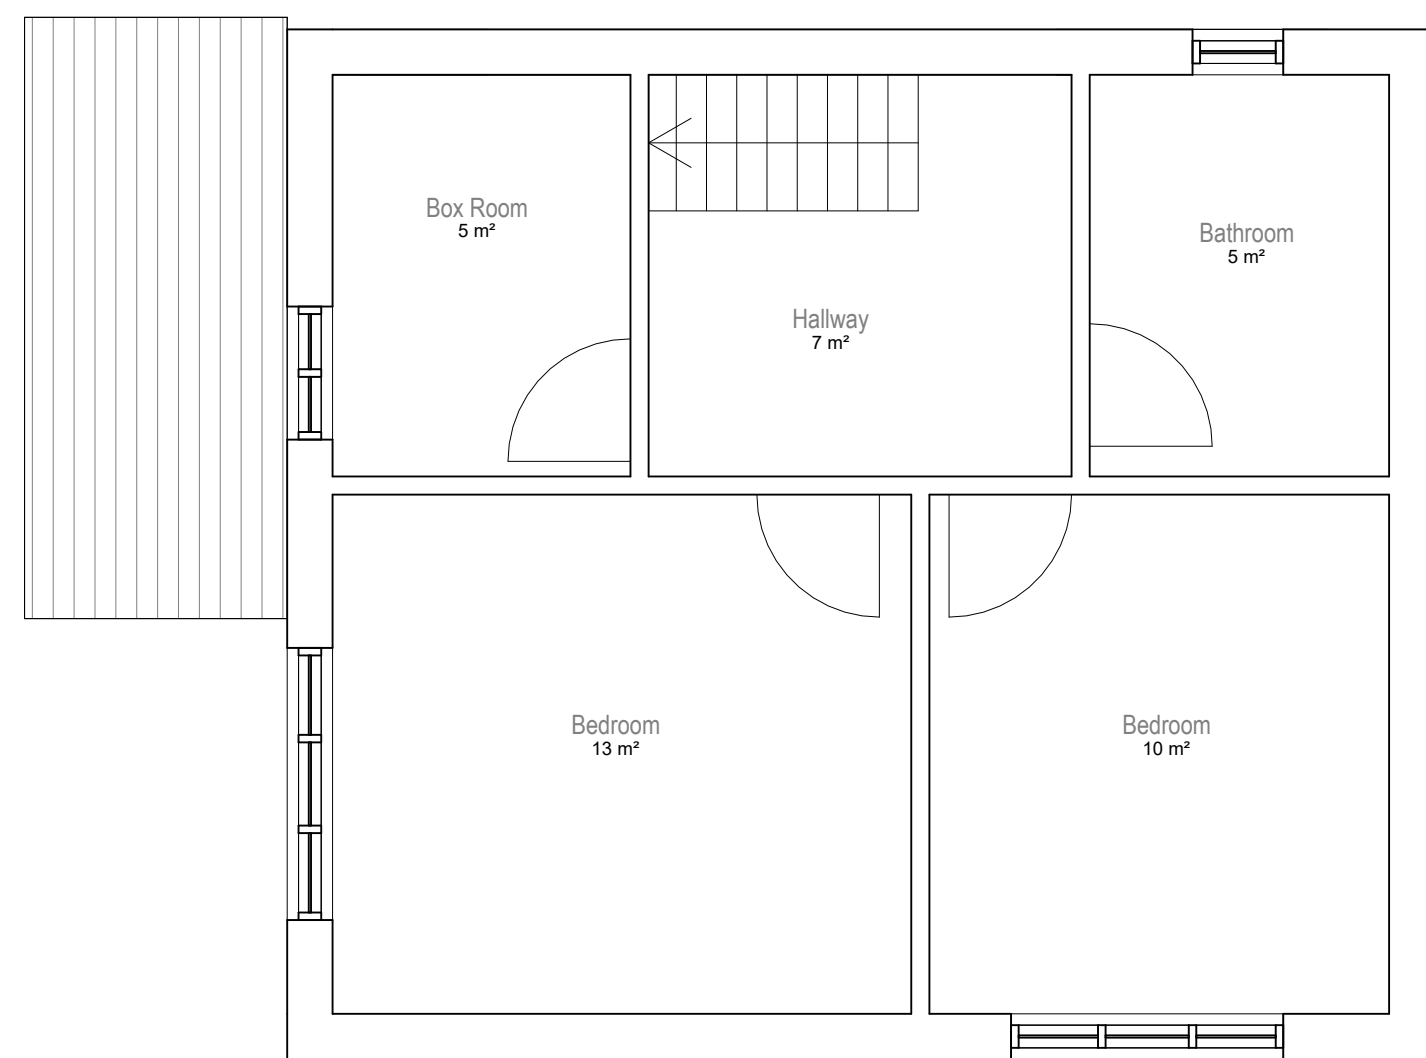


1 Level 1 Existing
1 : 50

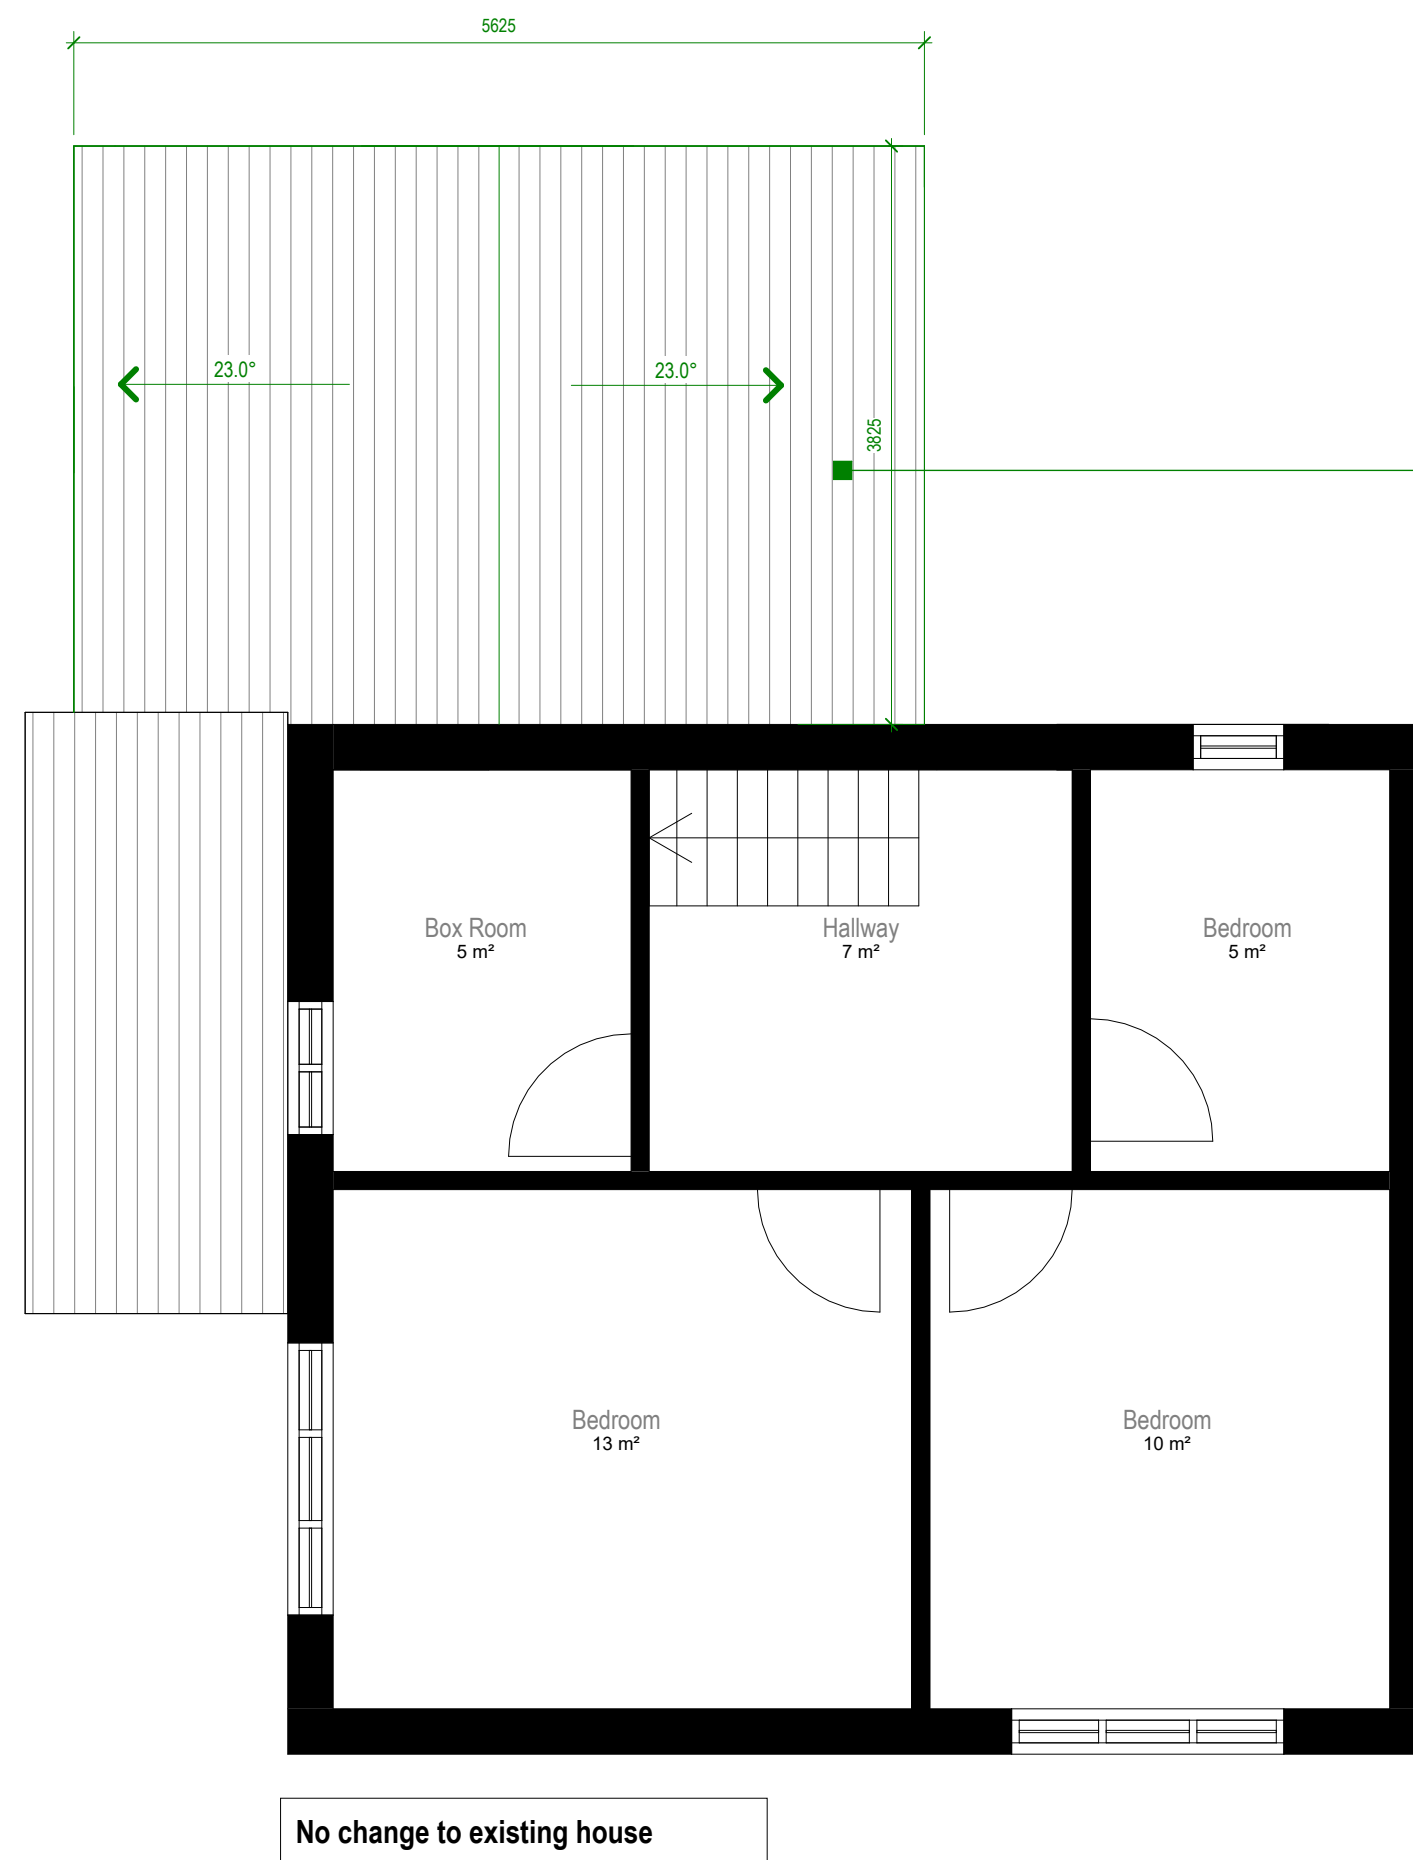


Proposed single storey side extension.
Materials used in any exterior work are to be of a similar appearance to those used in the construction of the exterior of the existing dwellinghouse.
Proposed side windows to be obscurely glazed.

No change to existing house

2 Level 1 Proposed
1 : 50

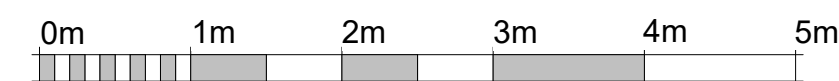

VISUAL SCALE 1:50 @ A1

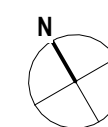

Status
PLANNING PERMISSION
Client
Miss Jayne Chalice

Project Title
1 GLENVALE CLOSE RADCLIFFE
GREATER MANCHESTER M26 2SL

Drawing Title
Existing and Proposed First Floor A1

Project No.
2025 06
Drawing No.
002-SI-XX-00-DR-I-P4
Drawing Date
Rev
Scale at A1
1 : 50

Created By
Rakesh M

m83 Associates Ltd

London Office
3rd Floor, 86-90 Paul Street, London, EC2A 4NE
Manchester Office
Bartle House, 9 Oxford Court, Manchester, M2 3WQ

arb
Architects
Registration
Board
RIBA
Chartered Practice