




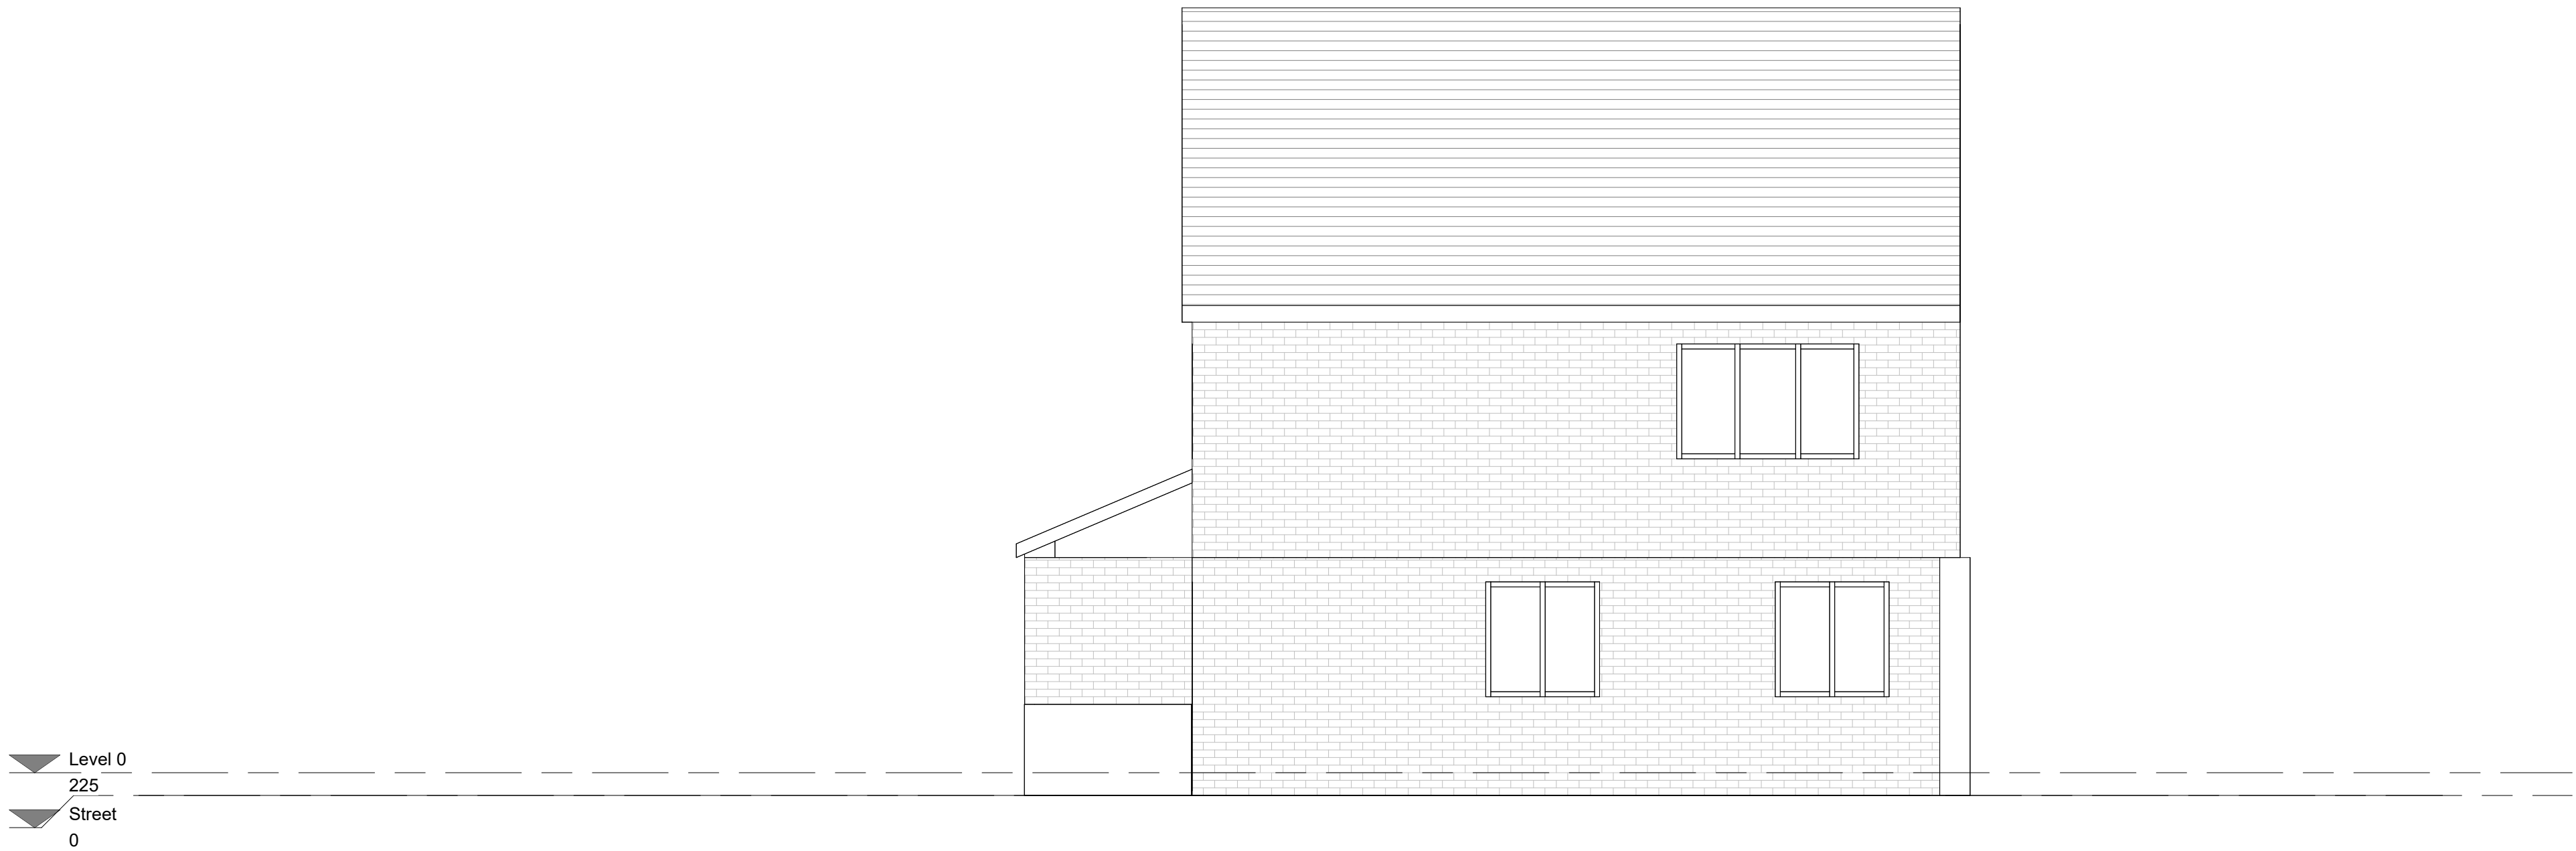

1 Existing Side 1 Elevation
1 : 50

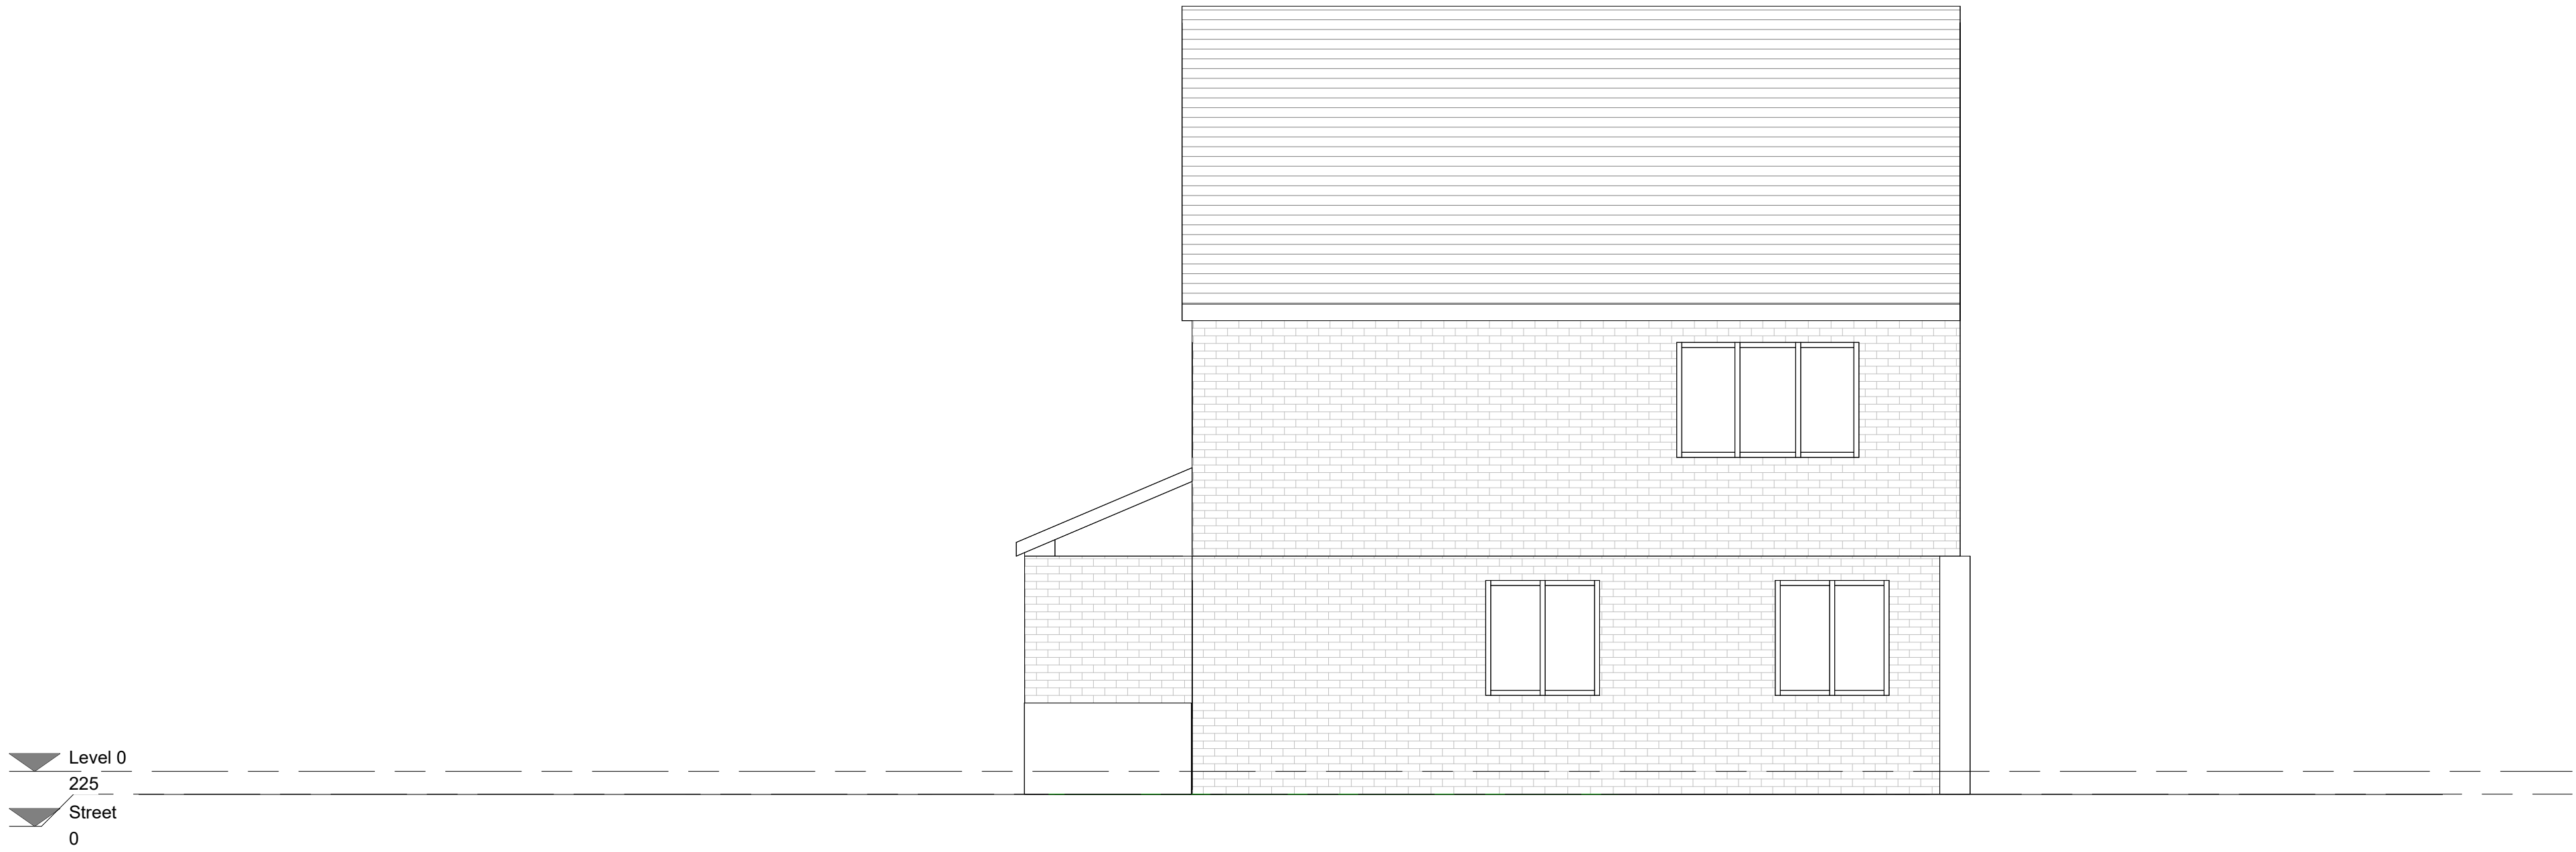

2 Proposed Side 1 Elevation
1 : 50

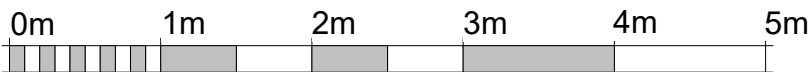

VISUAL SCALE 1:50 @ A1

Status	PLANNING PERMISSION
Client	Miss Jayne Chalice
Project Title	1 GLENVALE CLOSE RADCLIFFE GREATER MANCHESTER M26 2SL
Drawing Title	Existing and Proposed Side 1 Elevations A1
Project No.	2025 06
Drawing No.	002-SI-XX-00-DR-I-P6
Drawing Date	1 : 50
Created By	Rakesh M
m83 Associates Ltd	
London Office	3rd Floor, 86-90 Paul Street, London, EC2A 4NE
Manchester Office	Bartle House, 9 Oxford Court, Manchester, M2 3WQ
ARB	RIBA