




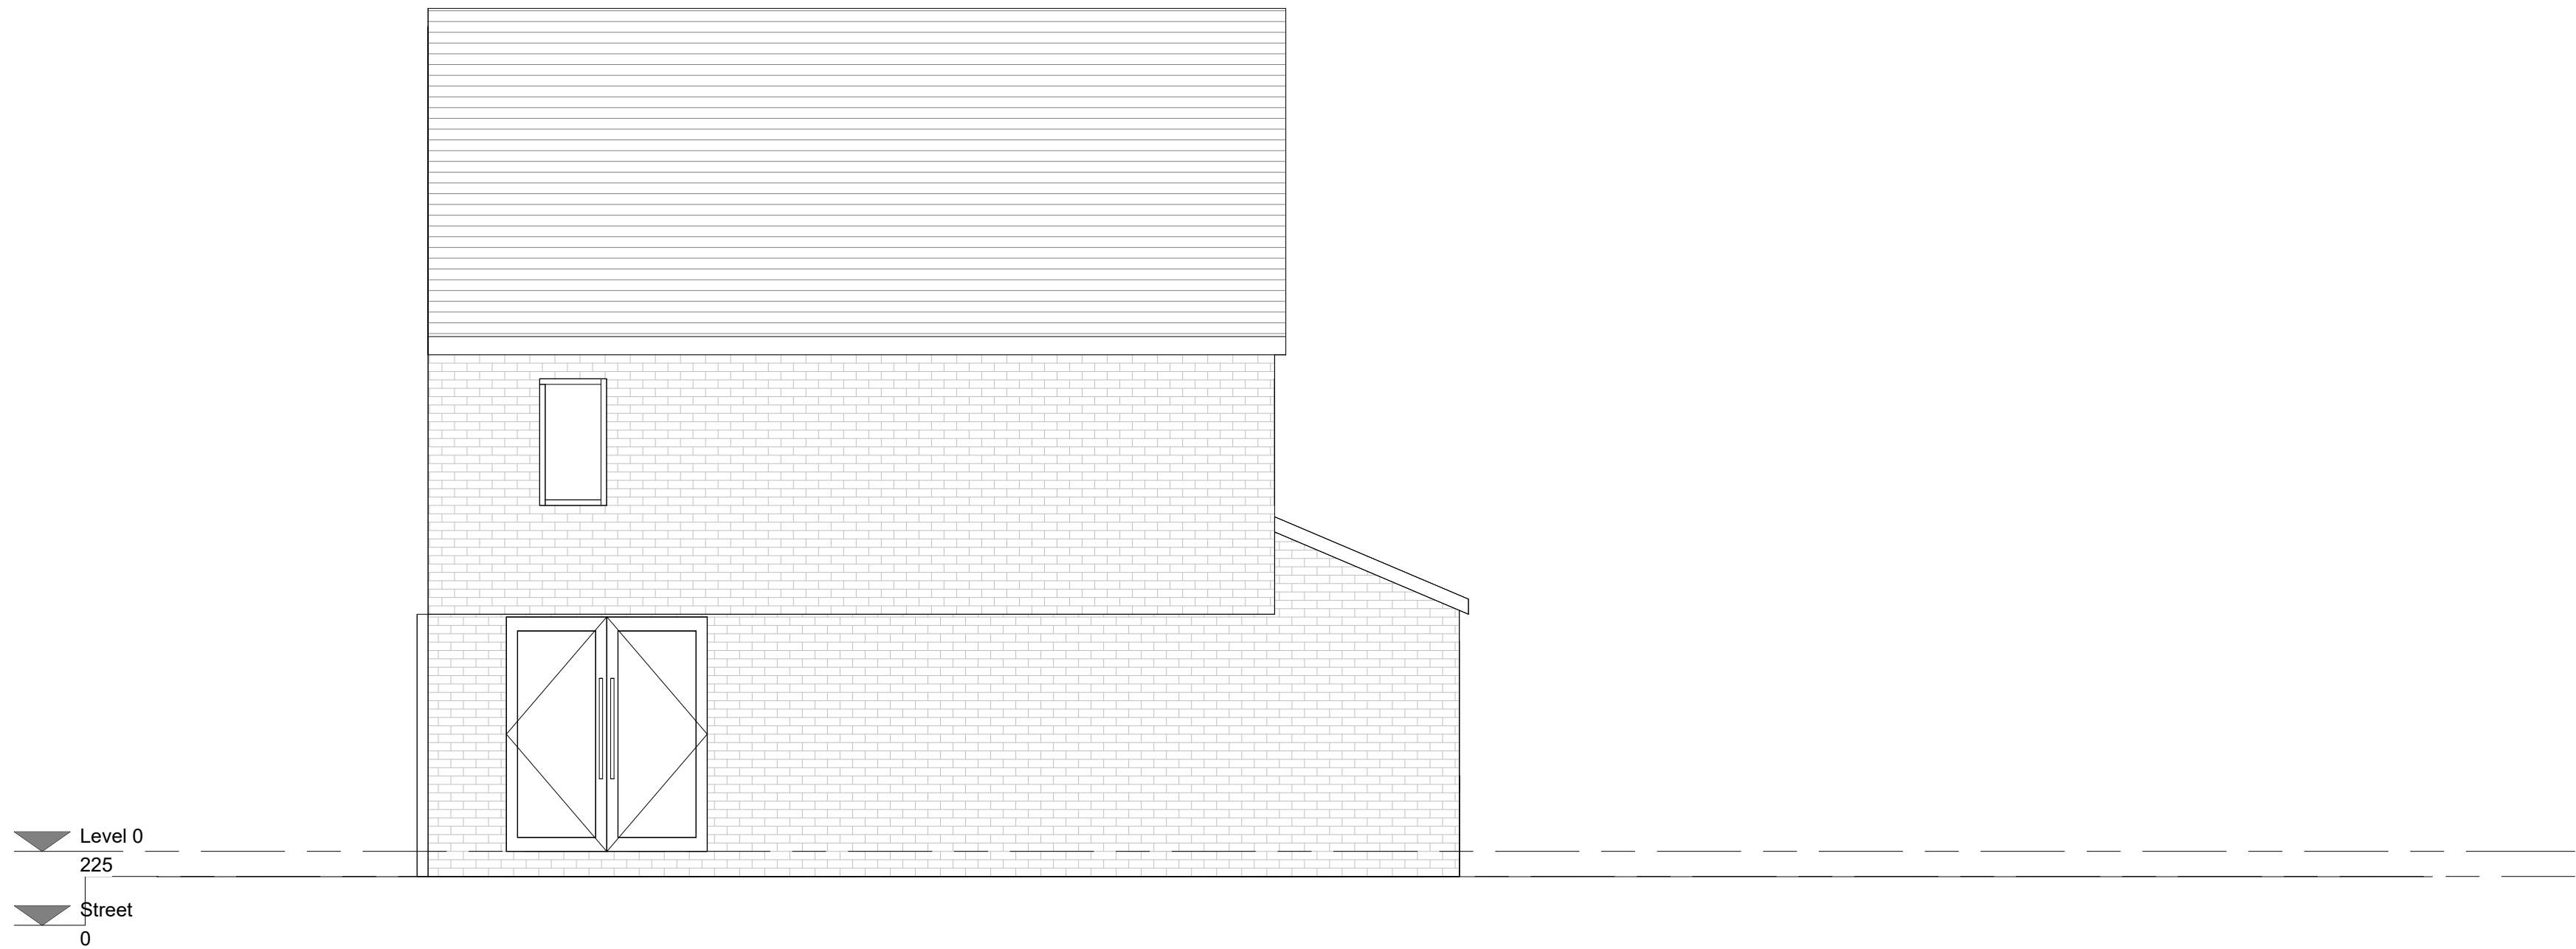

1 Existing Side 2 Elevation
1 : 50

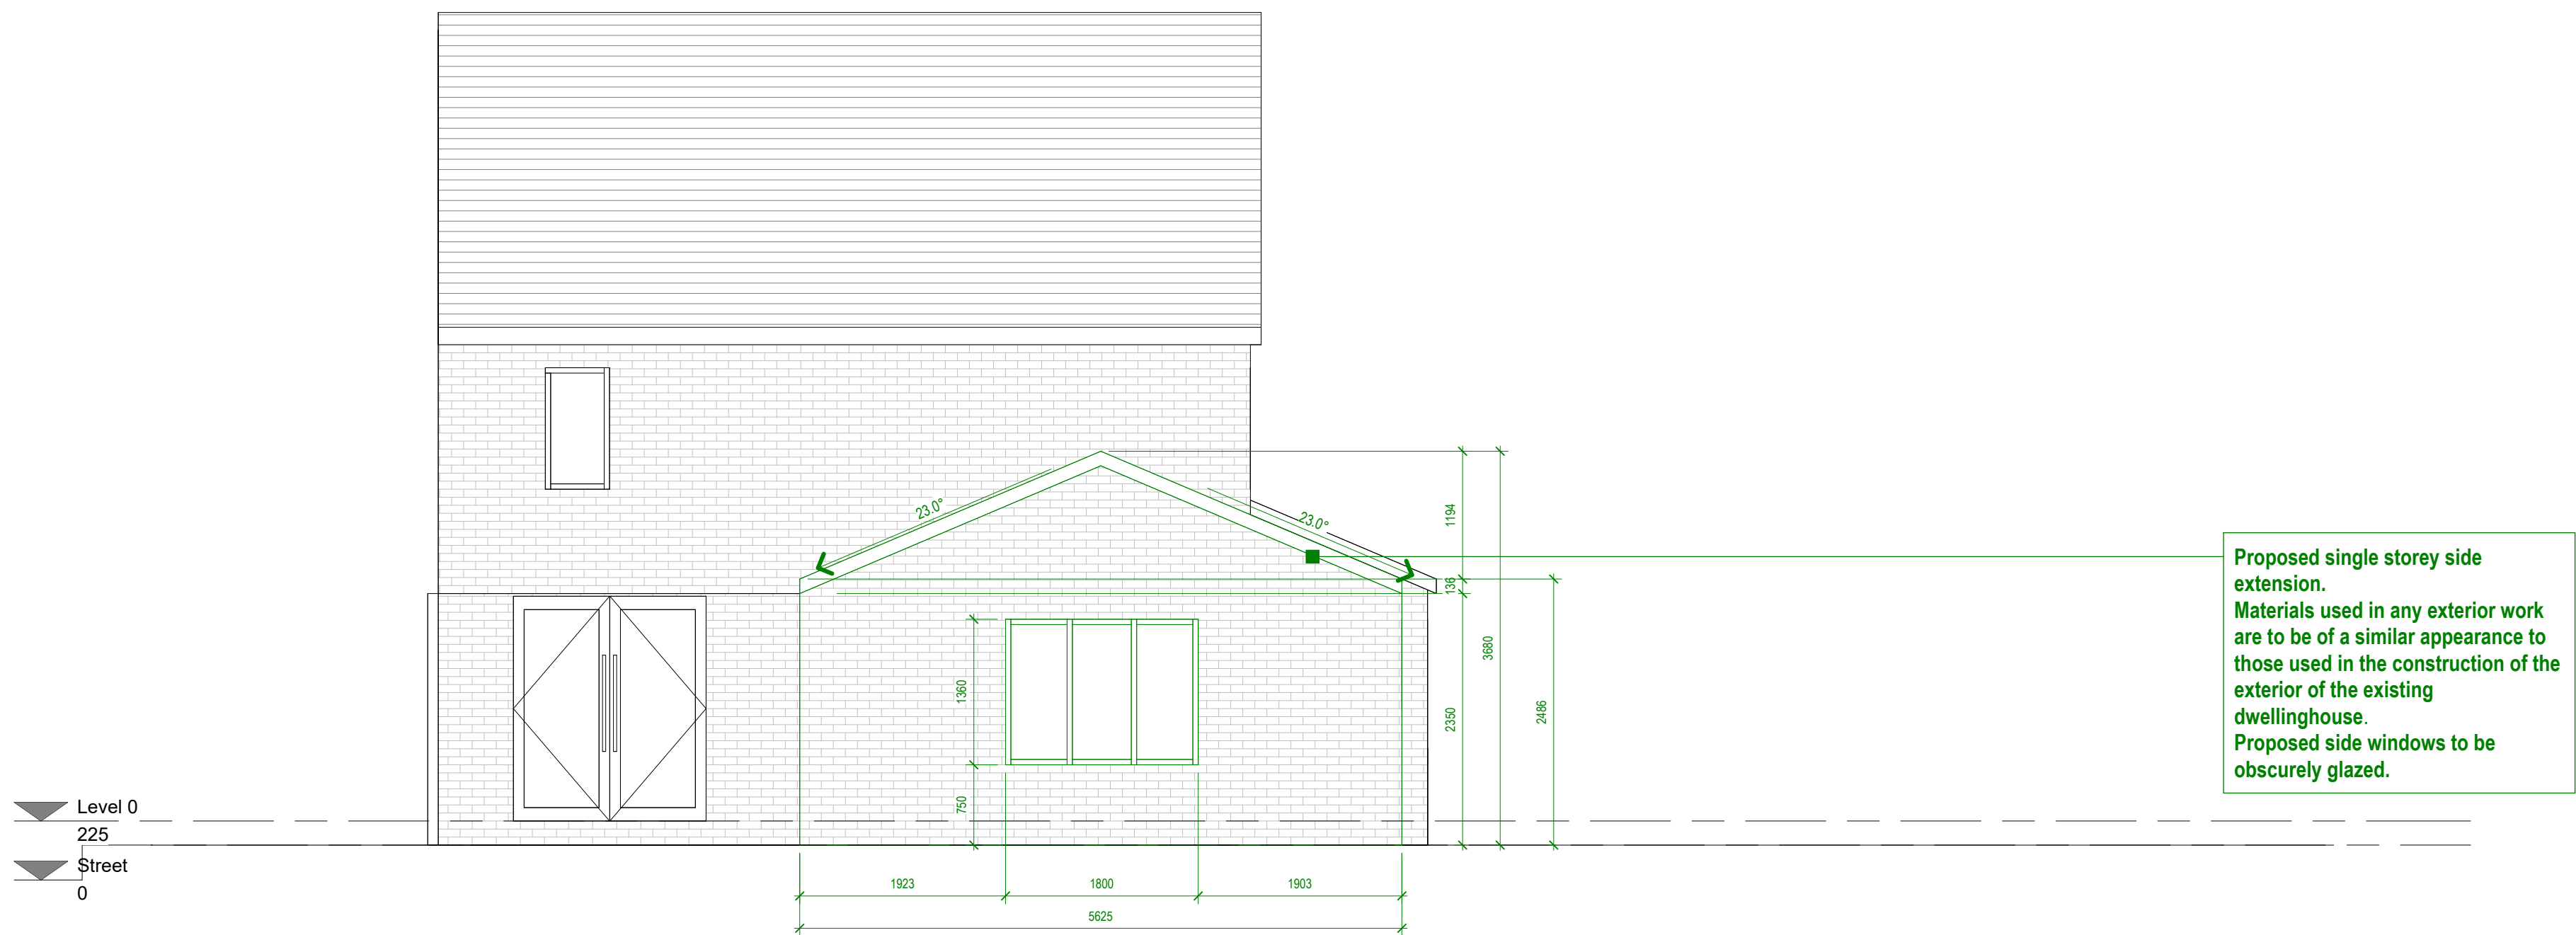

2 Proposed Side 2 Elevation
1 : 50

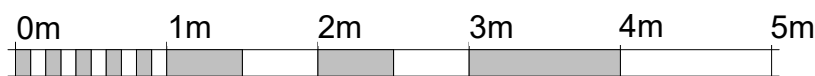

VISUAL SCALE 1:50 @ A1

Status
PLANNING PERMISSION

Client
Miss Jayne Chalice

Project Title
1 GLENVALE CLOSE RADCLIFFE
GREATER MANCHESTER M26 2SL

Drawing Title
Existing and Proposed Side 2 Elevations A1

Project No.
2025 06

Drawing No.
002-SI-XX-00-DR-I-P7

Drawing Date
1 : 50

Rev

Created By
Rakesh M

m83 Associates Ltd

London Office
3rd Floor, 86-90 Paul Street, London, EC2A 4NE

Manchester Office
Bartle House, 9 Oxford Court, Manchester, M2 3WQ