



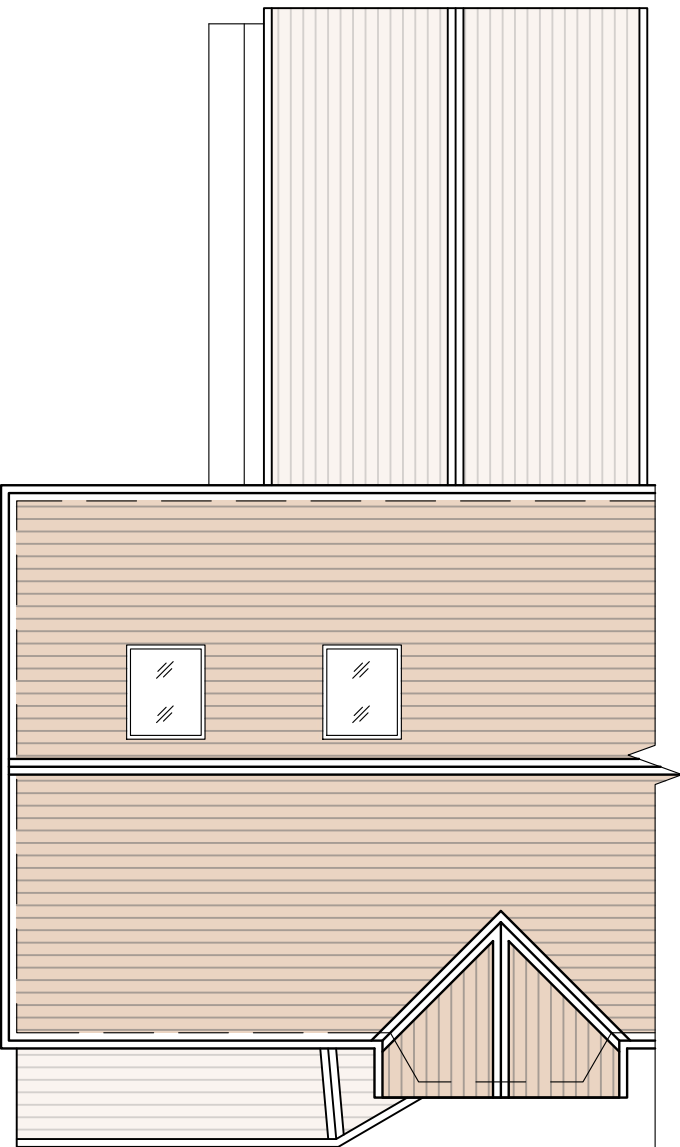

PROPOSED ROOF PLAN
SCALE-1:100

PROPOSED ROOF PLAN
SCALE-1:50

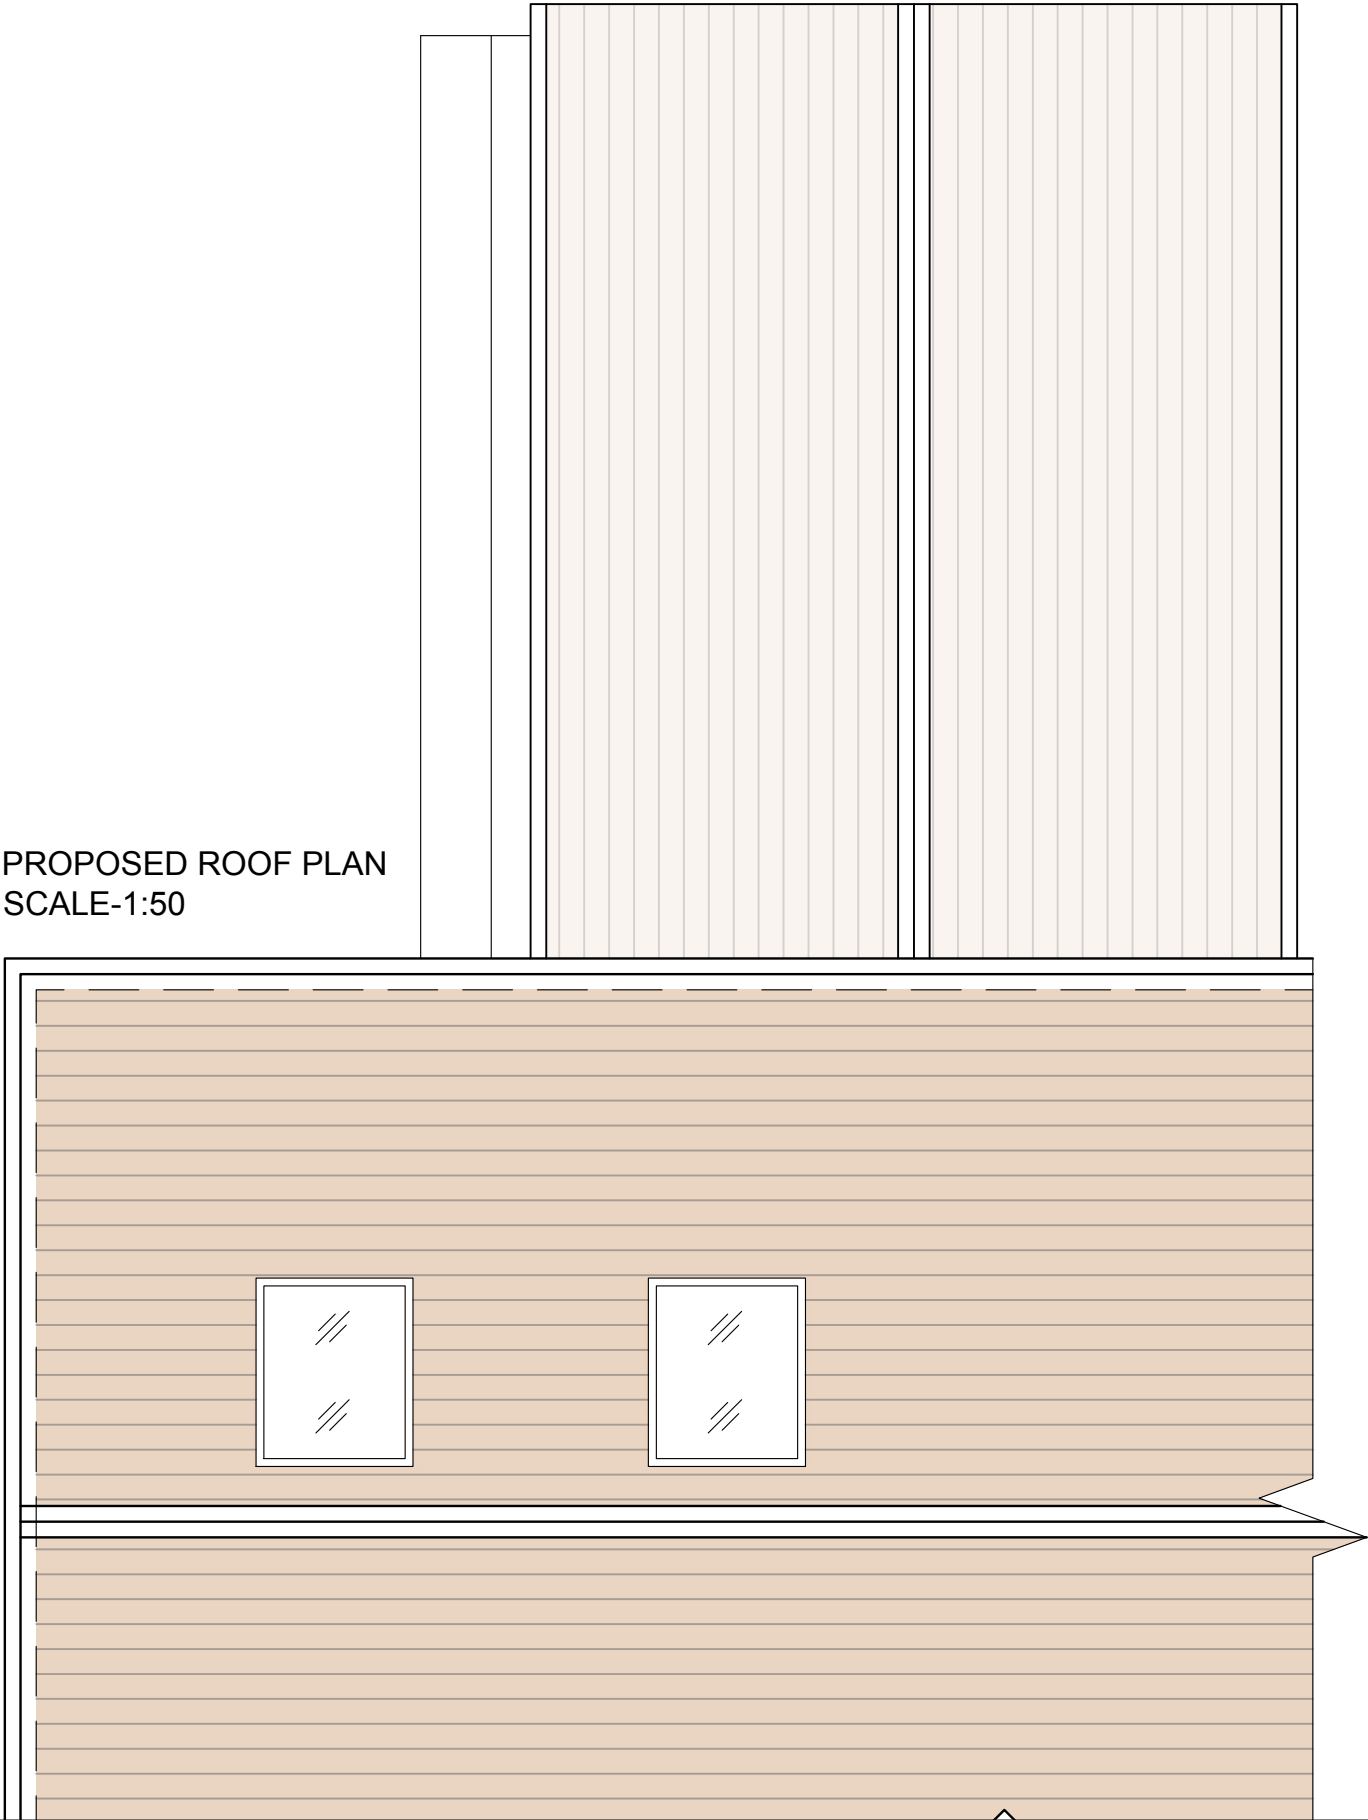

General Notes

No.	Revision/Issue	Date

Firm Name and Address

 Mason and Marlowe
Mason and Marlowe Ltd.
Project Managers and Quantity Surveyors
3 Colman Gardens,
Salford Quays, M5 3NT

Project Name and Address

**4 Lynton Drive, Prestwich
M25 2QS**

Project	Sheet A3
Date 07/03/2023	
Scale 1/50	