




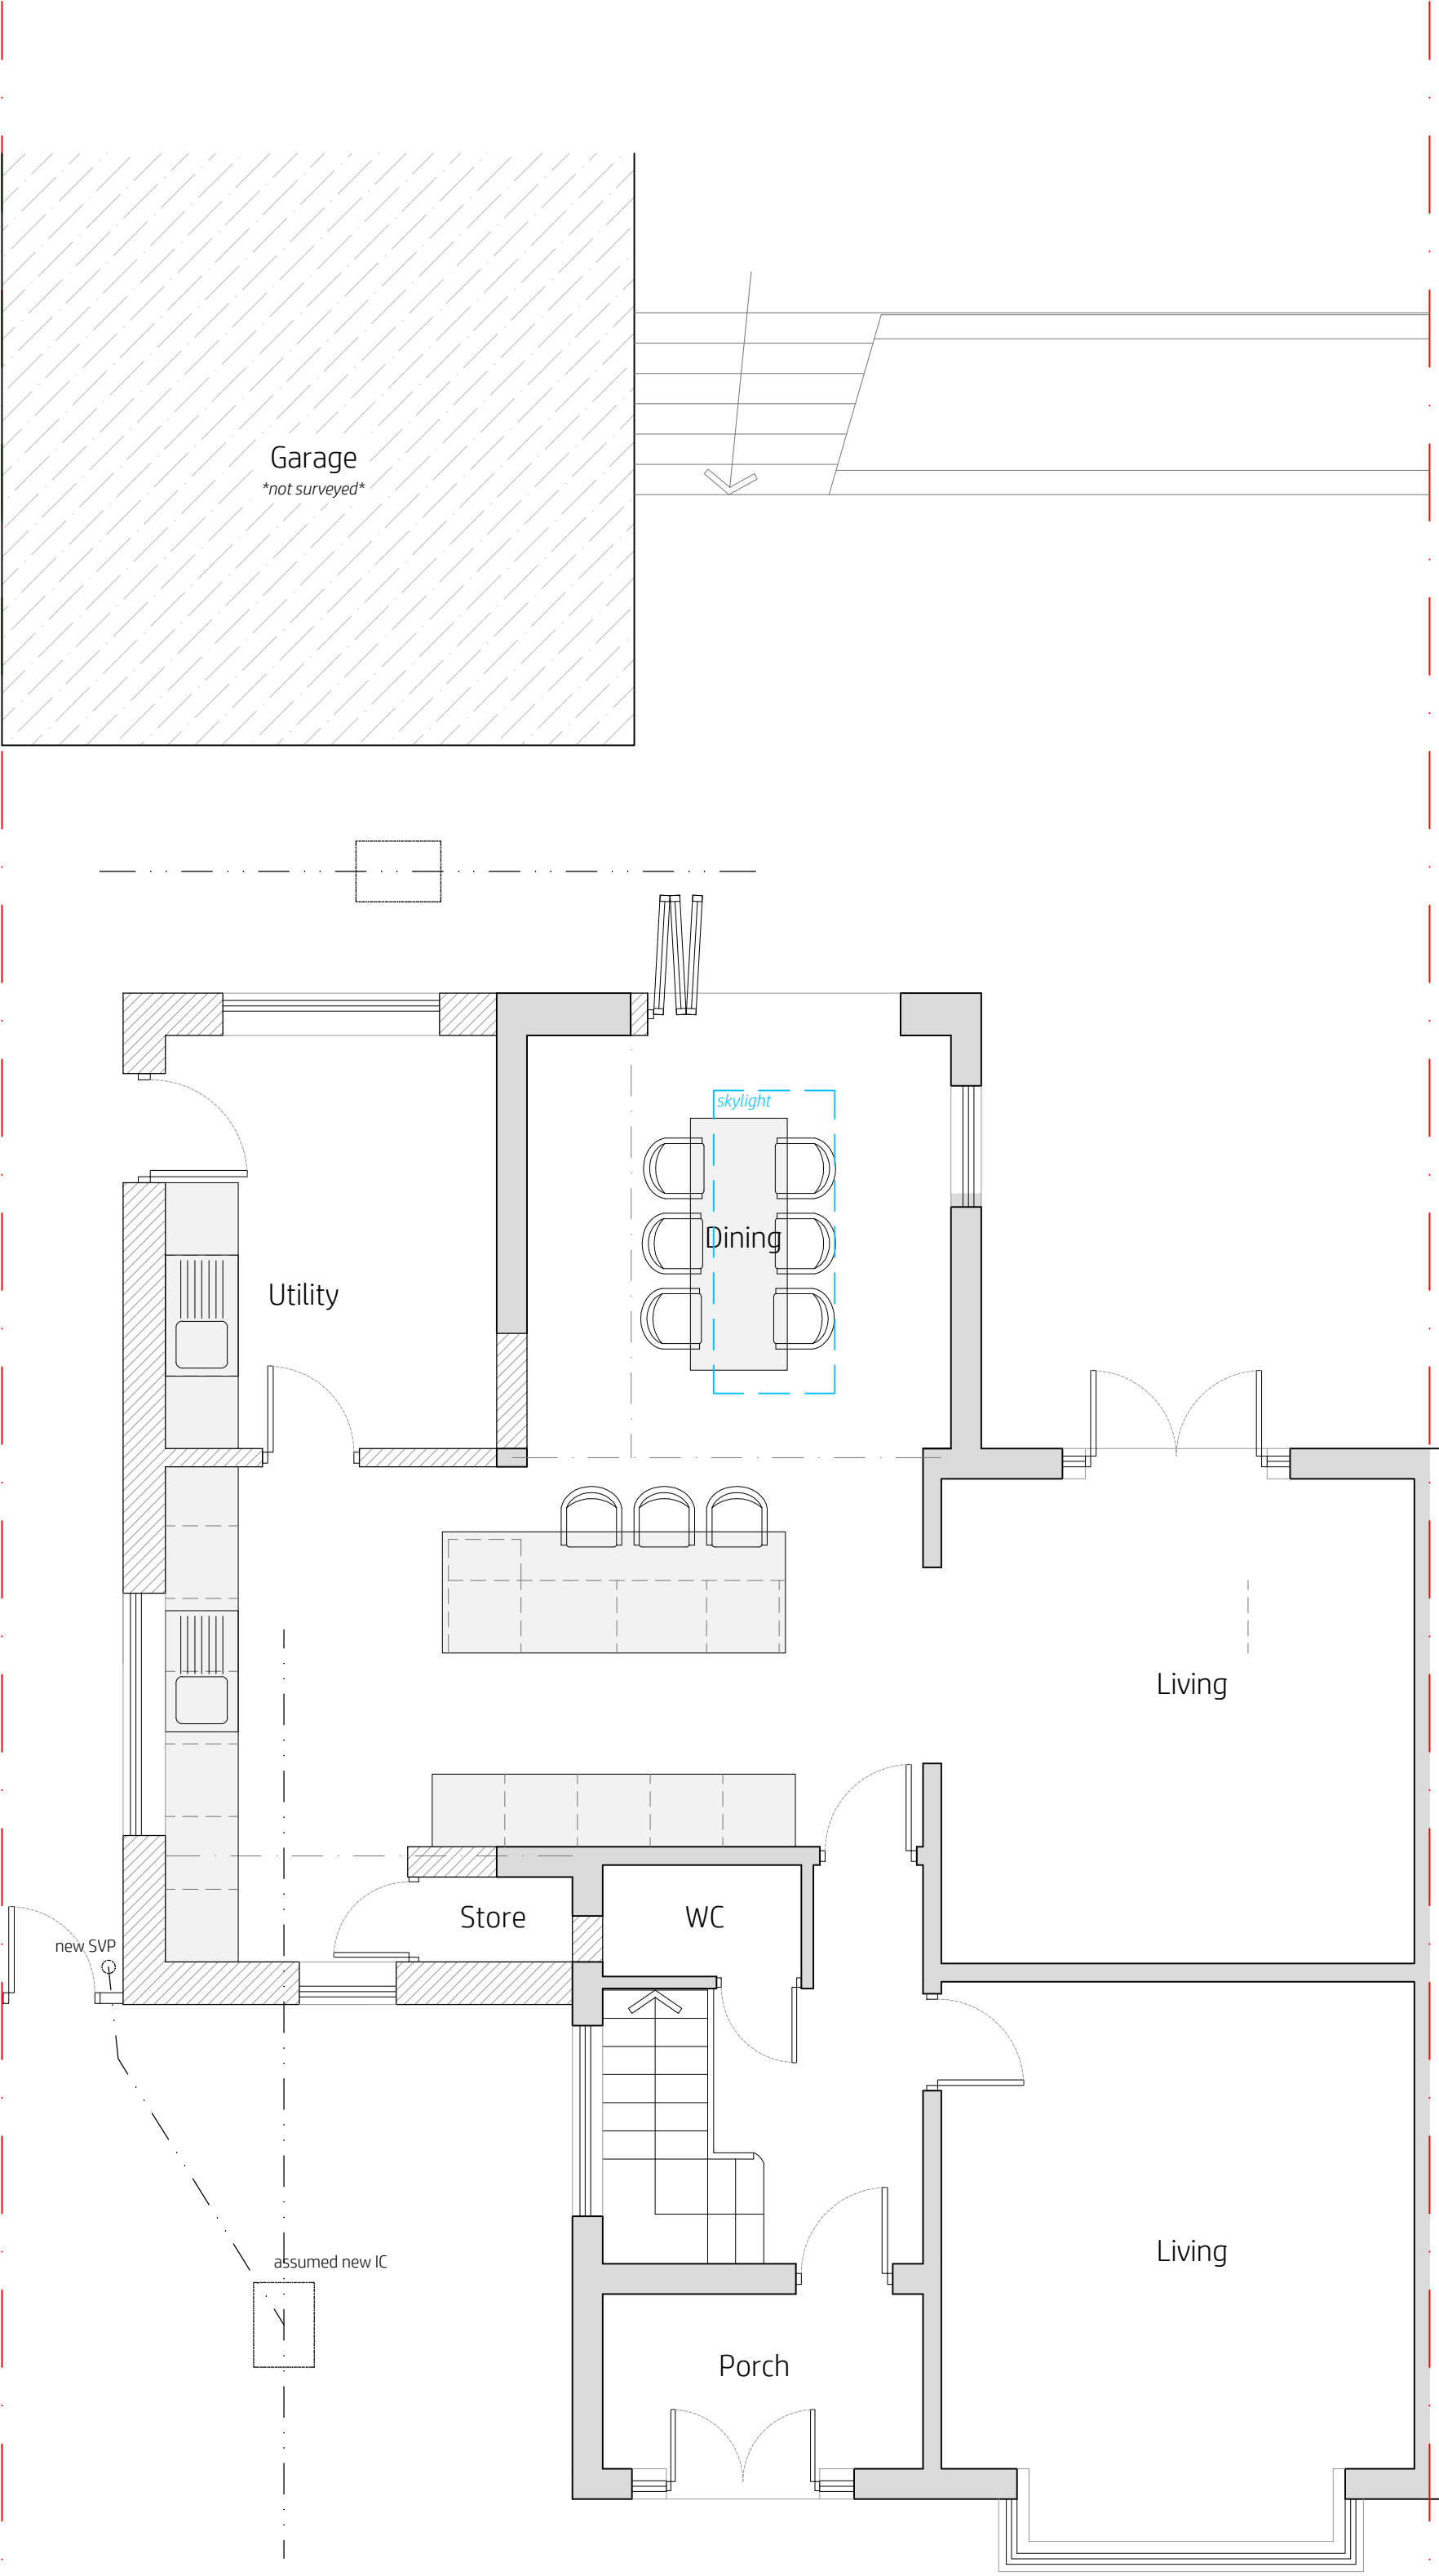

Proposed Ground Floor
OPTION C

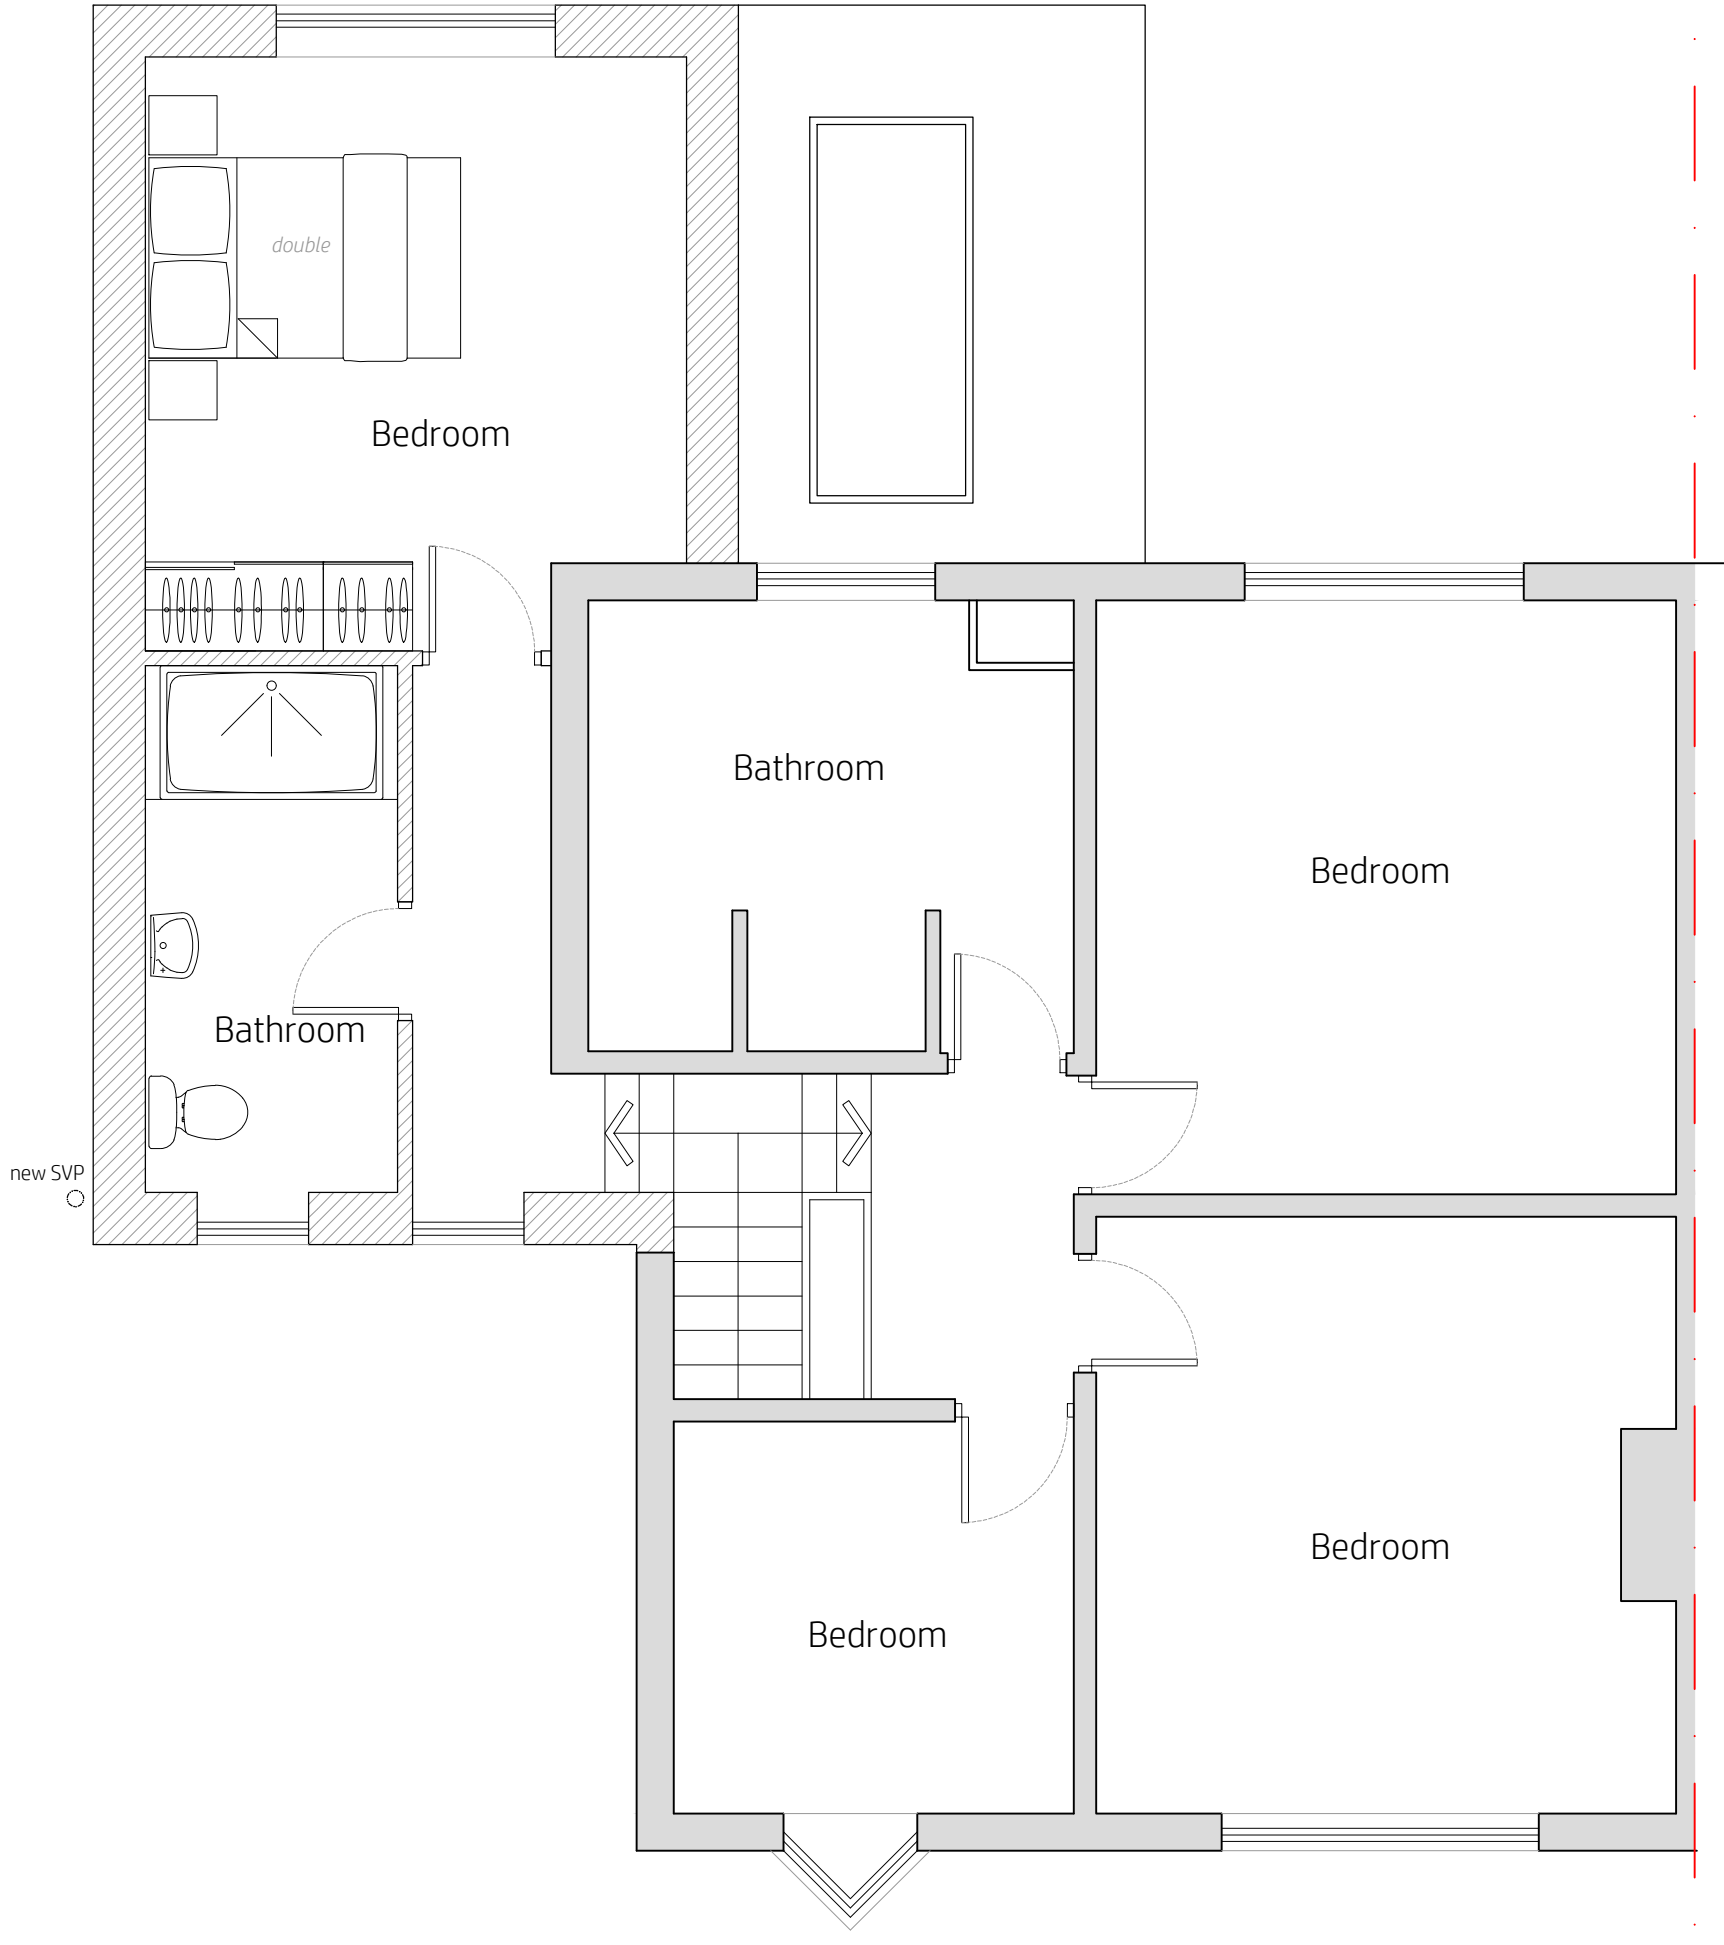

Proposed First Floor

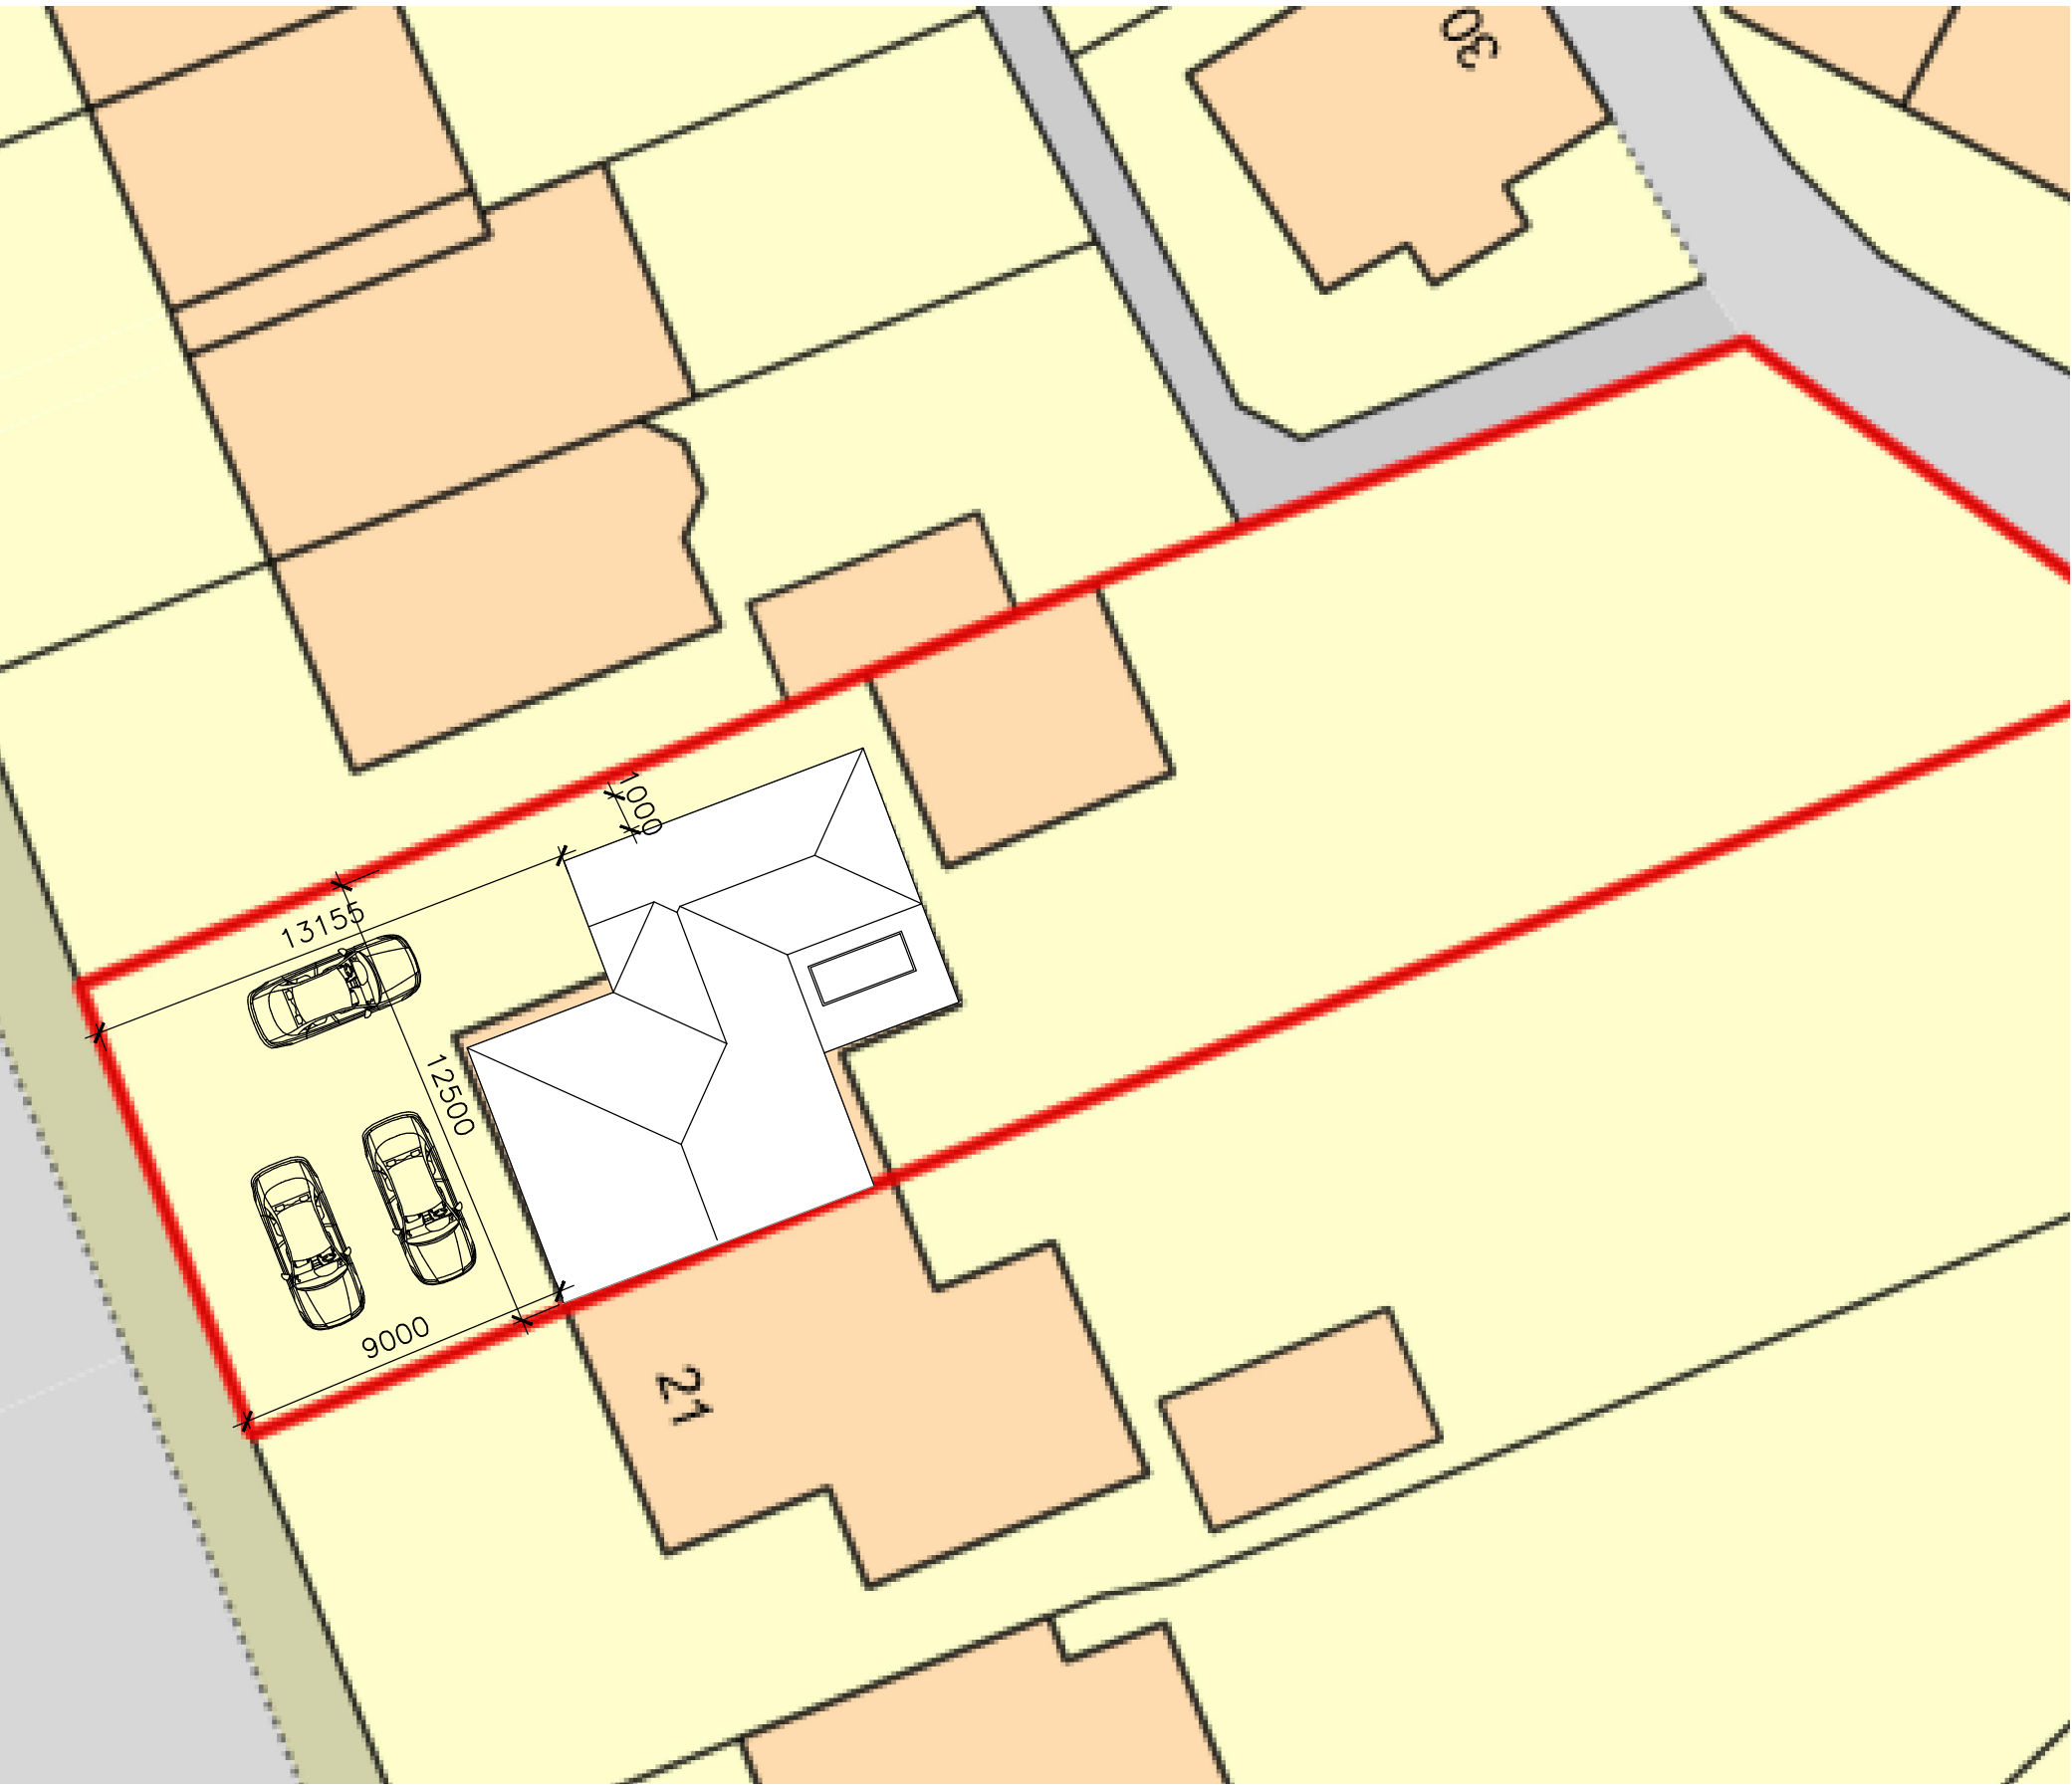

Proposed Block Plan
1:200

H	block plan added for planning	18.01.2023
G	flat roof to rear single storey	17.01.2023
F	kitchen island revised	13.01.2023
E	kitchen island revised	12.01.2023
D	GF reconfigured / bathroom windows revised	11.01.2023
C	GF reconfigured / bathroom windows revised	23.12.2022
B	drainage shown / windows to extension revised	21.11.2022
A	dimensions added / door moved to side	28.10.2022
-	-	27.10.2022
revision	description	date

KH410-201

drawing number

1:50@A1

1:100@A3

scale

klh

drawn by

19 Longsight Road
Ramsbottom
BL0 9SL

project

Proposed Plans OPTION TWO