
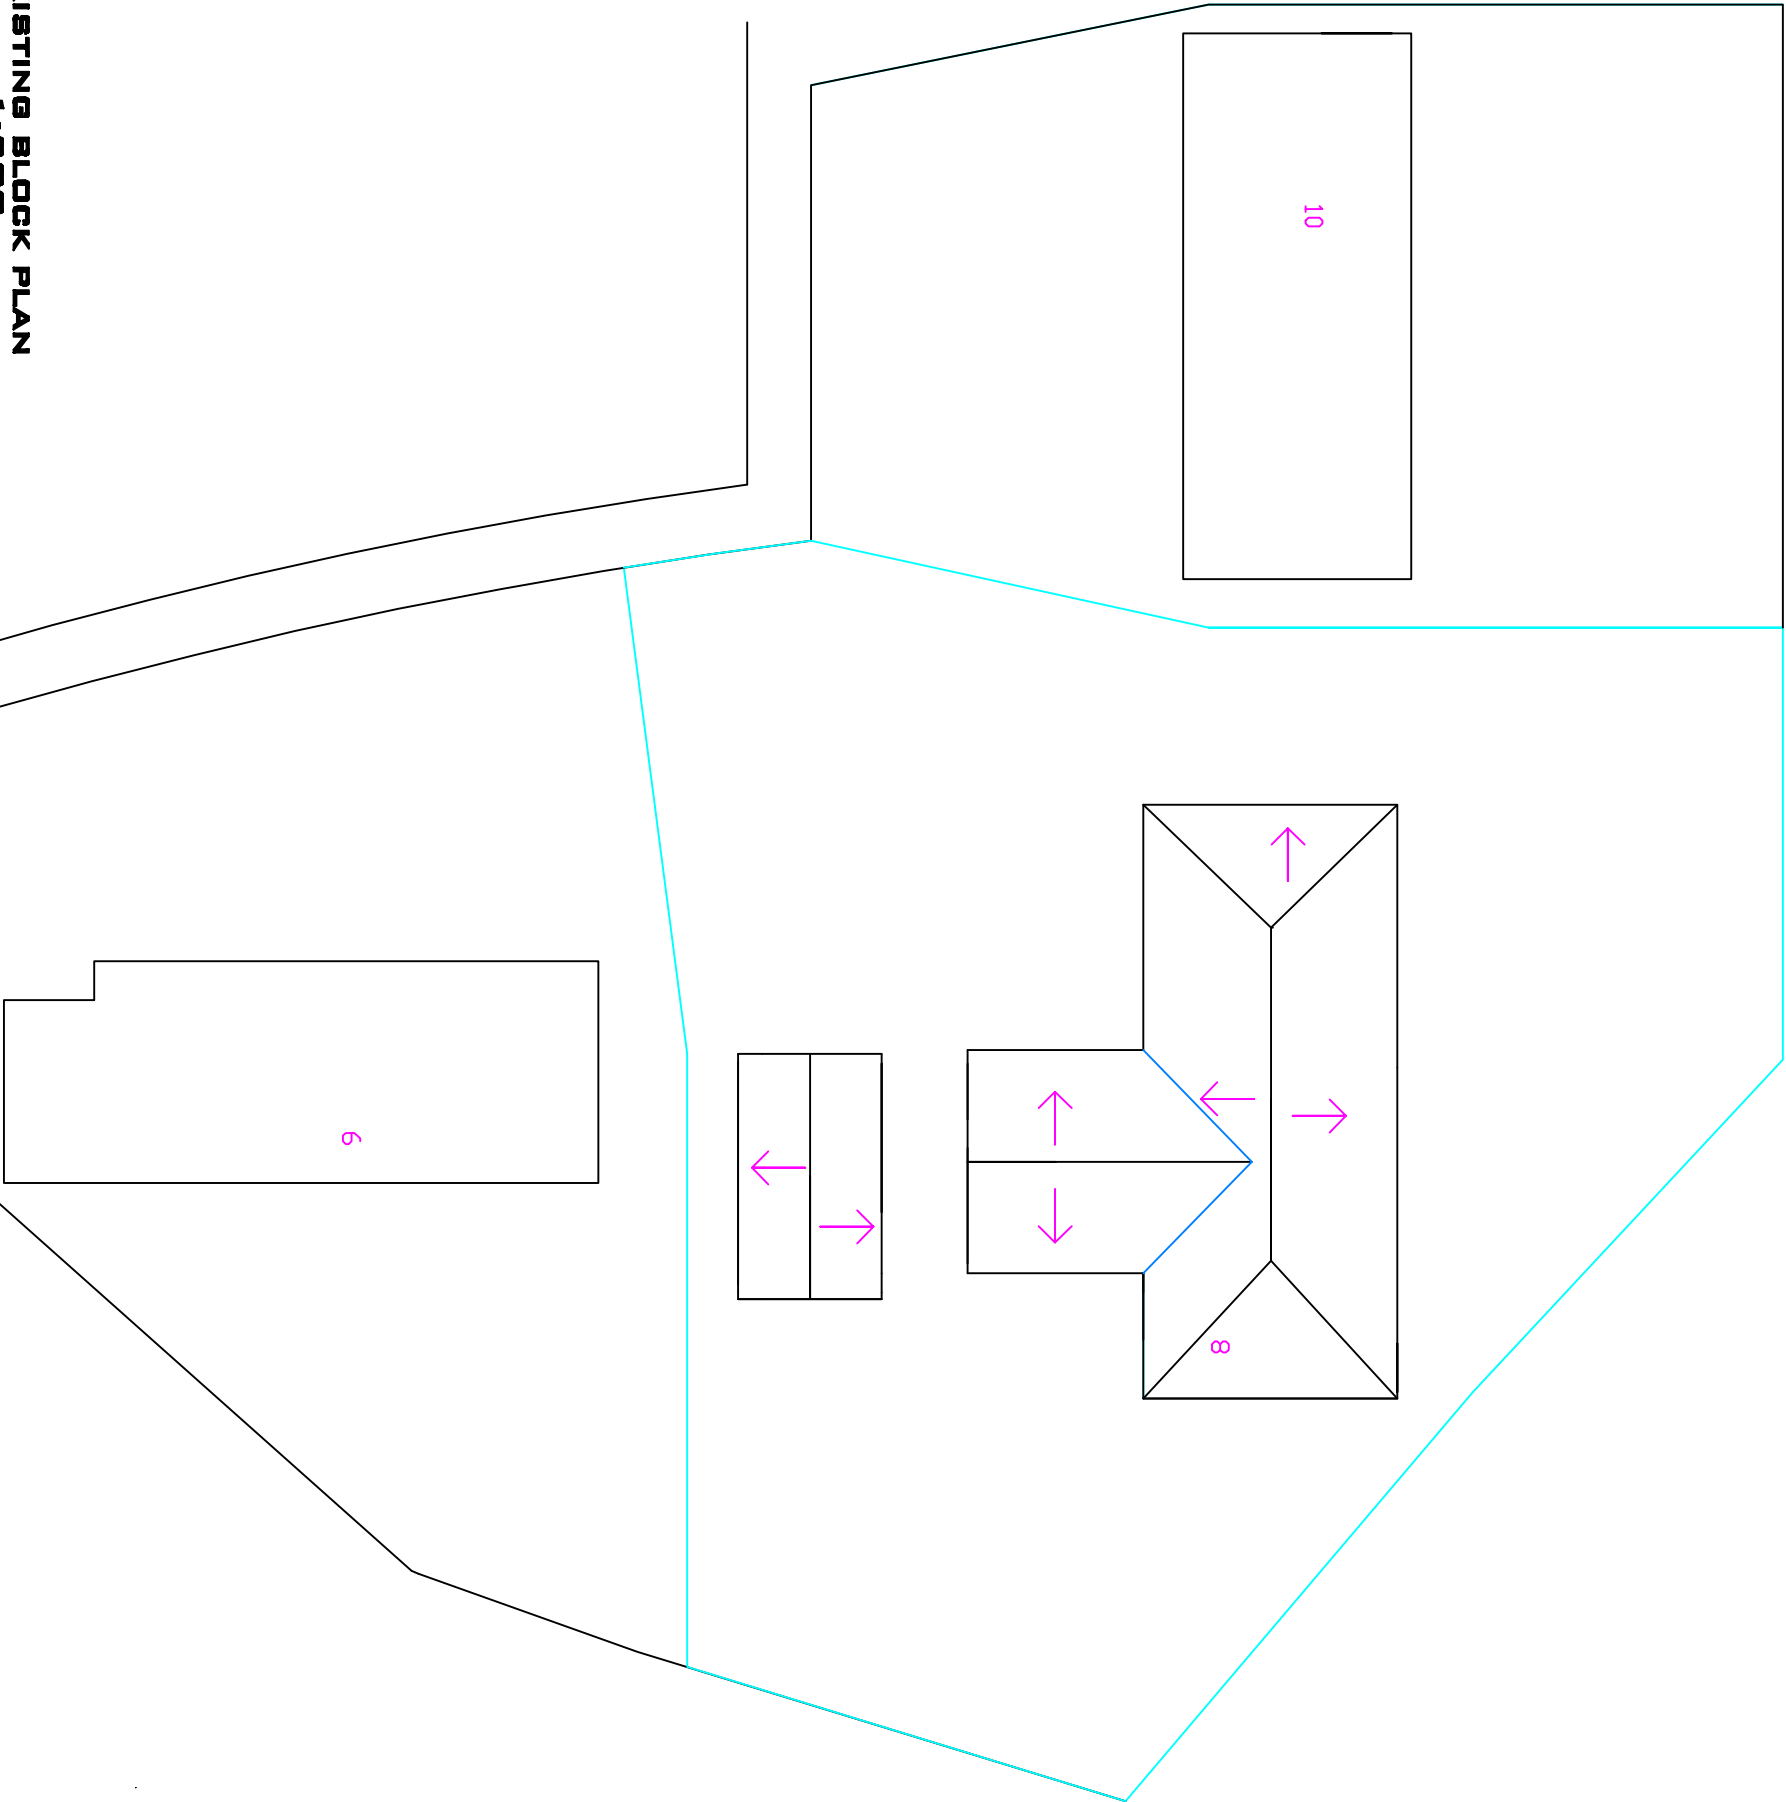


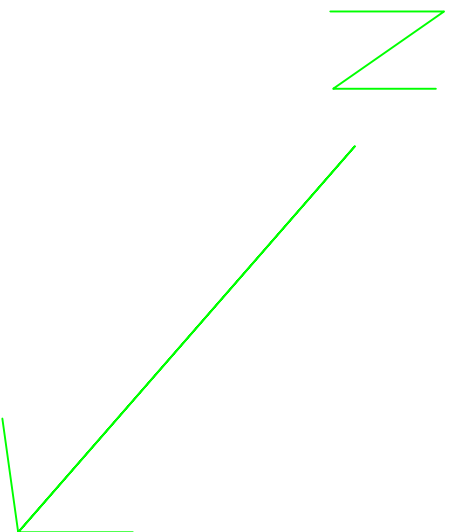

EXISTING BLOCK PLAN
1:200

DO NOT SCALE OF THIS DRAWING TAKE ALL DIMENSIONS ON SITE (builders Note) Do not start any works until all the approvals have been obtained. Any discrepancy to be reported to Plans Drawn as soon as possible.			BURY MET BOROUGH COUNCIL PLANNING & BUILDING CONTROL APPLICATION		
client: ELAINE & JOHN MCGILLIUGH, 8, BELLINGHAM CLOSE , LOWERROFT, BURY, BL8 2TU			PLANS DRAWN tel.no 07952934281 07856609593 email Bawinterbottom@aol.com www.plansdrawn.org		
drawing title: PROPOSED REAR AND SIDE SINGLE STOREY EXTENSION INTERNAL ALTERATIONS			date: AUGUST . 2021		
Project no.	Drwg. no.	Paper			
BR 08	08A	A3			