




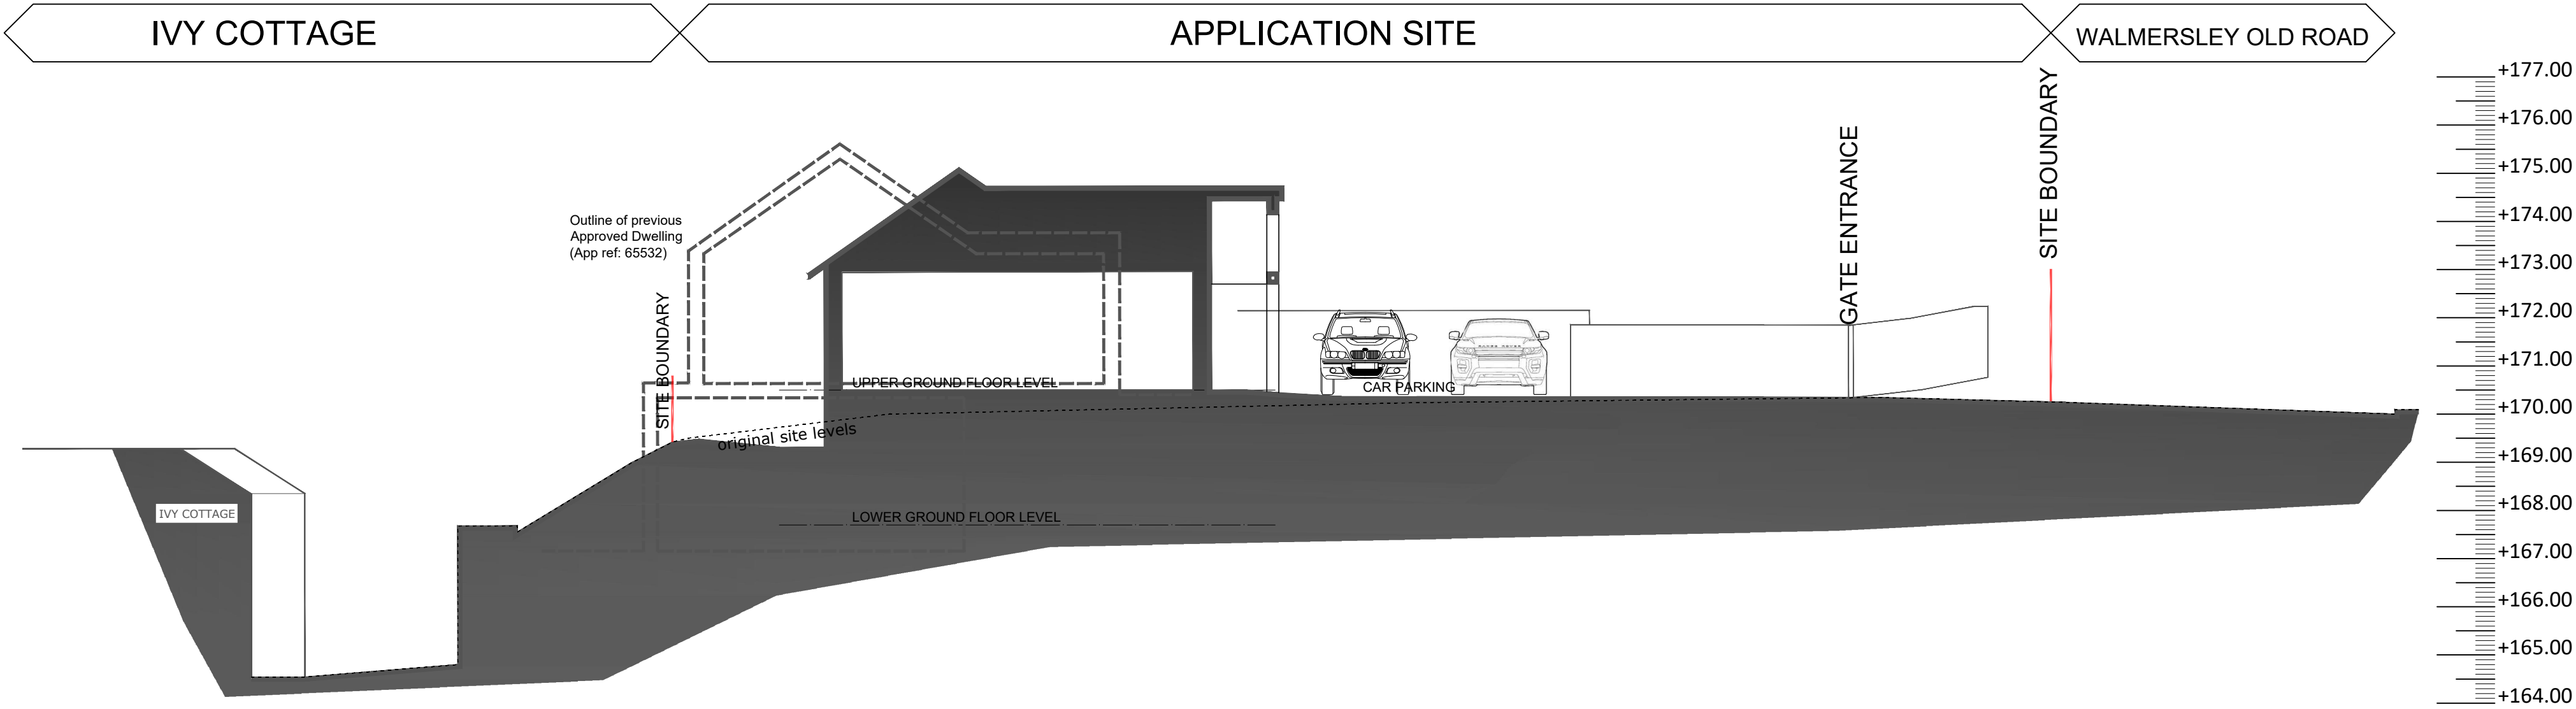

SITE SECTION A-A

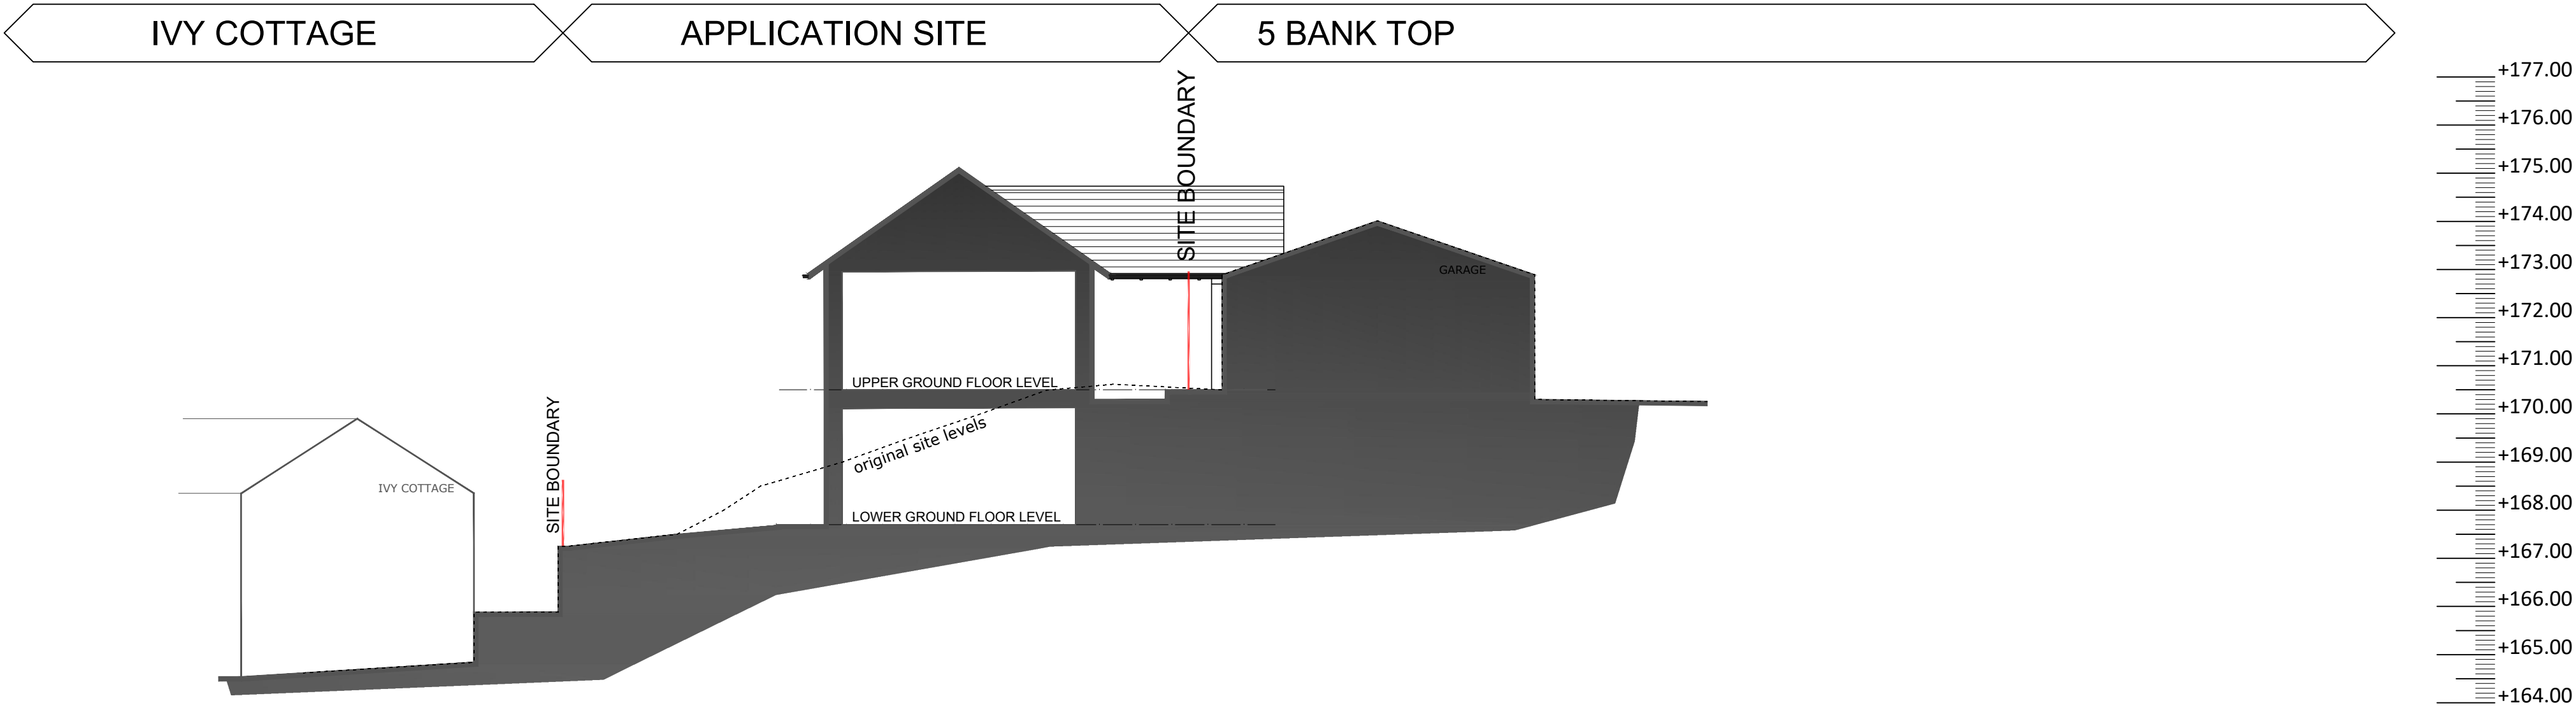

SITE SECTION B-B

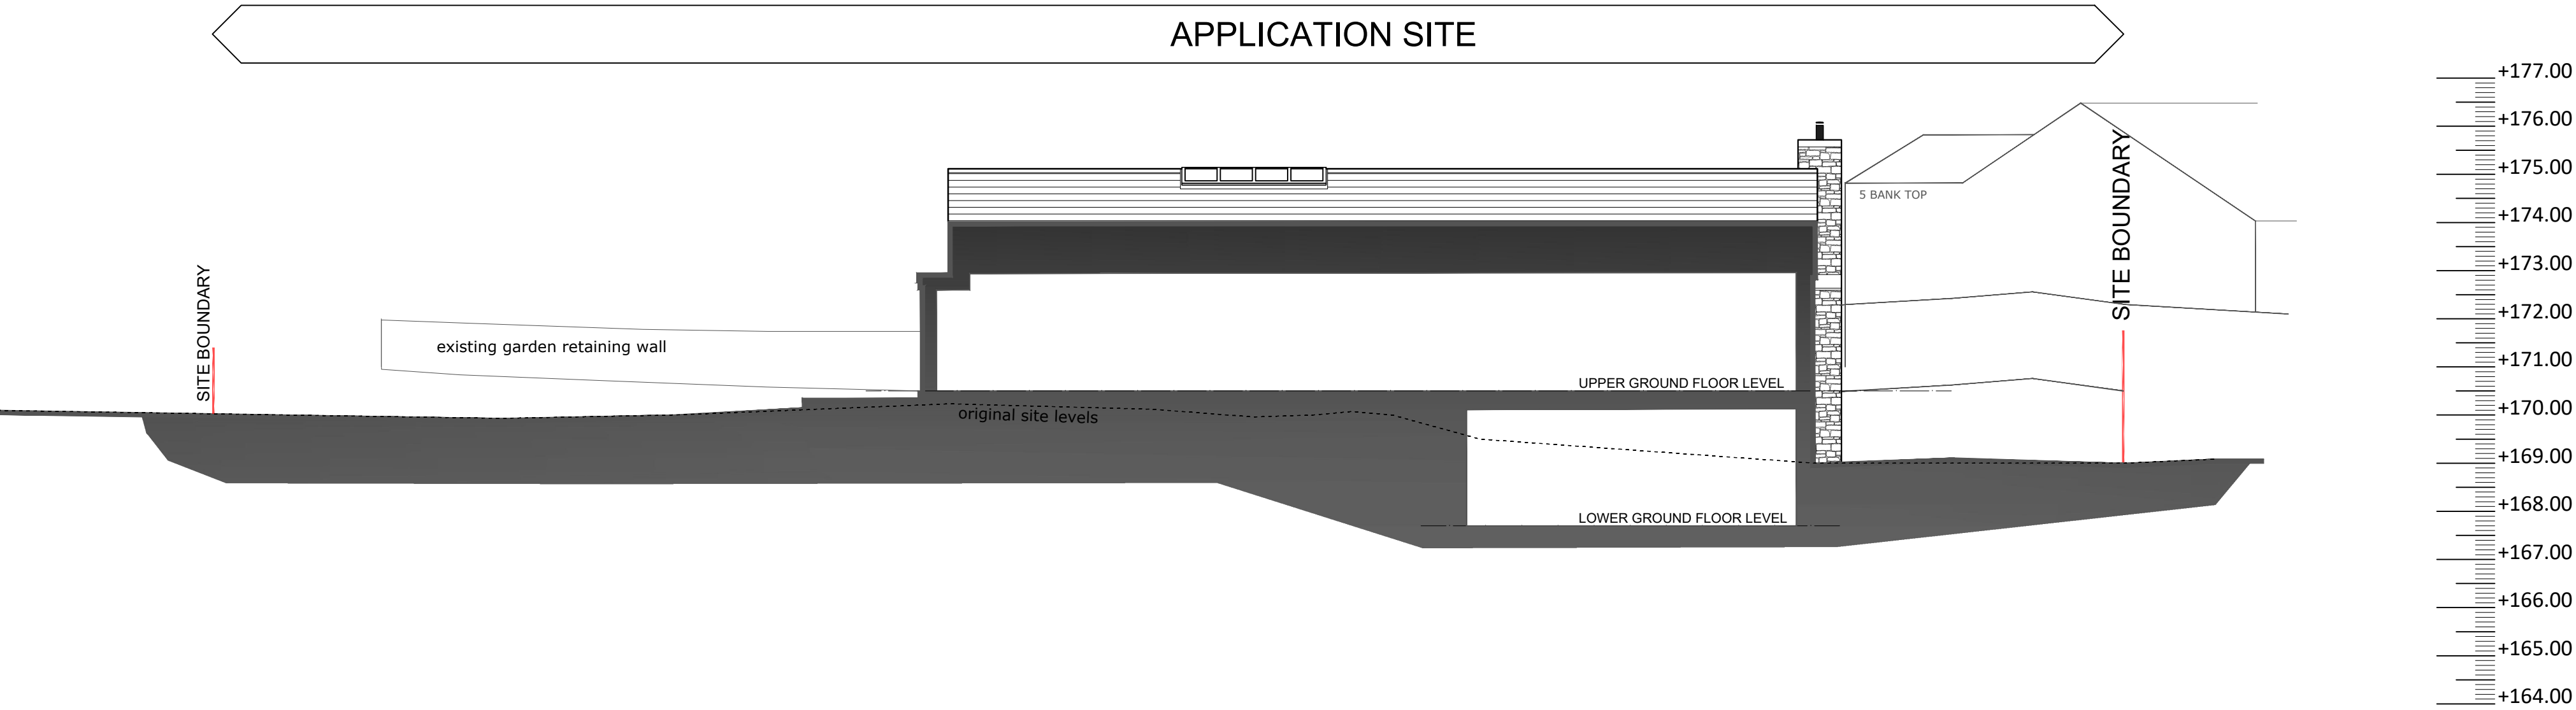

SITE SECTION C-C

NOTES		
• This drawing is copyright. No unauthorised copying of drawing without the express permission of the architect.		
• Do not scale from prints. Use figure dimensions only.		
• Contractors to check all dimensions on site prior to commencement of works.		
• All works to be carried out in accordance with current statutory Health and Safety Regulations.		
• This drawing is to be read in conjunction with all relevant consultant and/or specialist drawings/documents and any discrepancies or variations are to be notified to the architect before affected work commences.		
REVISION	NOTES	DATE
1		

Project	DWELLING: IVY BANK, NANGREAVES
Drawing	SITE SECTIONS
Client	MRI, ALEXANDER
Drawn	CPS
Scale	1:100 @ A1
Orig. No.	20/99-14
Orig. Size	A1
Date	JAN 2024