


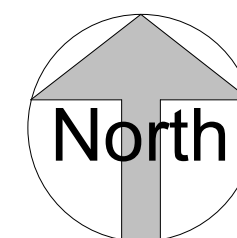


ASHER Design Services  
Architectural Consultancy & Project Management



| Rev. | Date     | Description            |
|------|----------|------------------------|
| A    | 15.04.26 | Design Review.         |
| B    | 21.05.26 | Planning Submission    |
| C    | 03.06.26 | Planning Re-submission |

CLIENT: Mr. & Mrs. Ainsworth  
PROJECT: 22 Earl Road, Ramsbottom, BL0 9EF  
DRAWING TITLE: Block Plan- Proposed  
PROJECT NO.: 2602 DWG NO.: 201  
SCALE: 1 : 200 @ A3 REVISION: C

ASHER DESIGN SERVICES LIMITED  
Office 9 , Peel House , 30 The Downs , Altrincham , WA14 2PX  
E: info@asherds.co.uk W: asherds.co.uk M: 07970 242 411

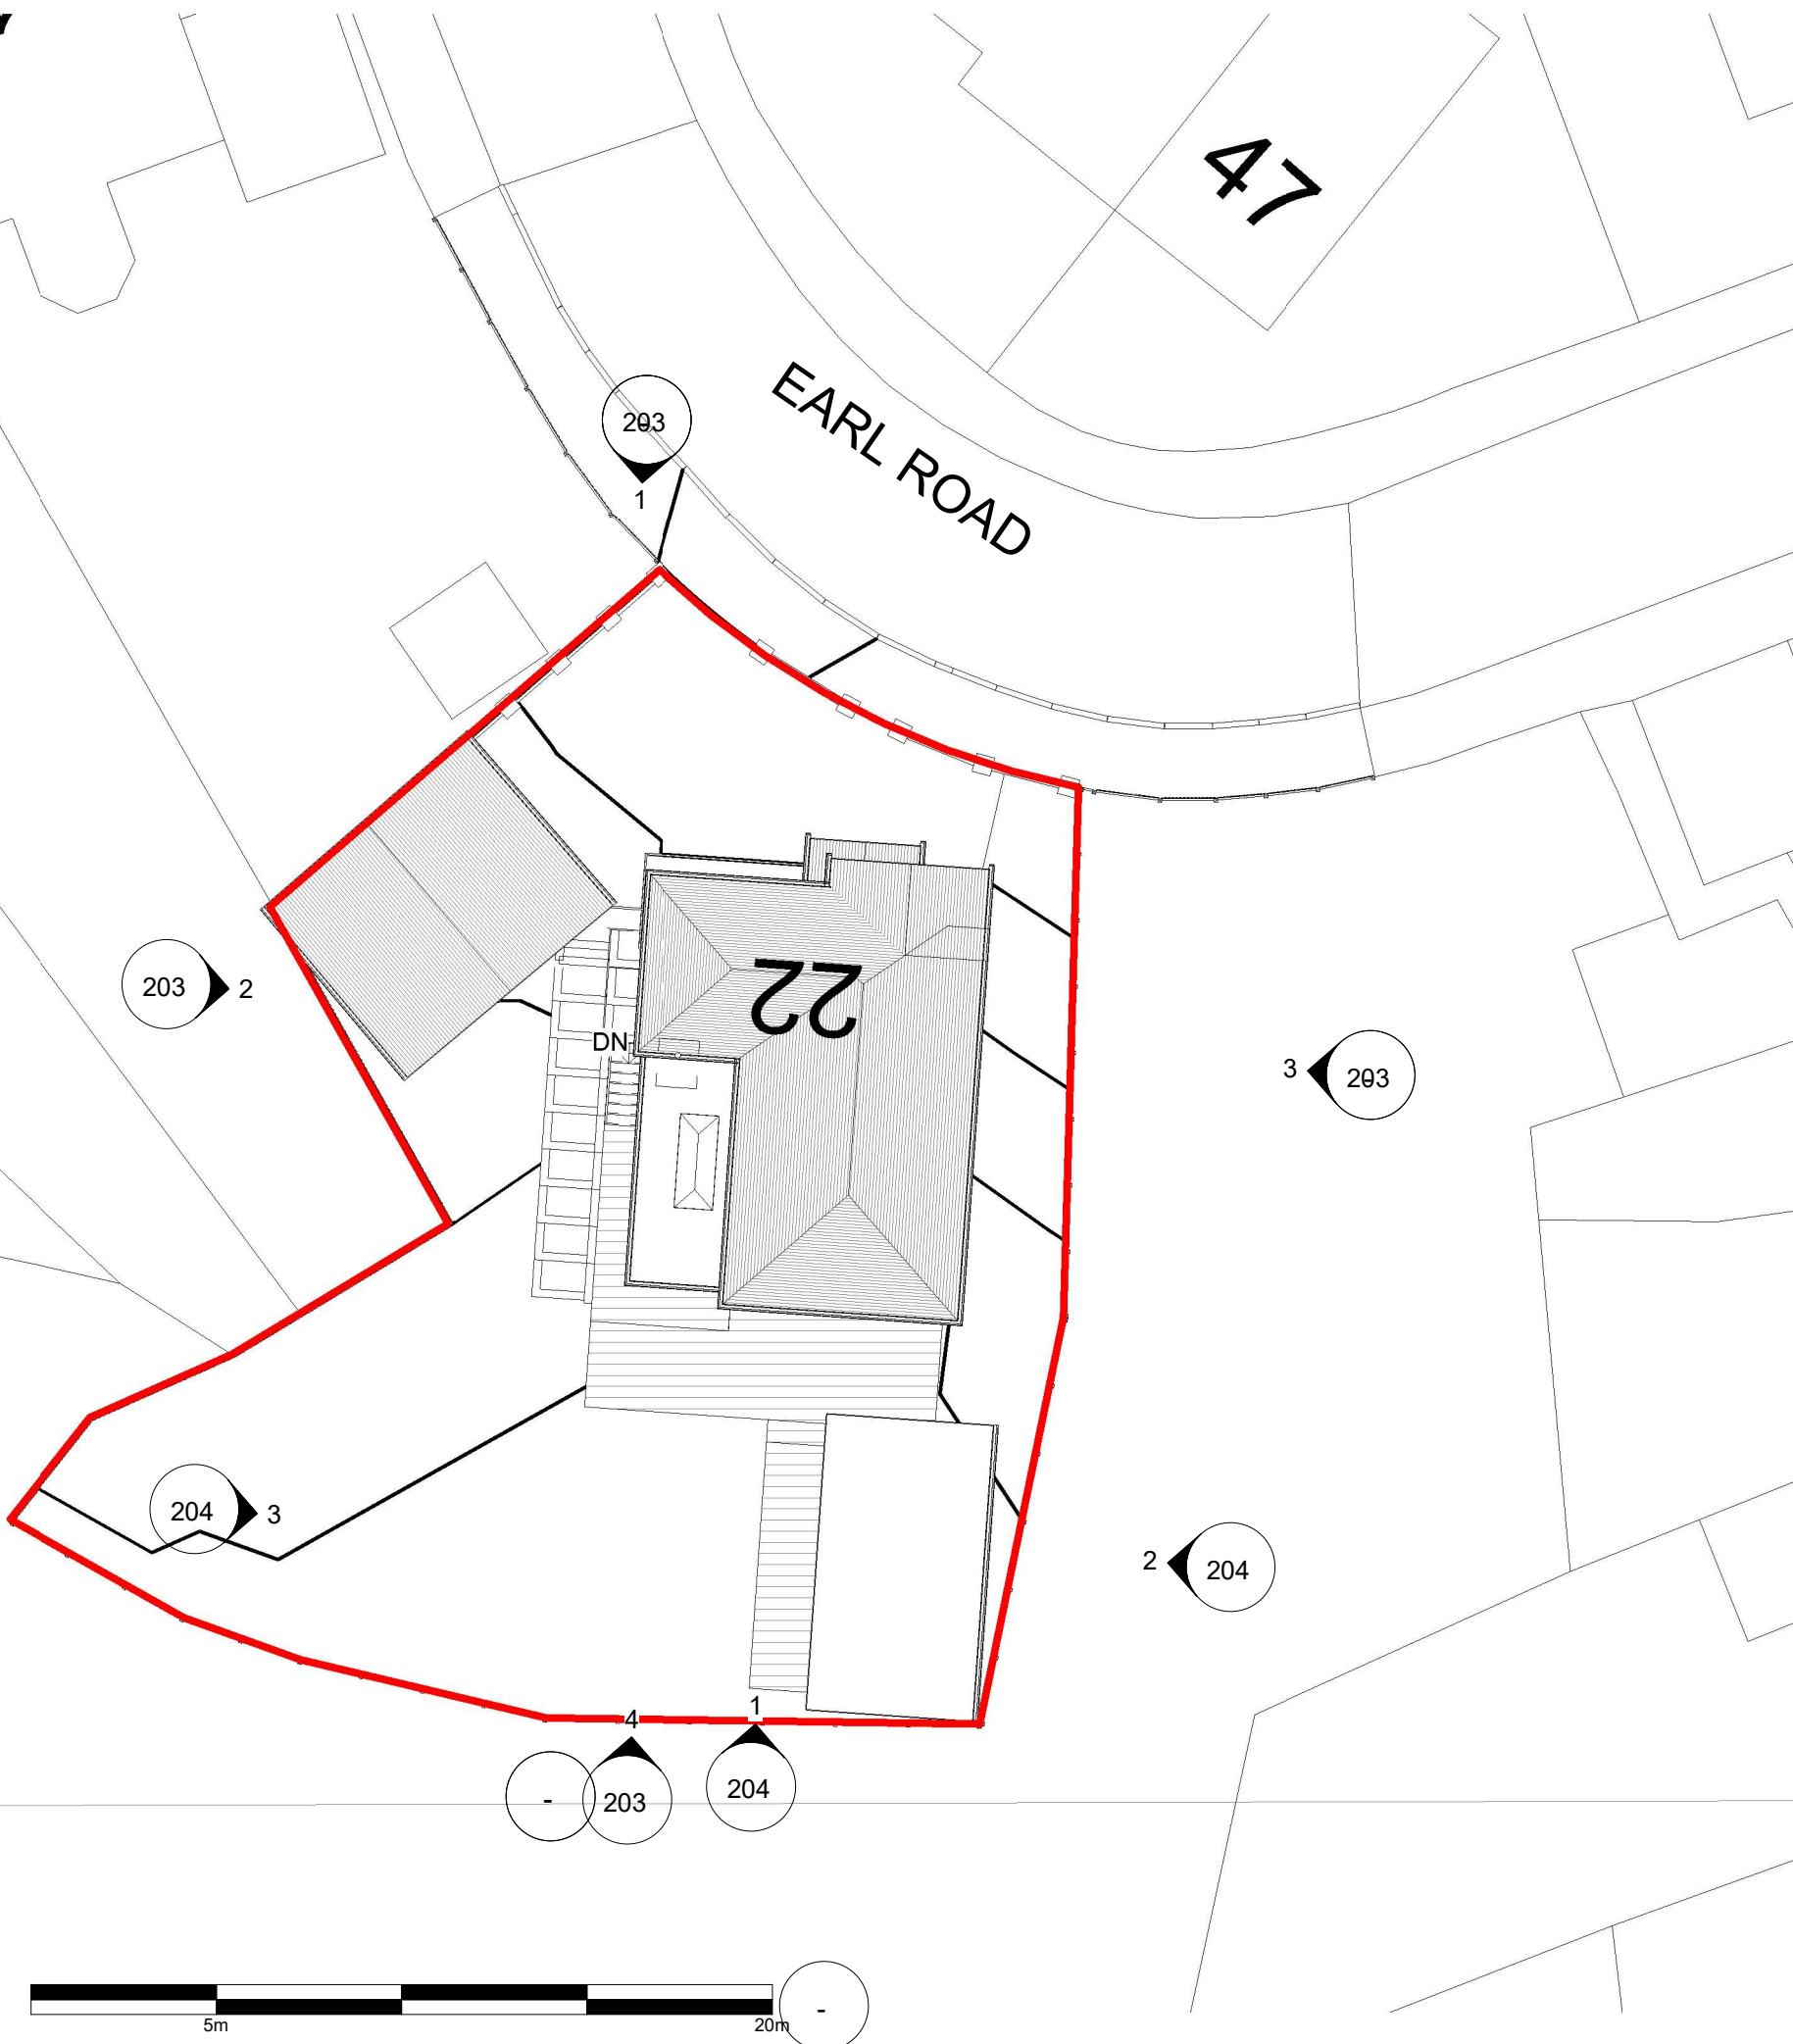

1 Site  
1 : 200