

Walmersley Old Road, Walmersley, Bury


WARNING TO HOUSE PURCHASERS
Property Misdescriptions Act 1991
Buyers are warned that this is a working drawing and is not intended to be treated as descriptive material. It is intended to be used in conjunction with the particulars of sale or lease. The contents of this drawing may be subject to change as the project progresses and variations can occur during the progress of the works without notice of the drawing. Consequently the layout, form, content and construction of this finished construction may differ materially from those shown. None of the contents of this drawing constitute a contract, part of any contract, or warranty.

- Legend
- Soft Landscaping Treatment
Privately owned grassed areas
 - Planting
1200mm high hedge
 - Boundary Treatment A
1800mm high screen wall and fence
 - Boundary Treatment B
1800mm high close boarded fencing
 - Boundary Treatment C
1200mm high estate railings. Railing colour black
 - Boundary Treatment D
750mm high picket fence
 - Boundary Treatment E
1800mm high solid screen wall
 - Boundary Treatment F
1200mm high stock proof fence

- General Notes
- This drawing is to be read in conjunction with Boundary Treatment Details (BTD02).
 - New Stockproof Fence to be erected along watercourse up to the existing palisade fence.
 - Existing palisade fence from pond to northern boundary to remain.

EXISTING OPEN SPACE (FARMLAND)

Planning Layout | 1:500

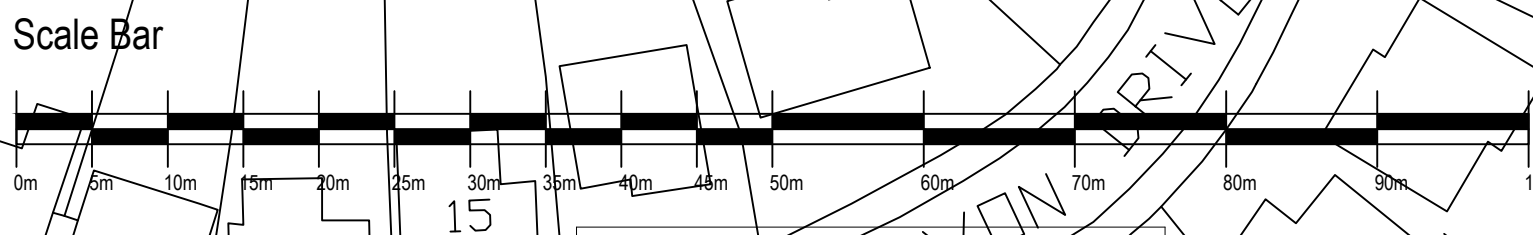

BARRATT HOMES MANCHESTER
Barratt Homes Manchester
(A division of BDW Trading Ltd)
4 Brindley Road
City Park
Manchester
M16 9HG
Tel: 0161 872 0161
Fax: 0161 855 2828

Job: TETROSYL WALMERSLEY, BURY

Title: BOUNDARY TREATMENTS LAYOUT

Design By: PJA	Date: 09/2016	Drawing Number: 456 / P / BTL / 04	Rev: 1
Drawn By: JSM	Scale: 1:500		