

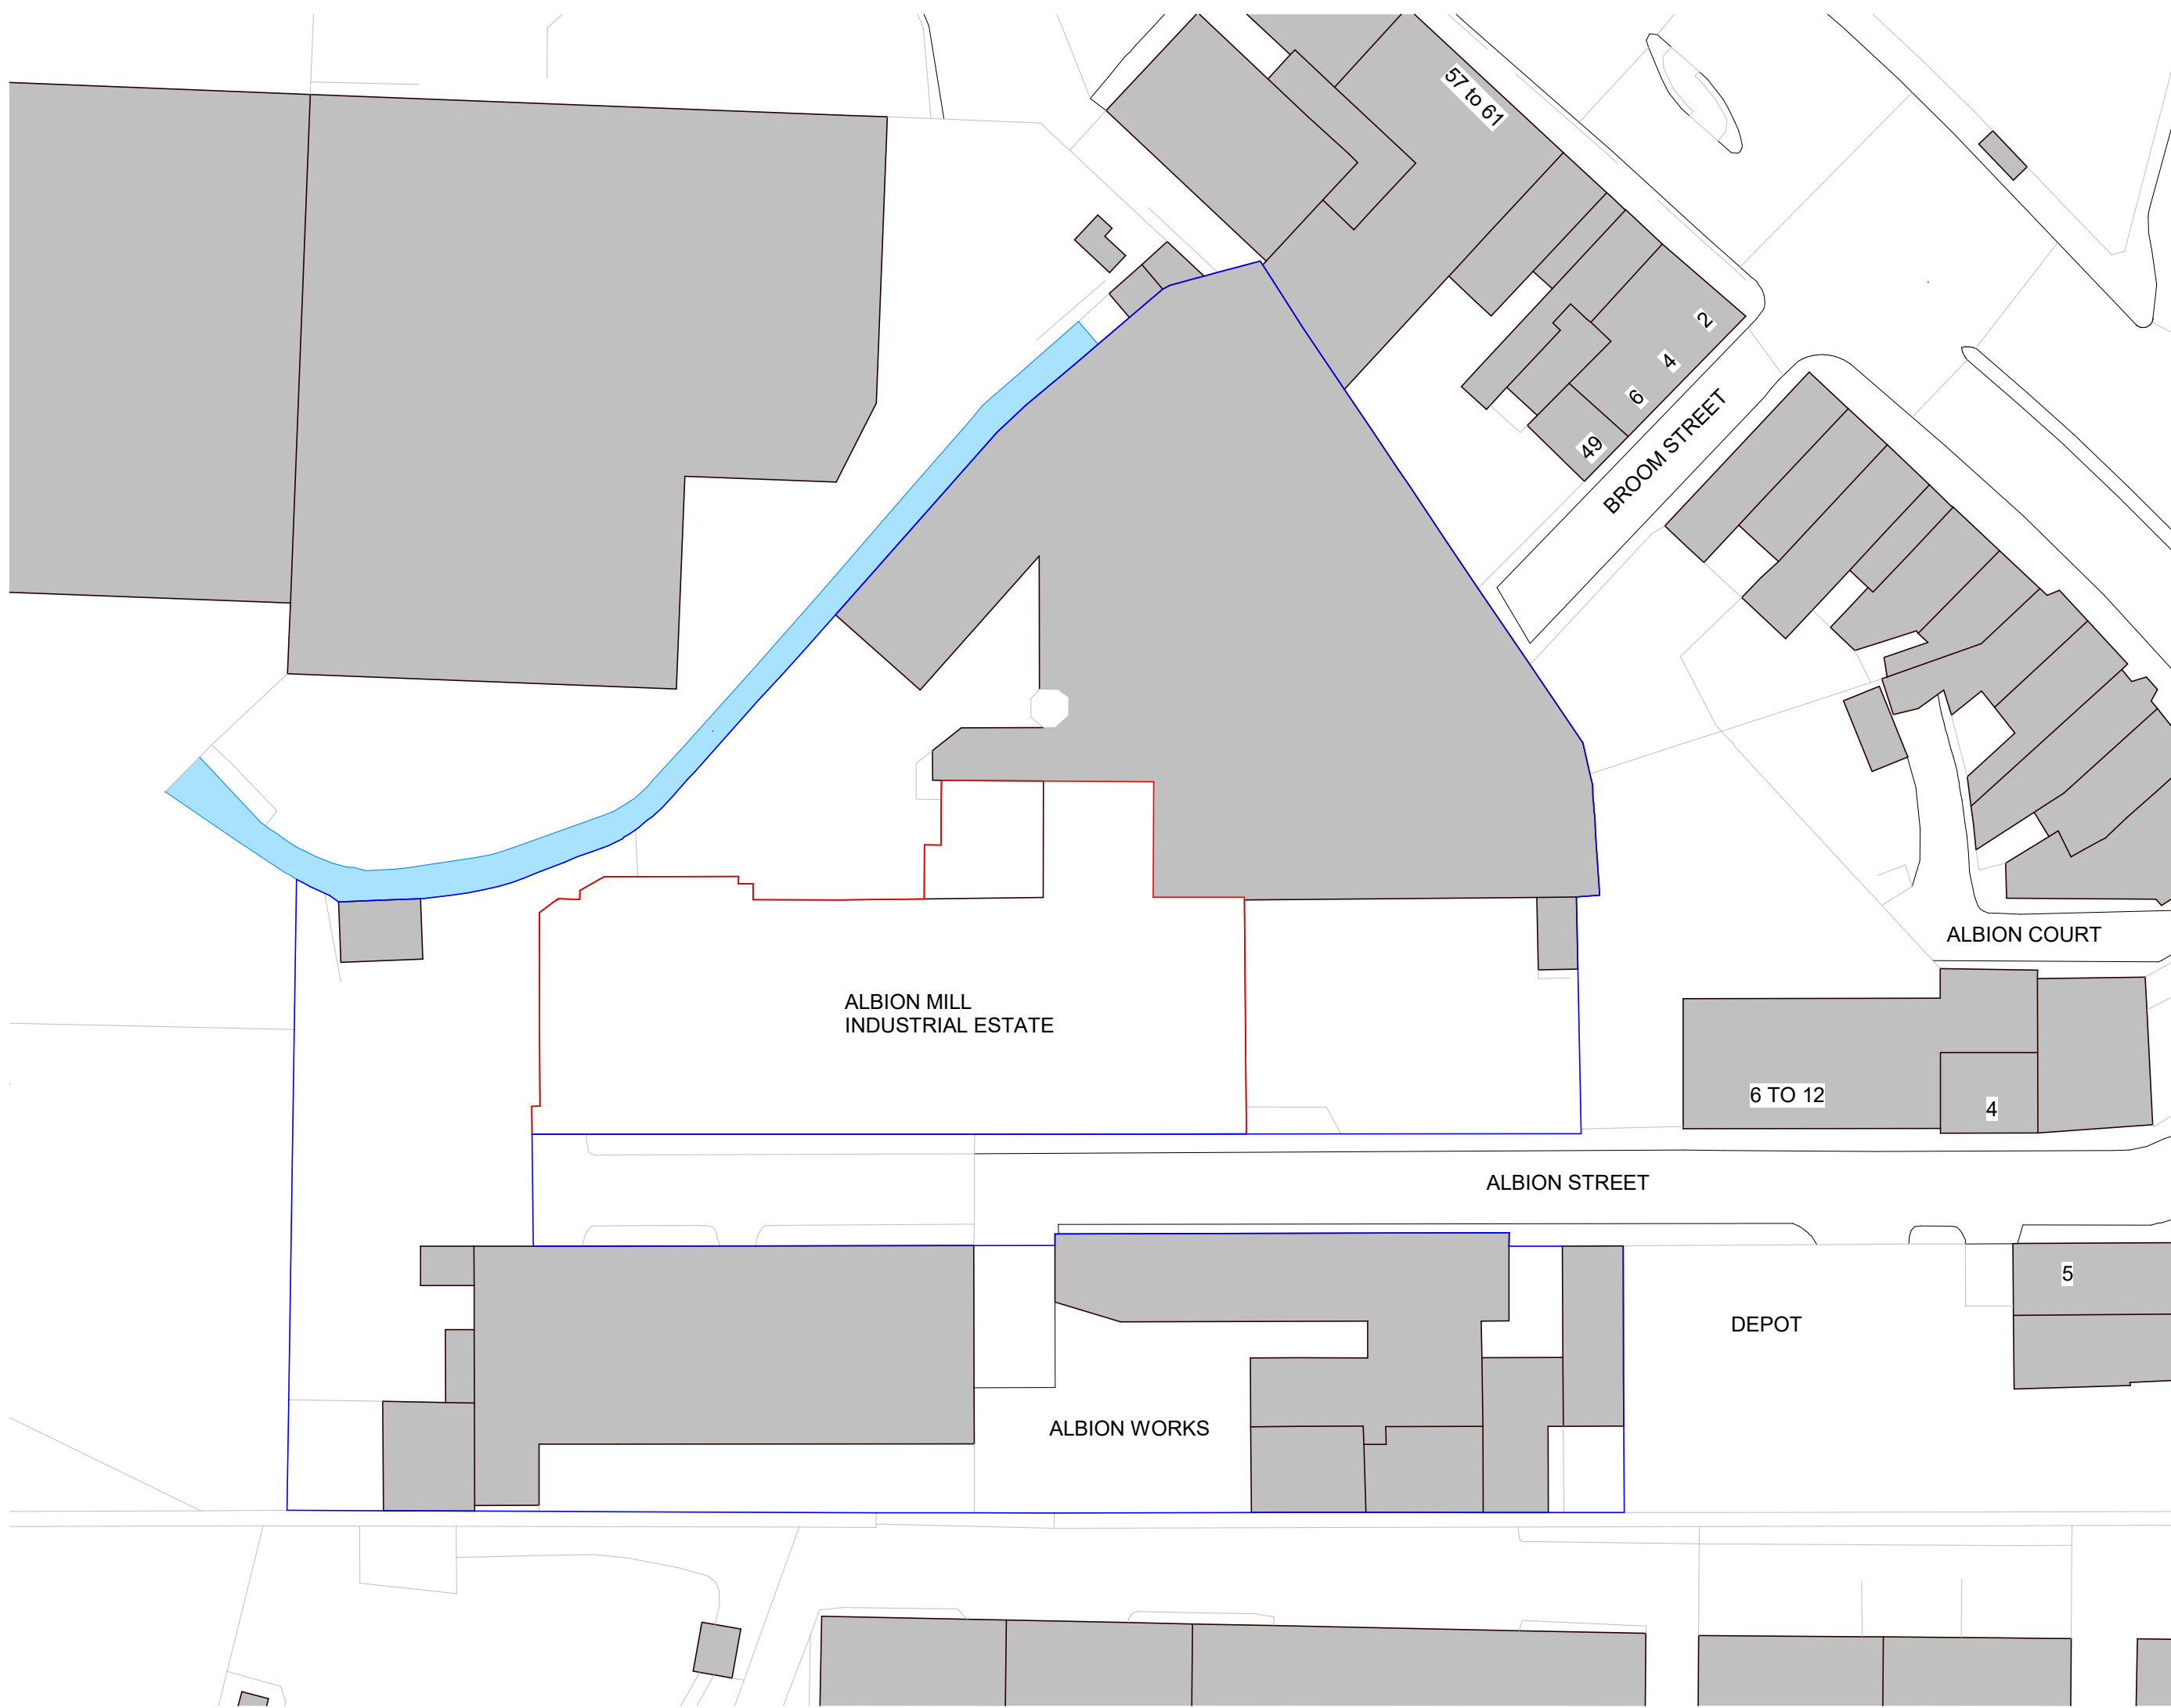


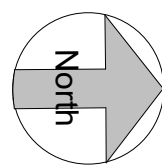

1 Site - Block Plan
1 : 500

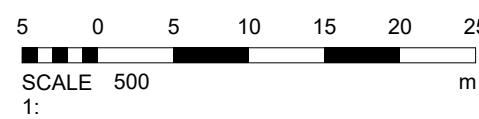


Legend - Boundaries



Site Boundary —

Site Ownership —

Site Boundary determined using OS DATA

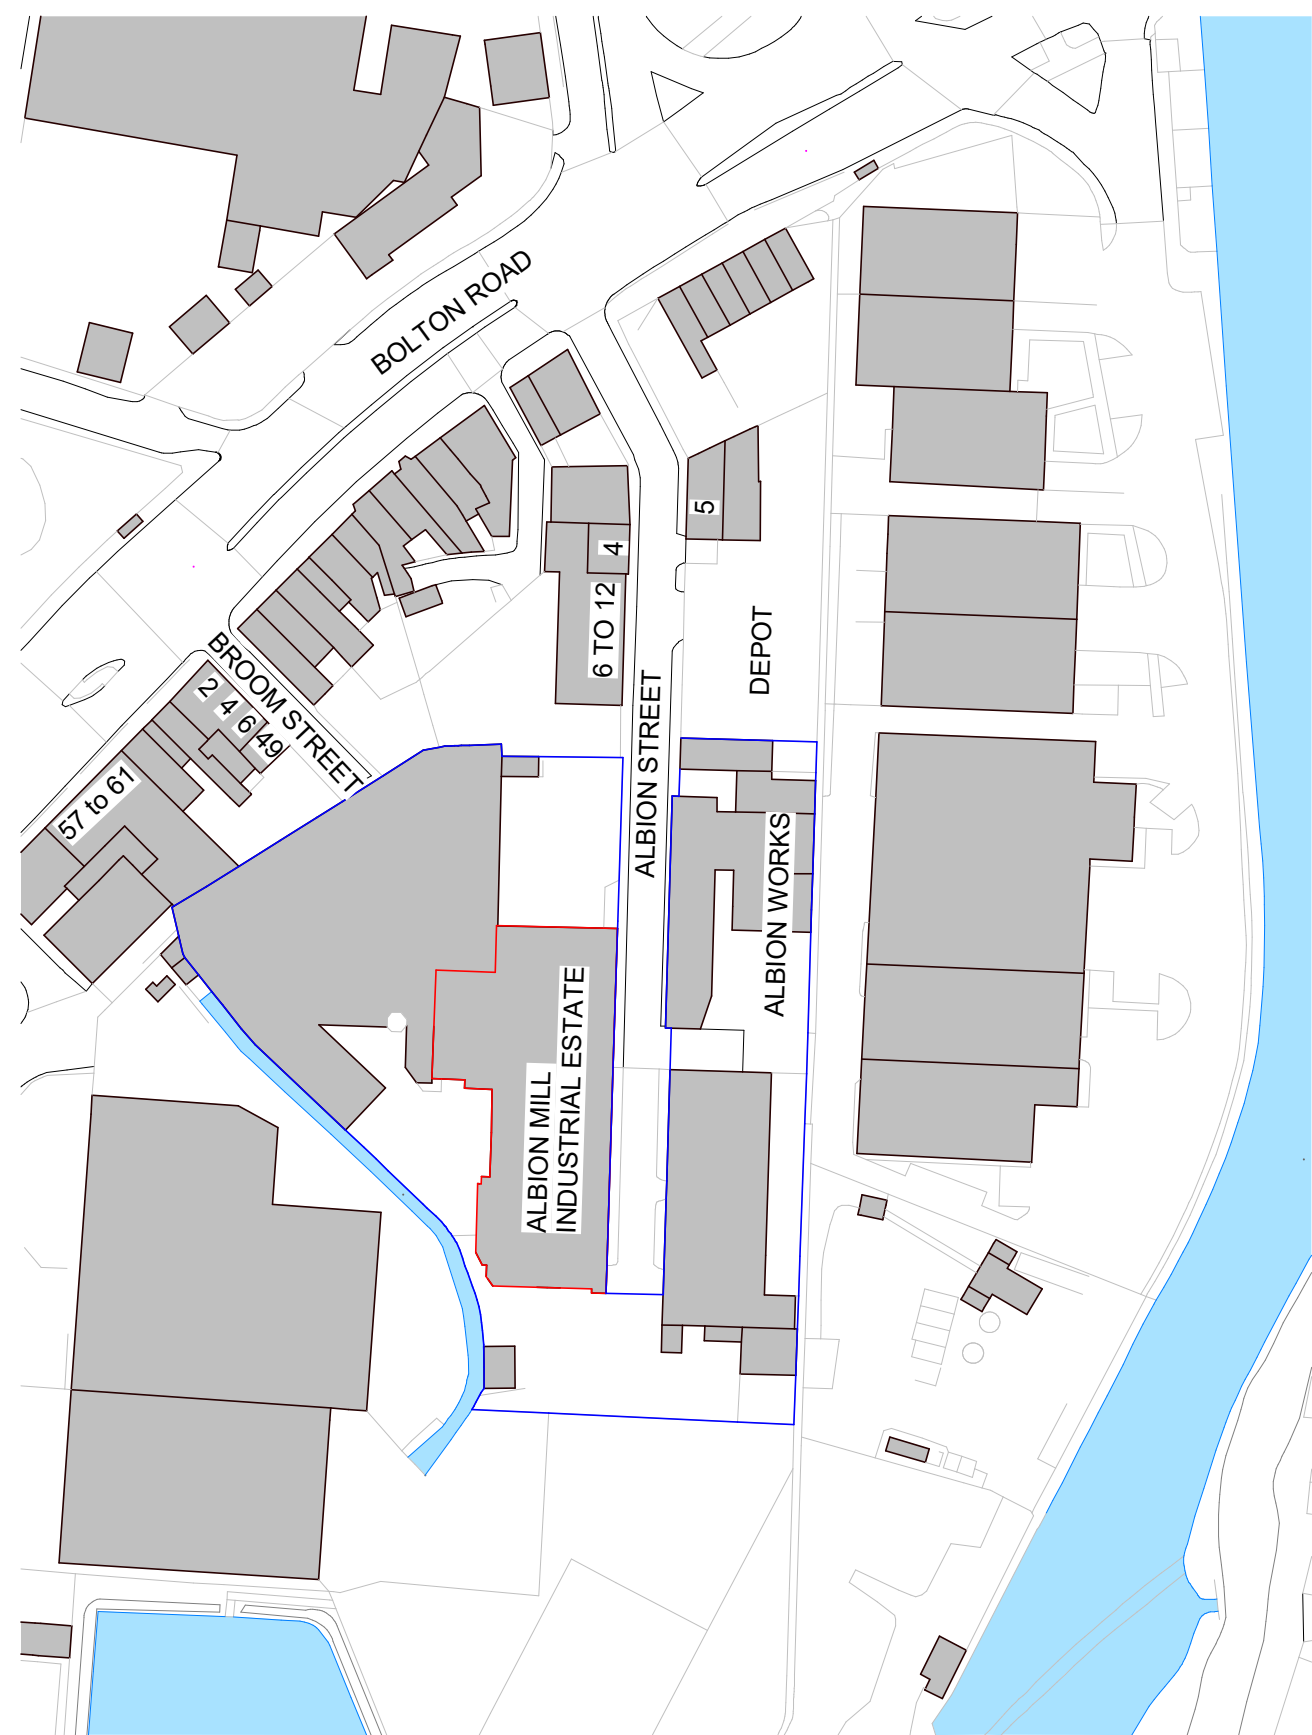

2 Site - Location Plan
1 : 1250

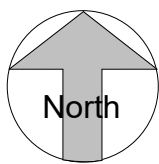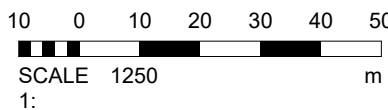

No.	Description	Date
-----	-------------	------

PROJECT Albion Mill		
------------------------	--	--

TITLE Site - Location and Block Plan		
---	--	--

CLIENT		
--------	--	--

STATUS DESIGN		
------------------	--	--

DRAWN BY TP	DATE 30/11/2023	SCALE (@ A1) As indicated
----------------	--------------------	------------------------------

PROJECT NUMBER GSS23089.2	DRAWING NUMBER 001	REV
------------------------------	-----------------------	-----

GOLD SKETCH

www.goldsketch.co.uk info@goldsketch.co.uk 0161 792 9595

NOTES
© COPYRIGHT ALL RIGHTS RESERVED.
THIS DRAWING MUST NOT BE REPRODUCED WITHOUT PRIOR WRITTEN CONSENT.
DRAWING TO BE USED FOR THE STATUS INDICATED ONLY. COPIED/REPRODUCED ON SITE. ANY DISCREPANCIES TO BE REPORTED TO THE
ALL DIMENSIONS ARE SETTING OUT DIMENSIONS UNLESS OTHERWISE SPECIFIED.
ALL DIMENSIONS ARE TO THE CENTRELINE OF ANY WORK. ALL WORK AND MATERIALS TO BE IN ACCORDANCE WITH CURRENT UK BUILDING
REGULATIONS, RELEVANT CODES OF PRACTICE AND BRITISH STANDARDS. ALL DIMENSIONS ON THIS DRAWING ARE IN MILLIMETRES UNLESS
OTHERWISE STATED.