



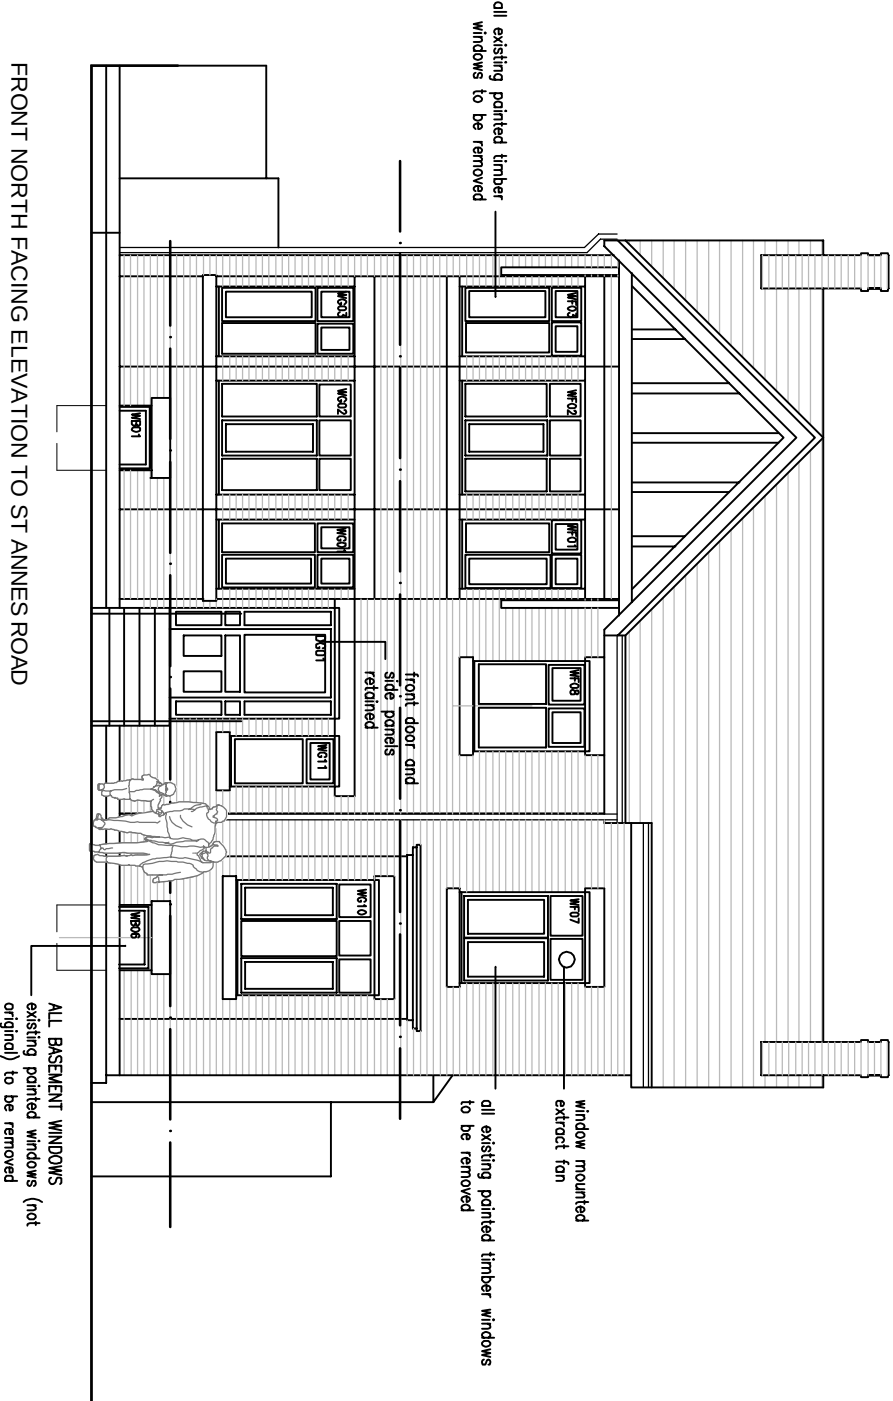


ALL BASEMENT WINDOWS
existing pointed windows (not
original) to be removed

FRONT NORTH FACING ELEVATION TO ST ANNES ROAD

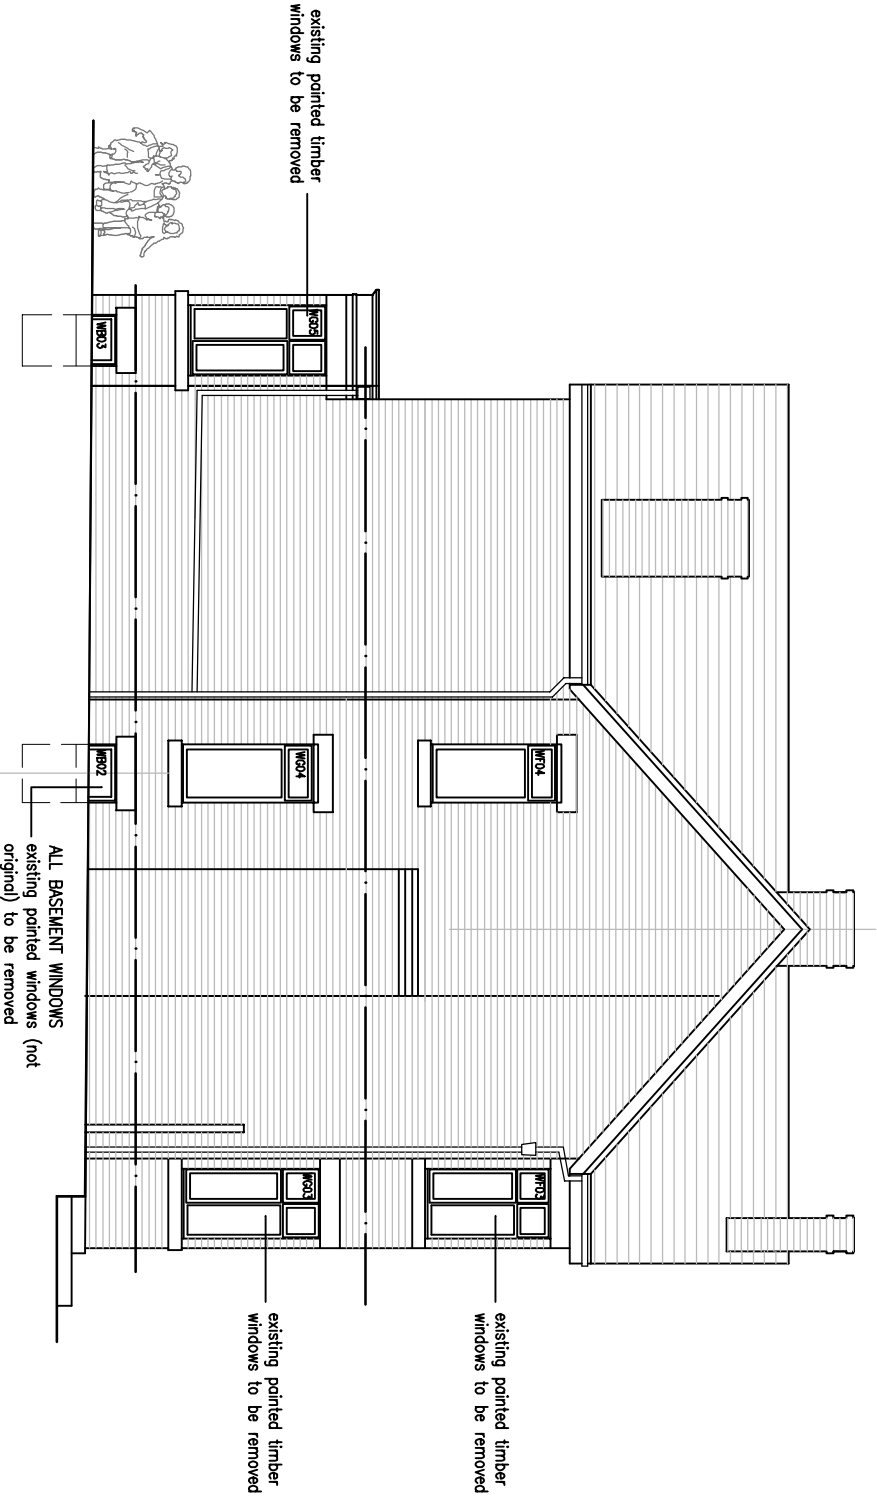


ALL BASEMENT WINDOWS
existing pointed windows (not
original) to be removed

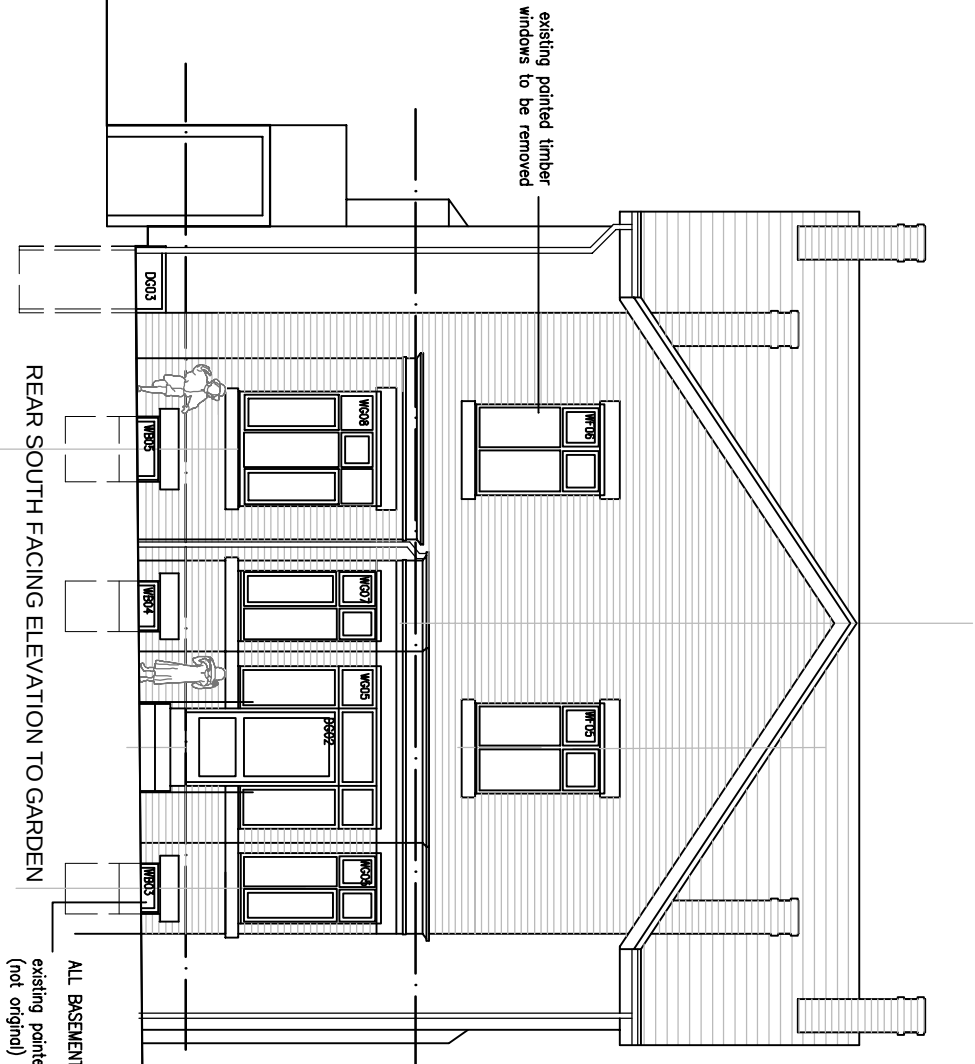

ALL BASEMENT WINDOWS
existing pointed windows
(not original) to be removed

REAR SOUTH FACING ELEVATION TO GARDEN

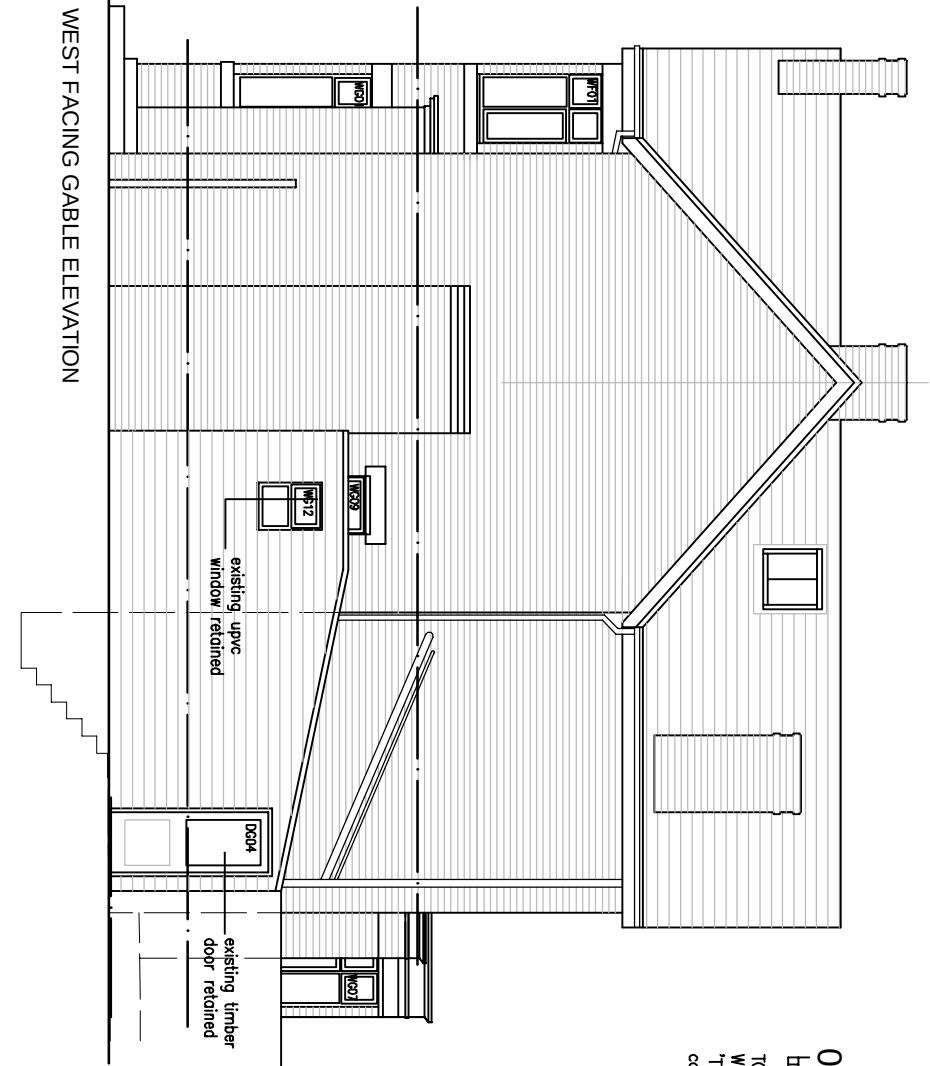

ALL BASEMENT WINDOWS
existing pointed windows (not
original) to be removed

0 5m

TO BE READ IN CONJUNCTION WITH DESIGN STATEMENT
Windows generally to be replaced with heritage style
'timberlook' upvc double glazed windows with flush
casements in some arrangement of transoms and mullions

revisions	
existing elevations beeches nursery st anns road prestwich	
date: march 2023	scale 1:100 @a3
status: preliminary	dwg. d458/04
DO NOT SCALE - IF DIMENSIONS ARE NOT GIVEN PLEASE ASK	

architectural designworks limited

designworks



studio one 17 brighton gardens highway O.L10 2WRF. 0161 332 1943 e: architect@archdesignworks.co.uk