


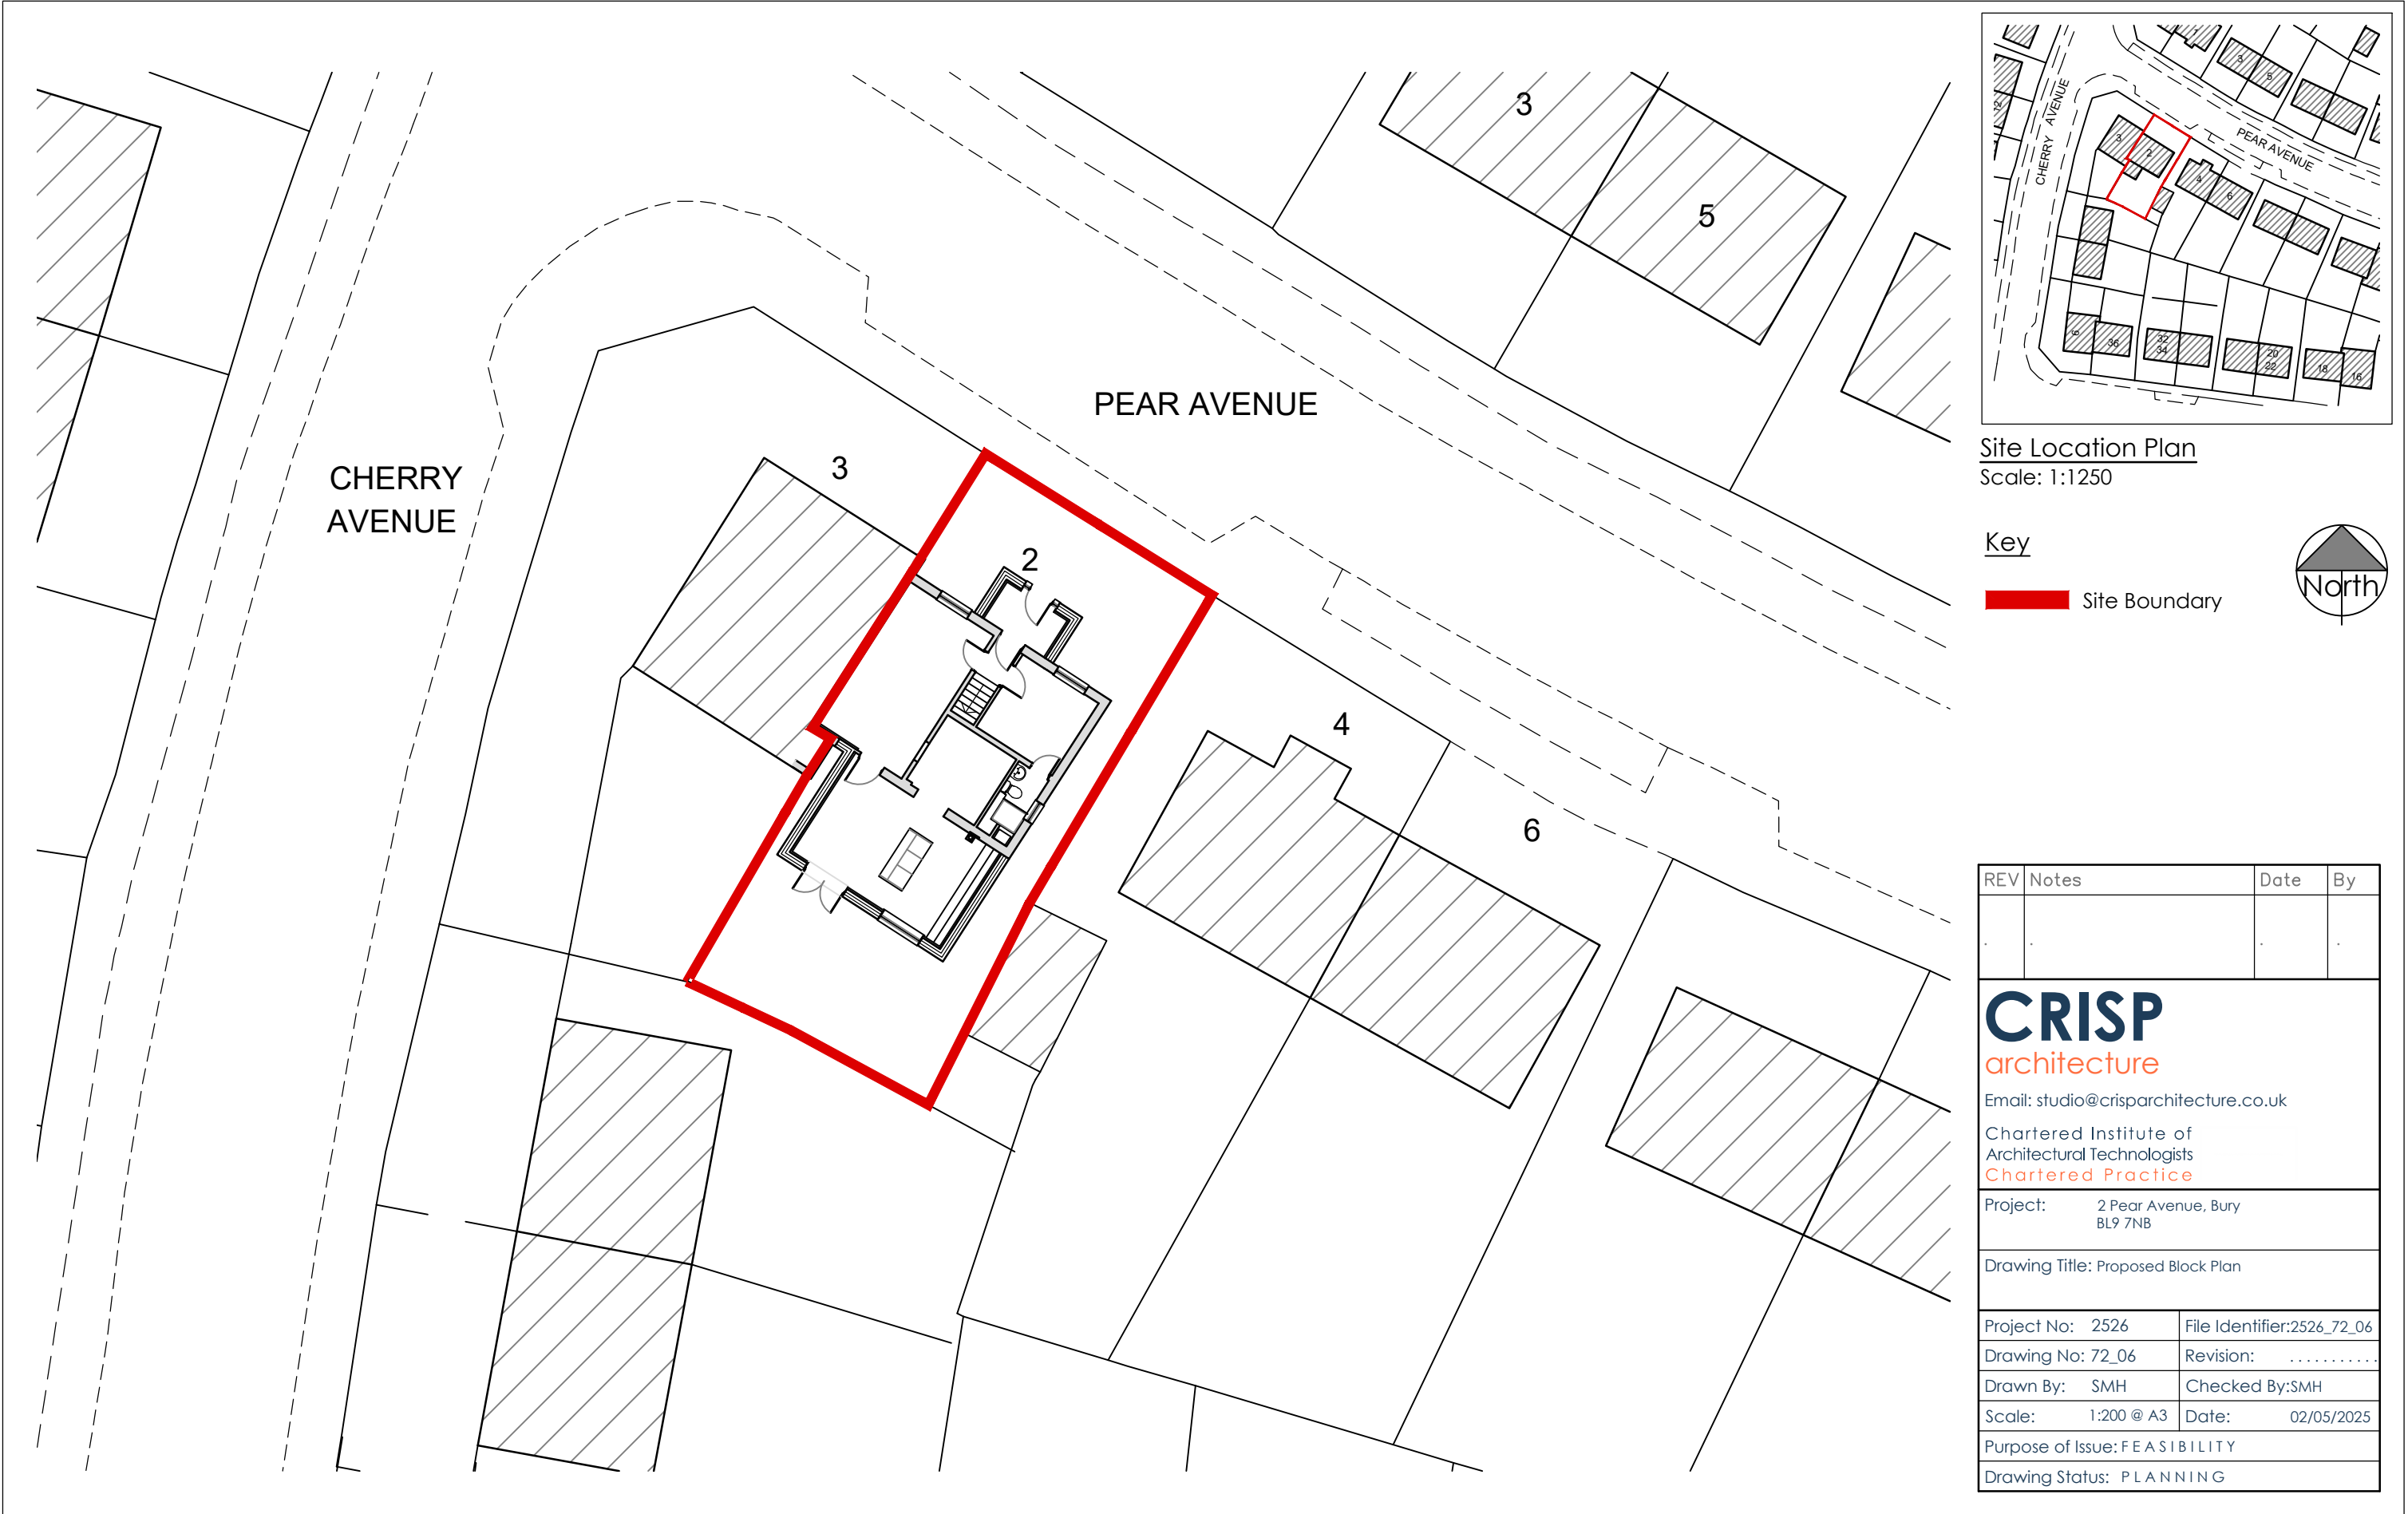

Site Location Plan
Scale: 1:1250

Key

Site Boundary



REV	Notes	Date	By

CRISP

architecture

Email: studio@crisparchitecture.co.uk

Chartered Institute of
Architectural Technologists
Chartered Practice

Project:	2 Pear Avenue, Bury BL9 7NB
----------	--------------------------------

Drawing Title: Proposed Block Plan

Project No: 2526	File Identifier:2526_72_06
Drawing No: 72_06	Revision:
Drawn By: SMH	Checked By:SMH
Scale: 1:200 @ A3	Date: 02/05/2025
Purpose of Issue: FEASIBILITY	
Drawing Status: PLANNING	