

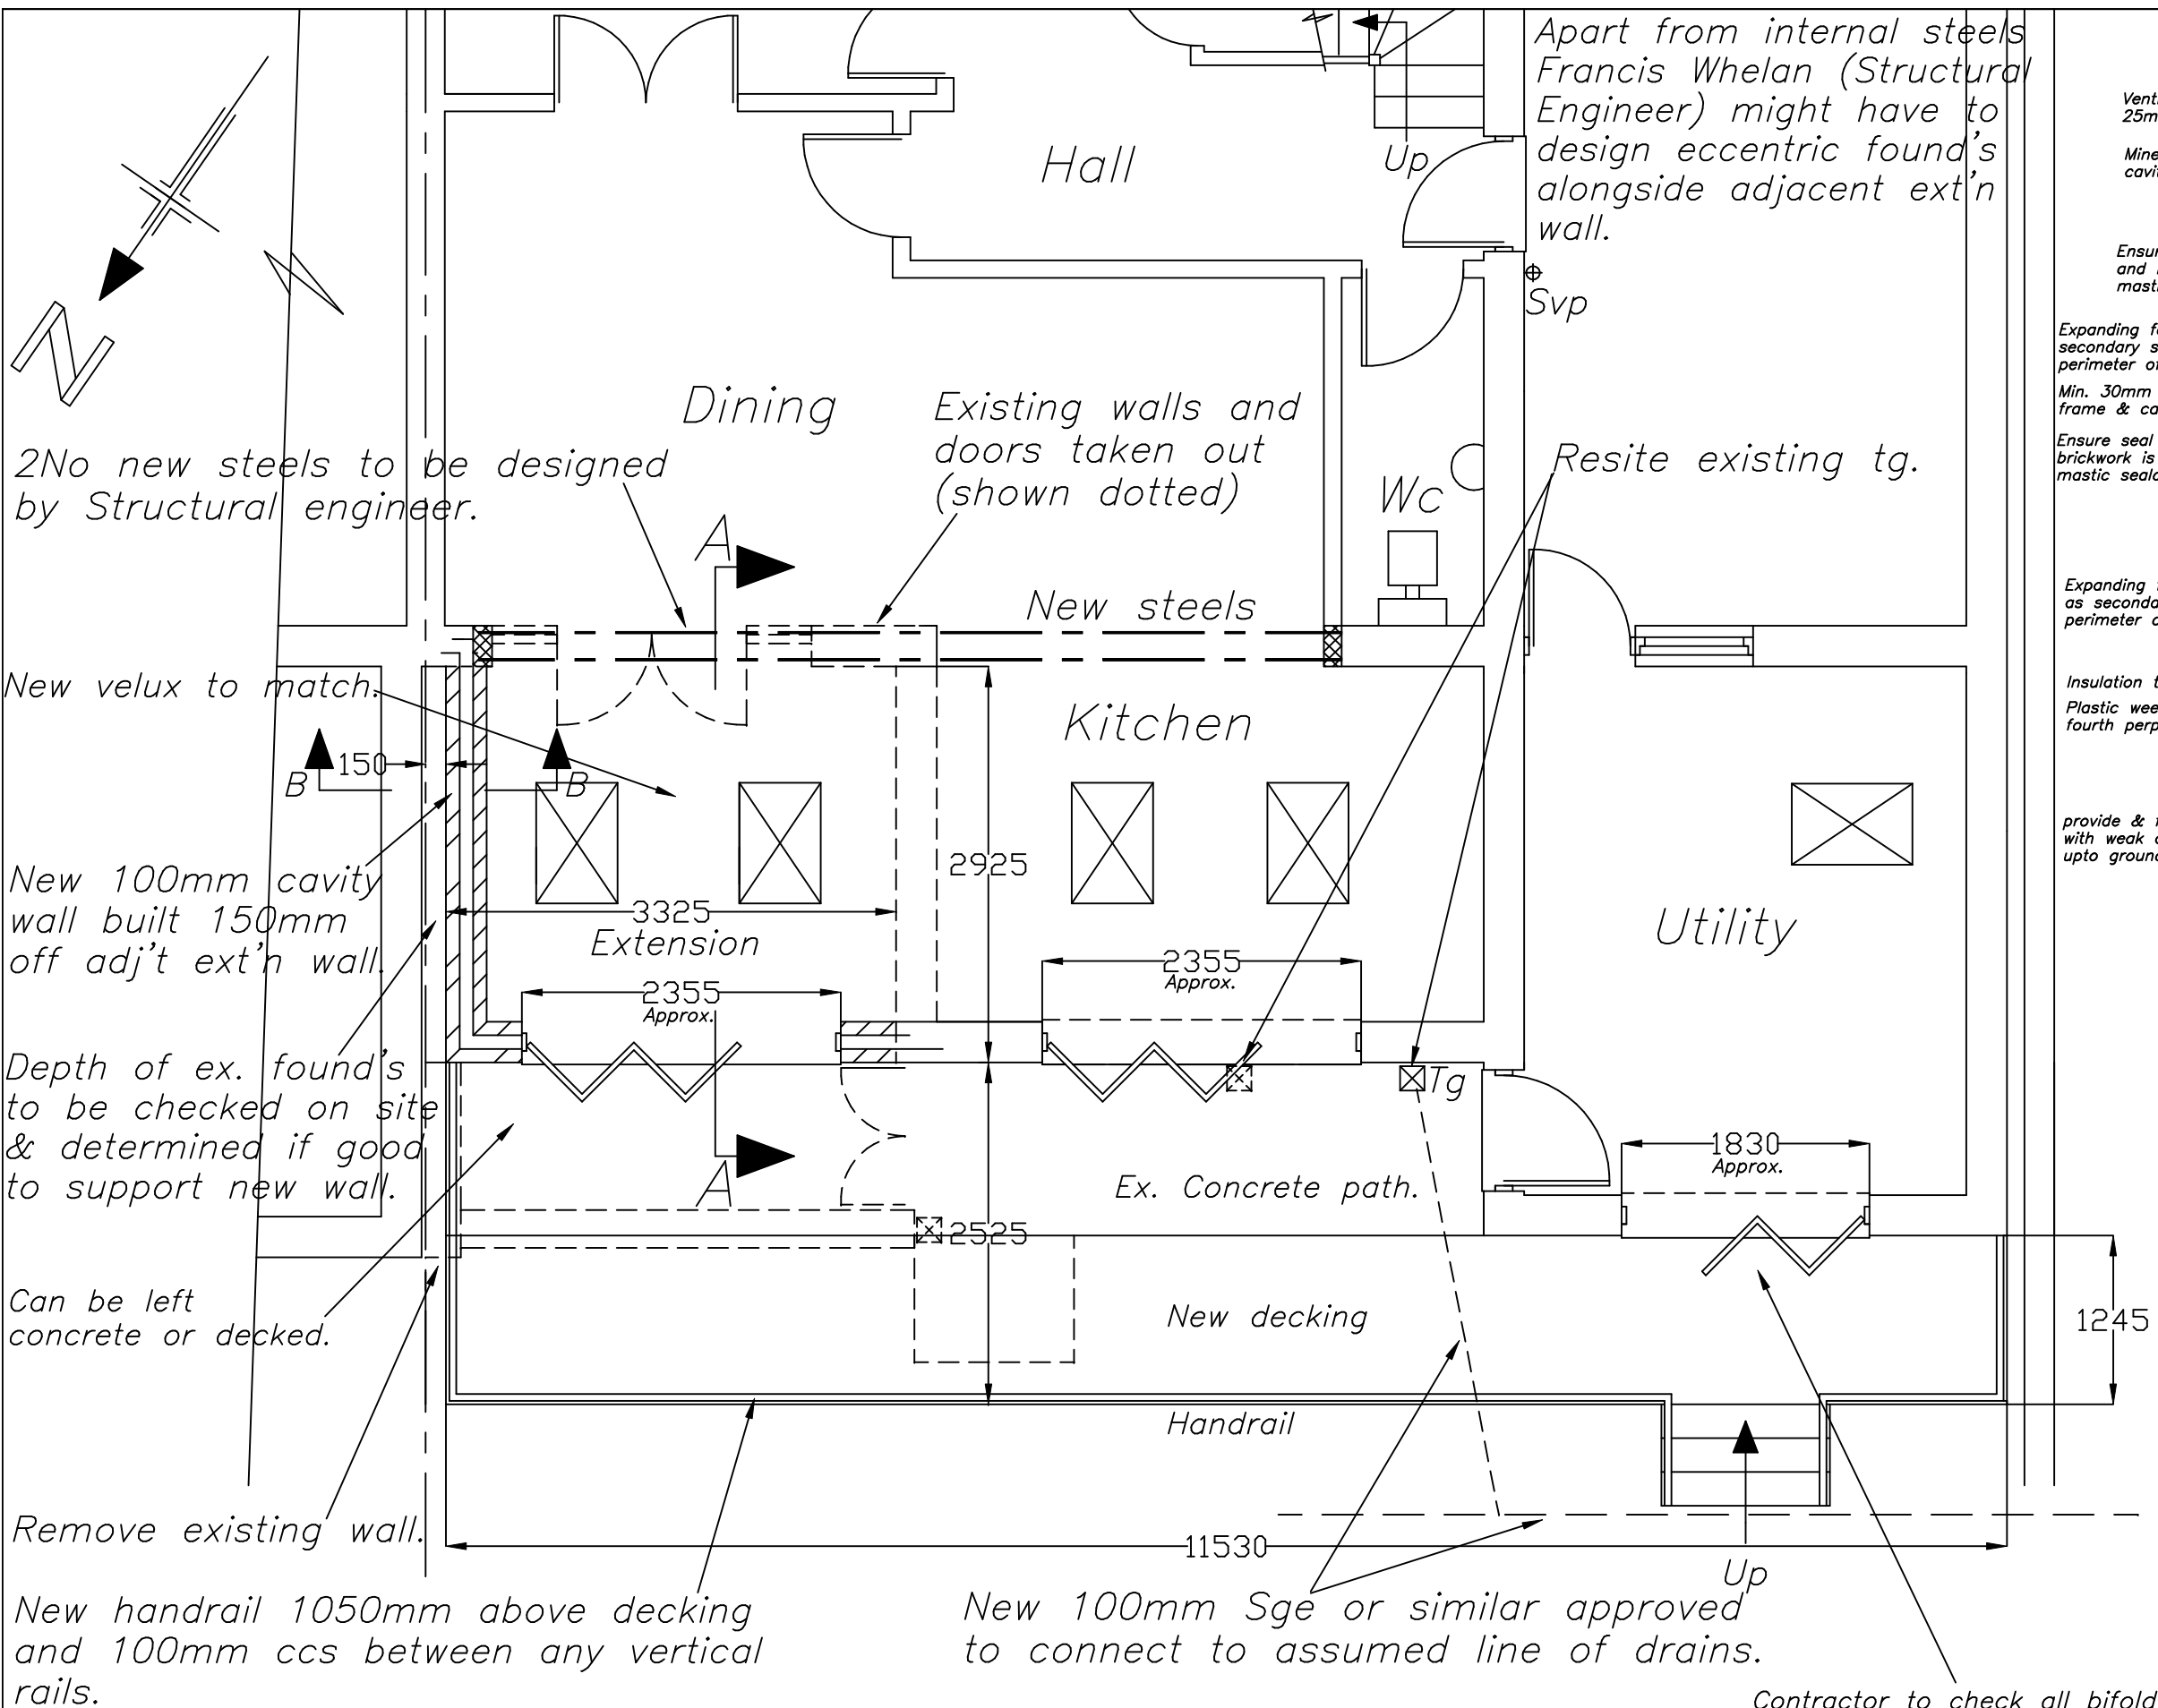



EAVES DETAIL (unless vaulted)

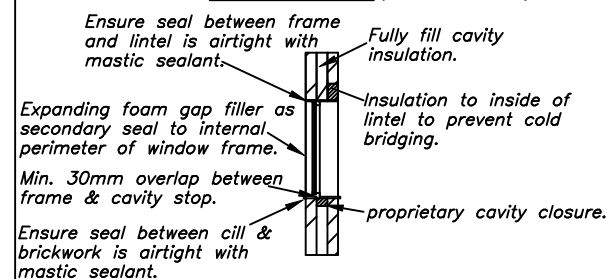

WINDOW HEAD & CILL DETAIL

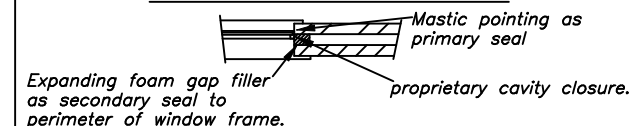

WINDOW JAMB DETAIL

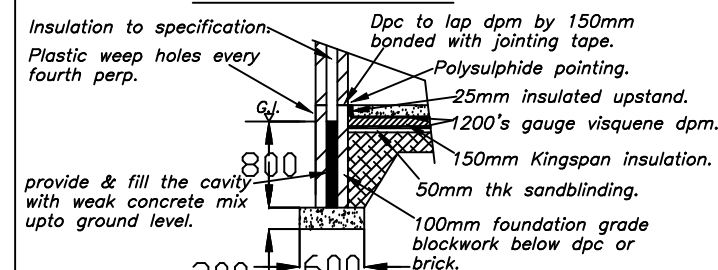

FOUNDATION DETAIL (if concrete)

DRAWING No 3 OF 6 DRAWING'S

PROPOSED REMOVAL OF EXISTING CONSERVATORY & REPLACED WITH GROUND FLOOR EXTENSION AT- No 66 RINGLEY ROAD, WHITEFIELD, MANCHESTER, M45 7LN. FOR-MR DAVID TAYLOR.

SCALE:- 1:50 DATE:- OCT 2024

kevin foey

BUILDING DESIGN CONSULTANTS