




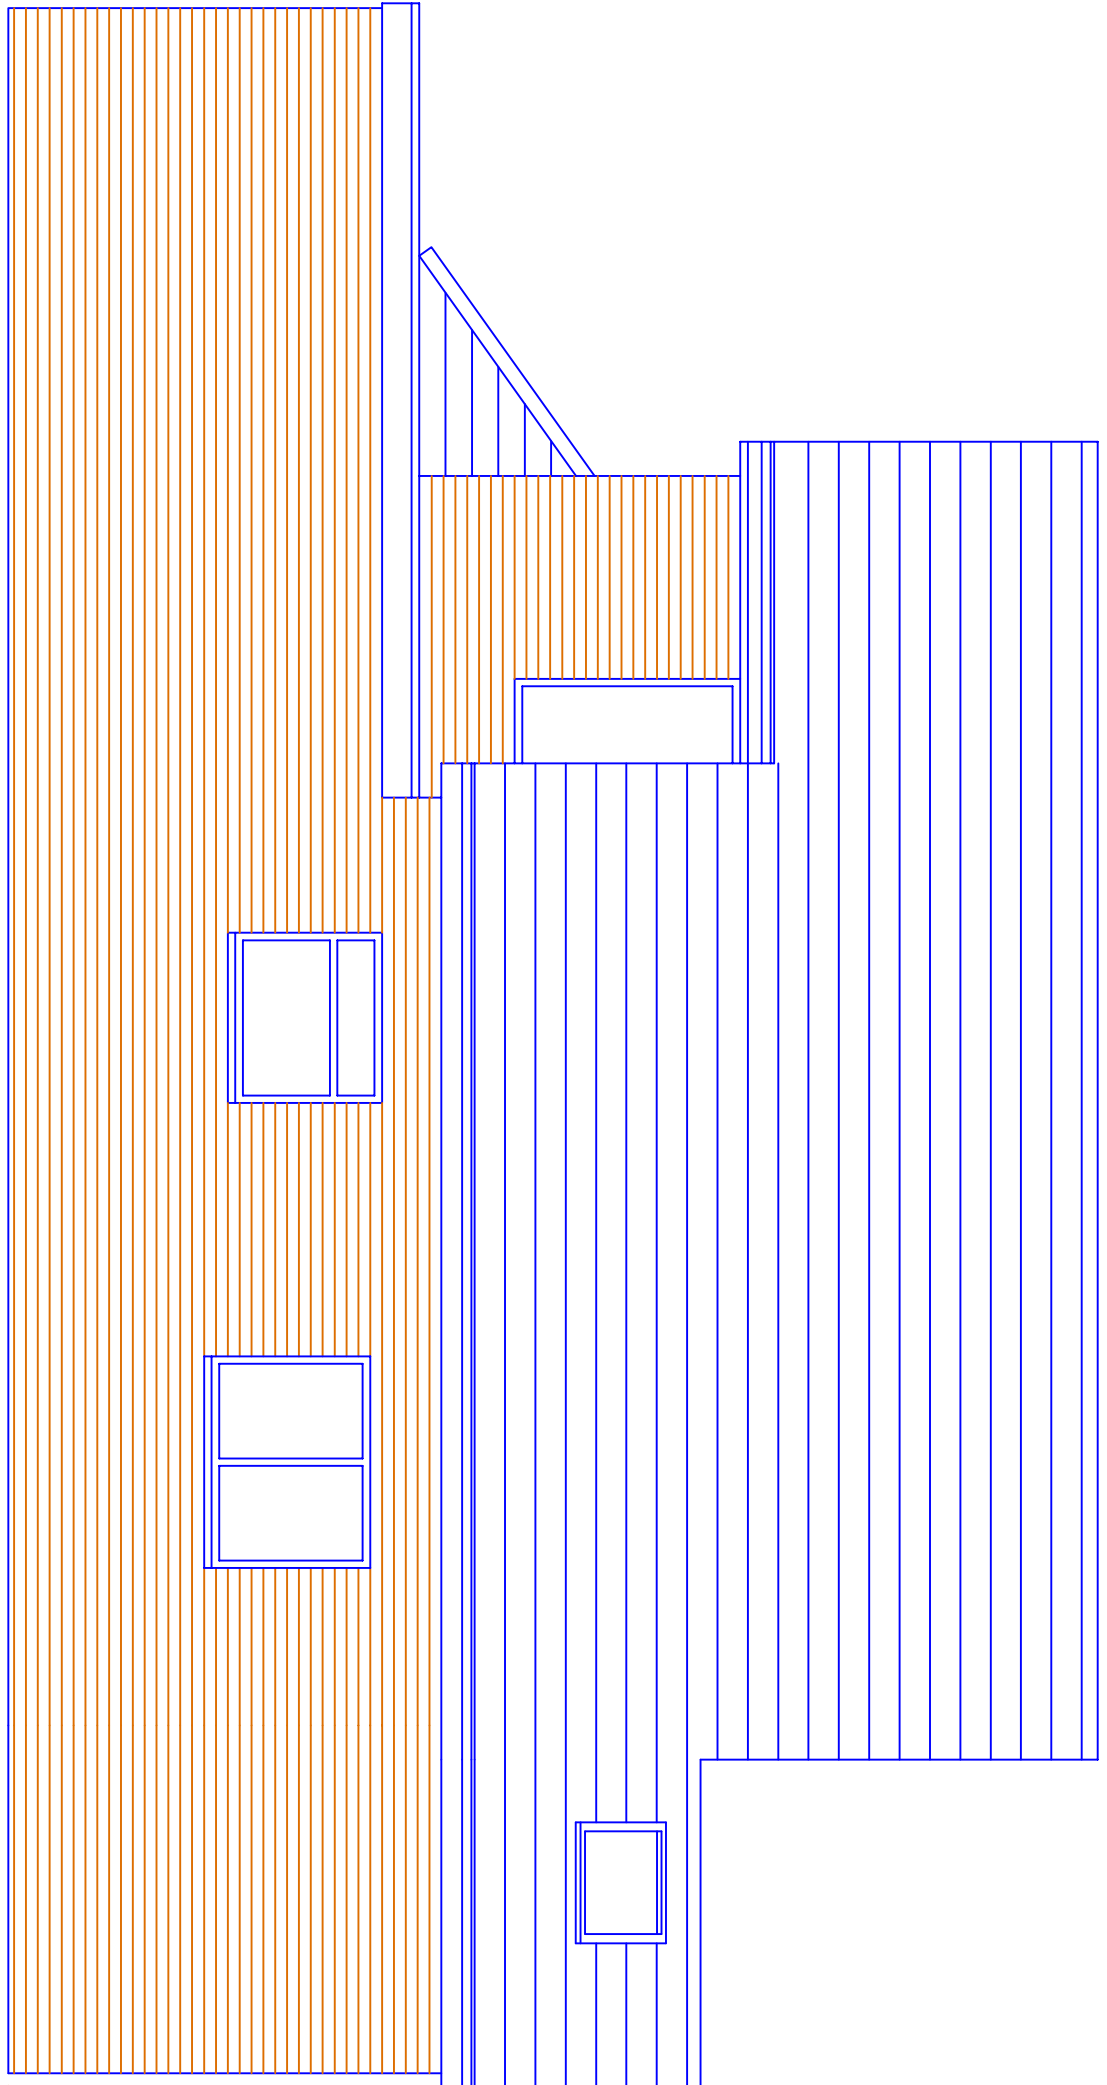


Proposed Side Elevation

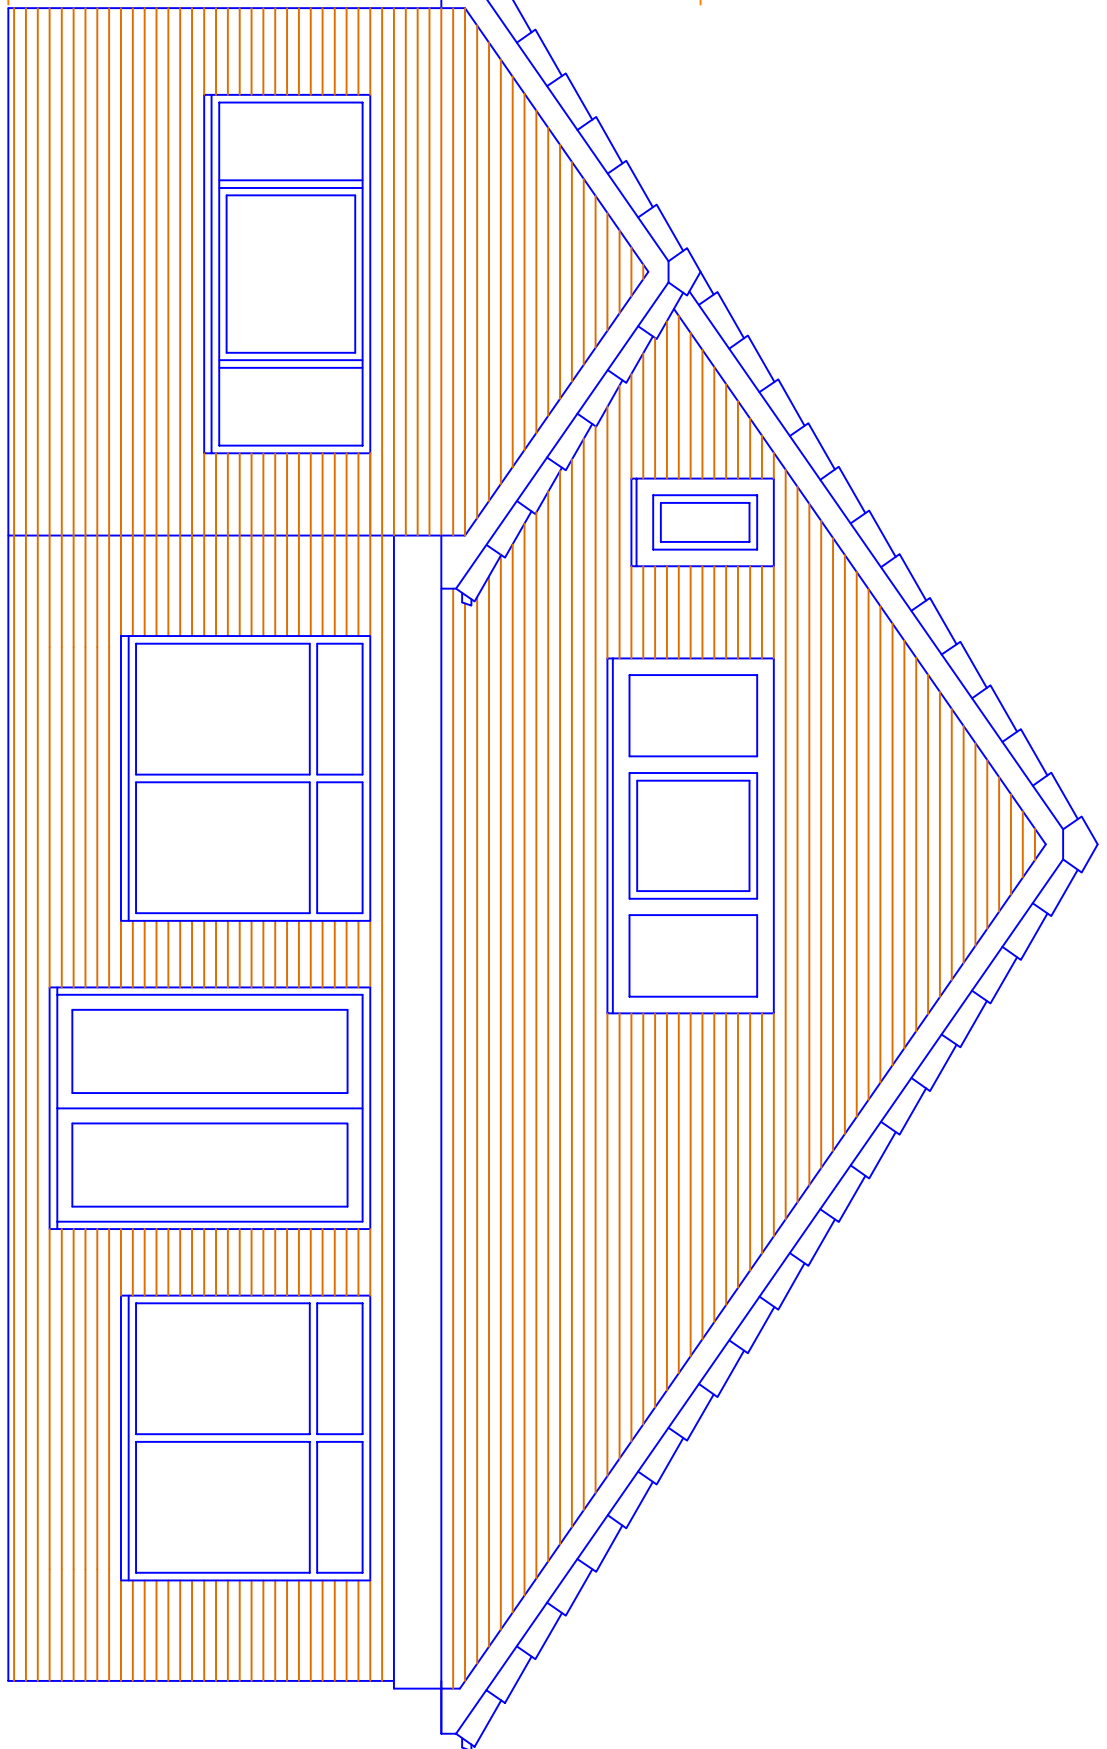


Proposed Rear Elevation

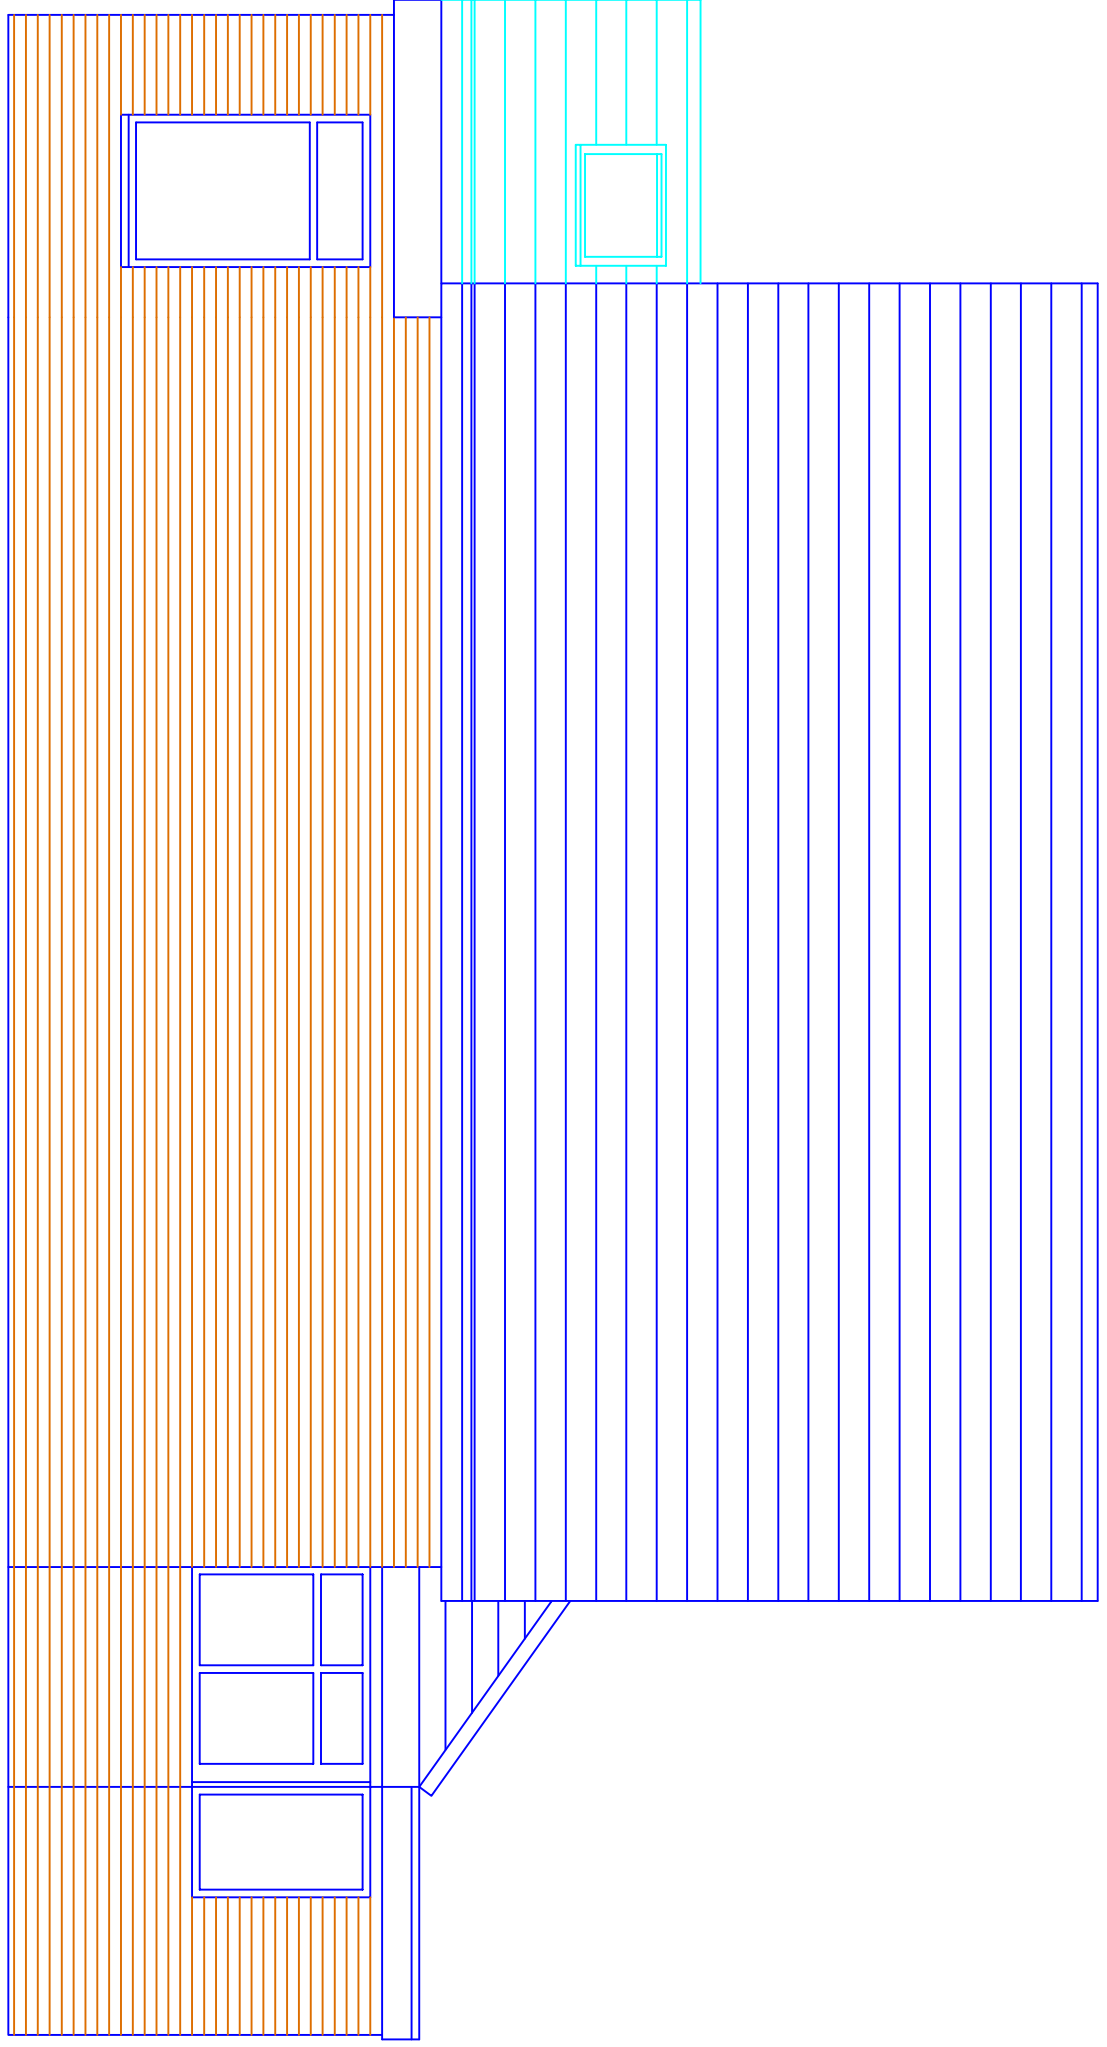


Proposed Side Elevation

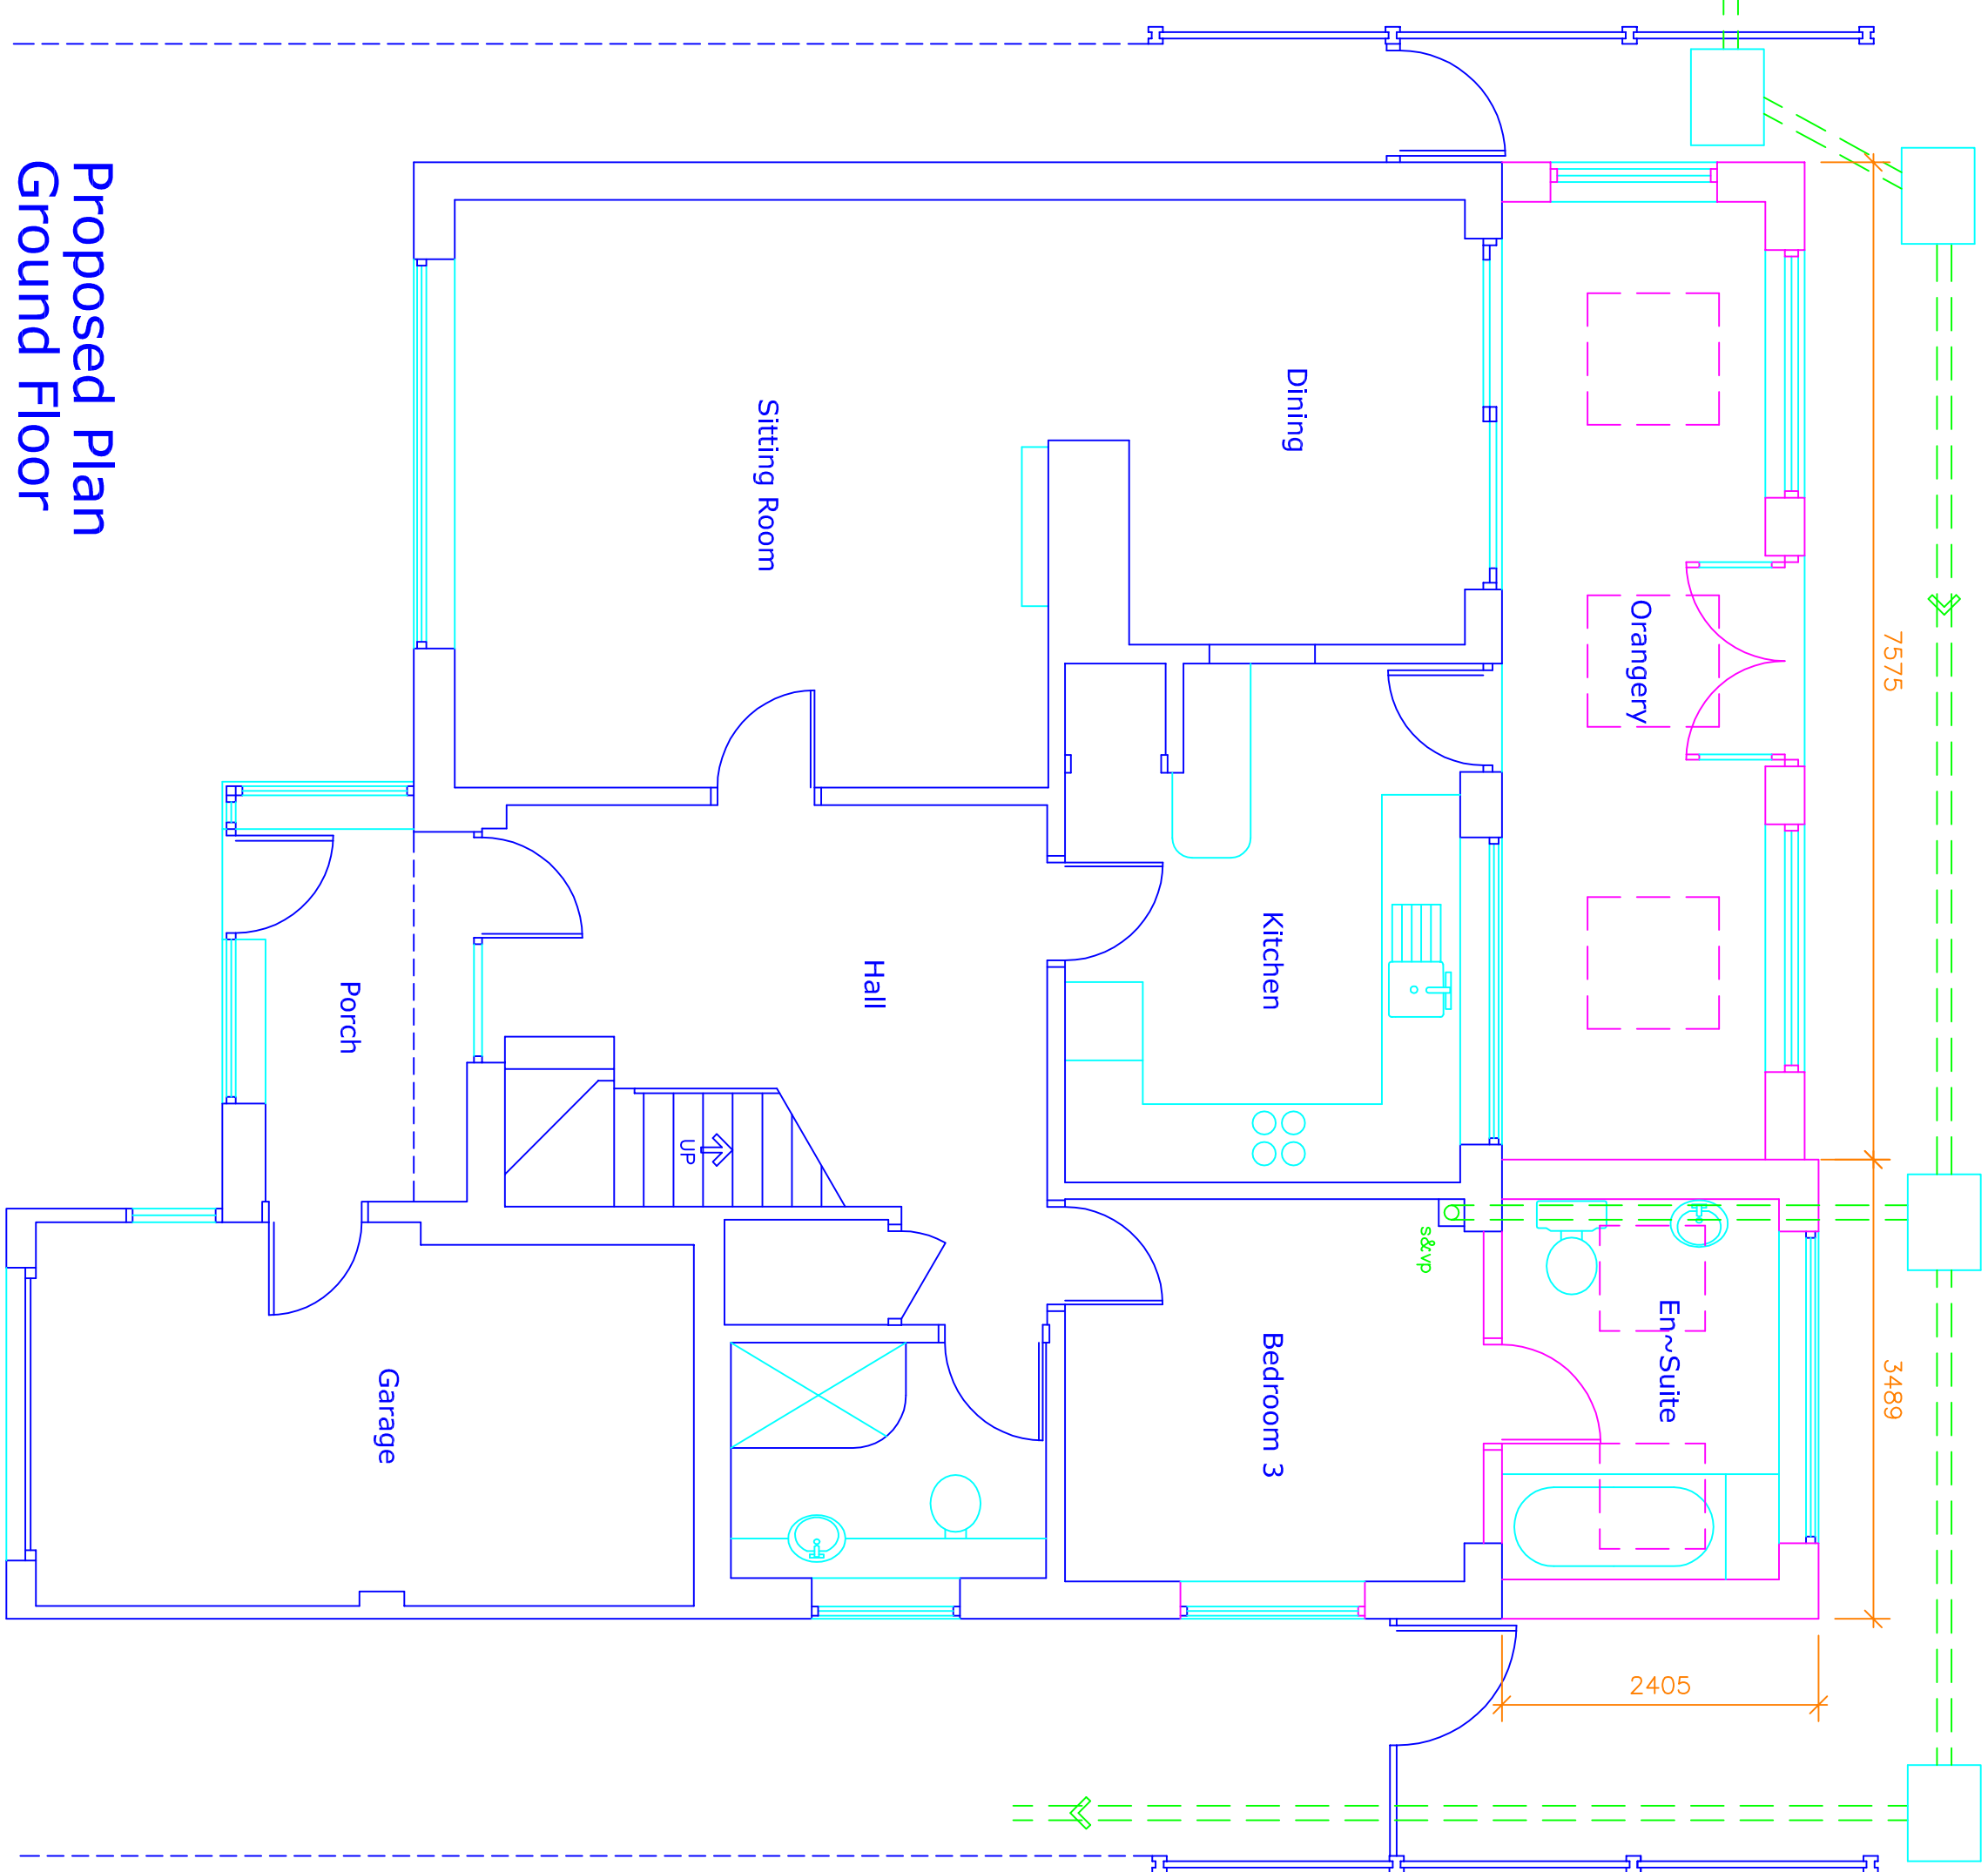

Proposed Plan
Ground Floor

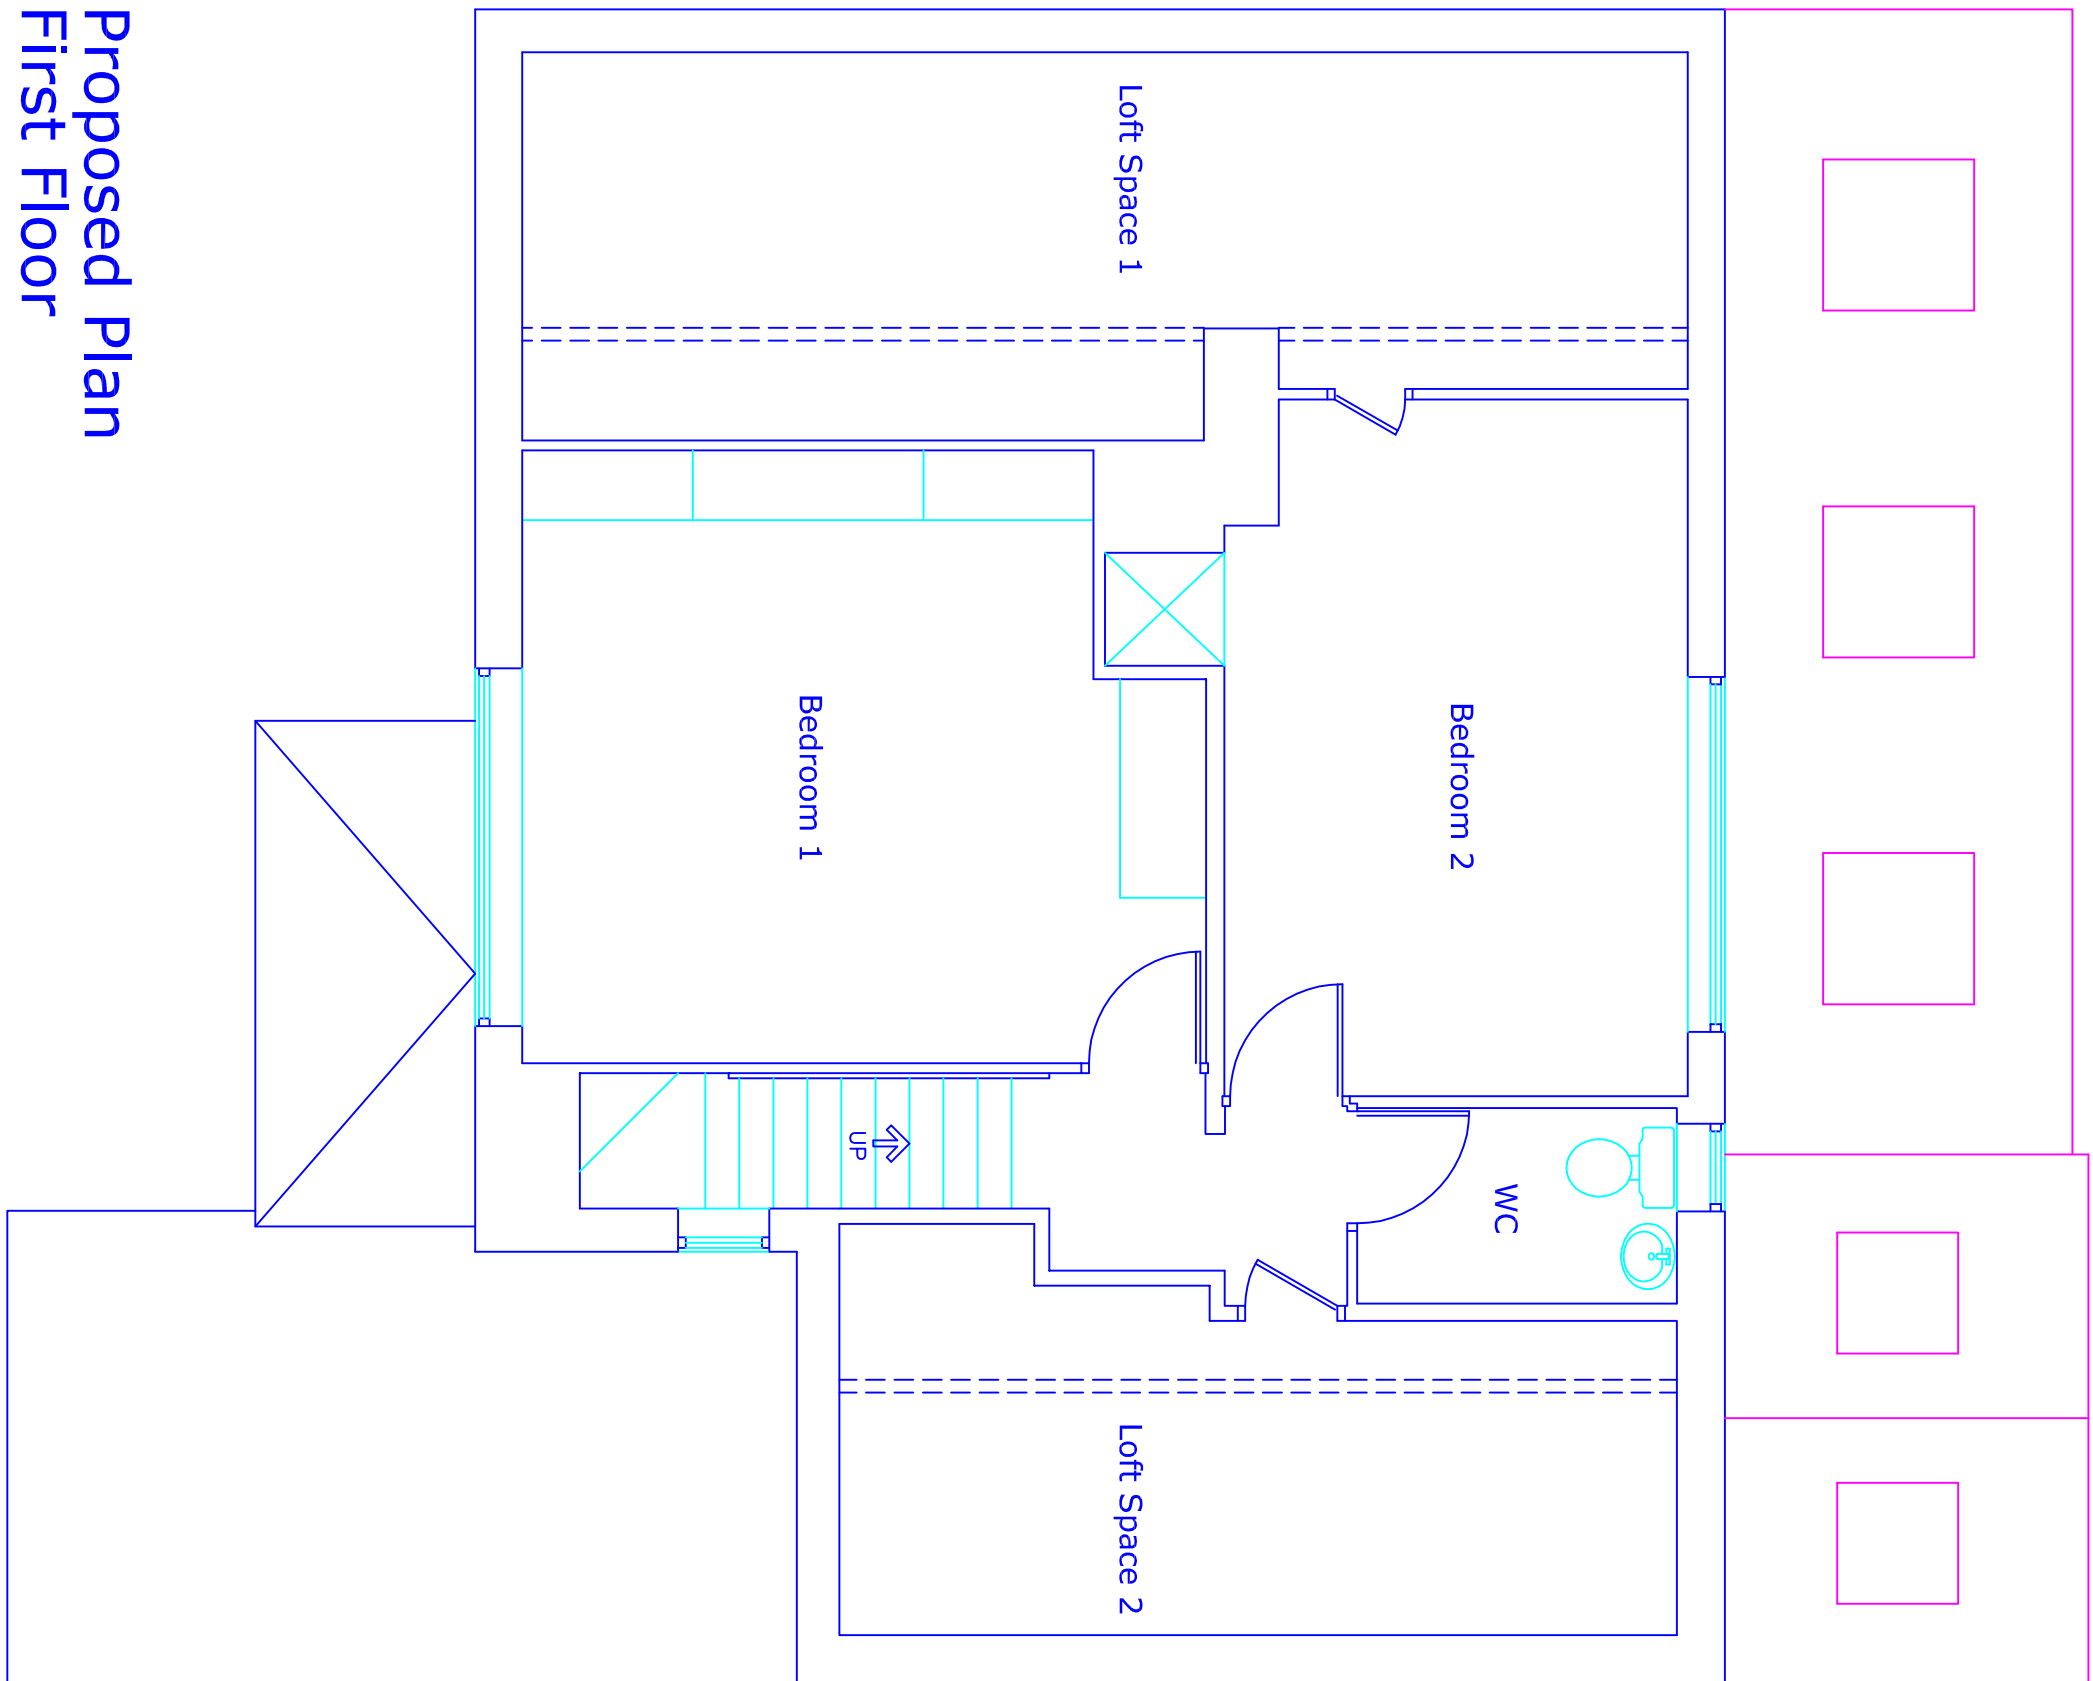

Proposed Plan
First Floor

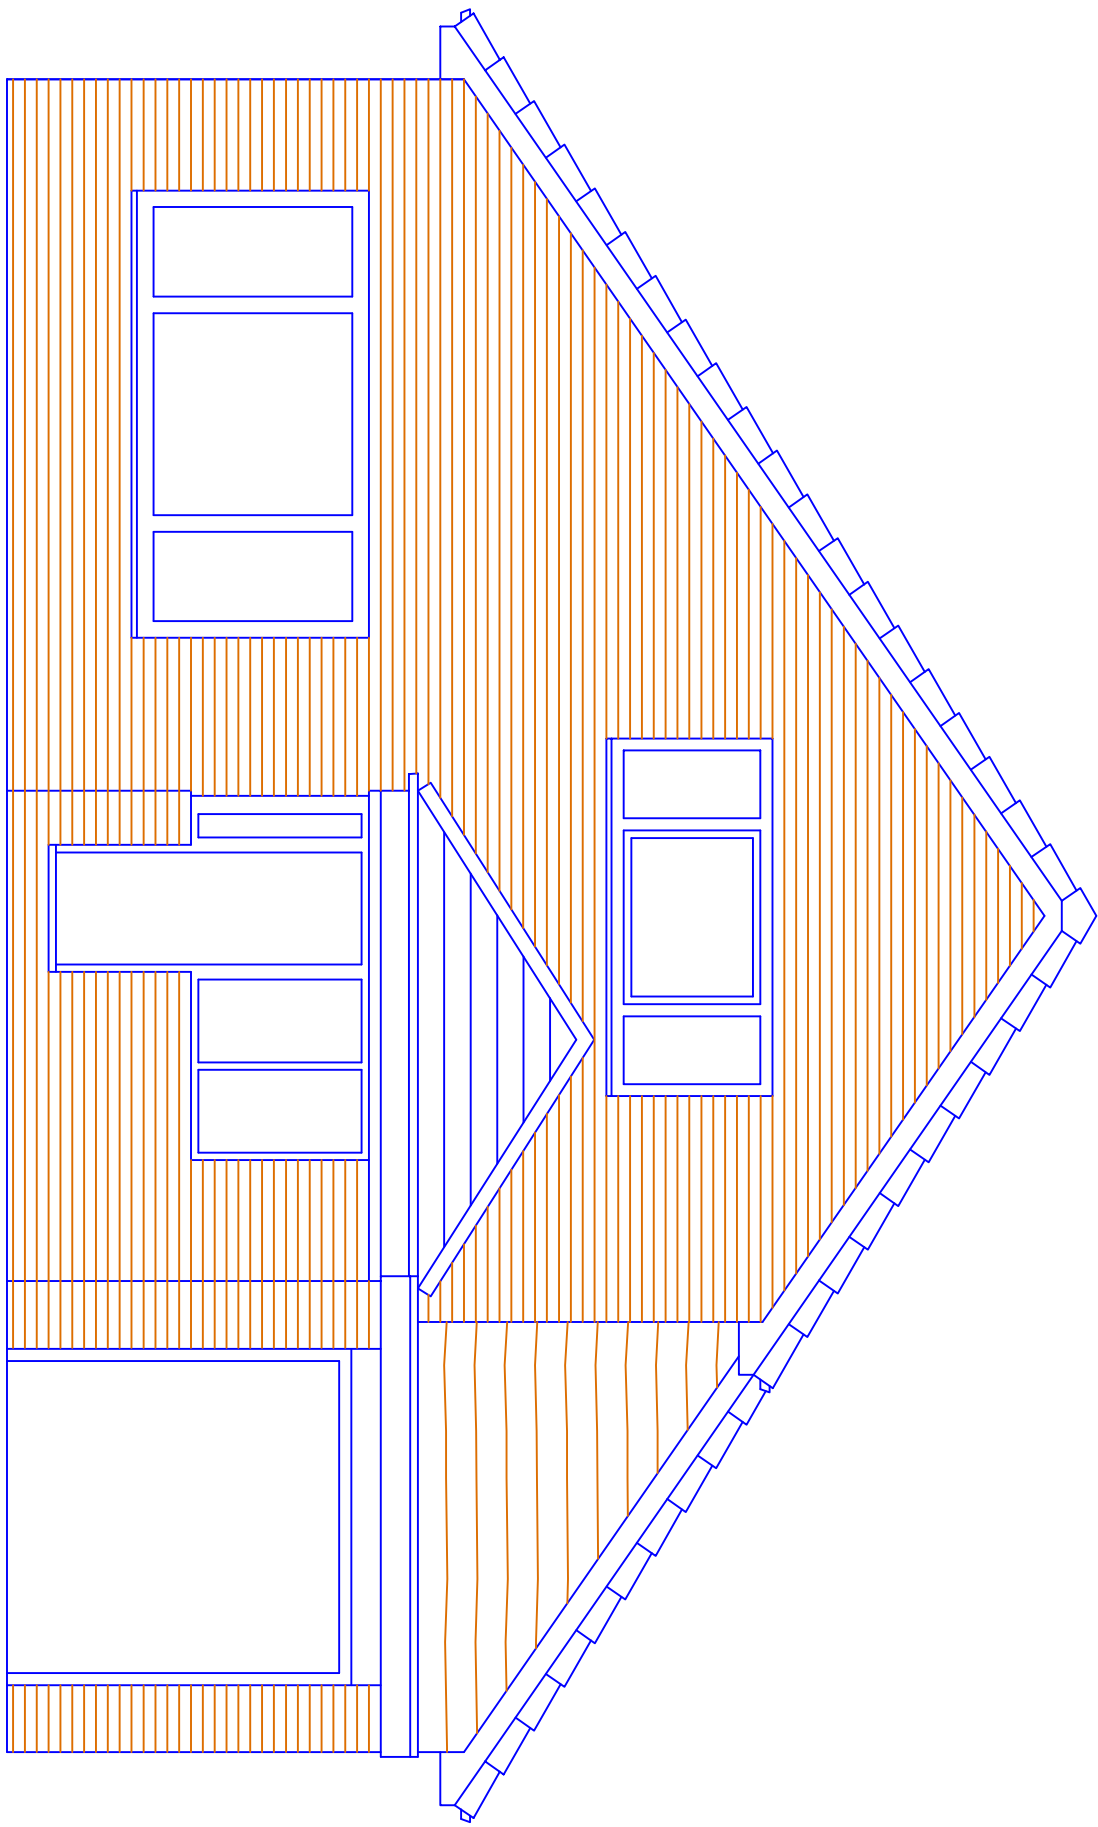

Proposed Front Elevation

Materials:

Walls: Red/burnt red multi-stock
Roof: Grey interlocking tiles
Doors and windows: White upvc
ALL TO MATCH THE EXISTING



This drawing and design concept is the property of PPV design. It should not be reproduced without written permission

2 Helmshore Road, Holcombe Village
Ramsbottom, Lancashire BL8 4PA
Gary Peardon (JK home) Diphych RL3A
garn@ppv-design.co.uk www.ppv-design.co.uk
T. 0706 822751 M. 07712 669482