




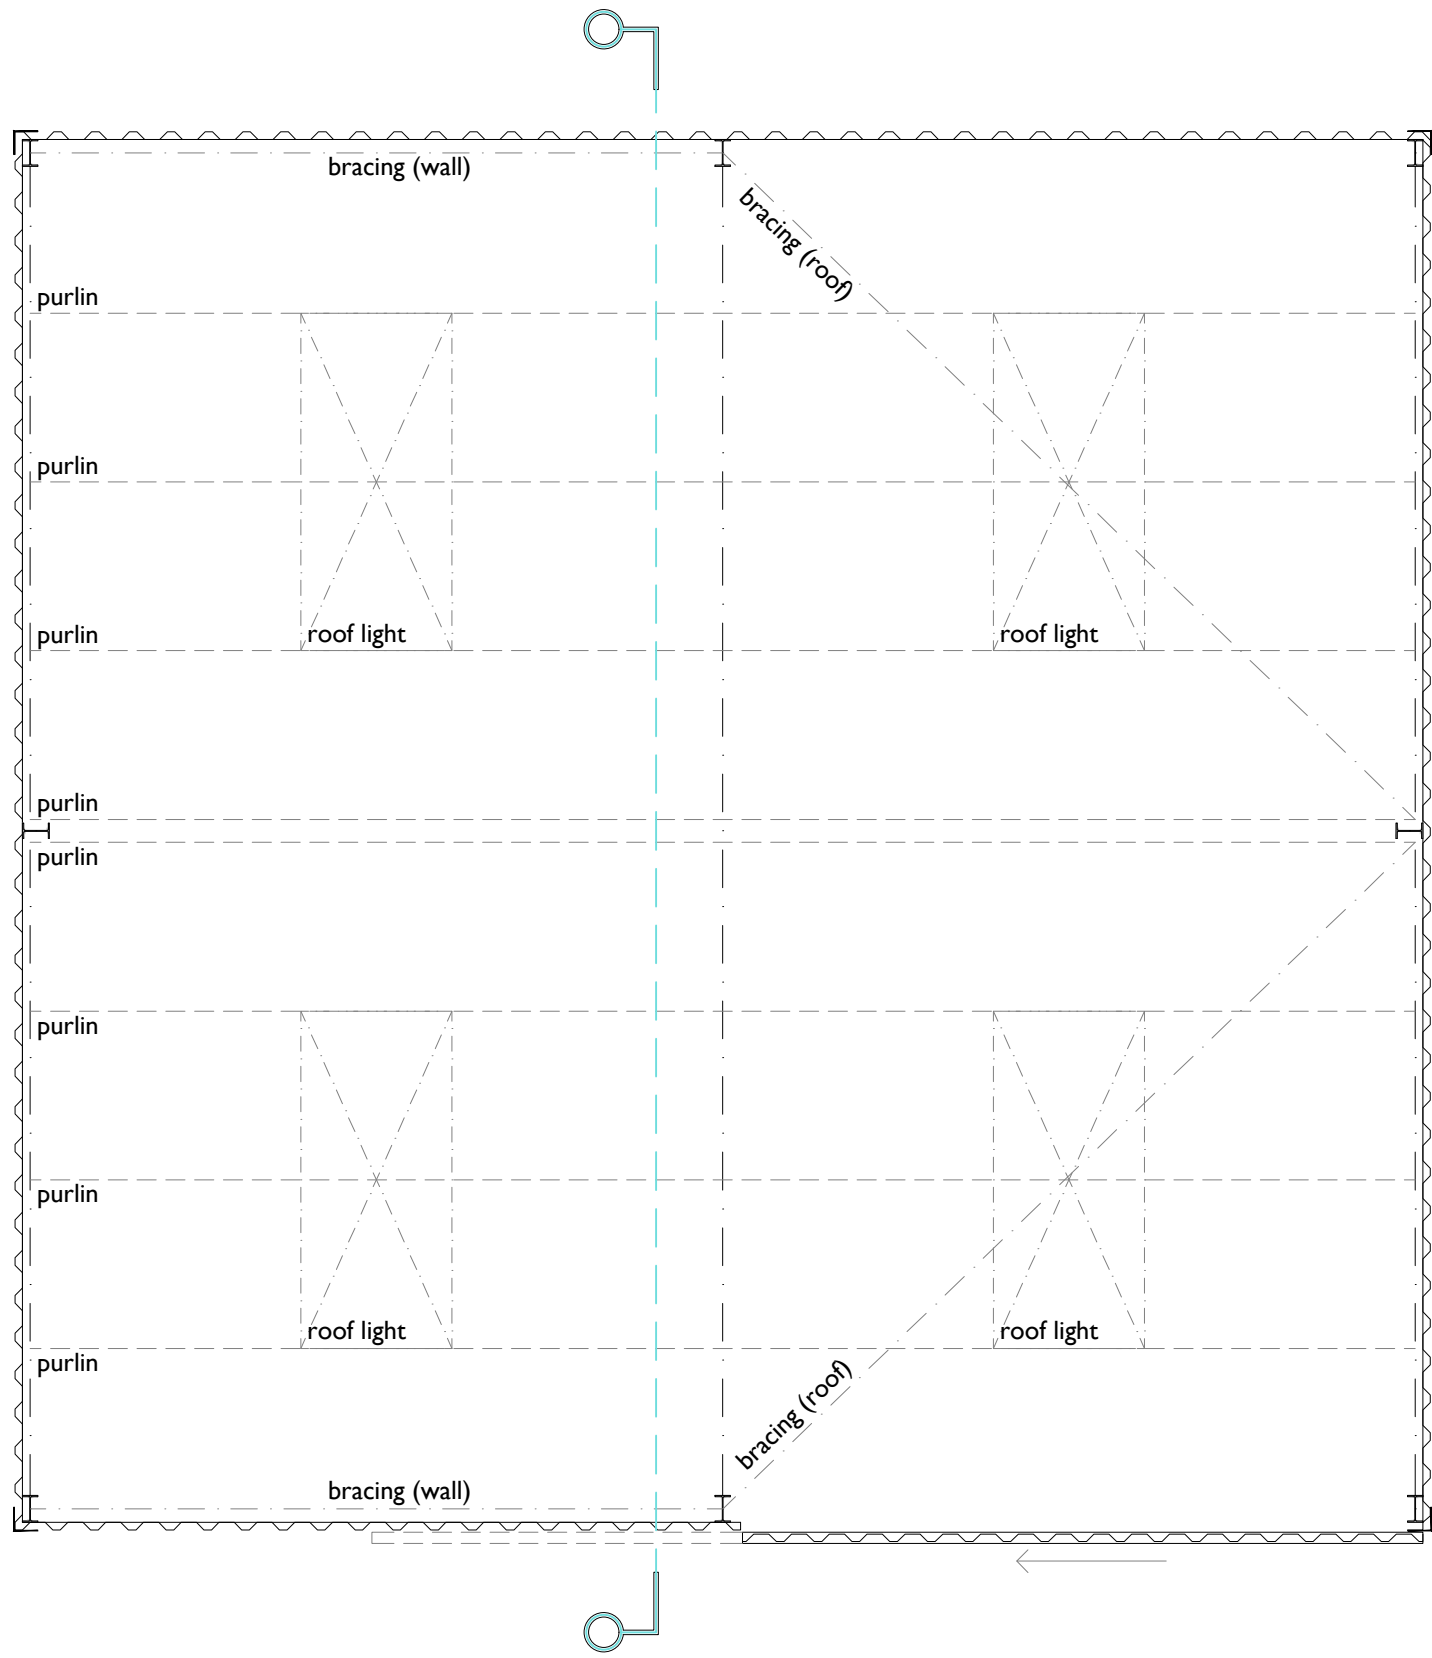


floor plan

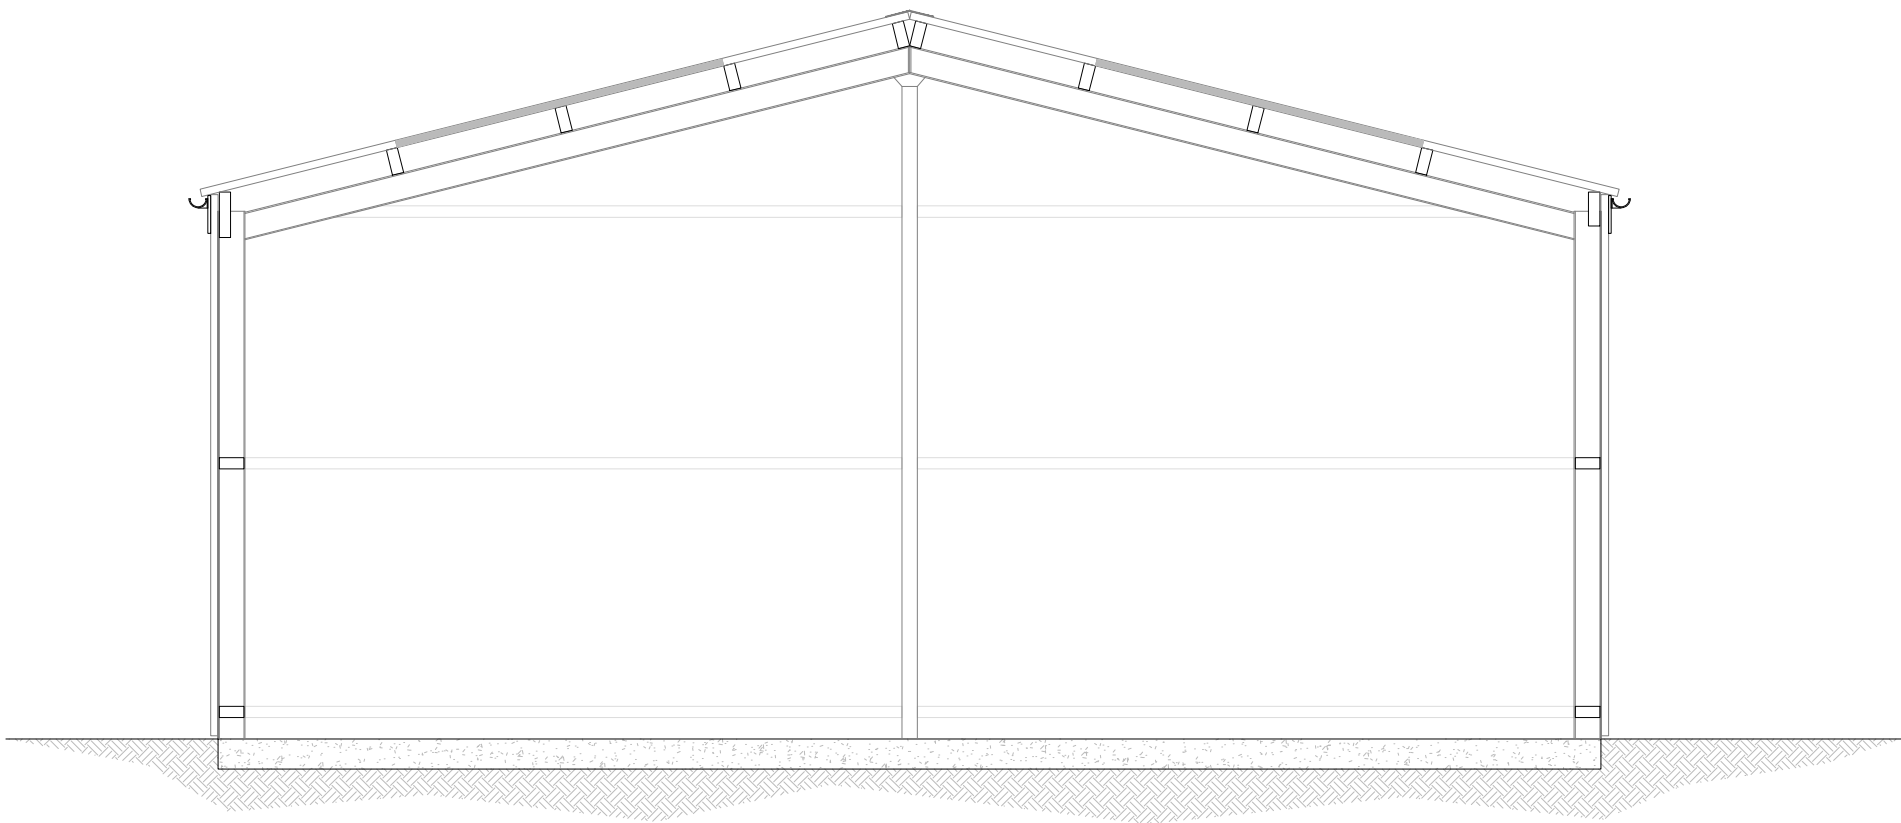


section

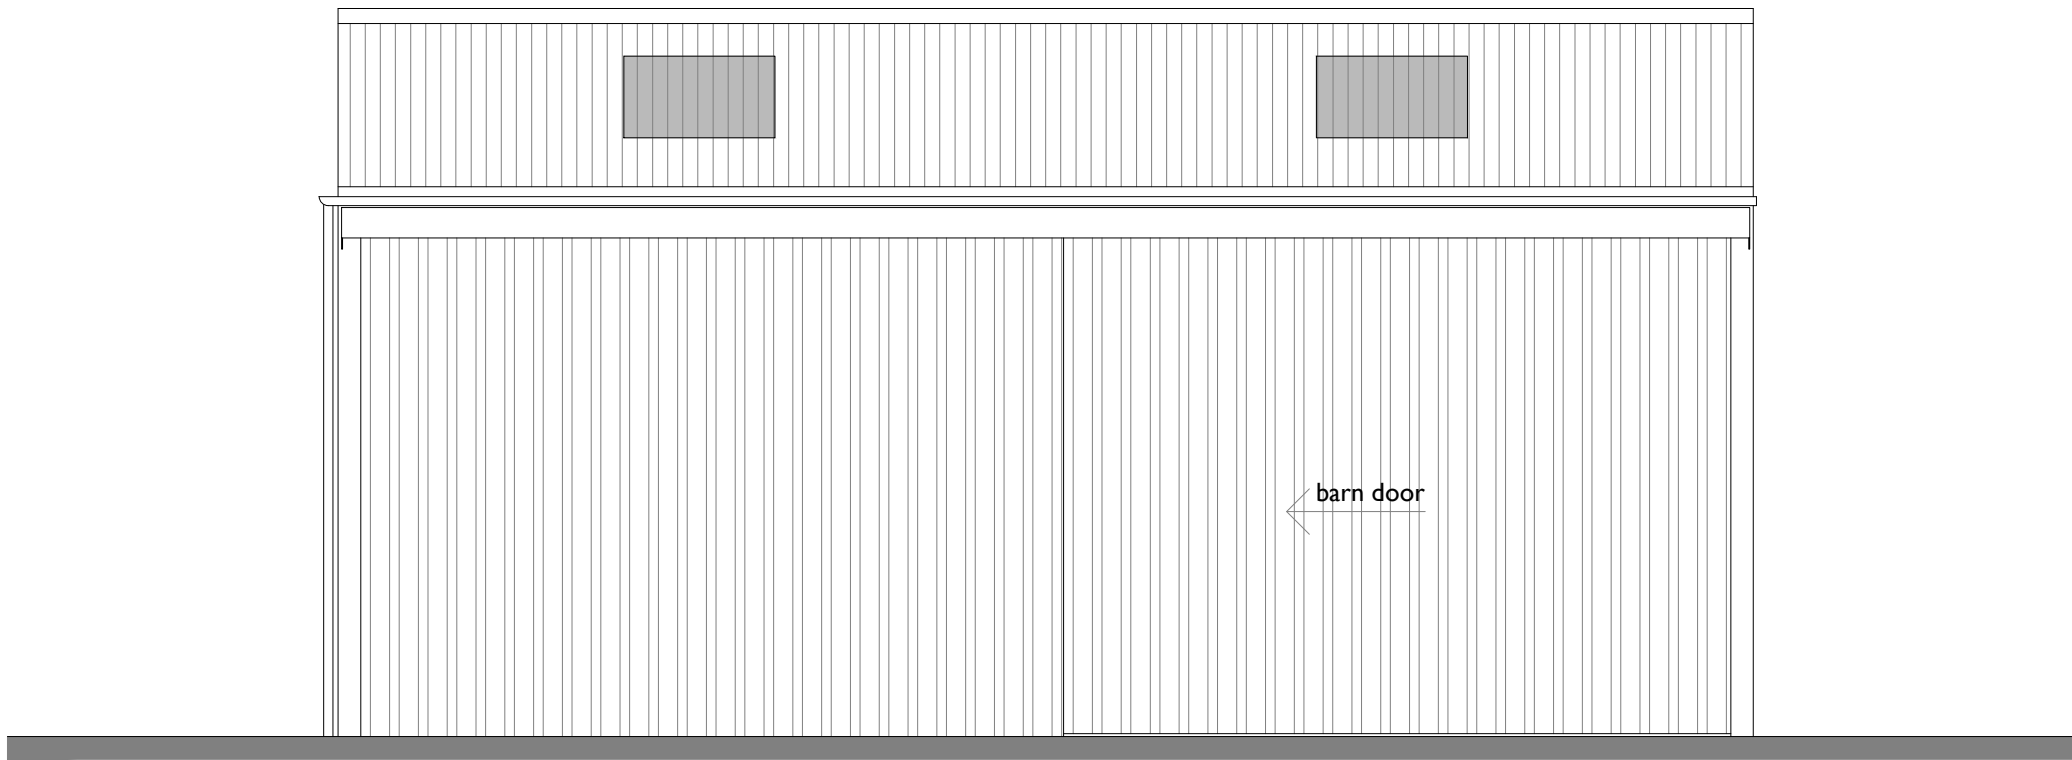


front elevation

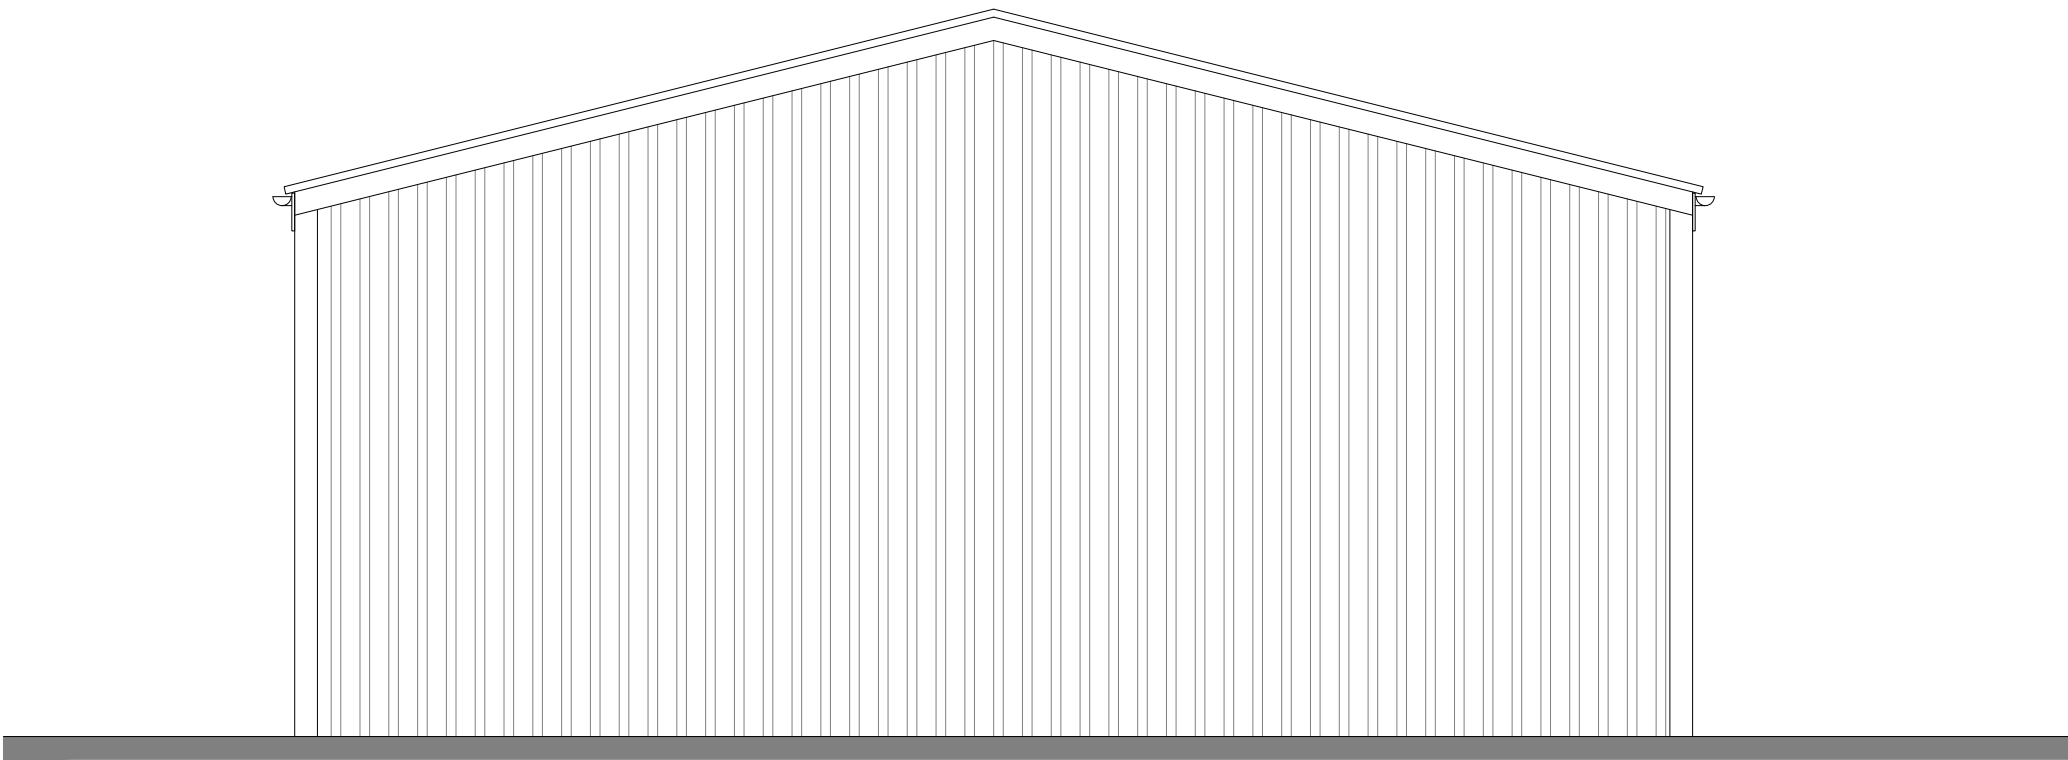

side elevation

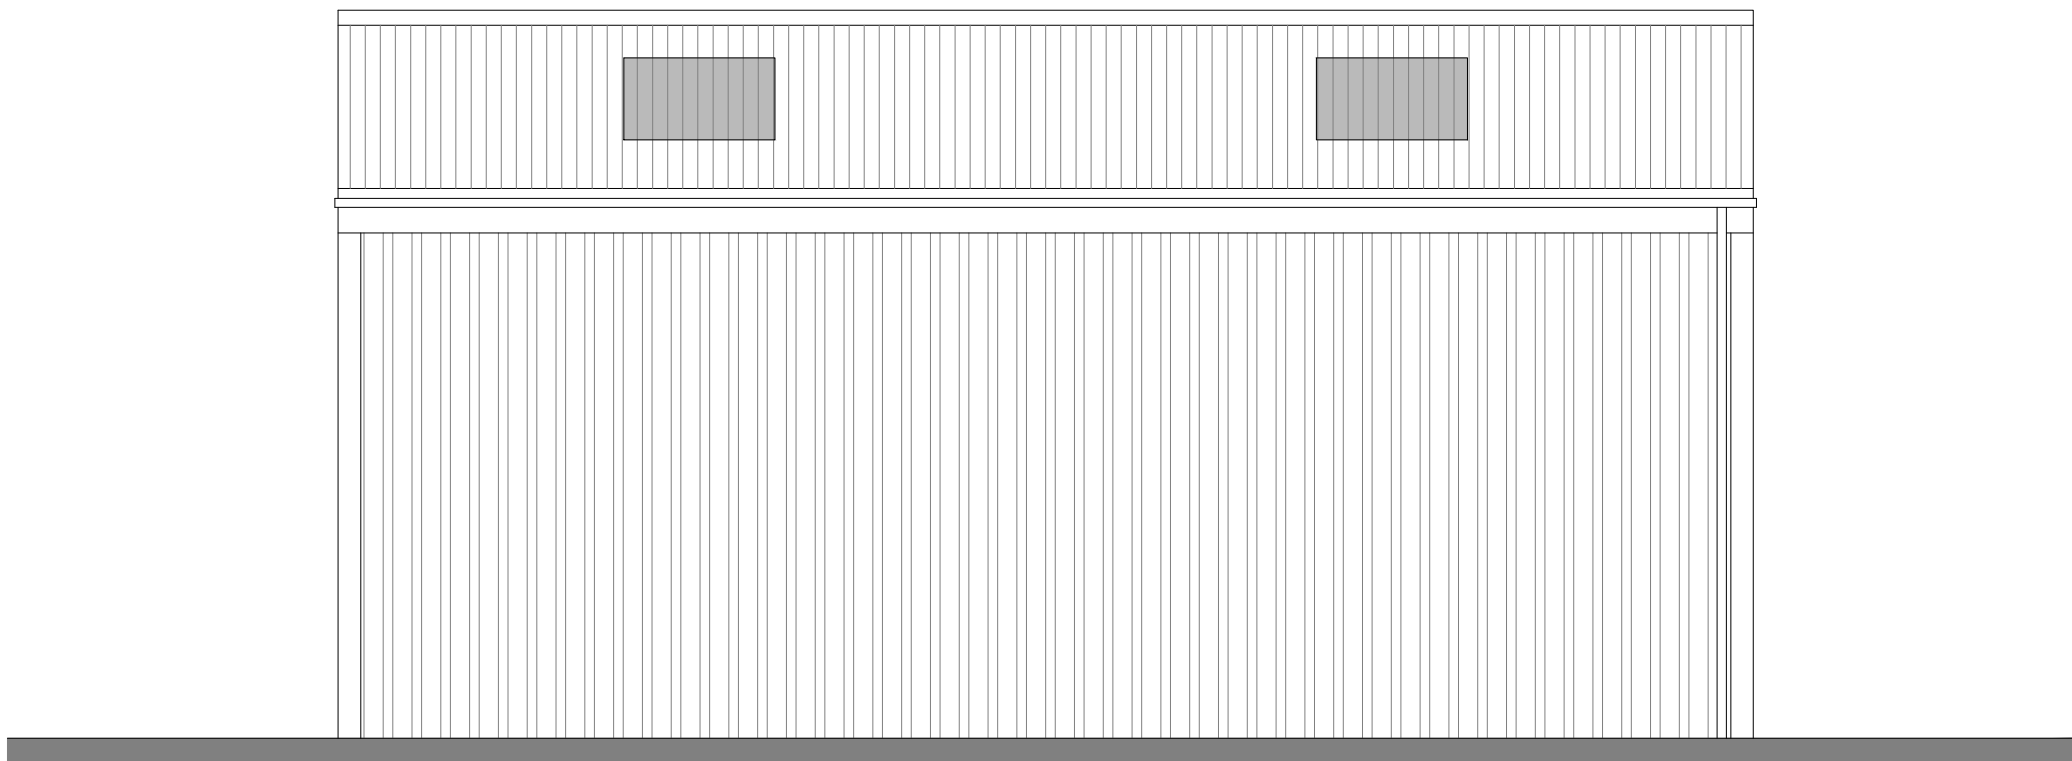

rear elevation

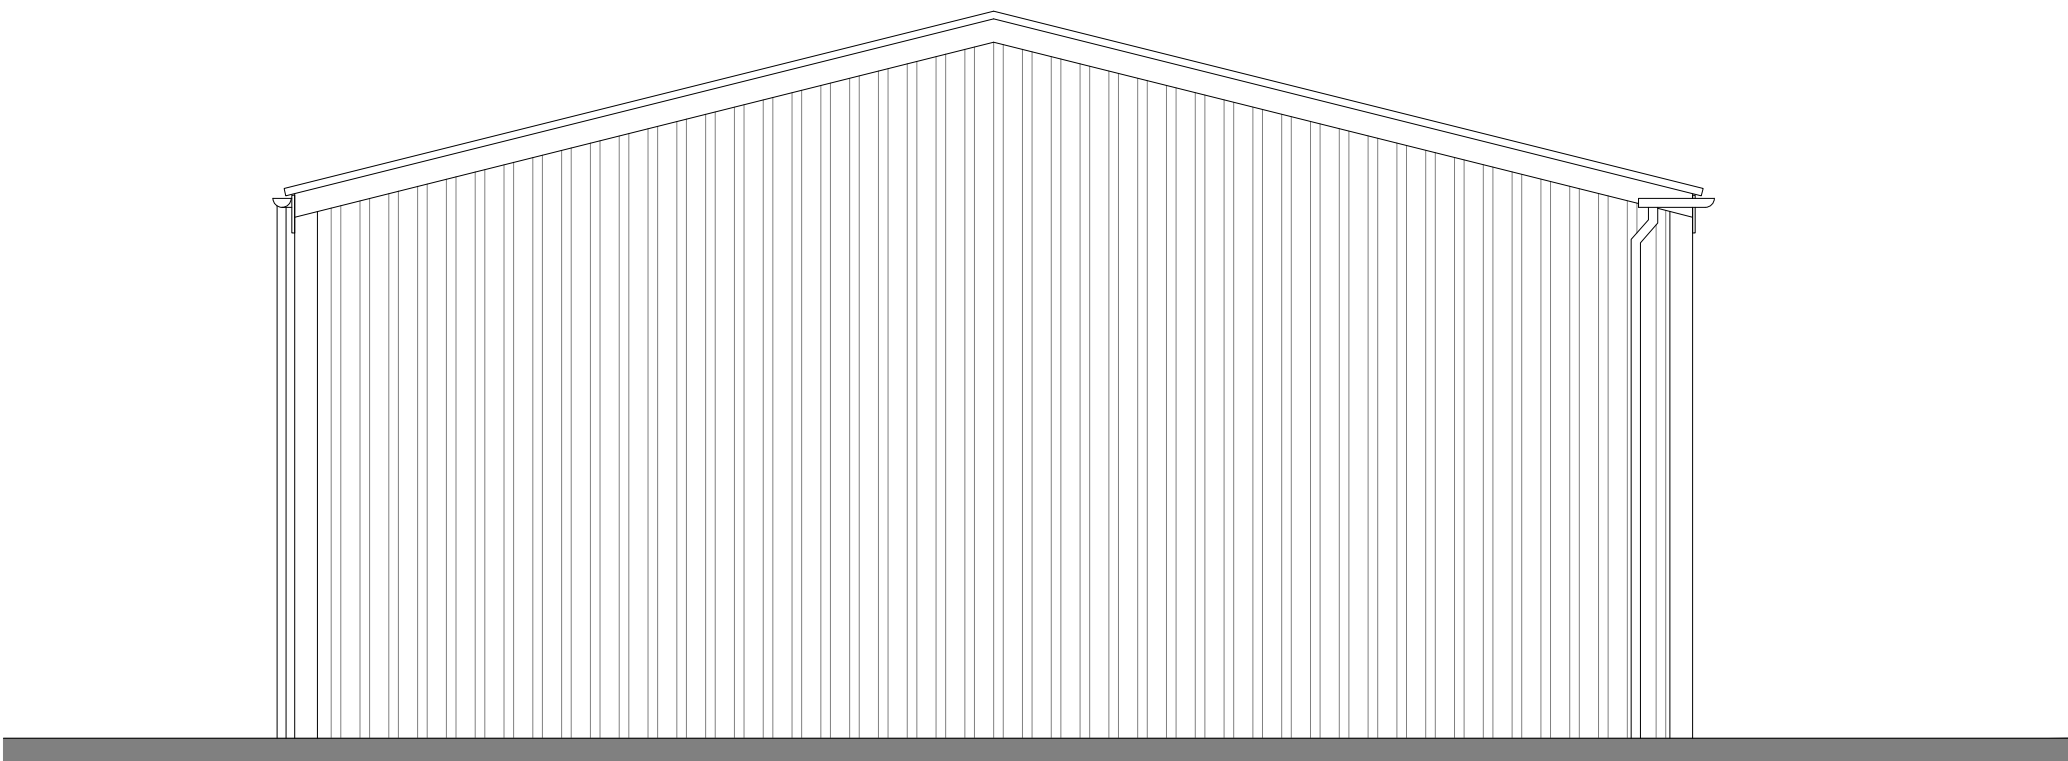

side elevation