




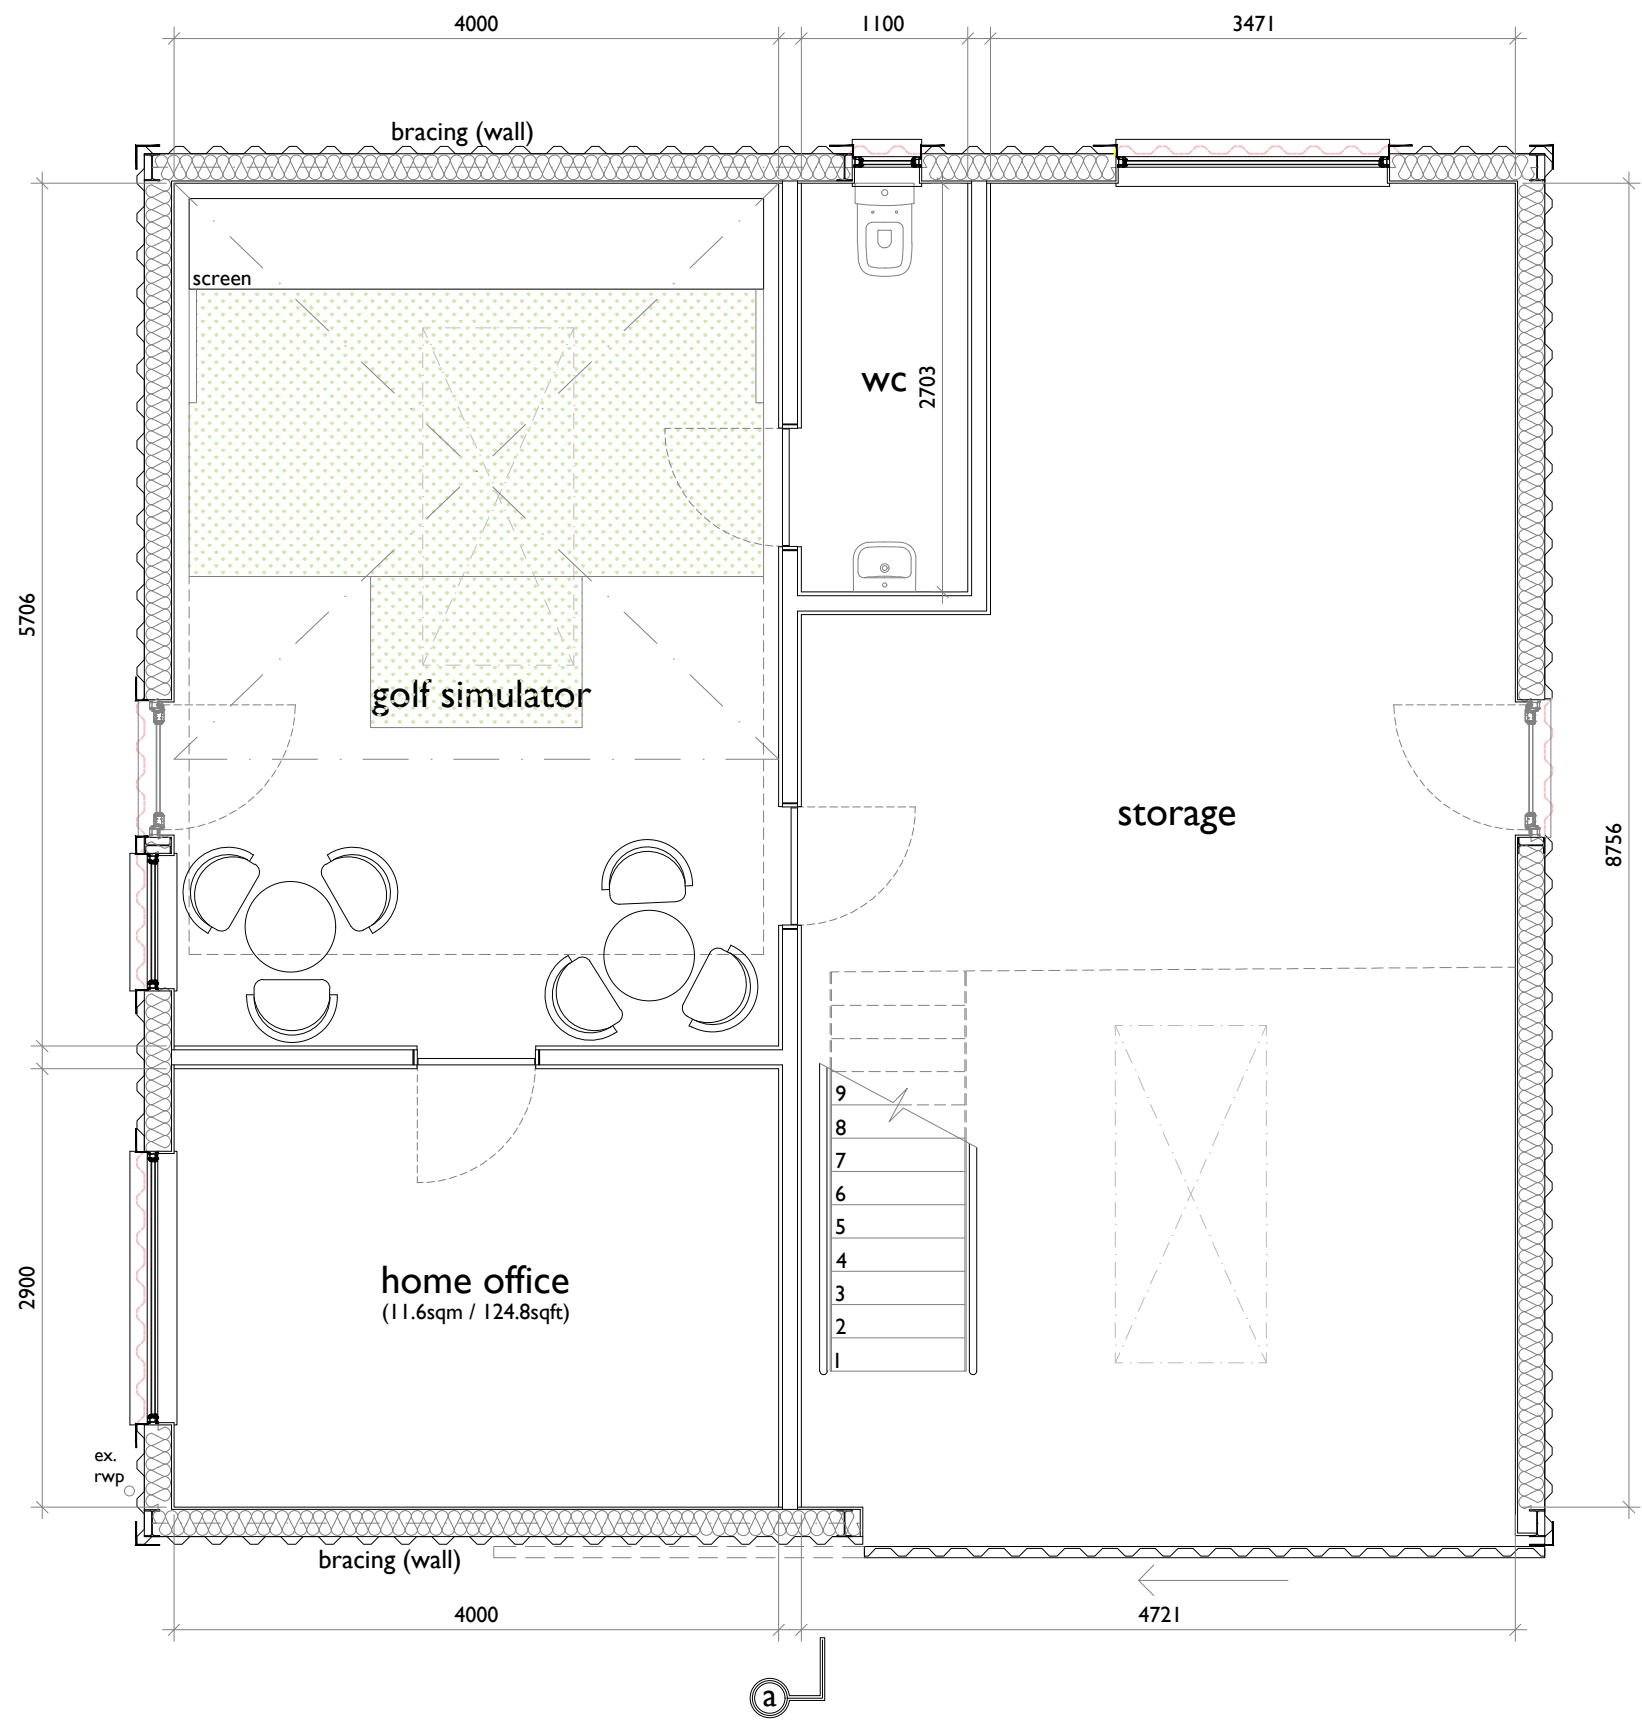

ground floor plan

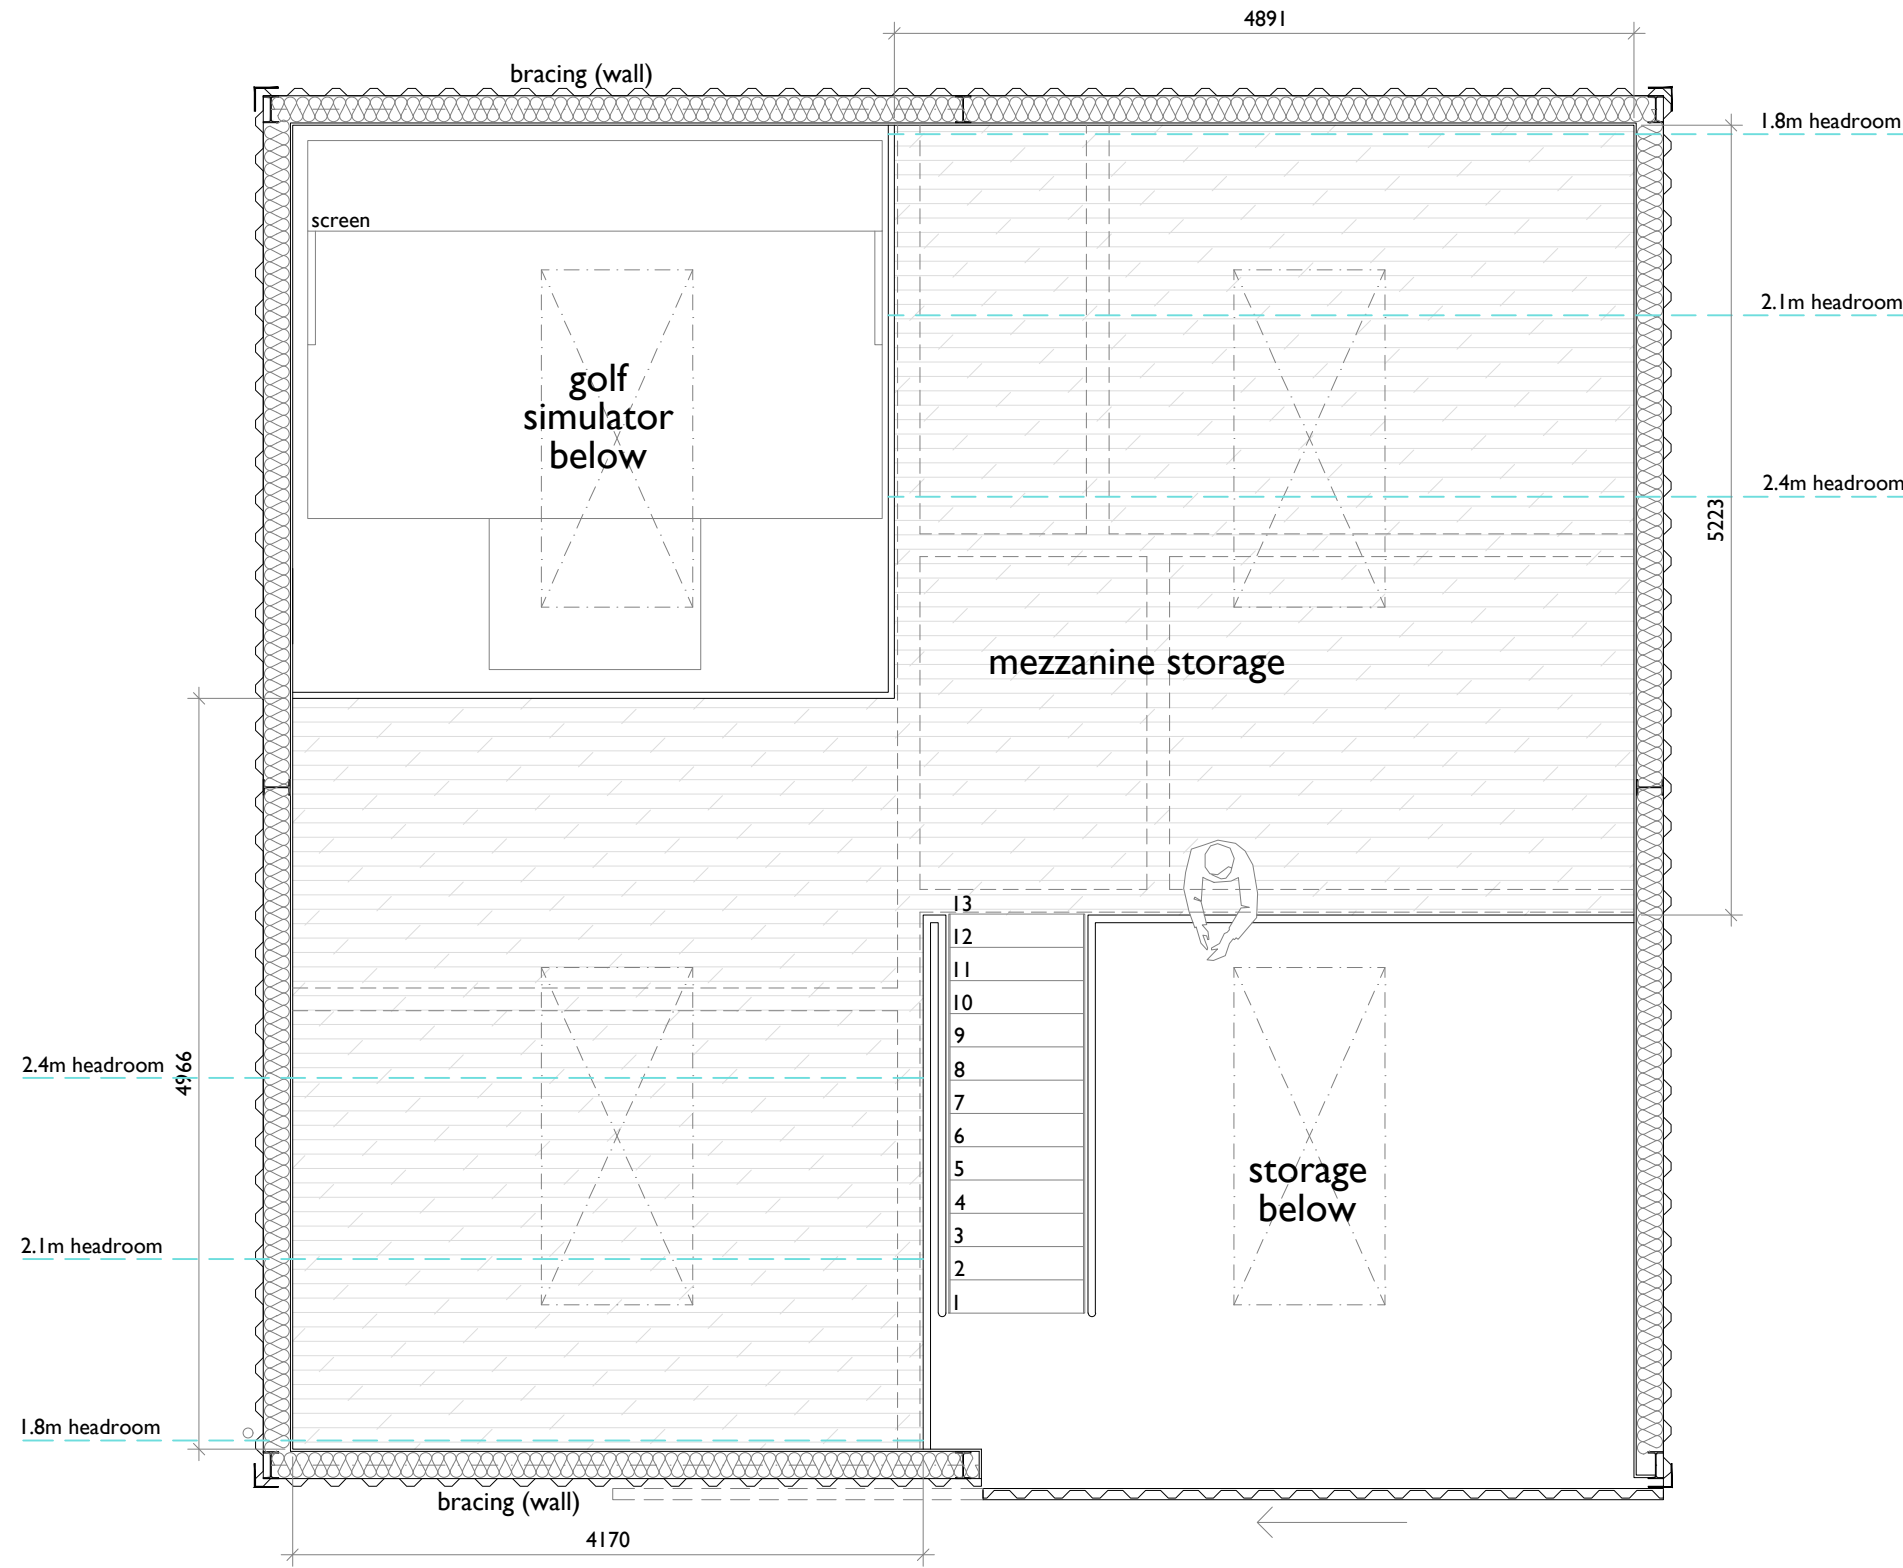

first floor plan

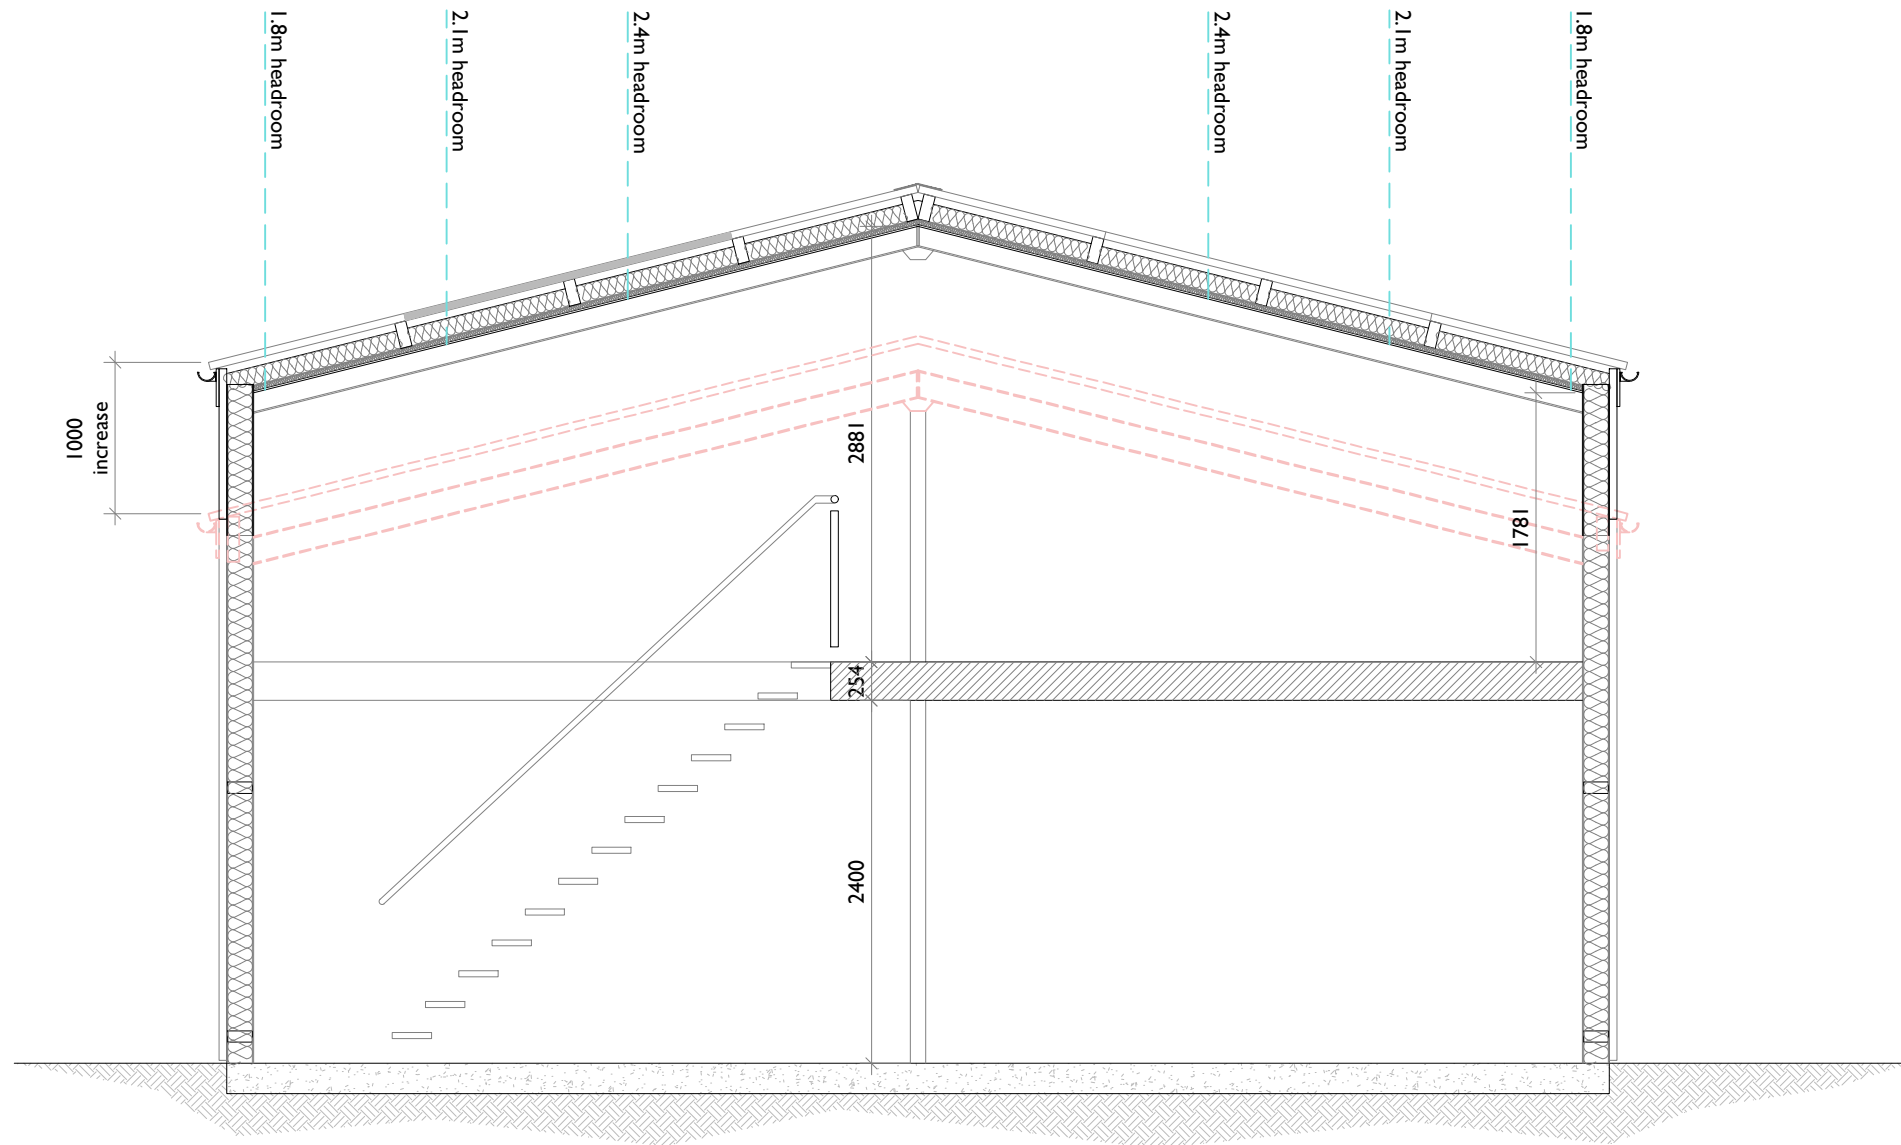

skeleton section

front elevation
(north)

side elevation
(west)

