
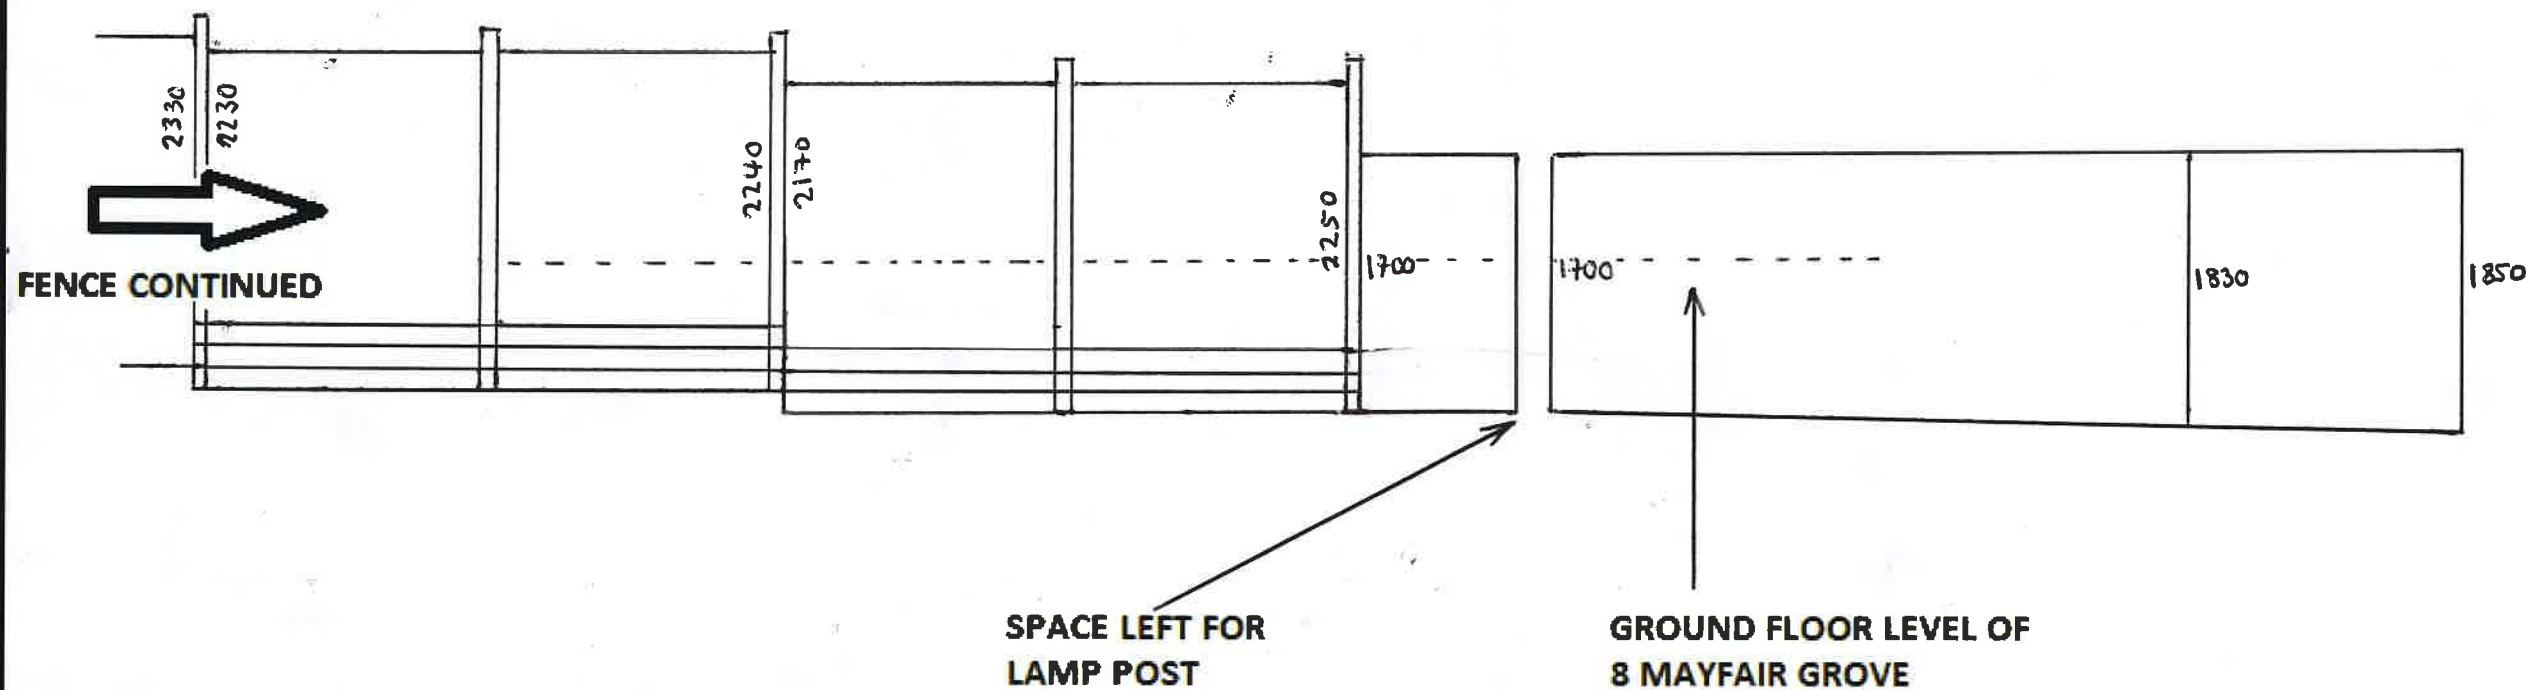


FOOT PATH SIDE ELEVATION

← TO LANCASTER AVE

TO MAYFAIR GROVE →

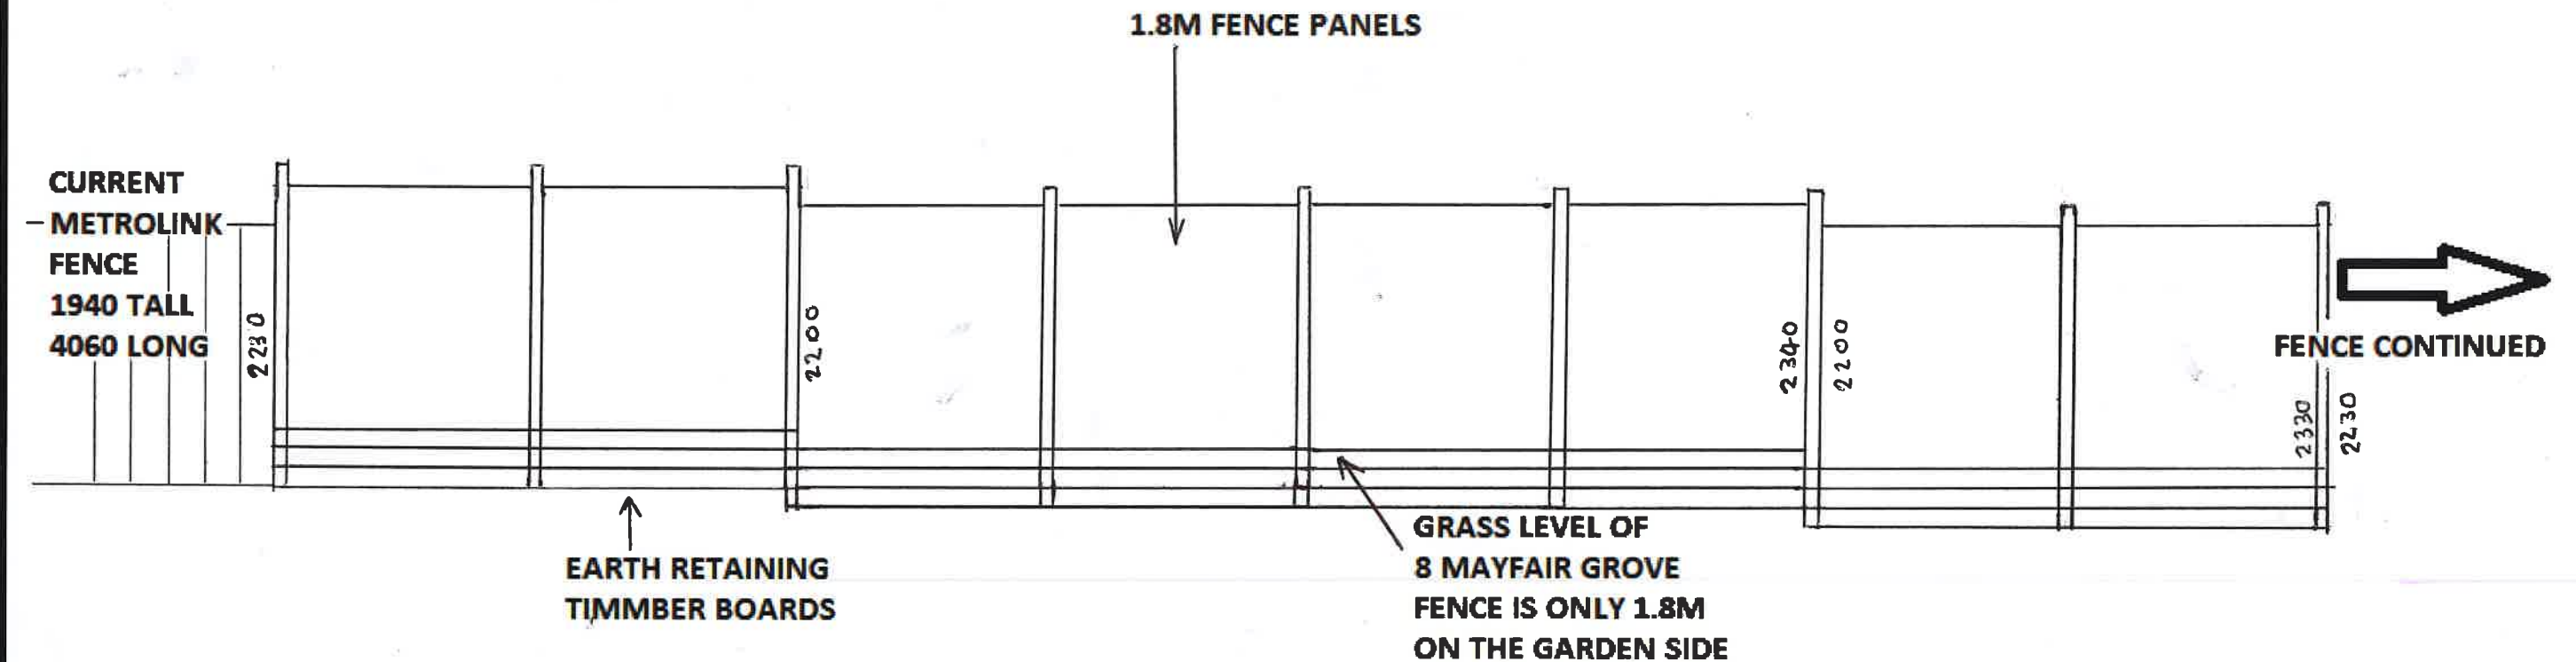

PLANS FOR FENCE
AT SIDE OF
8 MAYFAIR GROVE
M45 6BQ
SCALE 1:50